



East Elevation

1:100

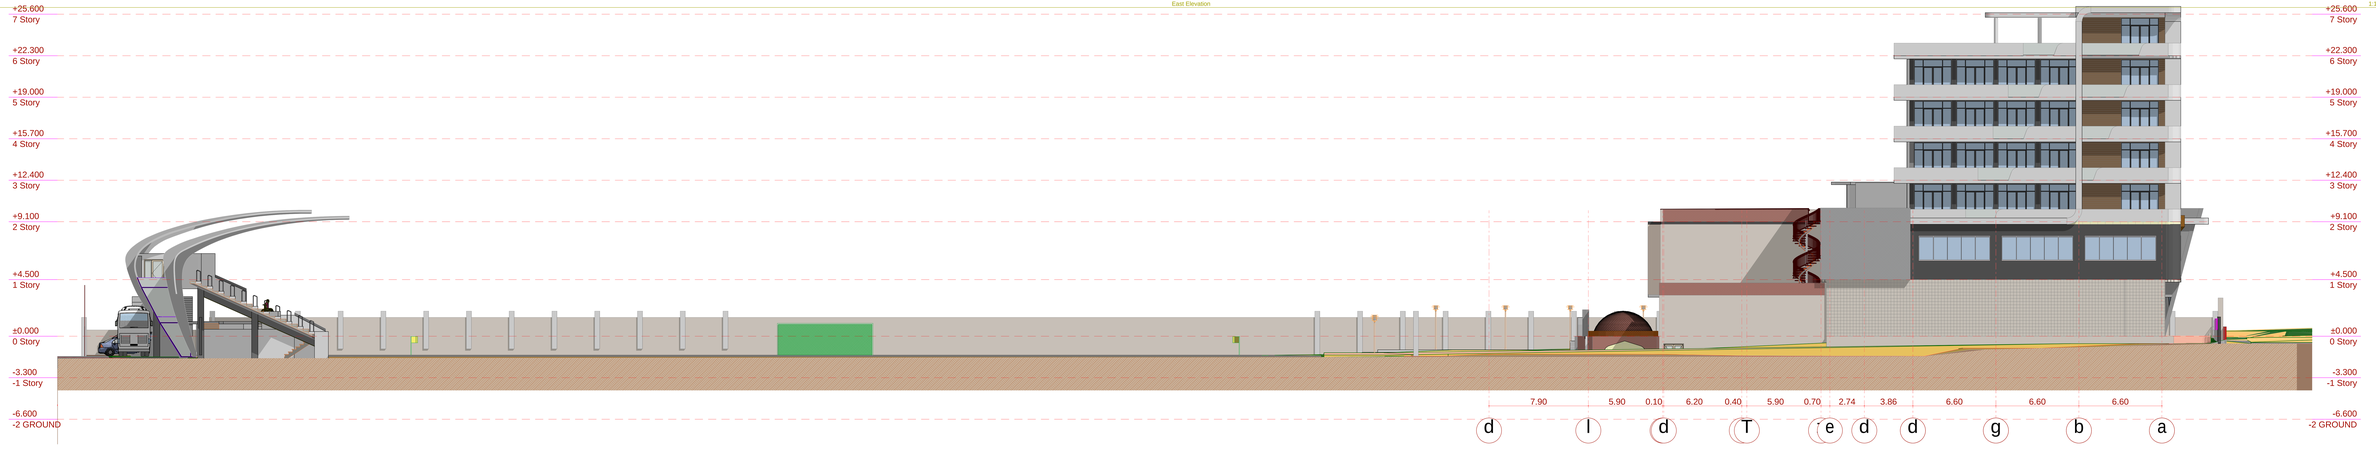


West Elevation

1:100

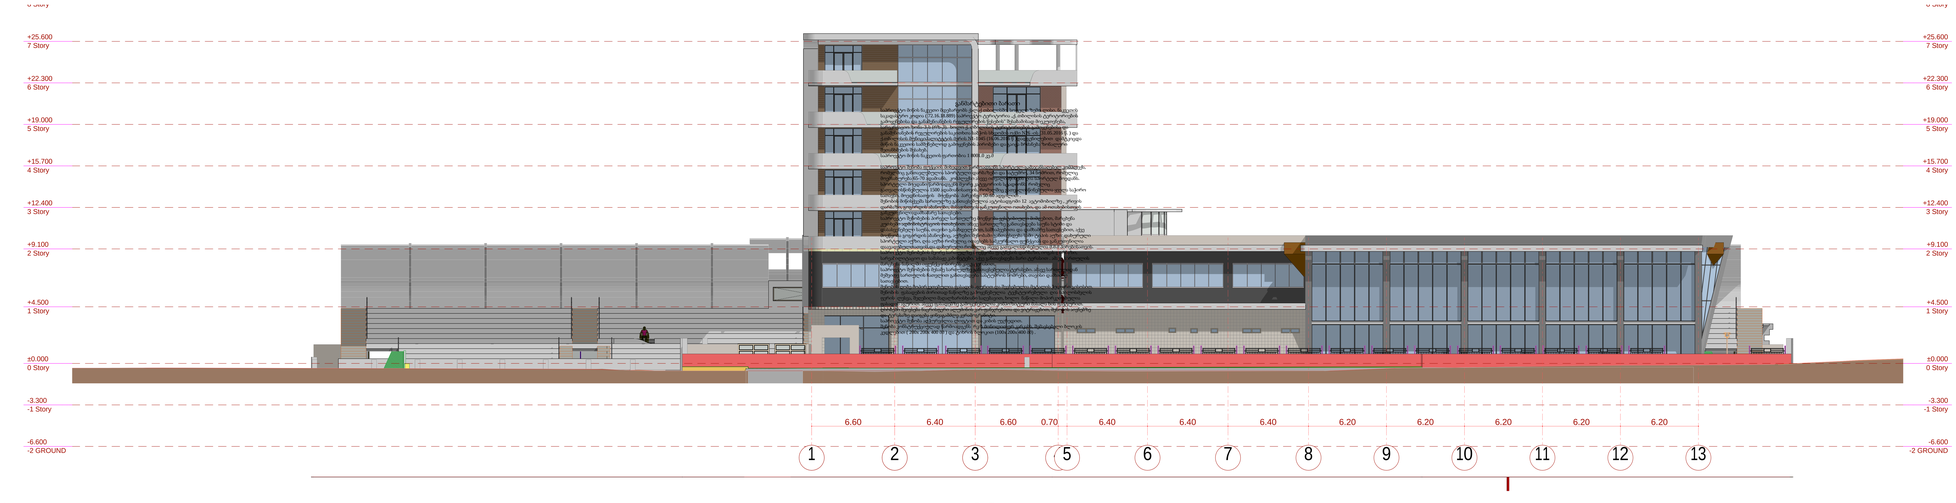

1 East Elevation 1:100

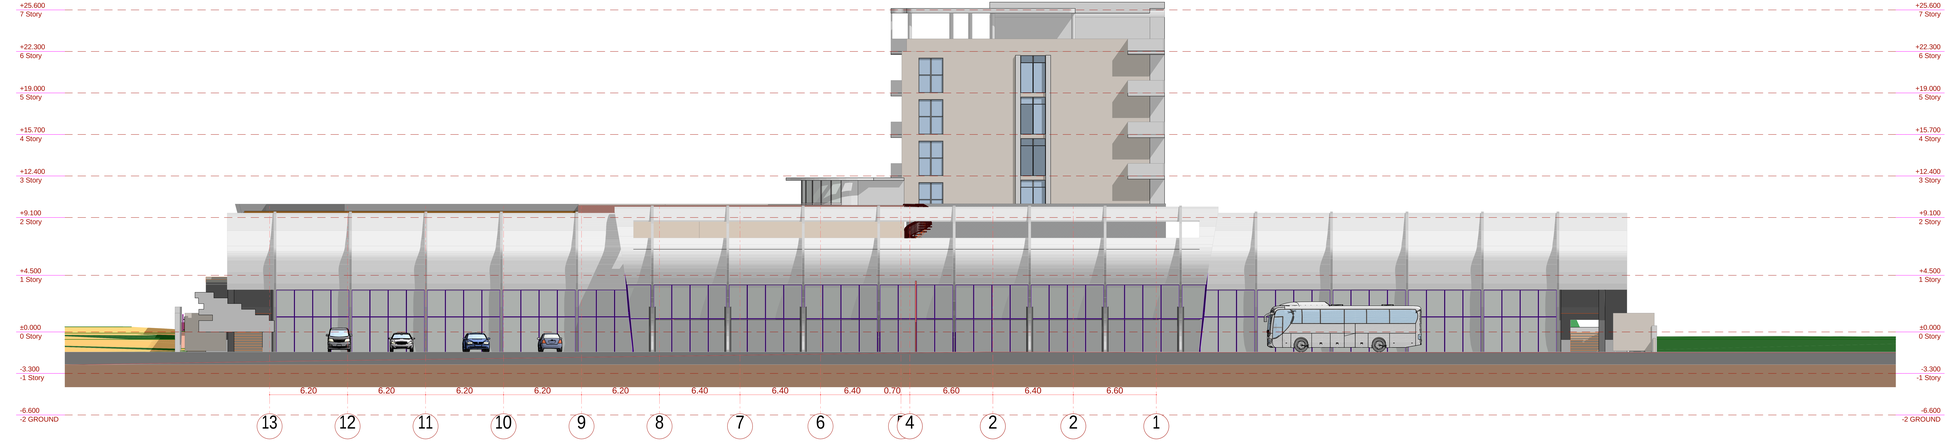

2 East Elevation 1:100

A3 A

1:100 / 1:50

Name

Date

Signature

Author

Checked by

Checked by

Checked by

Approved by

Date Type Description

No. Revision

Status

Project

Scale

Drawing No.

Date

Sheet