სარდაფის სართული
მასშ. 1:100

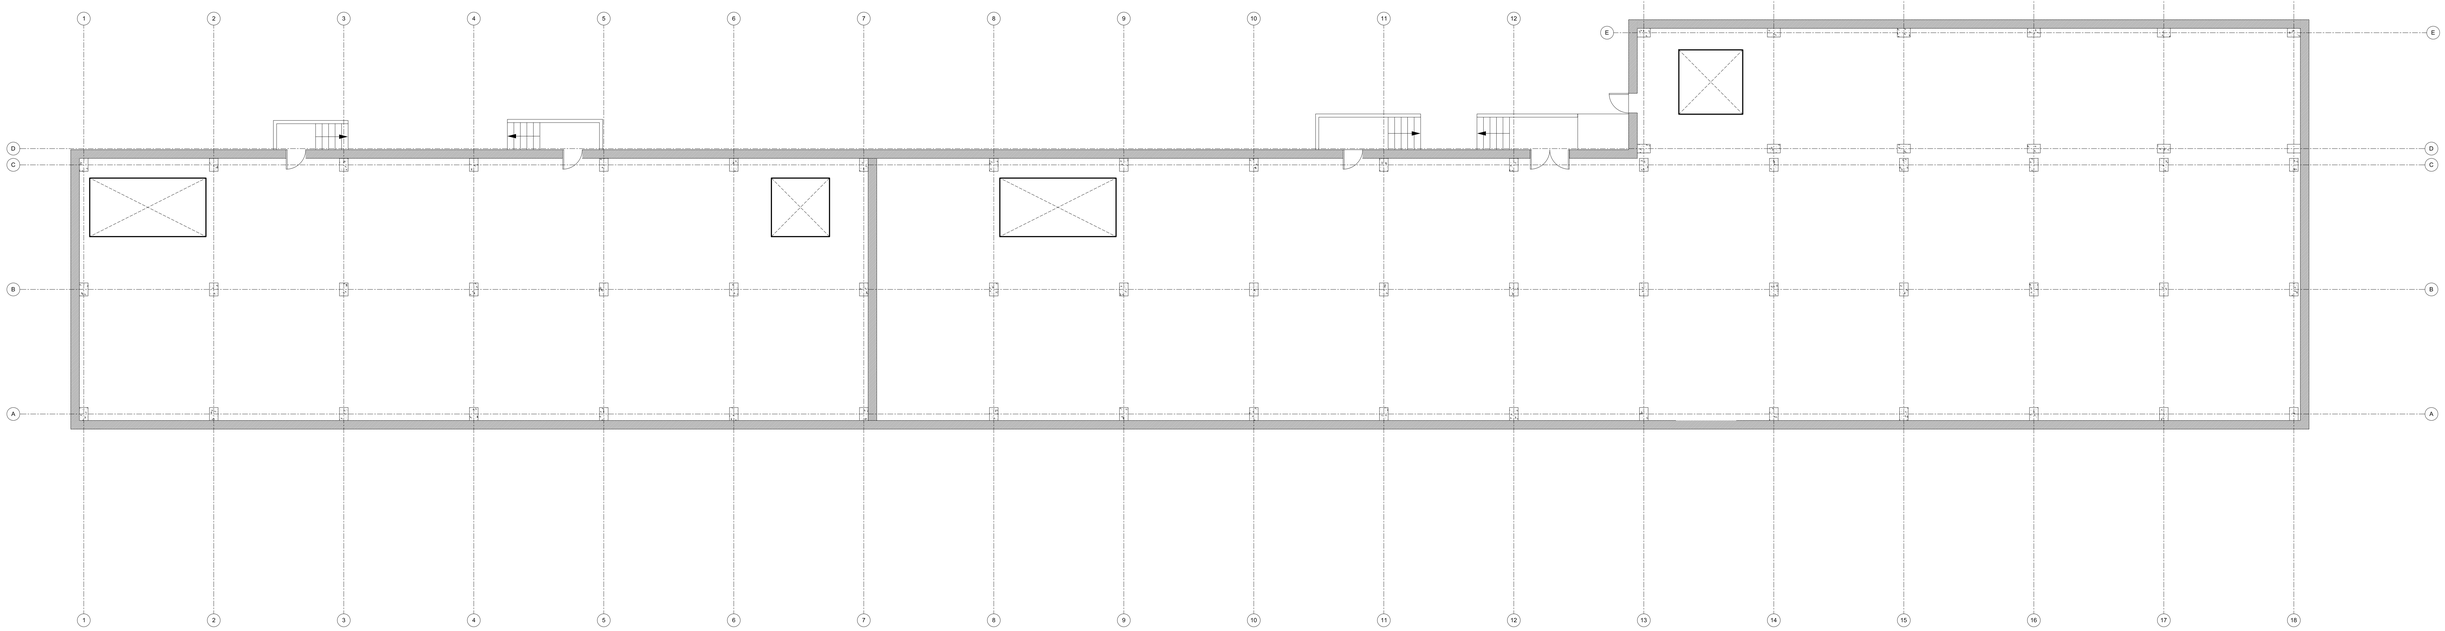

00 სართული
მასშ. 1:100

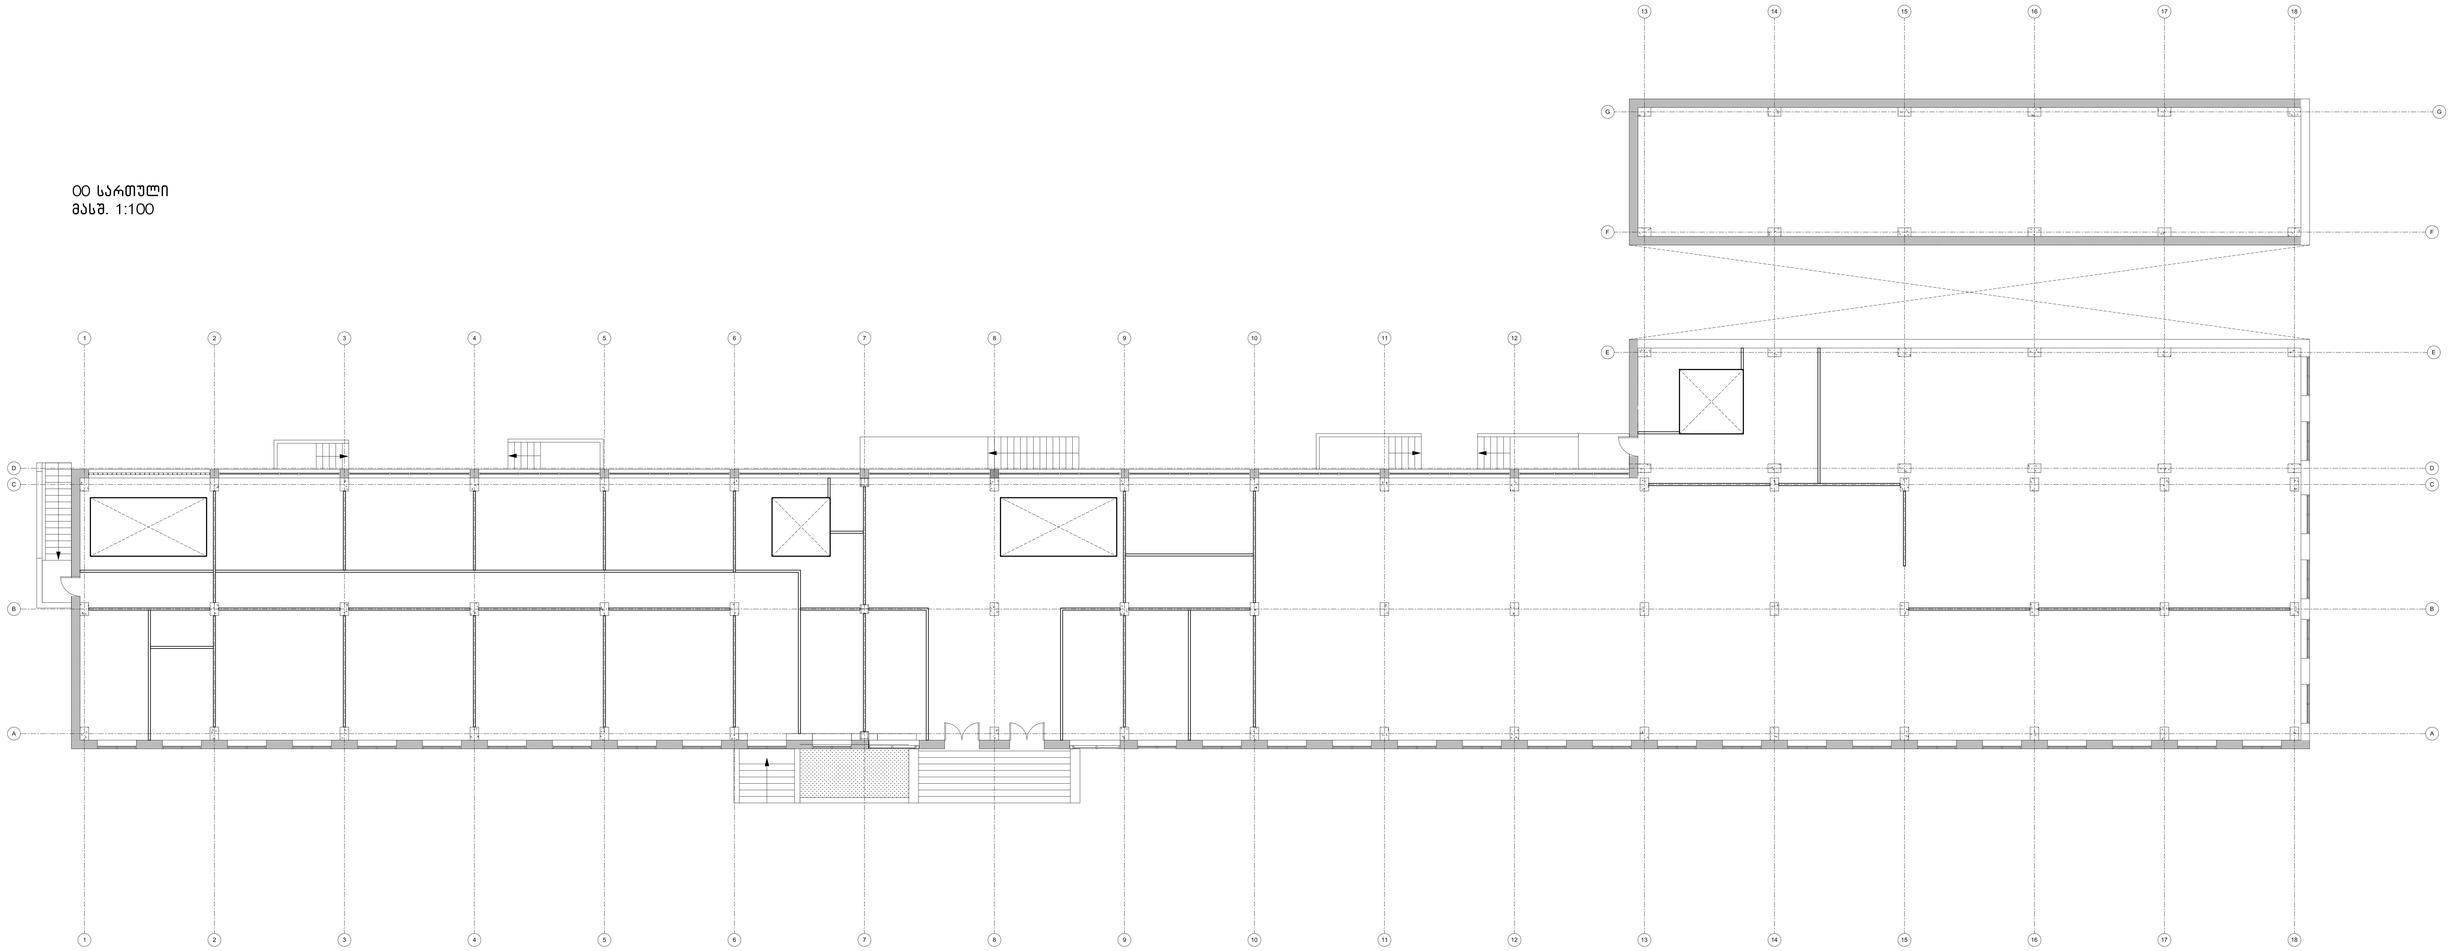

01 სართული
მასშ. 1:100

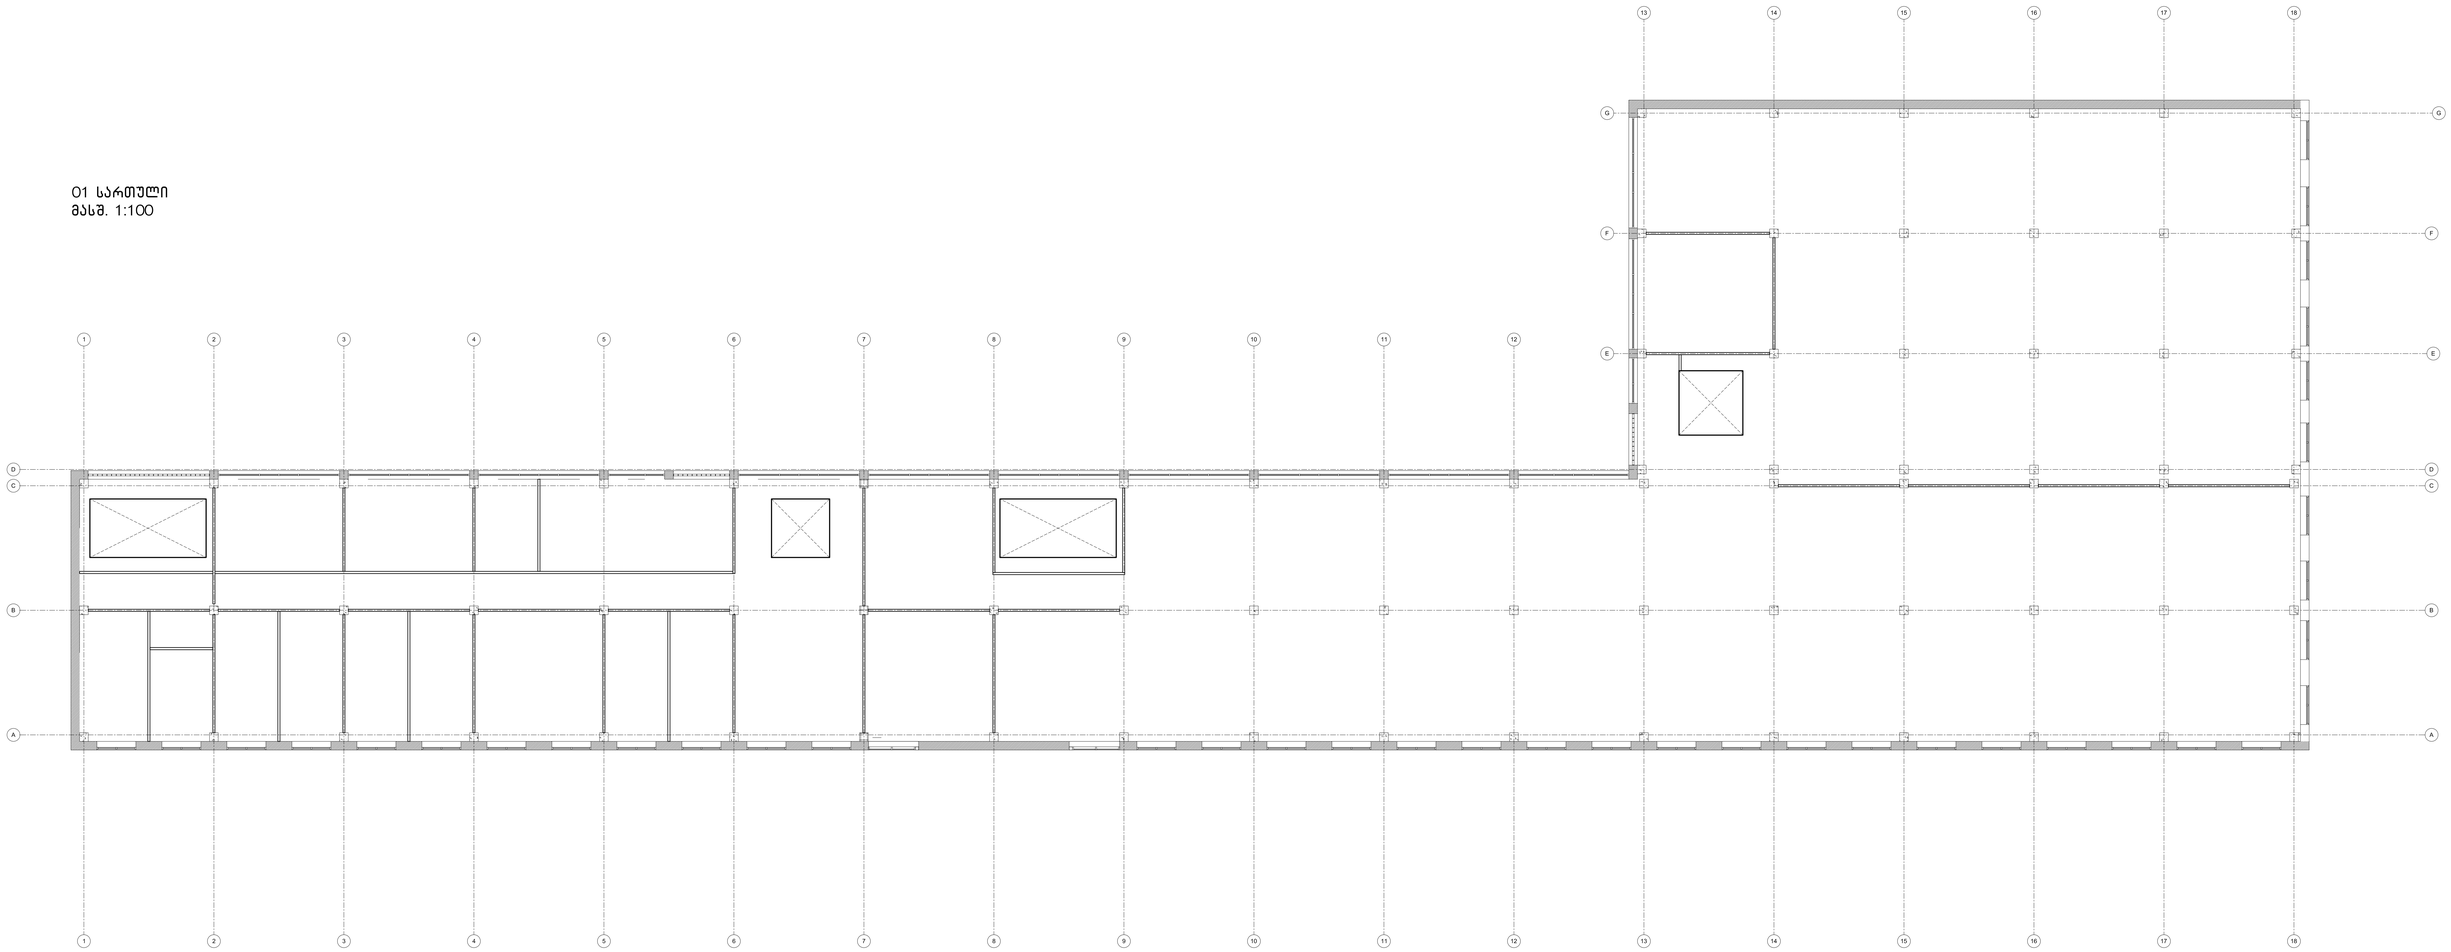

02 სართული
მასშ. 1:100

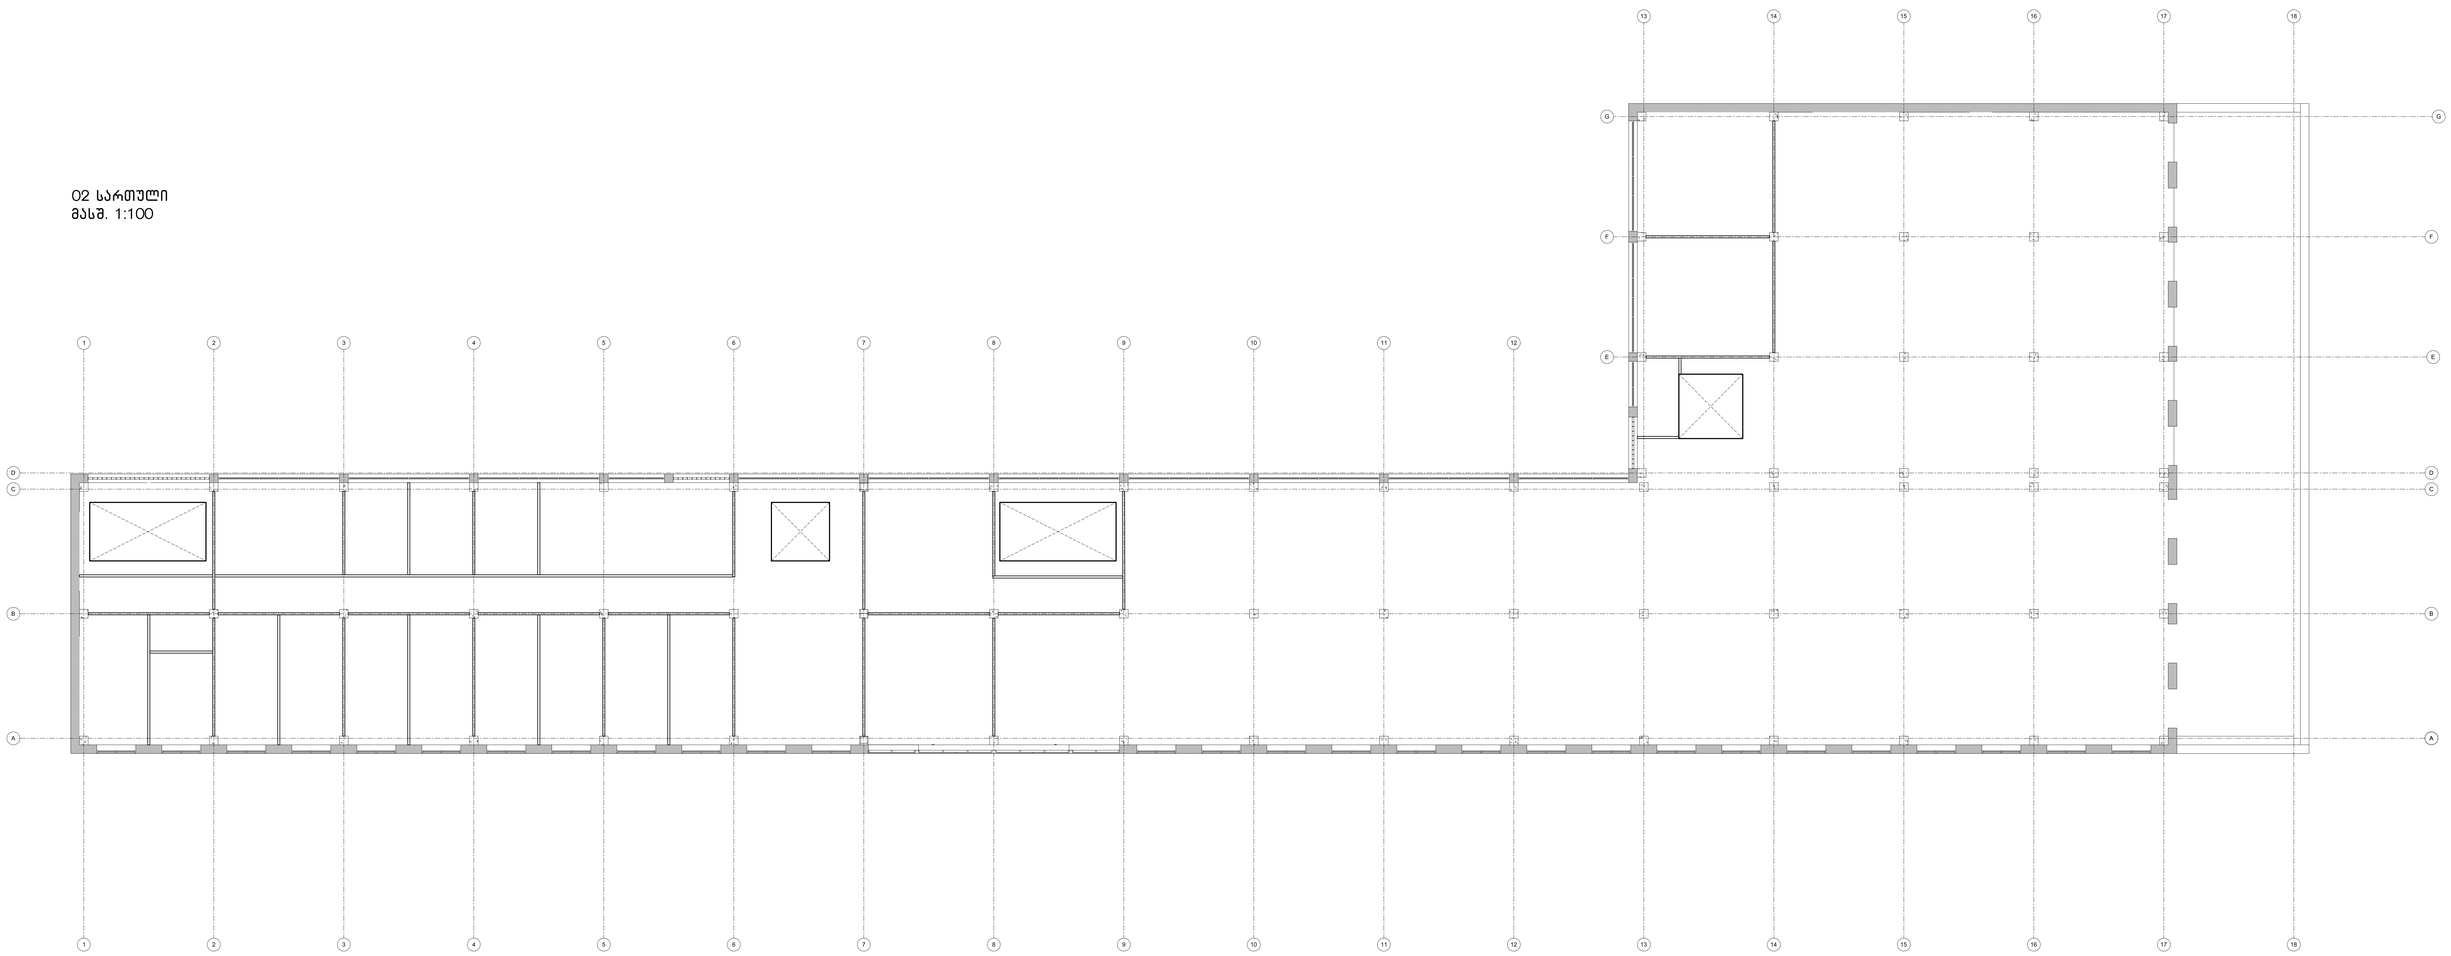

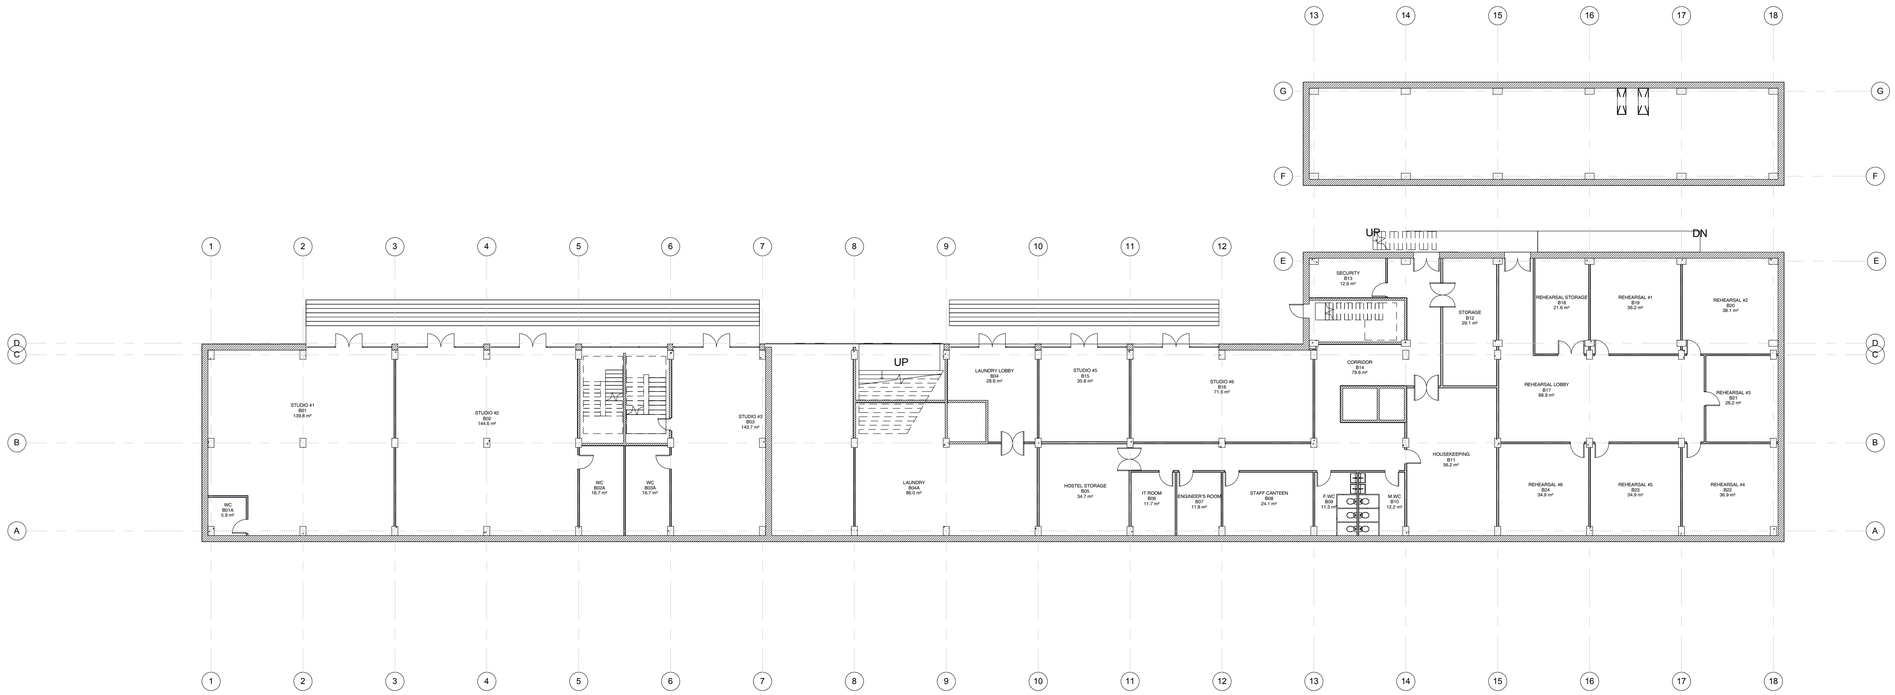

1 LEVEL B01 (FFL)
SCALE 1 : 200

LEGEND

ARCHITECT

MULTIVERSE ARCHITECTURE

30 Chavchavadze Ave.

0179 | Tbilisi | Georgia
Tel.: + 995 32 2180 188
office@multiversearchitecture.com

www.multiversearchitecture.com

GENERAL NOTES

THIS DOCUMENT CONTAINS COPYRIGHTED MATERIAL. ANY UNAUTHORIZED USE, DISCLOSURE, DISSEMINATION OR DUPLICATION OF ANY OF THE INFORMATION CONTAINED HEREIN MAY RESULT IN LIABILITY UNDER APPLICABLE LAWS.

DO NOT SCALE FROM DRAWING.

ALL DIMENSIONS MUST BE VERIFIED ON SITE.

ANY DRAWING ERRORS OR DIVERGENCES SHOULD BE BROUGHT TO THE ATTENTION OF MULTIVERSE ARCHITECTURE IMMEDIATELY.

ALL DIMENSIONS IN MILLIMETERS UNLESS NOTED OTHERWISE.

SHEET NOTES

REVISIONS

---	A	---

KEY PLAN

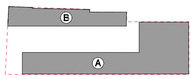

PROJECT

FABRIKA HOSTEL MARJANISHVILI

CLIENT

SHEET IDENTIFICATION

TITLE

LEVEL B01

STATUS

INFORMATION

PROJECT No	SCALE	FORMAT	DATE
GE084TB	1 : 200	A1	04.06.2015

SHEET No	REVISION
	A

A-101

04.06.2015

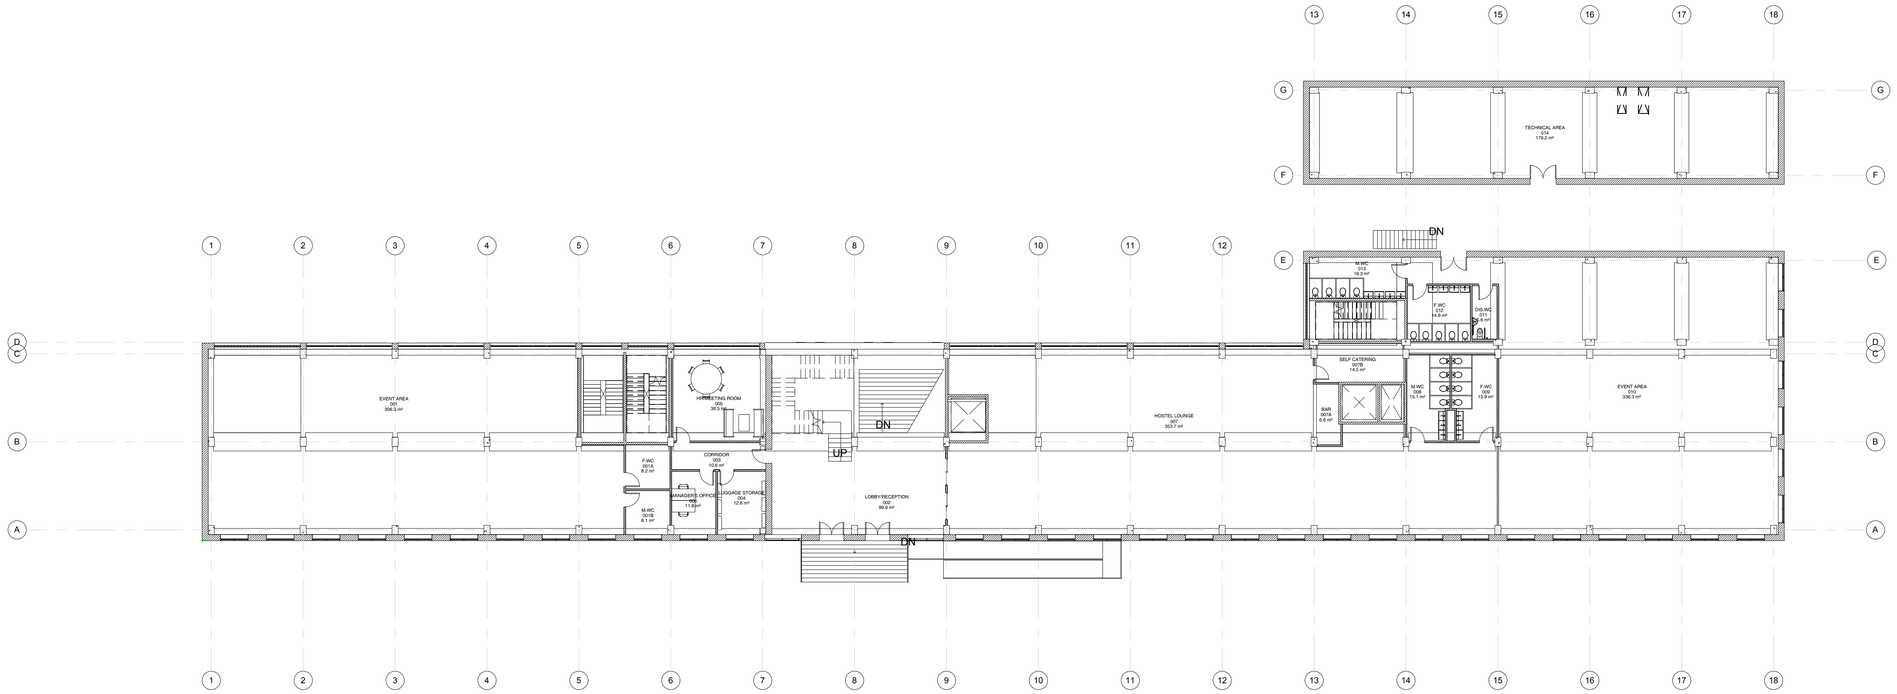

1 LEVEL L00 (FFL)
SCALE 1 : 200

LEGEND

ARCHITECT

MULTIVERSE ARCHITECTURE

30 Chavchavadze Ave.

0179 | Tbilisi | Goergia
Tel.: + 995 32 2180 188
office@multiversearchitecture.com

www.multiversearchitecture.com

GENERAL NOTES

THIS DOCUMENT CONTAINS COPYRIGHTED MATERIAL. ANY UNAUTHORIZED USE, DISCLOSURE, DISSEMINATION OR DUPLICATION OF ANY OF THE INFORMATION CONTAINED HEREIN MAY RESULT IN LIABILITY UNDER APPLICABLE LAWS.

DO NOT SCALE FROM DRAWING.

ALL DIMENSIONS MUST BE VERIFIED ON SITE.

ANY DRAWING ERRORS OR DIVERGENCES SHOULD BE BROUGHT TO THE ATTENTION OF MULTIVERSE ARCHITECTURE IMMEDIATELY.

ALL DIMENSIONS IN MILLIMETERS UNLESS NOTED OTHERWISE.

SHEET NOTES

REVISIONS

Date 2	A	Revision 2

KEY PLAN

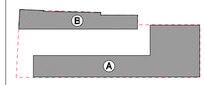

PROJECT

FABRIKA HOSTEL MARJANISHVILI

CLIENT

SHEET IDENTIFICATION

TITLE

LEVEL 00

STATUS

INFORMATION

PROJECT No	SCALE	FORMAT	DATE
GE084TB	1 : 200	A1	04.06.2015

SHEET No — REVISION

A-102

A

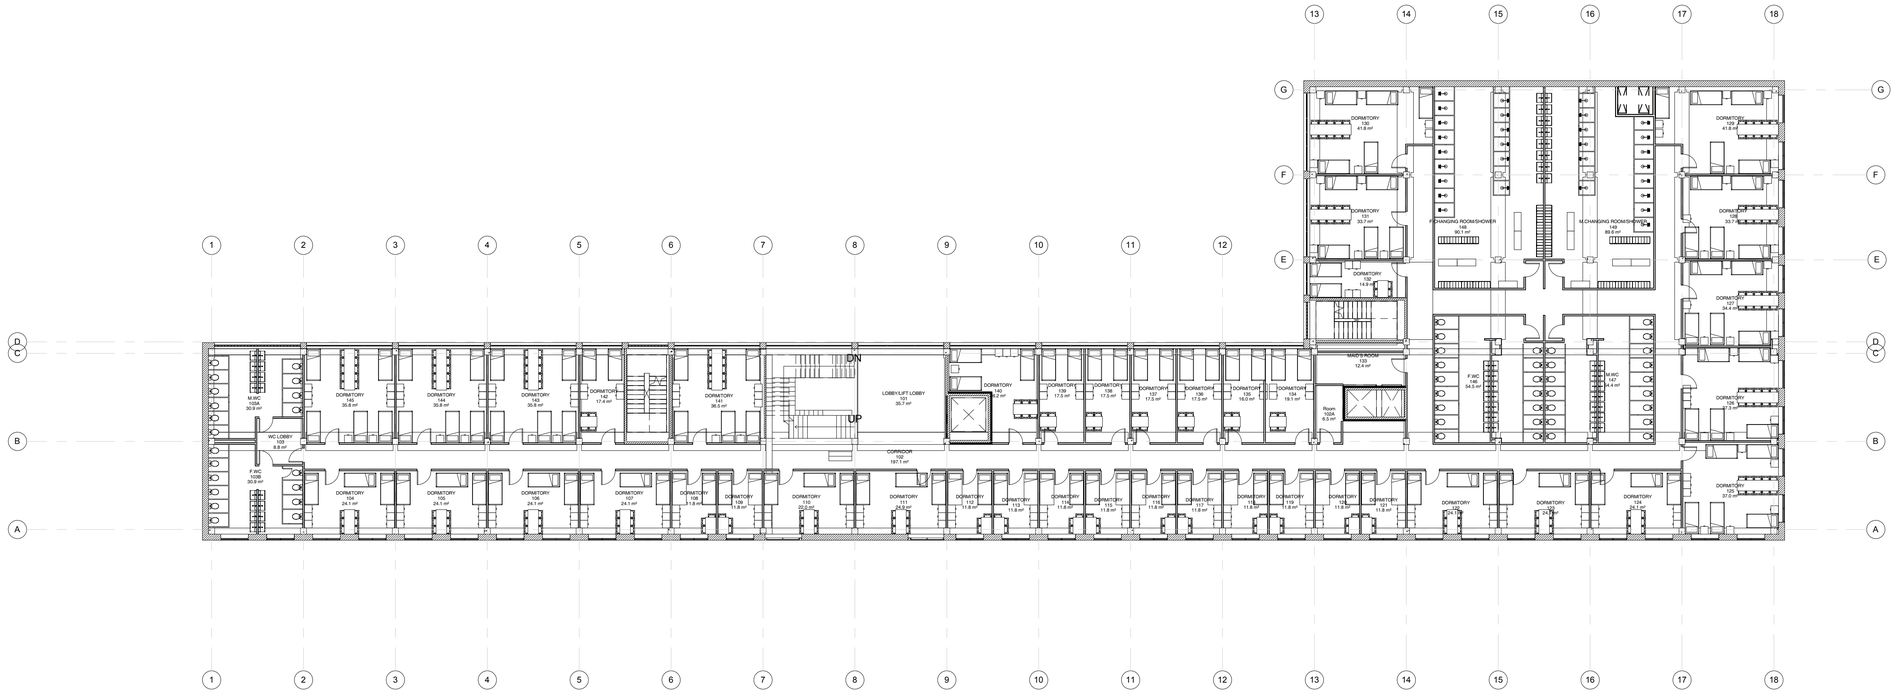

1 LEVEL L01 (FFL)
SCALE 1 : 200

LEGEND

ARCHITECT

MUA
MULTIVERSE ARCHITECTURE

30 Chavchavadze Ave.

0179 | Tbilisi | Goergia
Tel.: + 995 32 2180 188
office@multiversearchitecture.com

www.multiversearchitecture.com

GENERAL NOTES

THIS DOCUMENT CONTAINS COPYRIGHTED MATERIAL. ANY UNAUTHORIZED USE, DISCLOSURE, DISSEMINATION OR DUPLICATION OF ANY OF THE INFORMATION CONTAINED HEREIN MAY RESULT IN LIABILITY UNDER APPLICABLE LAWS.

DO NOT SCALE FROM DRAWING.

ALL DIMENSIONS MUST BE VERIFIED ON SITE.

ANY DRAWING ERRORS OR DIVERGENCES SHOULD BE BROUGHT TO THE ATTENTION OF MULTIVERSE ARCHITECTURE IMMEDIATELY.

ALL DIMENSIONS IN MILLIMETERS UNLESS NOTED OTHERWISE.

SHEET NOTES

REVISIONS

KEY PLAN

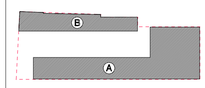

PROJECT

FABRIKA HOSTEL MARJANISHVILI

CLIENT

SHEET IDENTIFICATION

TITLE

LEVEL 01

STATUS

INFORMATION

PROJECT No	SCALE	FORMAT	DATE
GE084TB	1 : 200	A1	04.06.2015

SHEET No REVISION

A-103

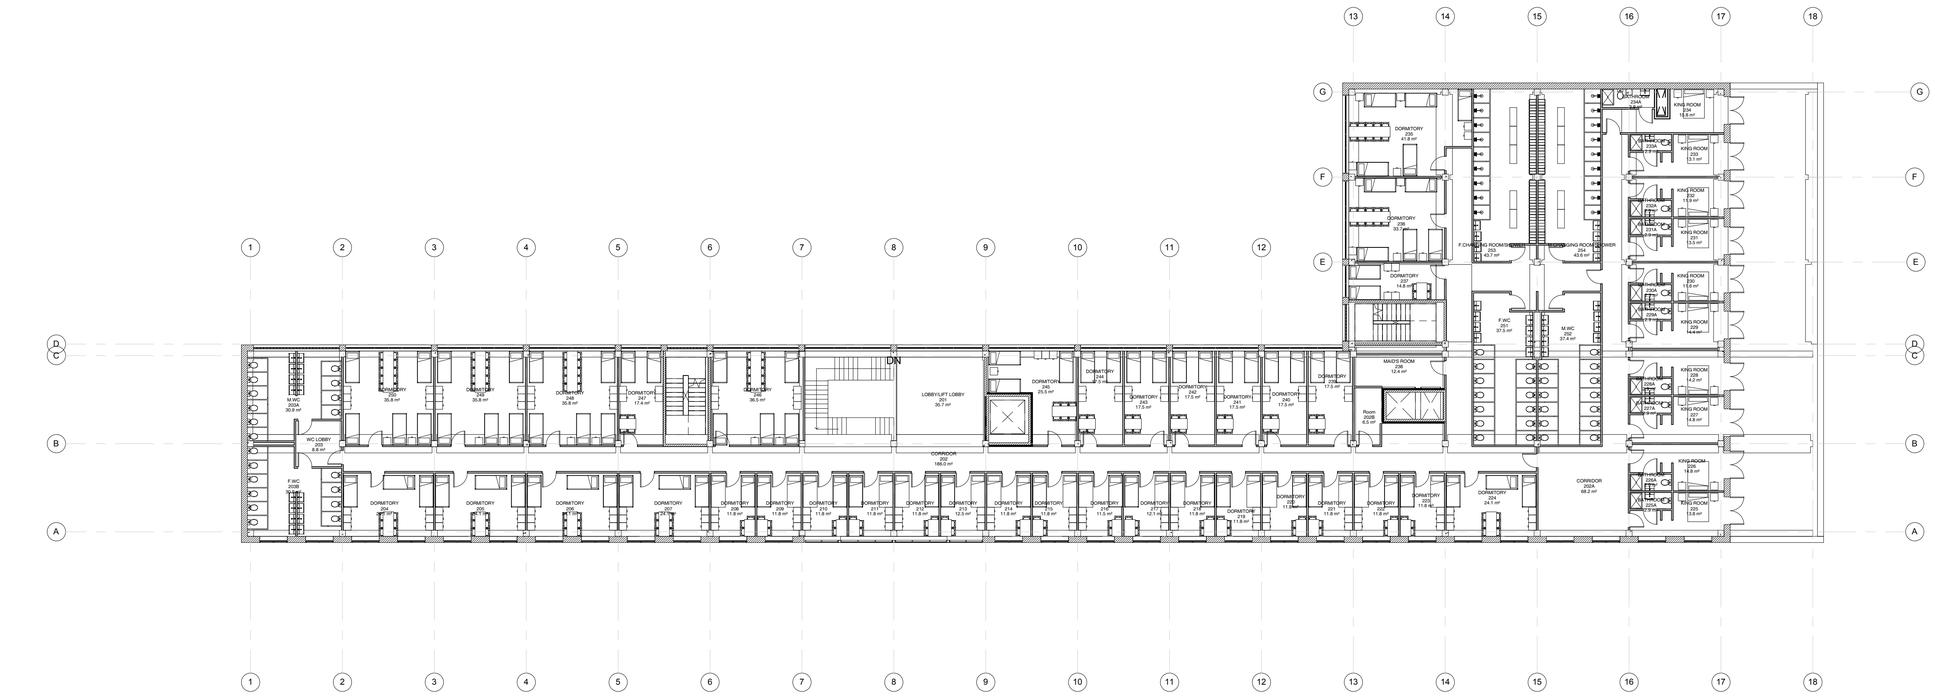

1 LEVEL L02 (FFL)
SCALE 1 : 200

LEGEND

ARCHITECT

MUA
MULTIVERSE ARCHITECTURE

30 Chavchavadze Ave.

0179 | Tbilisi | Goergia
Tel.: + 995 32 2180 188
office@multiversearchitecture.com

www.multiversearchitecture.com

GENERAL NOTES

THIS DOCUMENT CONTAINS COPYRIGHTED MATERIAL. ANY UNAUTHORIZED USE, DISCLOSURE, DISSEMINATION OR DUPLICATION OF ANY OF THE INFORMATION CONTAINED HEREIN MAY RESULT IN LIABILITY UNDER APPLICABLE LAWS.

DO NOT SCALE FROM DRAWING.

ALL DIMENSIONS MUST BE VERIFIED ON SITE.

ANY DRAWING ERRORS OR DIVERGENCES SHOULD BE BROUGHT TO THE ATTENTION OF MULTIVERSE ARCHITECTURE IMMEDIATELY.

ALL DIMENSIONS IN MILLIMETERS UNLESS NOTED OTHERWISE.

SHEET NOTES

REVISIONS

KEY PLAN

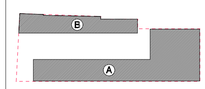

PROJECT

FABRIKA HOSTEL MARJANISHVILI

CLIENT

SHEET IDENTIFICATION

TITLE

LEVEL 02

STATUS

INFORMATION

PROJECT No	SCALE	FORMAT	DATE
GE084TB	1 : 200	A1	04.06.2015

SHEET No

A-104

REVISION