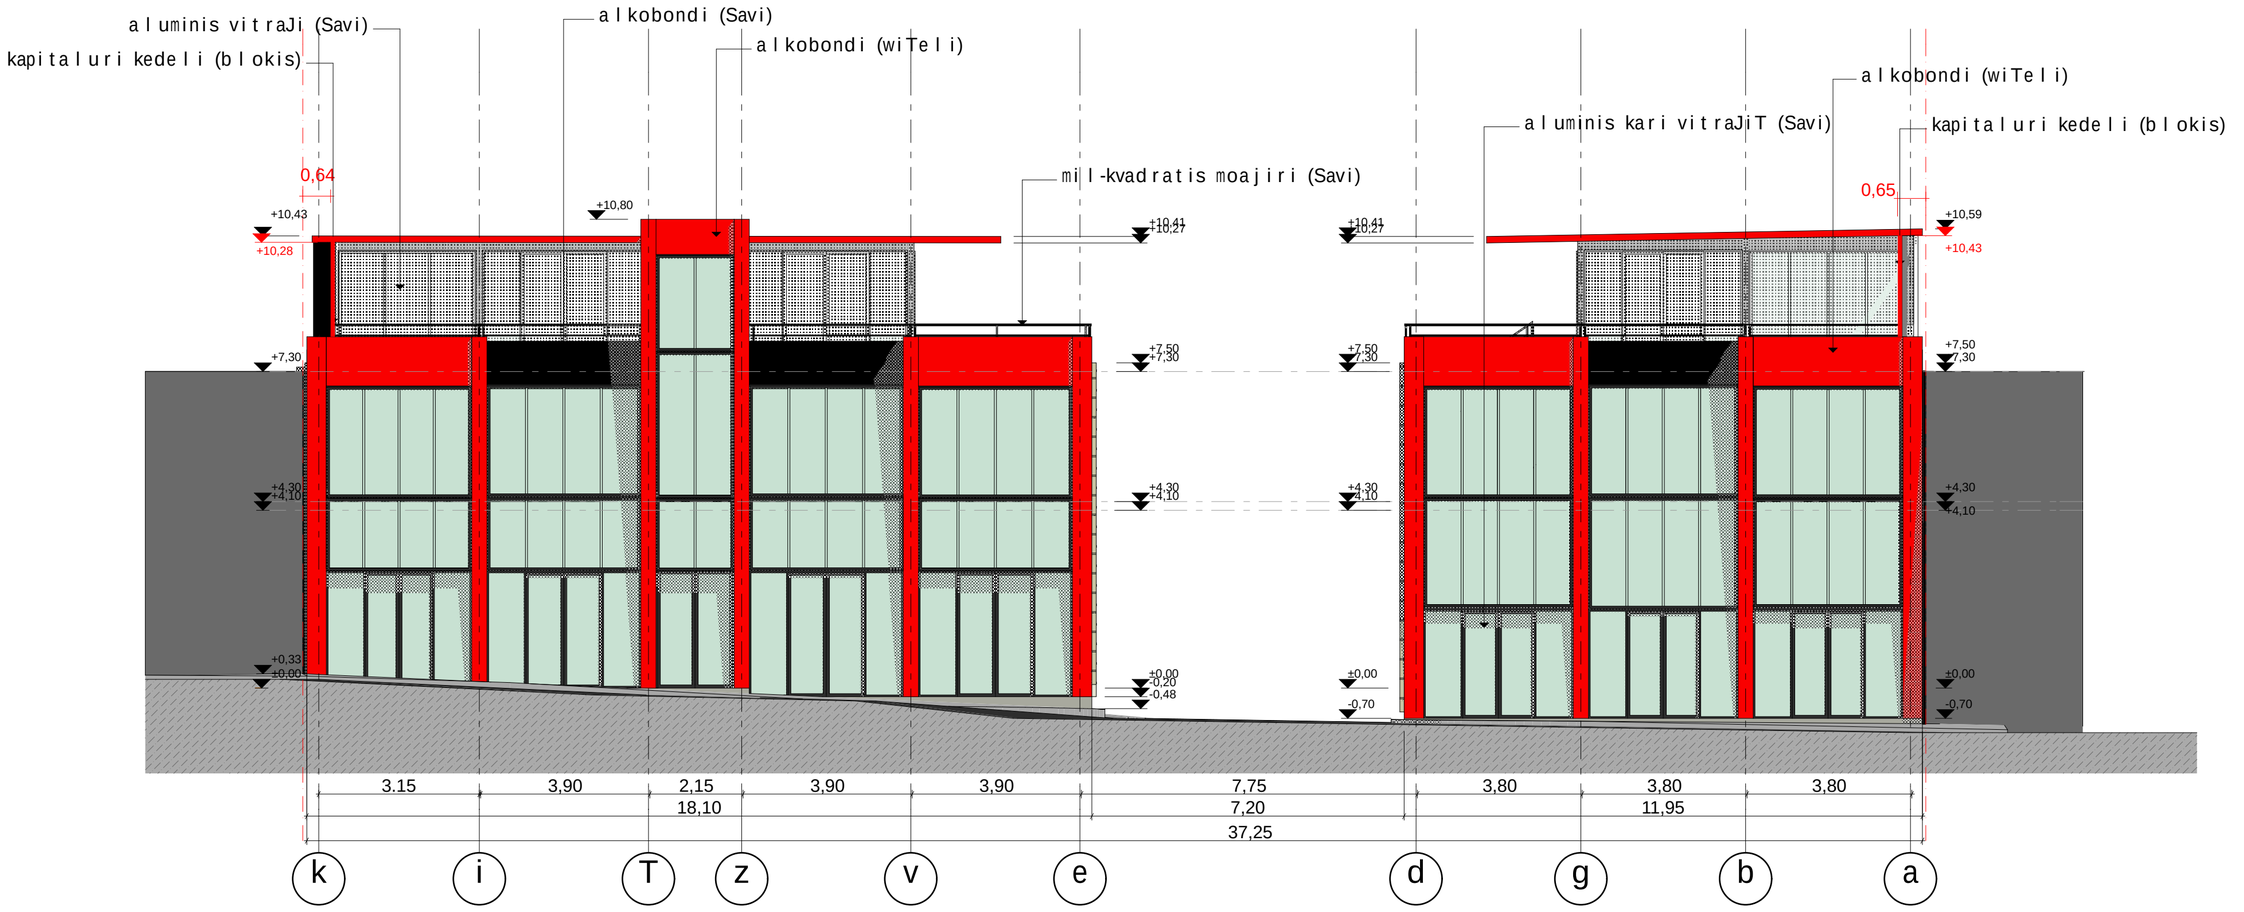

fasadi k-a ReZebs Soris **A** bloki			sasawyobe boqsebisa da avtoservisis proeqti
xoSaraulis #30			
arqiteqtori			l.RvinianiZe
damkveTi			S.p.s "niu auto motorsi"
2015w	fur.	gv.	m. 1:100

This file was generated with an evaluation version of the Amyuni(c) PDF Converter : http://www.amyuni.com

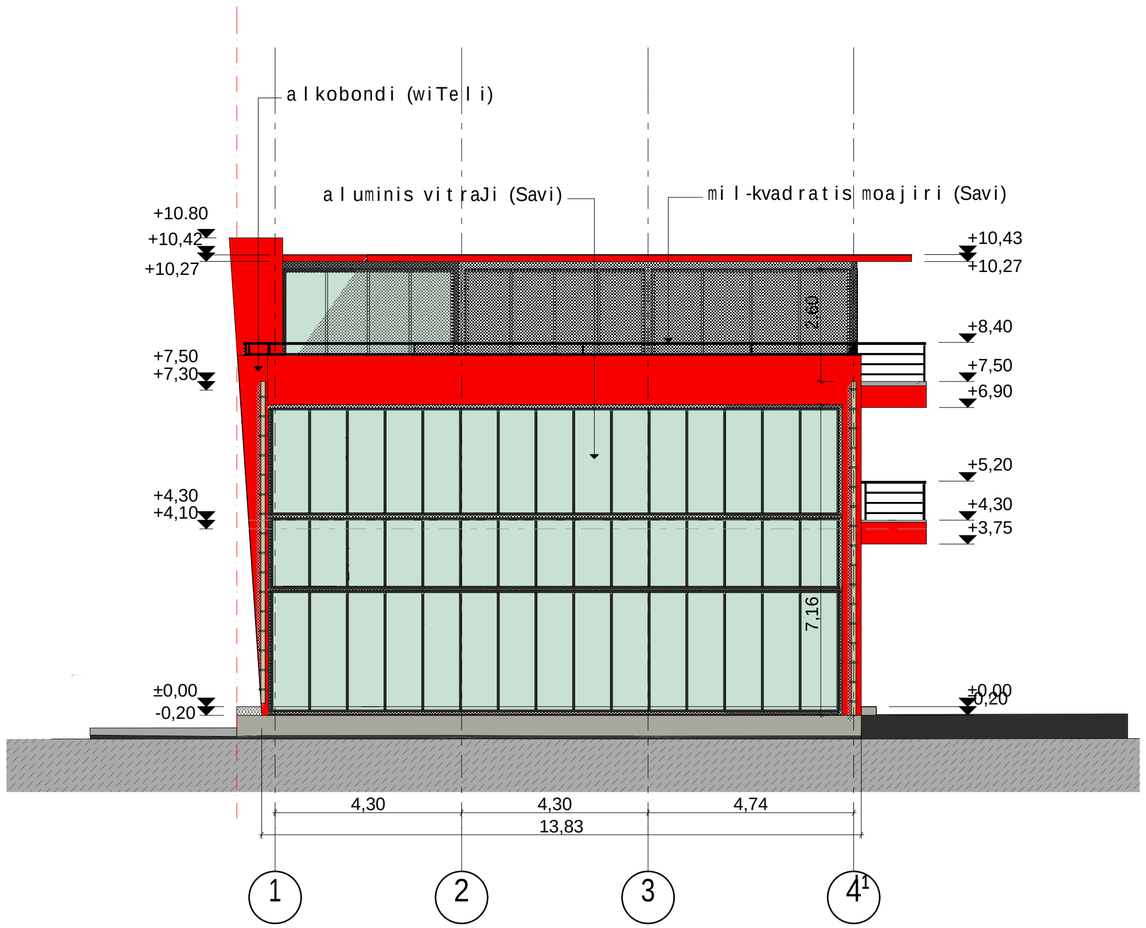

	fasadi 1-4¹RerZebs Soris A bloki				sasawyobe boqsebisa da avtoservisis proeqti
	xoSaraulis #30				
	2015w	fur.	gv.	m. 1:100	arqiteqtori: l.RvinianiZe damkveTi: S.p.s "niu auto motorsi"

This file was generated with an evaluation version of the Amyuni(r) PDF Converter : http://www.amyuni.com

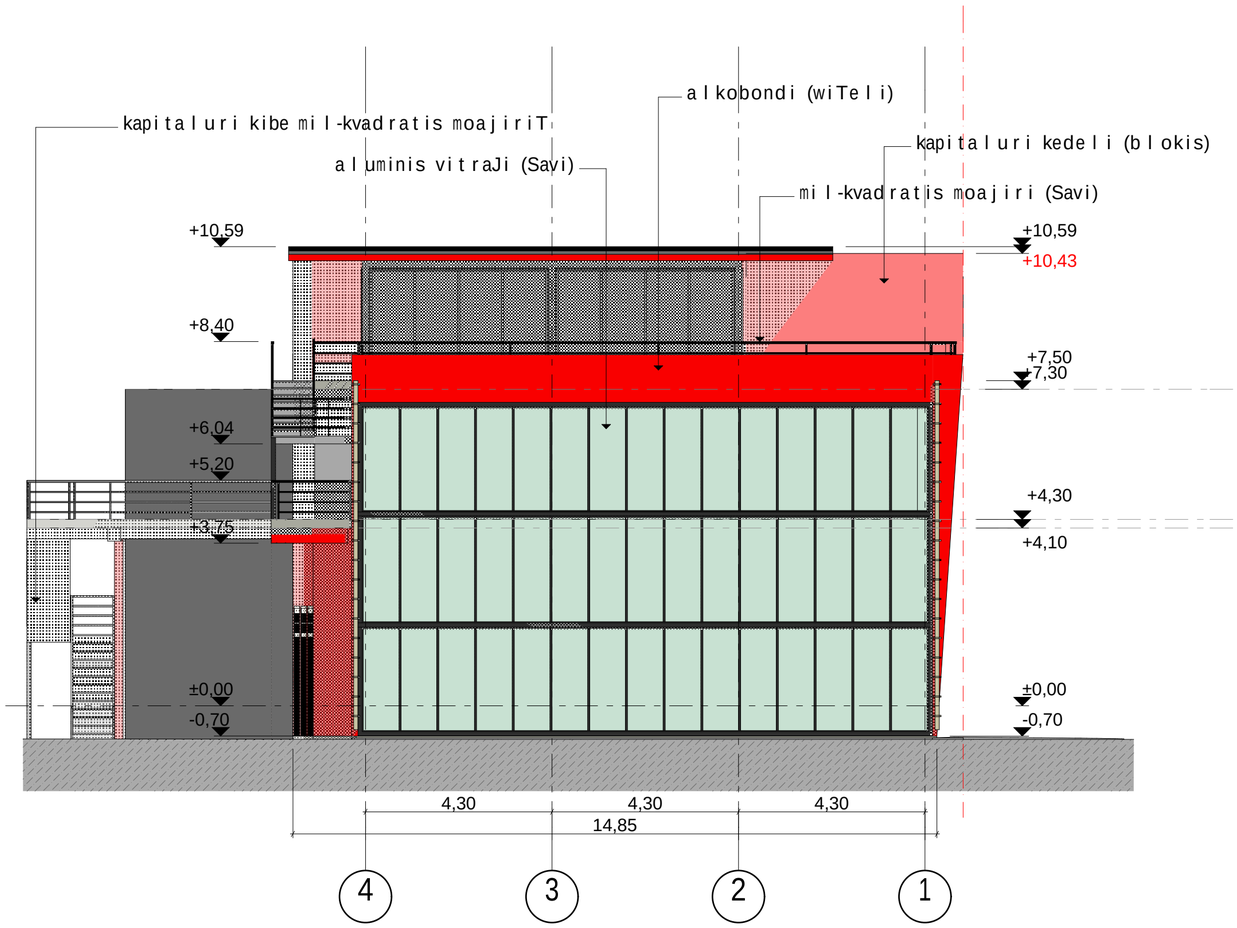

	fasadi 4-1RerZebs Soris A bloki				sasawyobe boqsebisa da avtoservisis proeqti
	xoSaraulis #30				
	2015w	fur.	gv.	m. 1:100	arqiteqtori: l.RvinianiZe damkveTi: S.p.s "niu auto motorsi"

This file was generated with an evaluation version of the Amyuni(r) PDF Converter : http://www.amyuni.com

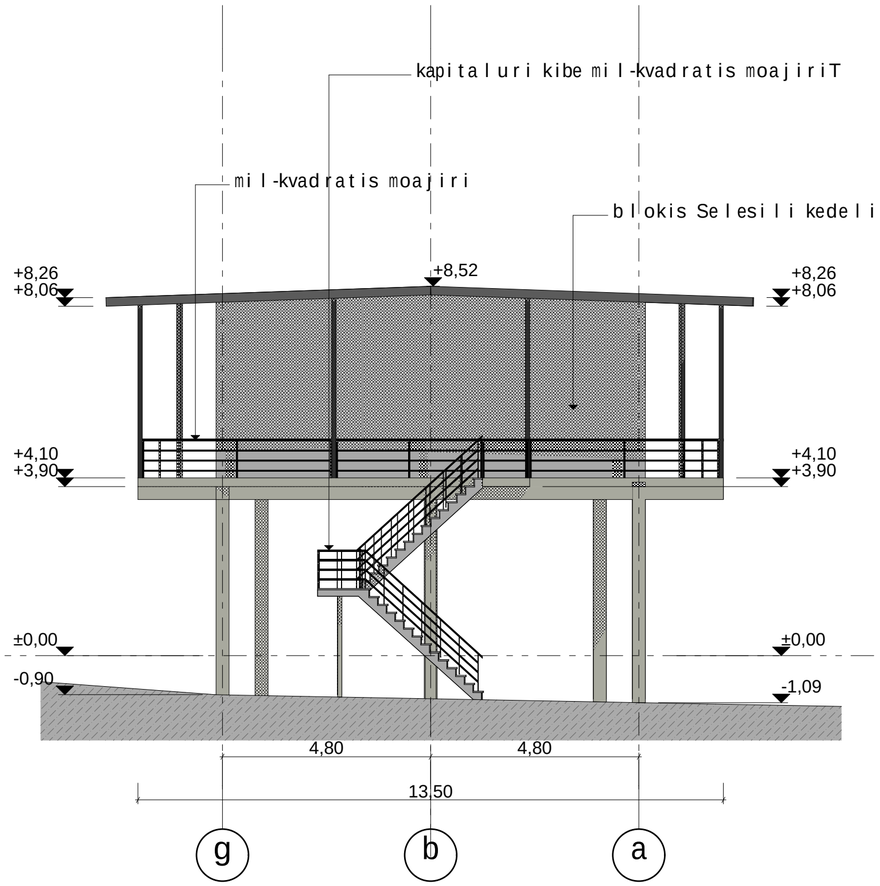

	fasadi g-a RerZebs Soris **B** bloki				sasawyobe boqsebisa da avtoservisis proeqti
	xoSaraulis #30				
	2015w	fur.	gv.	m. 1:100	arqiteqtori l.RvinianiZe damkveTi S.p.s "niu auto motorsi"

This file was generated with an evaluation version of the Amyuni(c) PDF Converter : http://www.amyuni.com

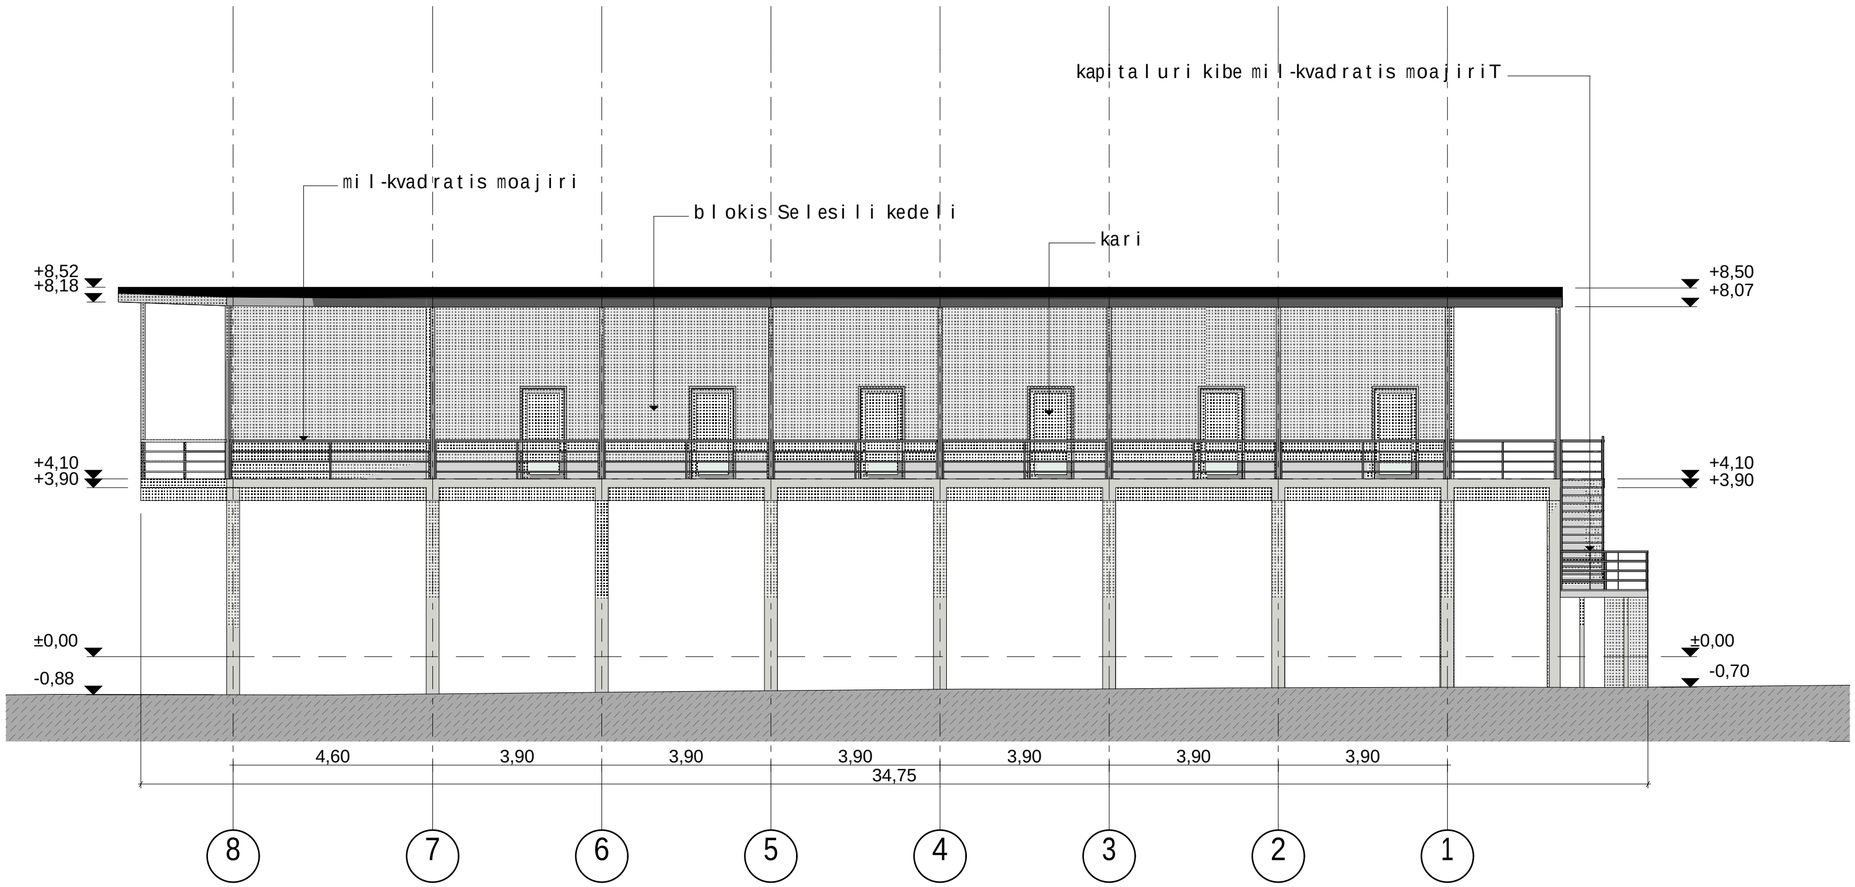

fasadi 8-1 RerZebs Soris
B bloki

xoSaraulis #30

2015w	fur.	gv.	m. 1:100

sasawyobe boqsebisa da avtoservisis proeqti

arqiteqtori		l.RvinianiZe
damkveTi	S.p.s "niu auto motorsi"	

This file was generated with an evaluation version of the Amyuni(r) PDF Converter : http://www.amyuni.com

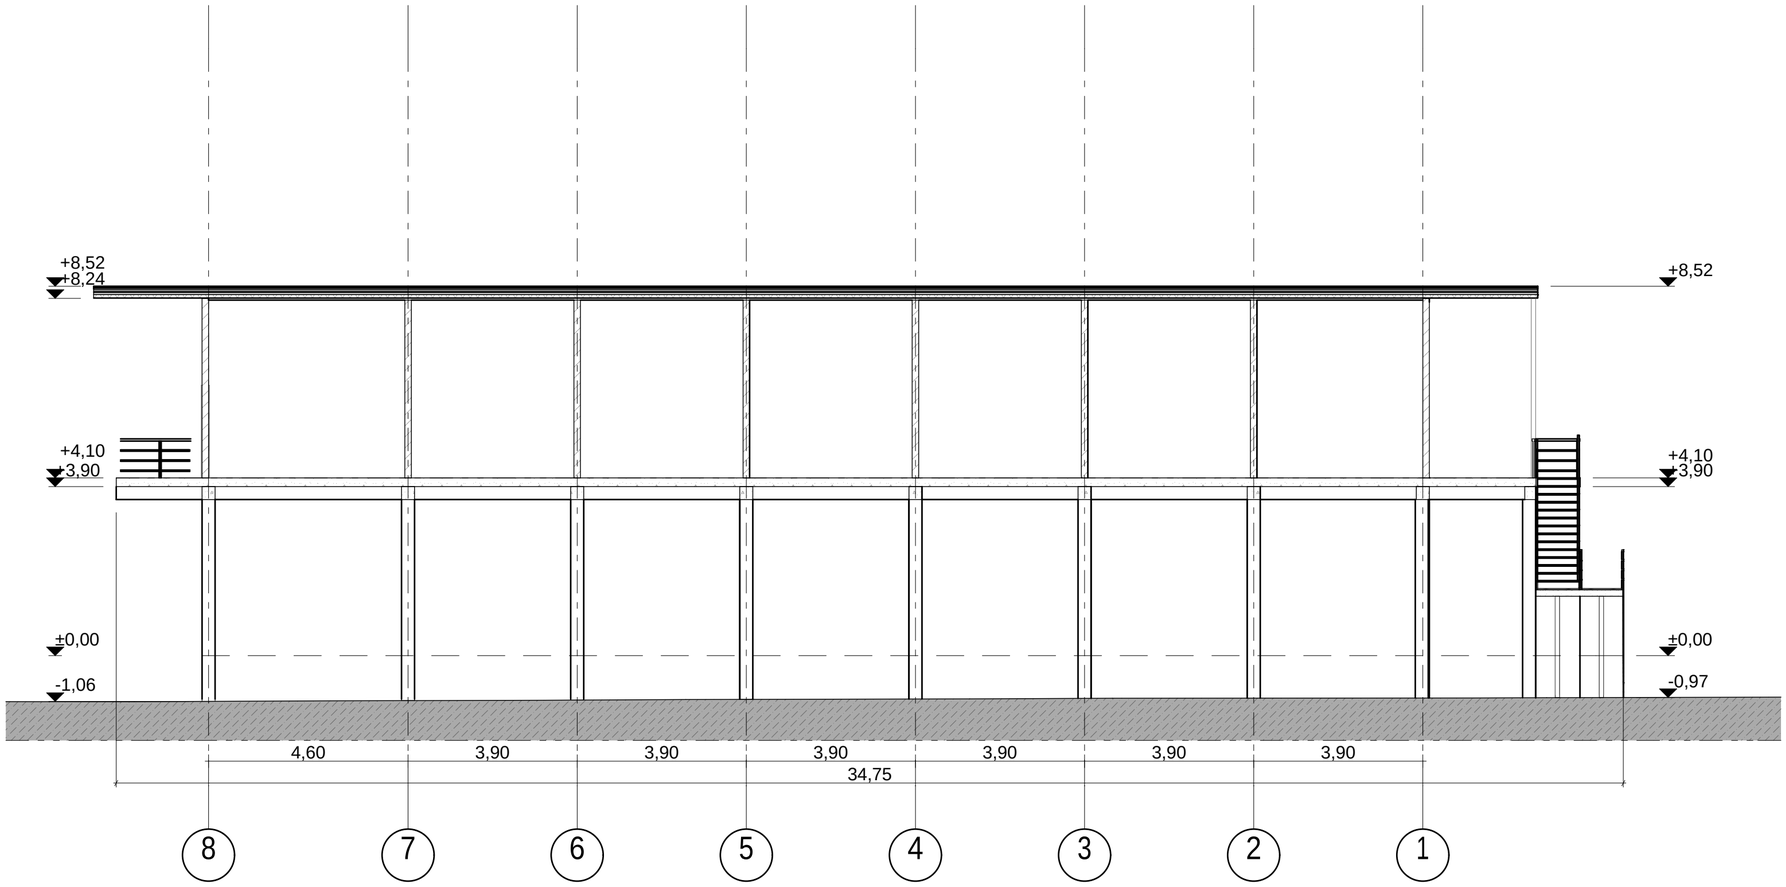

	Wrili 10/10 **B** bloki			sasawyobe boqsebisa da avtoservisis proeqti	
	xoSaraulis #30				
	2015w	fur.	gv.	m. 1:100	arqiteqtori: l.RvinianiZe damkveTi: S.p.s "niu auto motorsi"

This file was generated with an evaluation version of the Amyuni(r) PDF Converter : http://www.amyuni.com

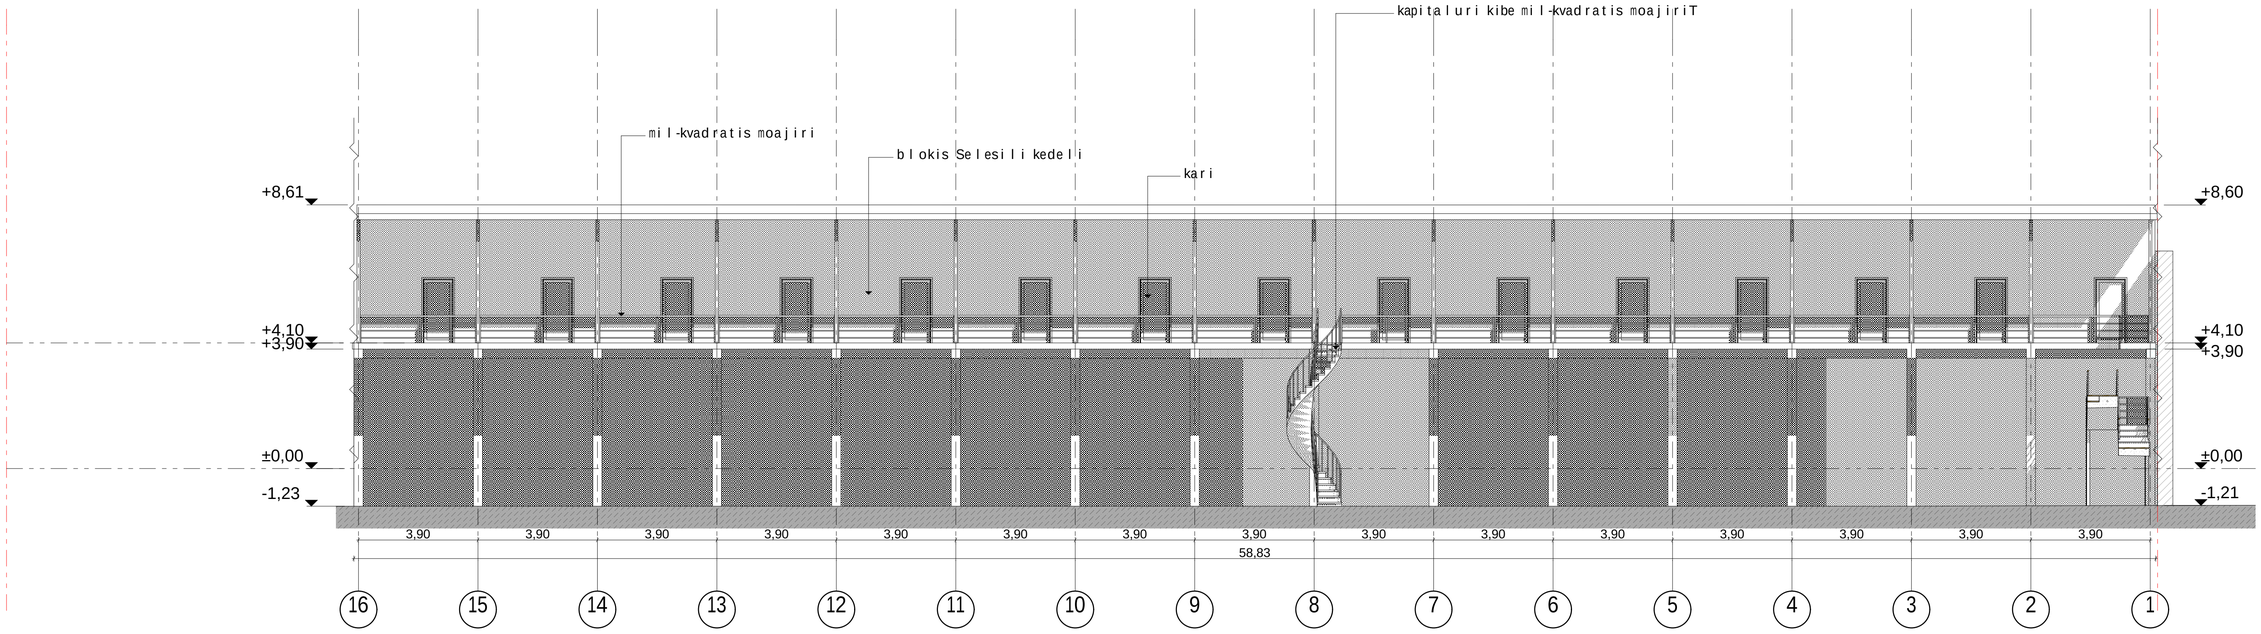

	fasadi 16-1 RerZebs Soris **D** bloki				sasawyobe boqsebisa da avtoservisis proeqti
	xoSaraulis #30				
	2015w	fur.	gv.	m. 1:100	arqiteqtori l.Rvinianize damkveTi S.p.s "niu auto motorsi"

This file was generated with an evaluation version of the Amyuni(r) PDF Converter : http://www.amyuni.com

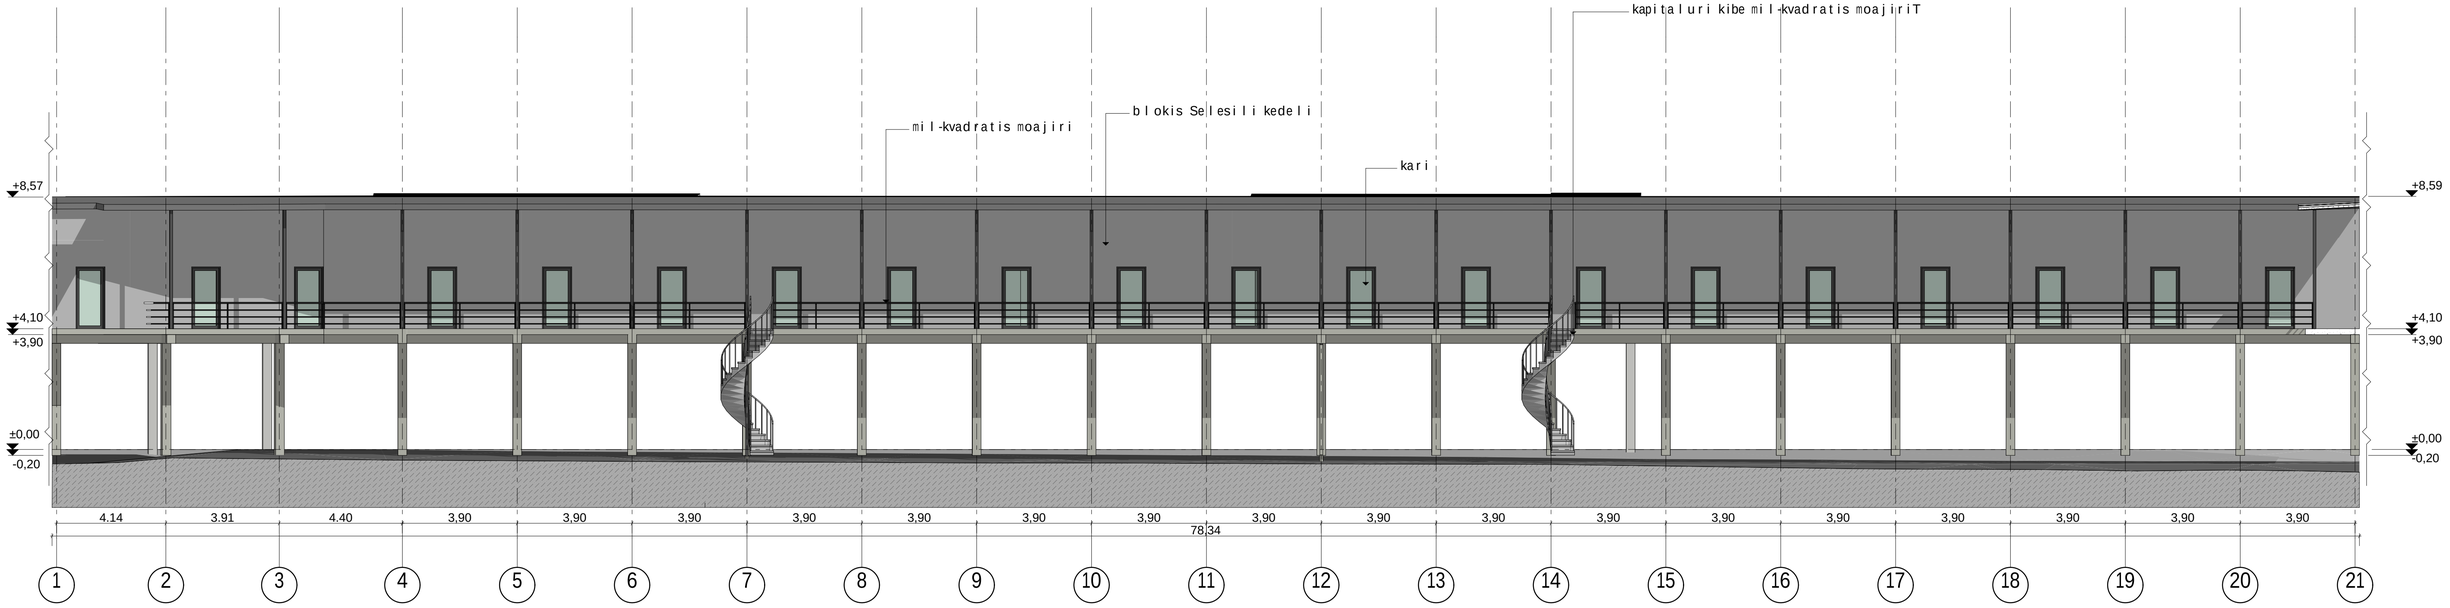

	fasadi 1-21 RerZebs Soris C bloki				sasawyobe boqsebisa da avtoservisis proeqti
	xoSaraulis #30				
				arqiteqtori	l.Rvinianize
	2015w	fur.	gv.	m. 1:100	damkveTi S.p.s "niu auto motorsi"

This file was generated with an evaluation version of the Amyuni(r) PDF Converter : http://www.amyuni.com

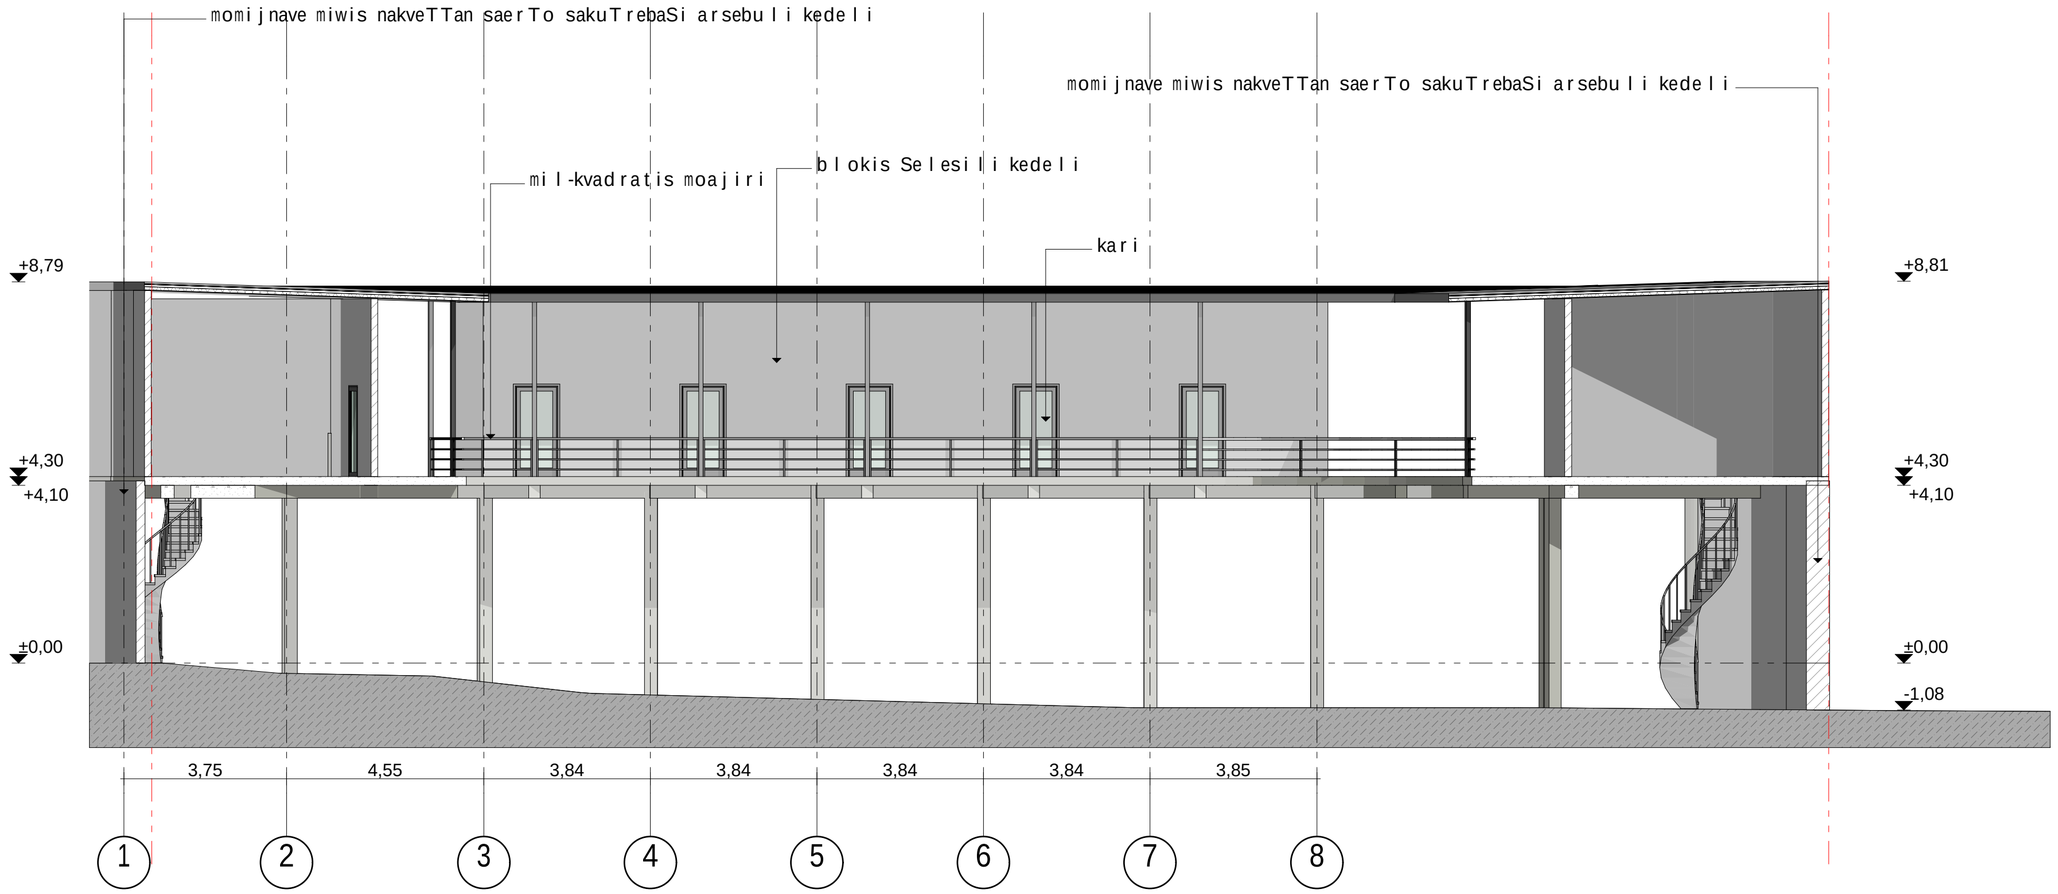

	fasadi 1-9 RerZebs Soris **E** bloki			sasawyobe boqsebisa da avtoservisis proeqti
	xoSaraulis #30			
	2015w	fur.	gv.	m. 1:100
			arqiteqtori	l.RvinianiZe
			damkveTi	S.p.s "niu auto motorsi"

This file was generated with an evaluation version of the Amyuni(r) PDF Converter : http://www.amyuni.com