
DO NOT SCALE FROM THIS DRAWING

Electronic drawings once printed, are uncontrolled and may become out-dated. Refer to Project Vitae for current revision.

TIMESTAMP 18/09/2015 13:49:59

C:\Users\rodriguezal\Documents\RBTH_Design_rodriguezal6.rvt

BIM MODEL

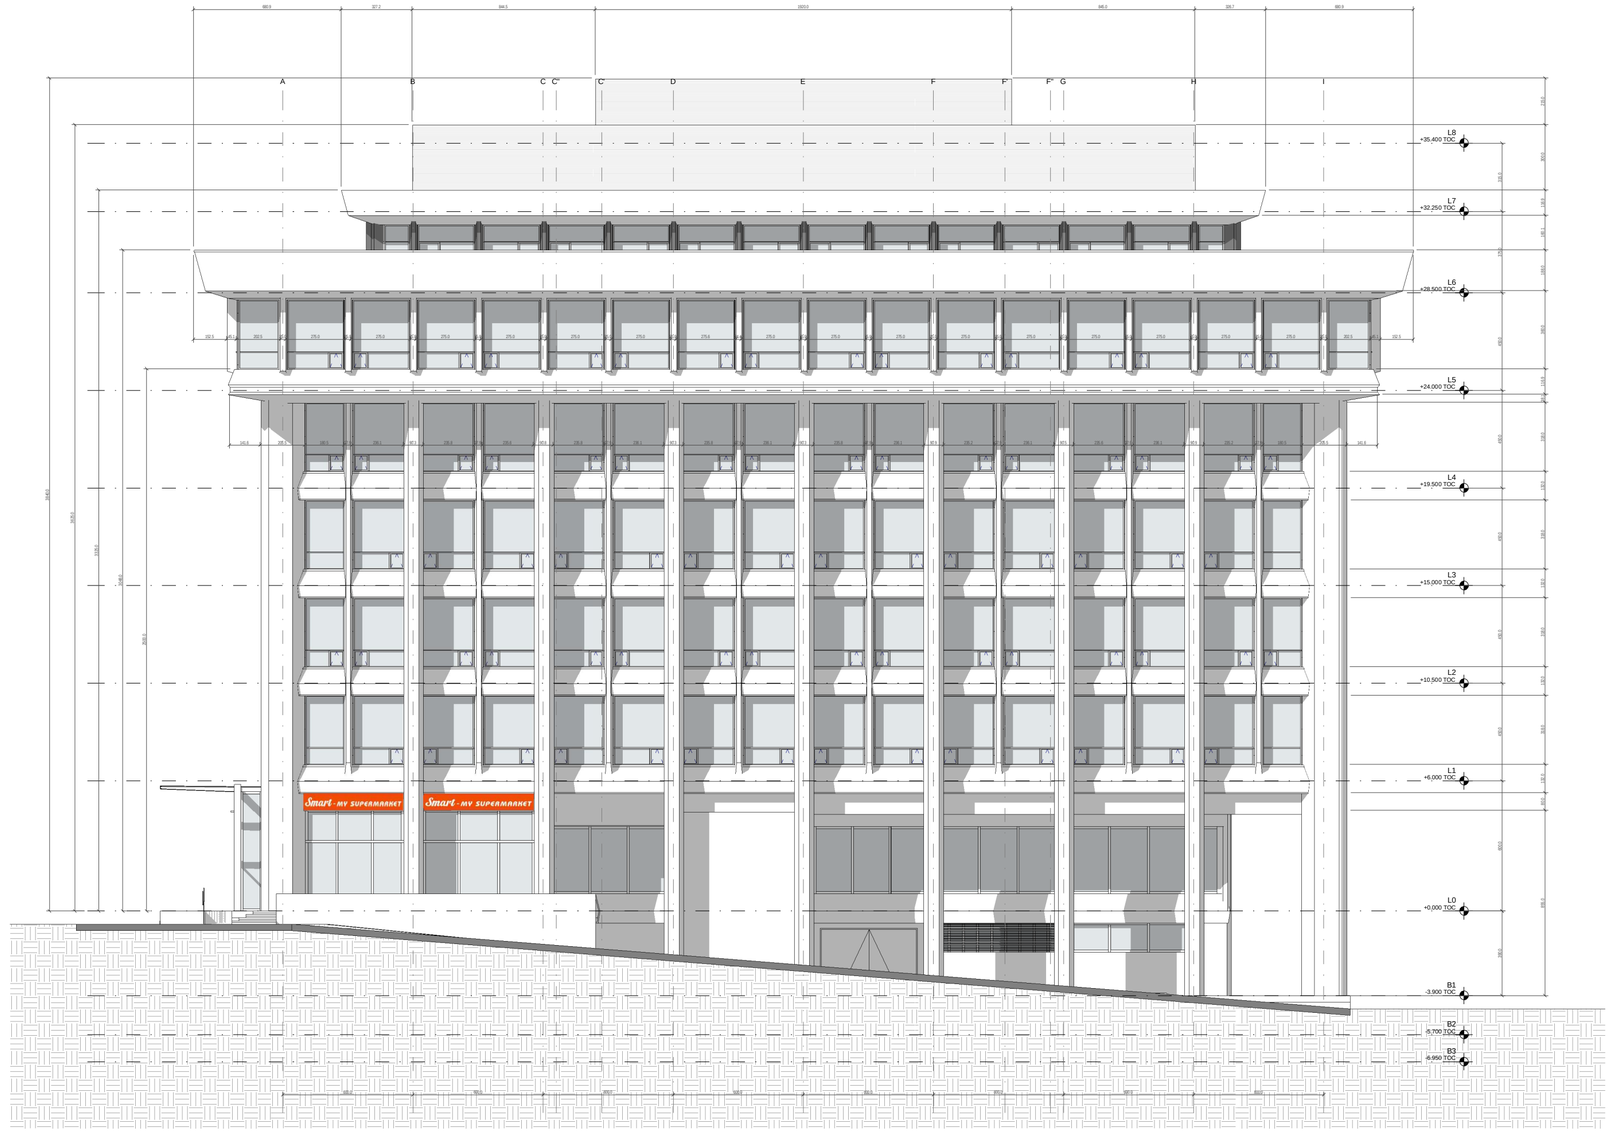

EAST (FAÇADE)
SCALE: 1 : 100

0 0.5 1 2 2.5m

PROJECT



Radisson Blu Telegraph Hotel
RUSTAVELI AVENUE , TBILISI , GEORGIA

Out of scope

New openings

Wet areas

NOTE: Shell and core according to drawings provided by client and on-site measurements.

DOCUMENT REVIEW STATUS

- [x] A REVIEWED Work may proceed
- [ ] B REVIEWED WITH COMMENTS Revise and re-submit. Work may proceed subject to incorporation of comments
- [ ] C OBJECTION Revise and re-submit. Work may not proceed
- [ ] D REJECTED
- [ ] E REVIEW NOT REQUIRED Work may proceed

REVISIONS

No	Date	Description	Drawn	Checked	Approved

CLIENT

Silk Road Business Center LLC

LEAD DESIGN ENTITY (LDE): AECOM

APPROVED BY LDE

DATE

NAME

SCALE
1 : 200 (A2)
1 : 100 (A0)

PAPER SIZE
A0 / A2

DRAWING STATUS

CONSULTANT / SUB-CONTRACTOR: AECOM

DRAWN BY	CHECKED BY	APPROVED BY
NAME	NAME	NAME
DATE	DATE	DATE

DRAWING TITLE

Radisson Blu Telegraph Hotel
Construction Permit Submission
Elevations
East Elevation

DRAWING NUMBER: EE F_200

REVISION


DO NOT SCALE FROM THIS DRAWING

Electronic drawings once printed, are uncontrolled and may become out-dated. Refer to Project Vitae for current revision.

TIMESTAMP 18/09/2015 13:50:33

C:\Users\rodrigueza\Documents\RBTH_Design_rodrigueza6.rvt

BIM MODEL

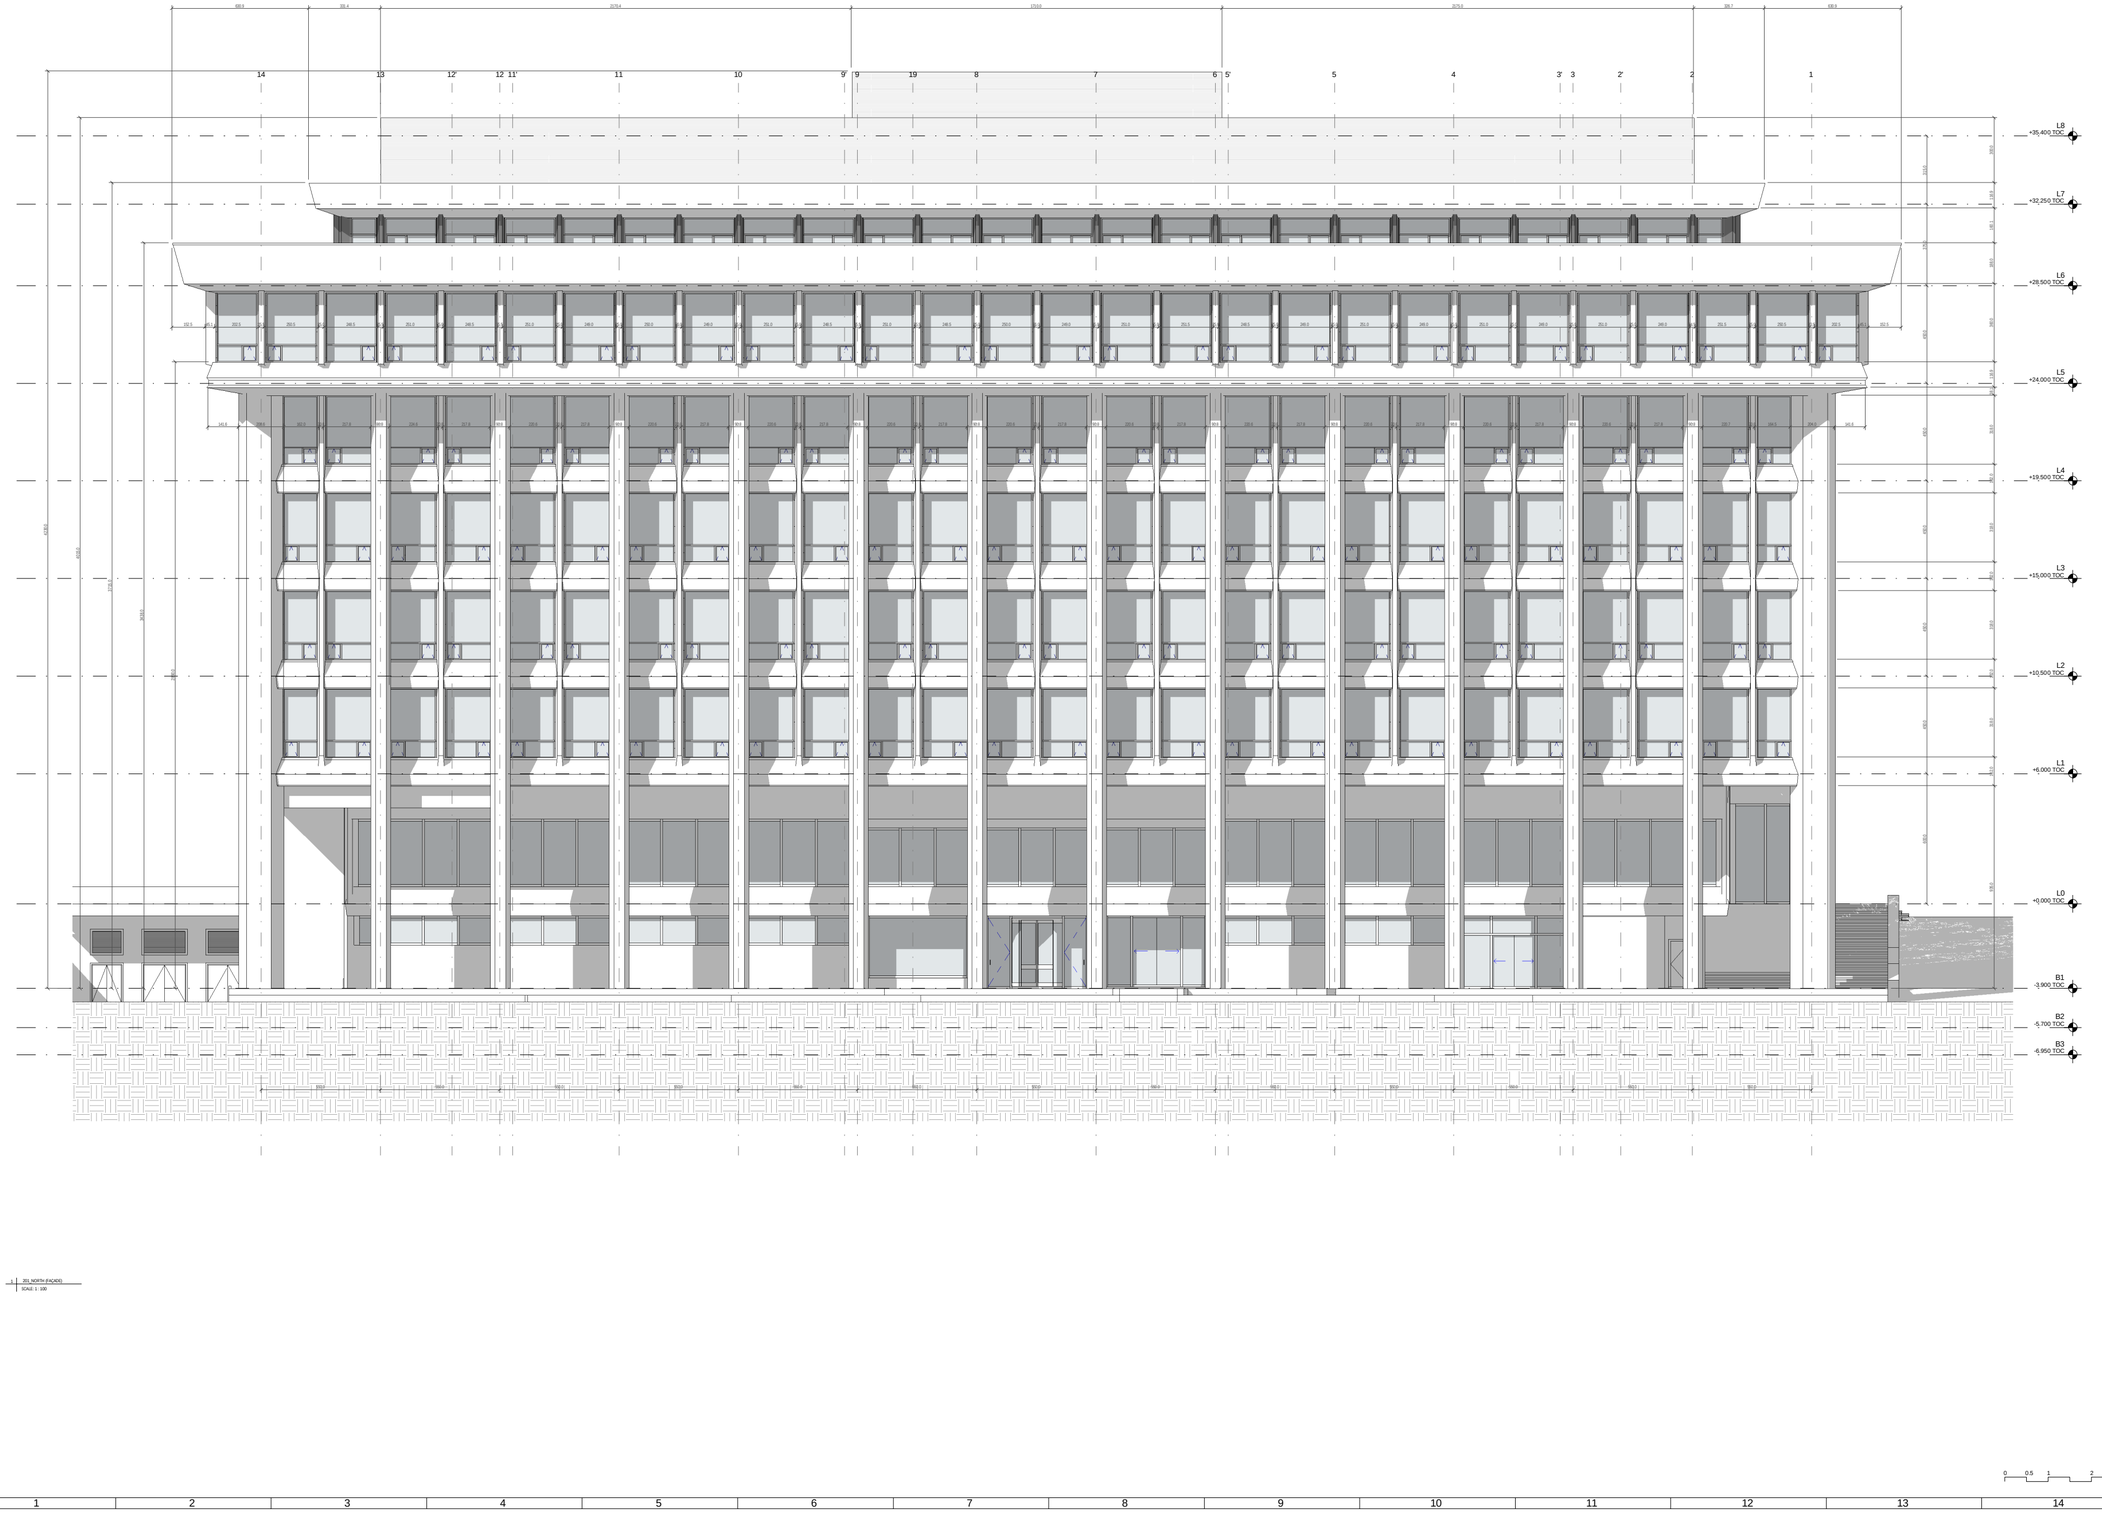

PROJECT



Radisson Blu Telegraph Hotel
RUSTAVELI AVENUE , TBILISI , GEORGIA

Out of scope

New openings

Wet areas

NOTE: Shell and core according to drawings provided by client and on-site measurements.

DOCUMENT REVIEW STATUS

- ☒ A REVIEWED — Work may proceed
- ☐ B REVIEWED WITH COMMENTS — Revise and re-submit. Work may proceed subject to incorporation of comments
- ☐ C OBJECTION — Revise and re-submit. Work may not proceed
- ☐ D REJECTED
- ☐ E REVIEW NOT REQUIRED — Work may proceed

REVISIONS

No	Date	Description	Drawn	Checked	Approved

CLIENT

Silk Road Business Center LLC

LEAD DESIGN ENTITY (LDE) — AECOM

APPROVED BY LDE

DATE

NAME

SCALE
1 : 200 (A2)
1 : 100 (A0)

PAPER SIZE
A0 / A2

DRAWING STATUS

CONSULTANT / SUB-CONTRACTOR — AECOM

DRAWN BY	CHECKED BY	APPROVED BY
NAME	NAME	NAME
DATE	DATE	DATE

DRAWING TITLE

Radisson Blu Telegraph Hotel
Construction Permit Submission
Elevations
North Elevation

DRAWING NUMBER
NE F_201

REVISION

DO NOT SCALE FROM THIS DRAWING
Electronic drawings once printed, are uncontrolled and may become out-dated. Refer to Project Vitae for current revision.
TIMESTAMP 16/09/2015 13:51:02
C:\Users\rodriguezal\Documents\RBTH_Design_rodriguezal6.rvt
BIM MODEL



1 201 SOUTH (FACADE)
SCALE 1 : 100

0 0.5 1 2 2.5m

PROJECT



Radisson Blu Telegraph Hotel
RUSTAVELI AVENUE , TBILISI , GEORGIA

Out of scope

New openings

Wet areas

NOTE: Shell and core according to drawings provided by client and on-site measurements.

DOCUMENT REVIEW STATUS

- [x] A REVIEWED Work may proceed
- [ ] B REVIEWED WITH COMMENTS Revise and re-submit. Work may proceed subject to incorporation of comments
- [ ] C OBJECTION Revise and re-submit. Work may not proceed
- [ ] D REJECTED
- [ ] E REVIEW NOT REQUIRED Work may proceed

REVISIONS

No	Date	Description	Drawn	Checked	Approved

CLIENT

Silk Road Business Center LLC

LEAD DESIGN ENTITY (LDE) AECOM

APPROVED BY LDE

DATE

NAME

SCALE 1 : 200 (A2) 1 : 100 (A0)

PAPER SIZE A0 / A2

DRAWING STATUS

CONSULTANT / SUB-CONTRACTOR AECOM

DRAWN BY	CHECKED BY	APPROVED BY
NAME	NAME	NAME
DATE	DATE	DATE


DRAWING TITLE

Radisson Blu Telegraph Hotel
Construction Permit Submission
Elevations
South Elevation

DRAWING NUMBER SE F_202

REVISION

DO NOT SCALE FROM THIS DRAWING
Electronic drawings once printed, are uncontrolled and may become out-dated. Refer to Project Vista for current revision.
TIMESTAMP 18/09/2015 13:51:36
C:\Users\rodriguezal\Documents\RBTH_Design_rodriguezal6.rvt
BIM MODEL

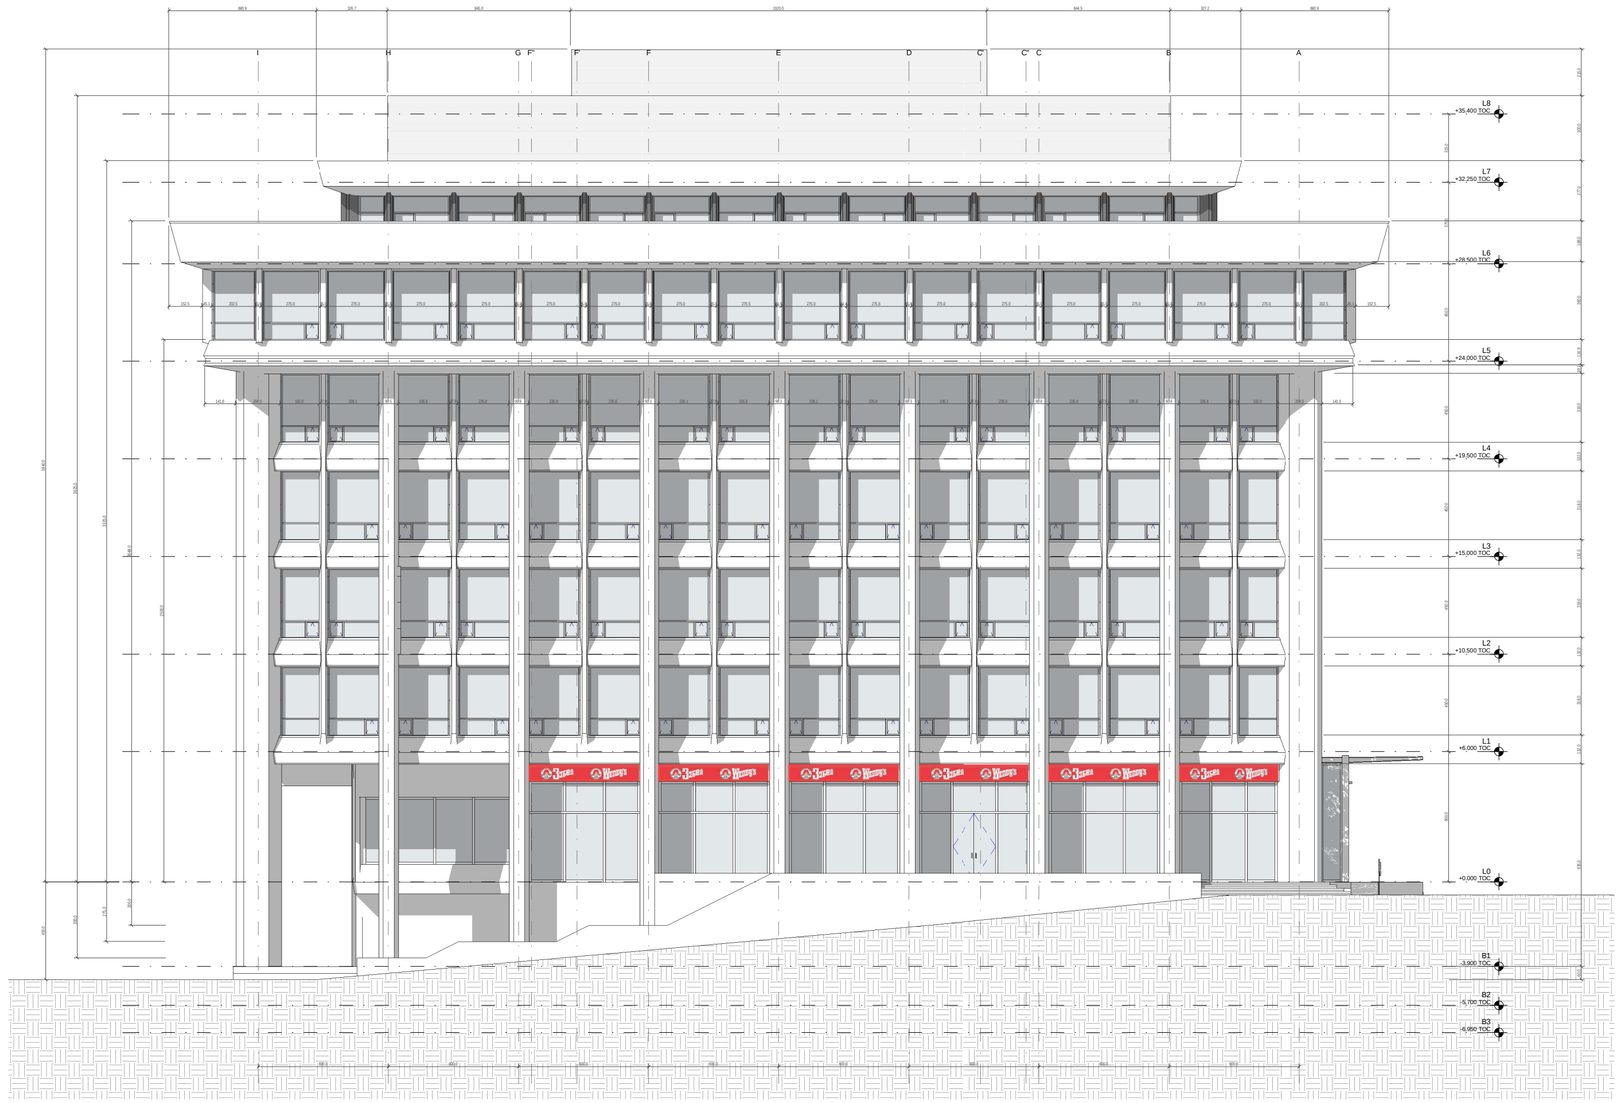

1 203_WEST FAÇADE
SCALE 1 : 100

0 0.5 1 2 2.5m

PROJECT



Radisson Blu Telegraph Hotel
RUSTAVELI AVENUE , TBILISI , GEORGIA

Out of scope

New openings

Wet areas

NOTE: Shell and core according to drawings provided by client and on-site measurements.

DOCUMENT REVIEW STATUS

- [x] A REVIEWED Work may proceed
- [ ] B REVIEWED WITH COMMENTS Revise and re-submit. Work may proceed subject to incorporation of comments
- [ ] C OBJECTION Revise and re-submit. Work may not proceed
- [ ] D REJECTED
- [ ] E REVIEW NOT REQUIRED Work may proceed

REVISIONS					
No	Date	Description	Drawn	Checked	Approved

CLIENT

Silk Road Business Center LLC

LEAD DESIGN ENTITY (LDE)		APPROVED BY LDE
AECOM		DATE
NAME	SCALE 1 : 200 (A2) 1 : 100 (A0)	PAPER SIZE A0 / A2

DRAWING STATUS

CONSULTANT / SUB- CONTRACTOR

AECOM

DRAWN BY	CHECKED BY	APPROVED BY
NAME	NAME	NAME
DATE	DATE	DATE

DRAWING TITLE

Radisson Blu Telegraph Hotel
Construction Permit Submission
Elevations
West Elevation

DRAWING NUMBER	REVISION
WE F_203	