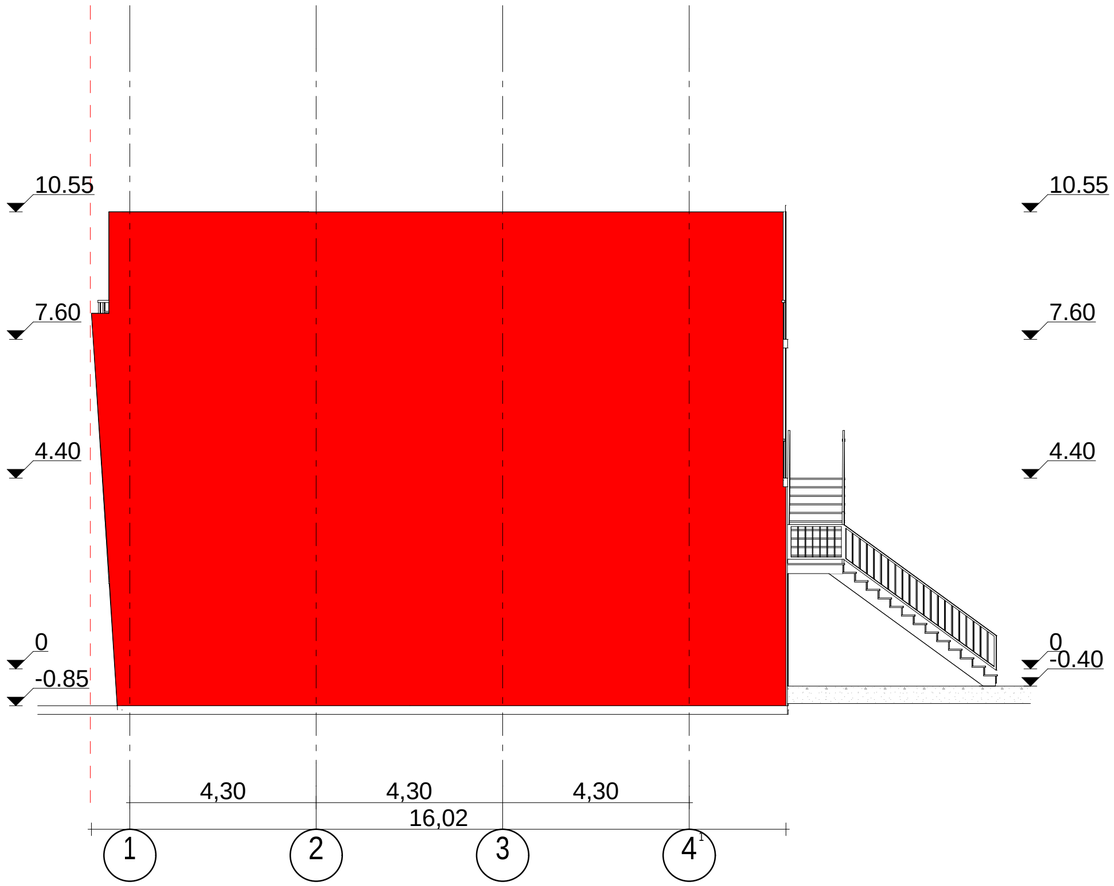

fasadi 1-4 ReZebs Soris **A** bloki				sasawyobe boqsebisa da avtoservisis proeqti	
xoSaraulis #30					
2015w	fur.	gv.	m. 1:100	arqiteqtori	l.RvinianiZe
				damkveTi	S.p.s "niu auto motorsi"

This file was generated with an evaluation version of the Amyuni(r) PDF Converter : http://www.amyuni.com

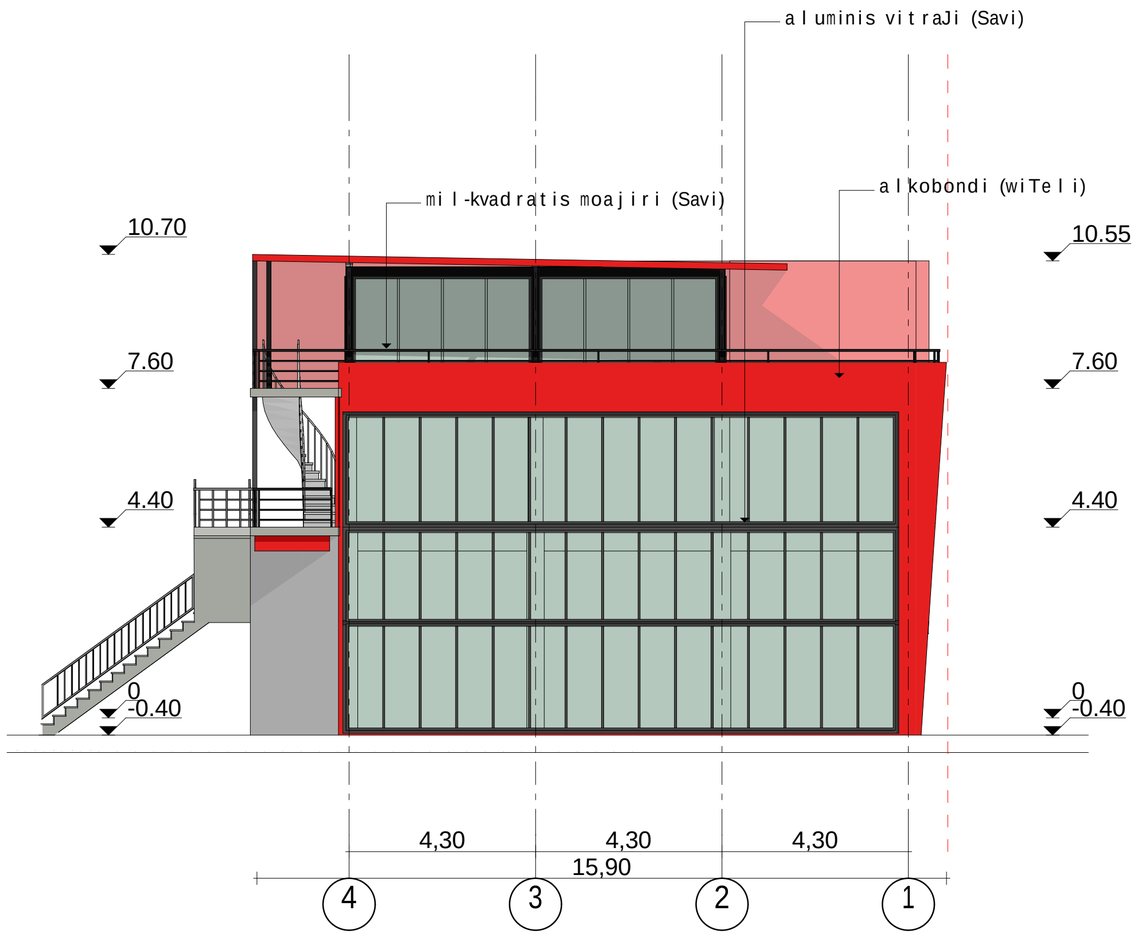

fasadi 4-1RerZebs Soris **A** bloki			sasawyobe boqsebisa da avtoservisis proeqti
xoSaraulis #30			
2015w	fur.	gv.	m. 1:100

arqiteqtori l.RvinianiZe

damkveTi S.p.s "niu auto motorsi"

This file was generated with an evaluation version of the Amyuni(r) PDF Converter : http://www.amyuni.com

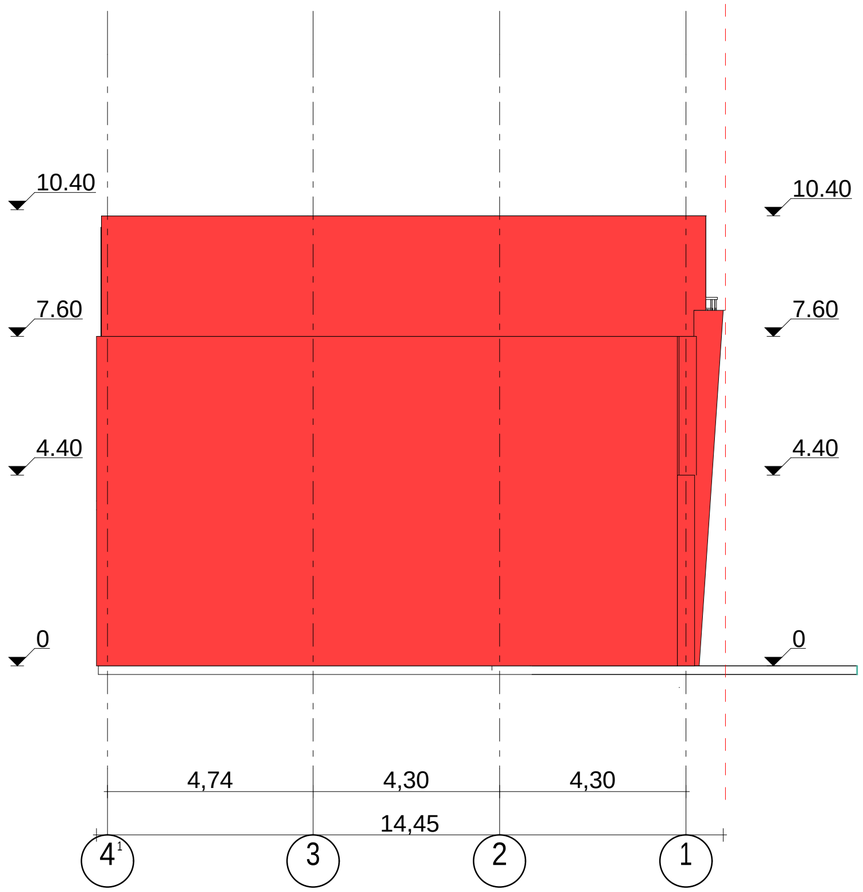

fasadi 4¹-1 RerZebs Soris **A** bloki			sasawyobe boqsebisa da avtoservisis proeqti
xoSaraulis #30			
2015w	fur.	gv.	m. 1:100

arqiteqtori l.RvinianiZe

damkveTi S.p.s "niu auto motorsi"

This file was generated with an evaluation version of the Amyuni(r) PDF Converter : http://www.amyuni.com

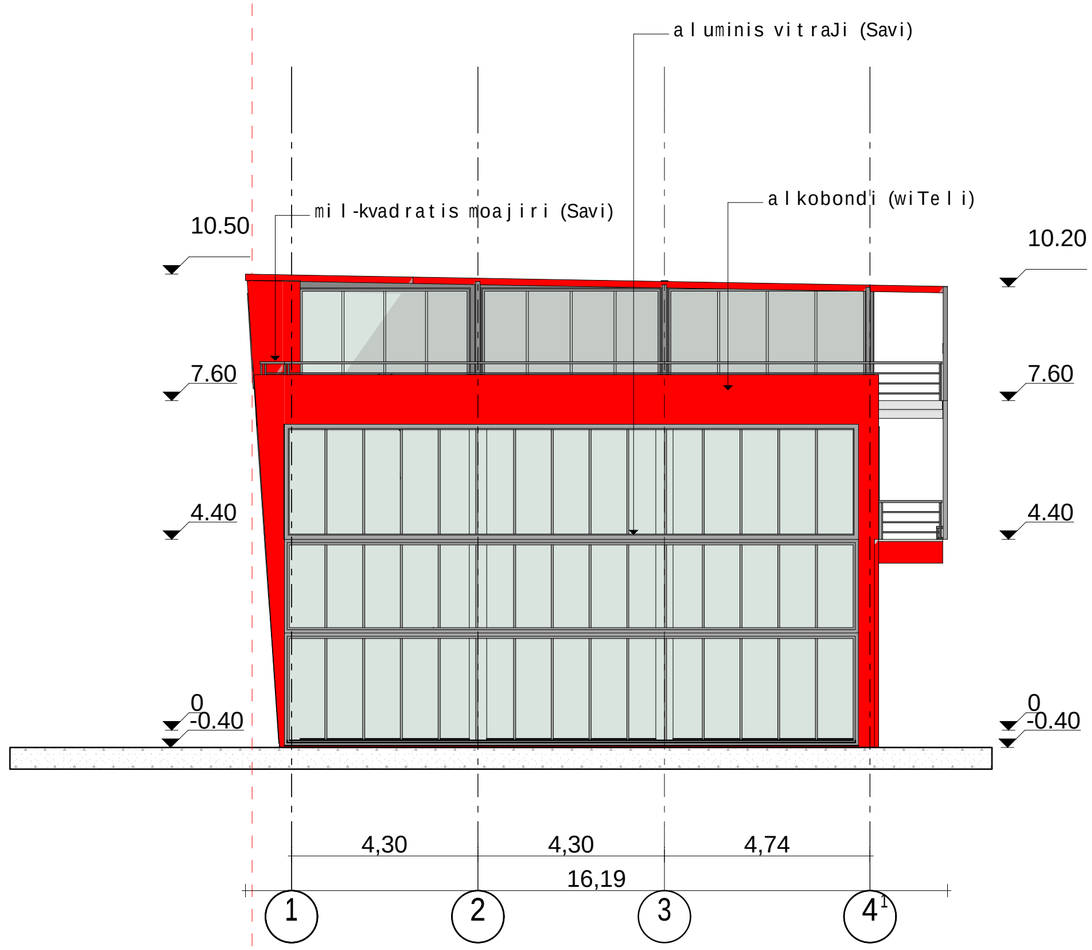

fasadi 1-4¹RerZebs Soris **A** bloki			sasawyobe boqsebisa da avtoservisis proeqti
xoSaraulis #30			
2015w	fur.	gv.	m. 1:100

arqiteqtori l.RvinianiZe

damkveTi S.p.s "niu auto motorsi"

This file was generated with an evaluation version of the Amyuni(r) PDF Converter : http://www.amyuni.com

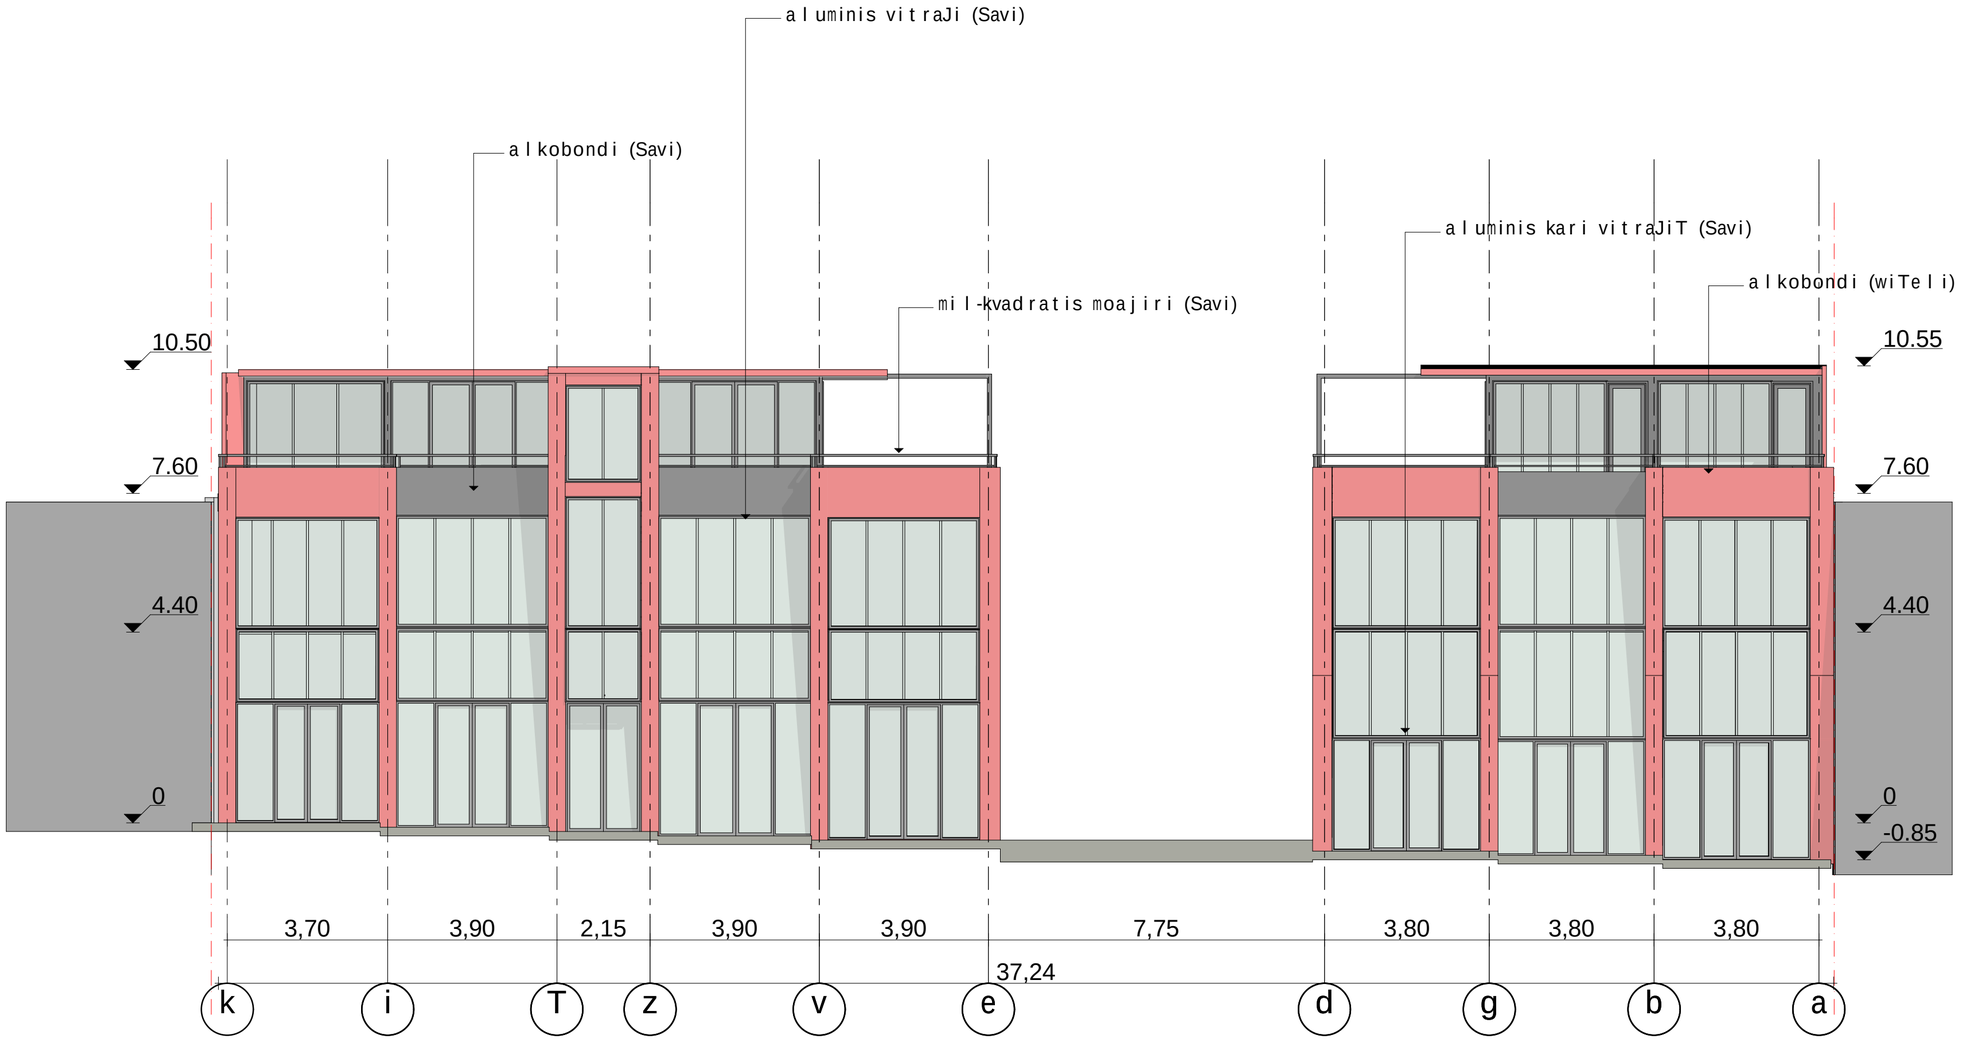

fasadi k-a ReZebs Soris **A** bloki				sasawyobe boqsebisa da avtoservisis proeqti
xoSaraulis #30				
2015w	fur.	gv.	m. 1:100	arqiteqtori l.RvinianiZe damkveTi S.p.s "niu auto motorsi"

This file was generated with an evaluation version of the Amyuni(r) PDF Converter : http://www.amyuni.com



fasadi 1-21 RerZebs Soris **C** bloki	sasawyobe boqsebisa da avtoservisis proeqti
xoSaraulis #30	
arqiteqtori	l.Rvinianize
2015w | fur. | gv. | m. 1:100	damkveTi S.p.s "niu auto motorsi"

This file was generated with an evaluation version of the Amyuni(r) PDF Converter : http://www.amyuni.com



Ffasadi 1-9 ReZebs Soris **E** b l oki			sasawyobe boqsebisa da avtoservisis proeqti
xoSaraul is #30			
2015w	fur.	gv.	m. 1:100

arqiteqtori l.RvinianiZe

damkveTi S.p.s "niu auto motorsi"

This file was generated with an evaluation version of the Amyuniip PDF Converter : http://www.amyuni.com

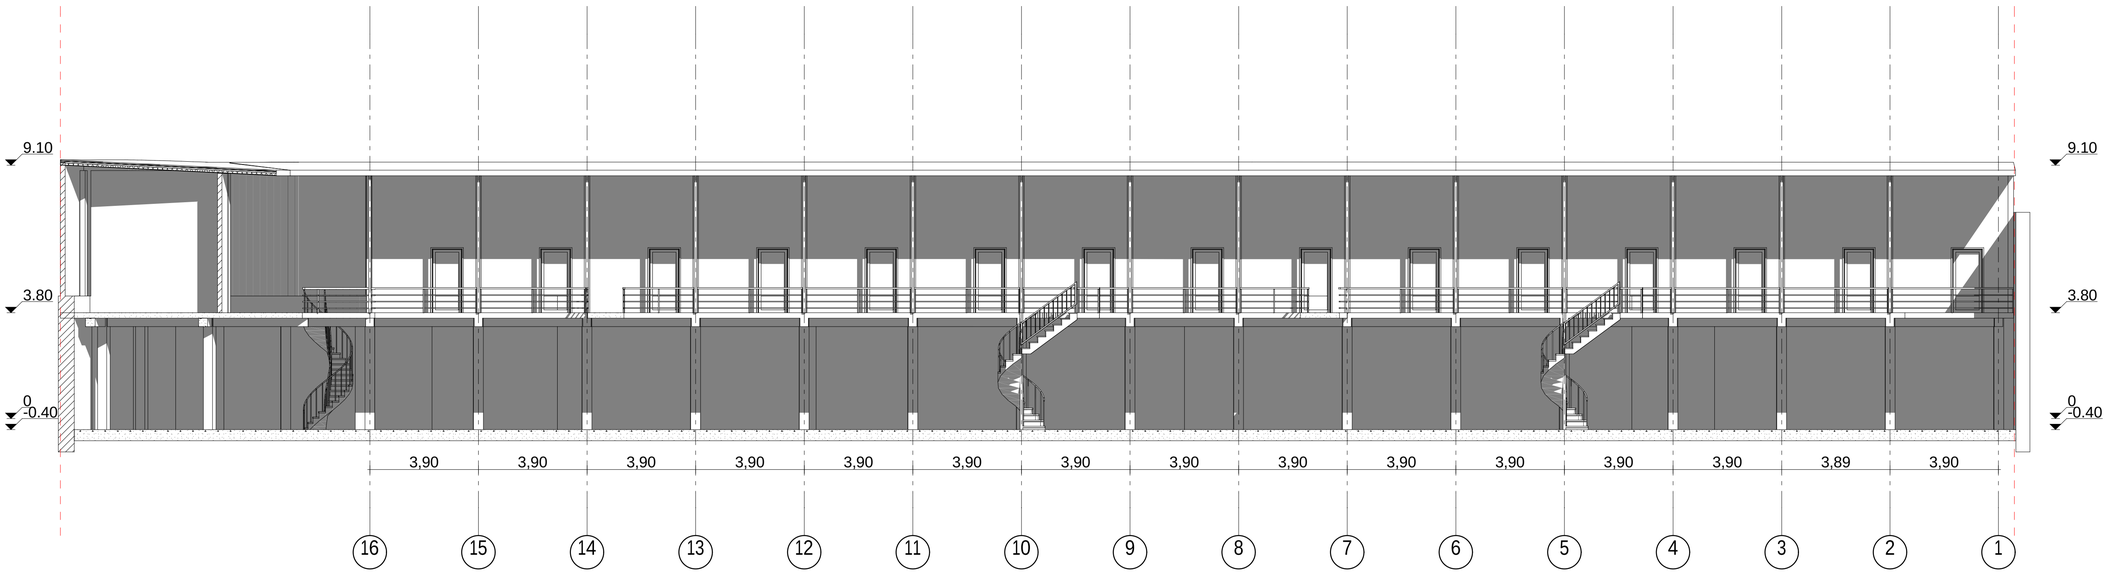

fasadi 16-1 **D** bloki				sasawyobe boqsebisa da avtoservisis proeqti
xoSaraulis #30				arqiteqtori l.RvinianiZe
2015w	fur.	gv.	m. 1:100	damkveTi S.p.s "niu auto motorsi"

This file was generated with an evaluation version of the Amyuni(r) PDF Converter : http://www.amyuni.com

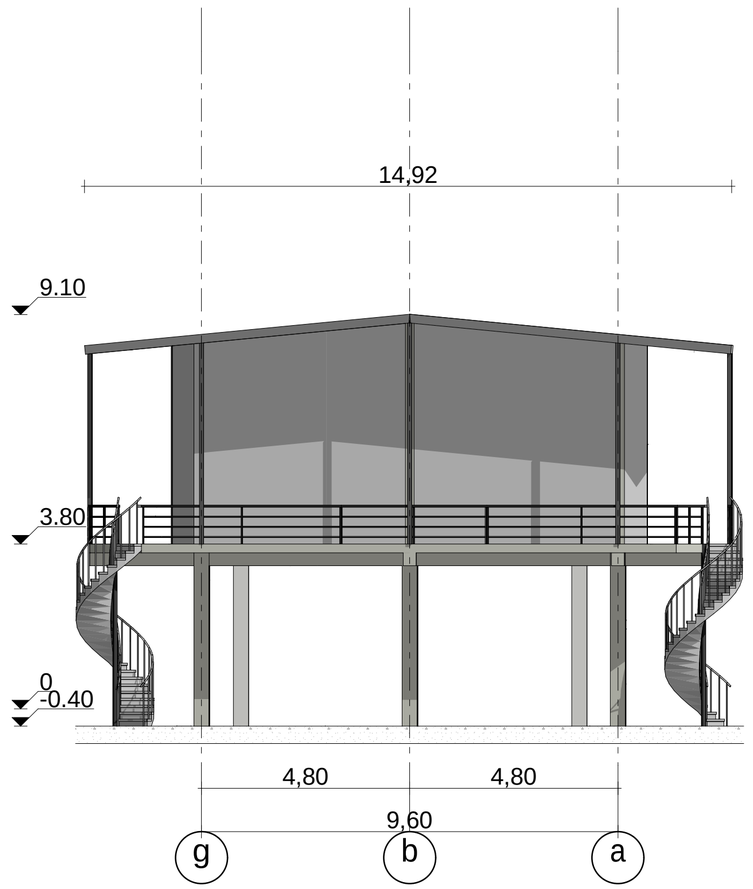

fasadi g-a RerZebs Soris **B** bloki				sasawyobe boqsebisa da avtoservisis proeqti
xoSaraulis #30				
2015w	fur.	gv.	m. 1:100	arqiteqtori l.RvinianiZe damkveTi S.p.s "niu auto motorsi"

This file was generated with an evaluation version of the Amyuni(r) PDF Converter : http://www.amyuni.com

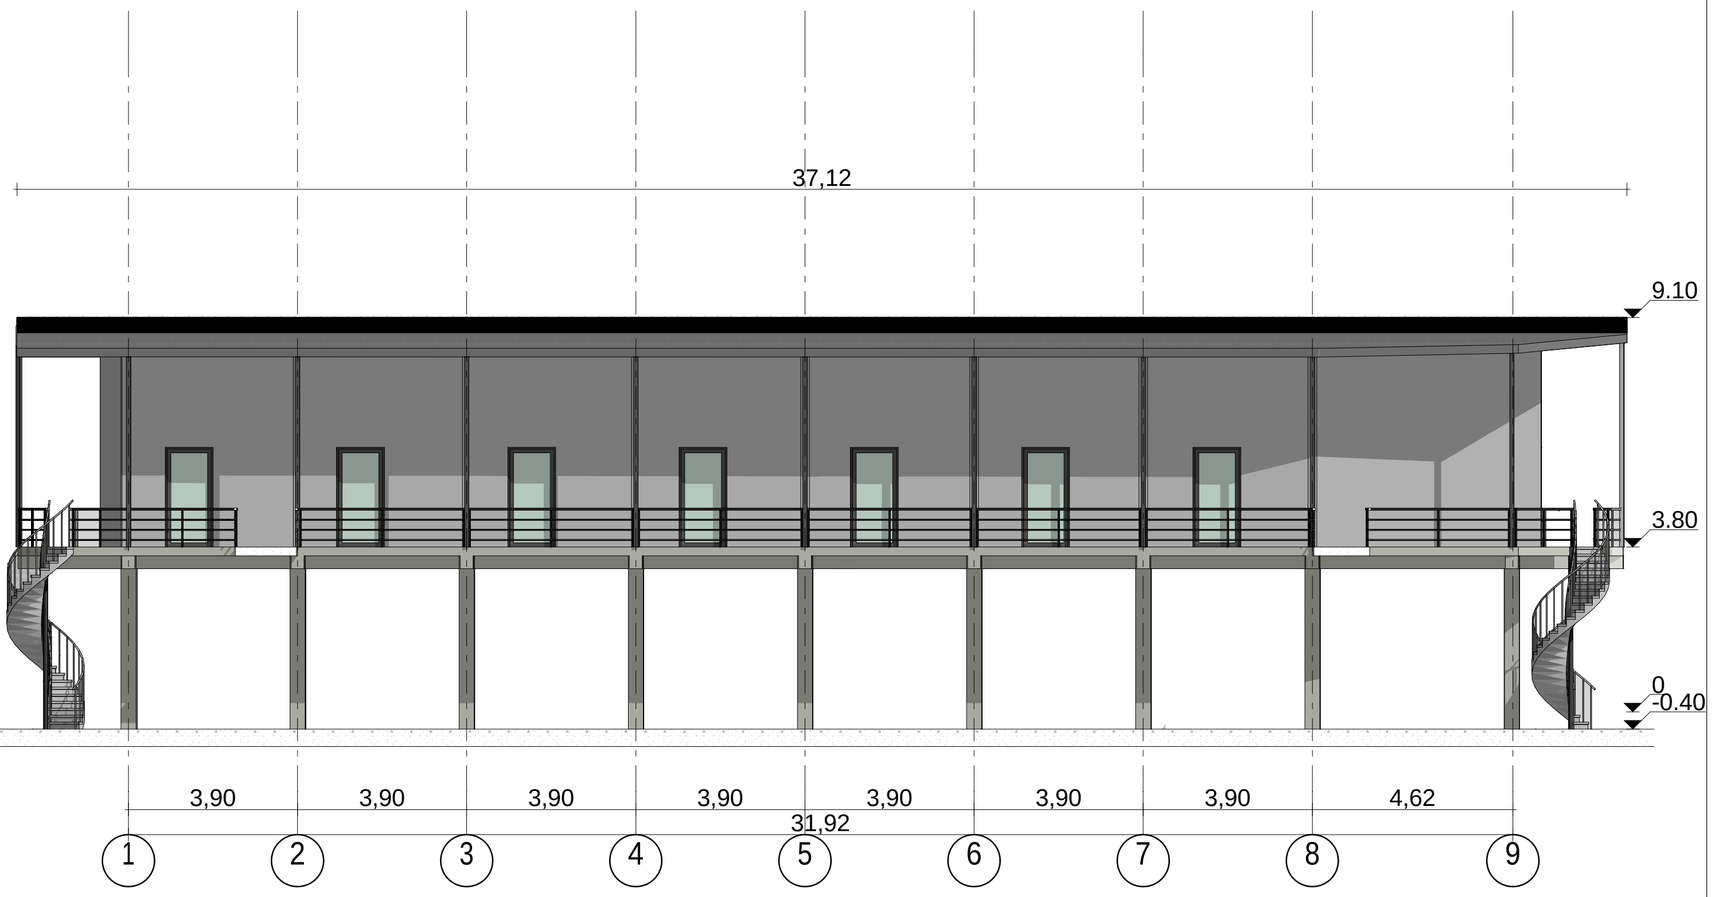

fasadi 1-3 RerZebs Soris **B** bloki				sasawyobe boqsebisa da avtoservisis proeqti
xoSaraulis #30				arqiteqtori l.RvinianiZe
2015w	fur.	gv.	m. 1:100	damkveTi S.p.s "niu auto motorsi"

This file was generated with an evaluation version of the Amyuni(r) PDF Converter : http://www.amyuni.com