
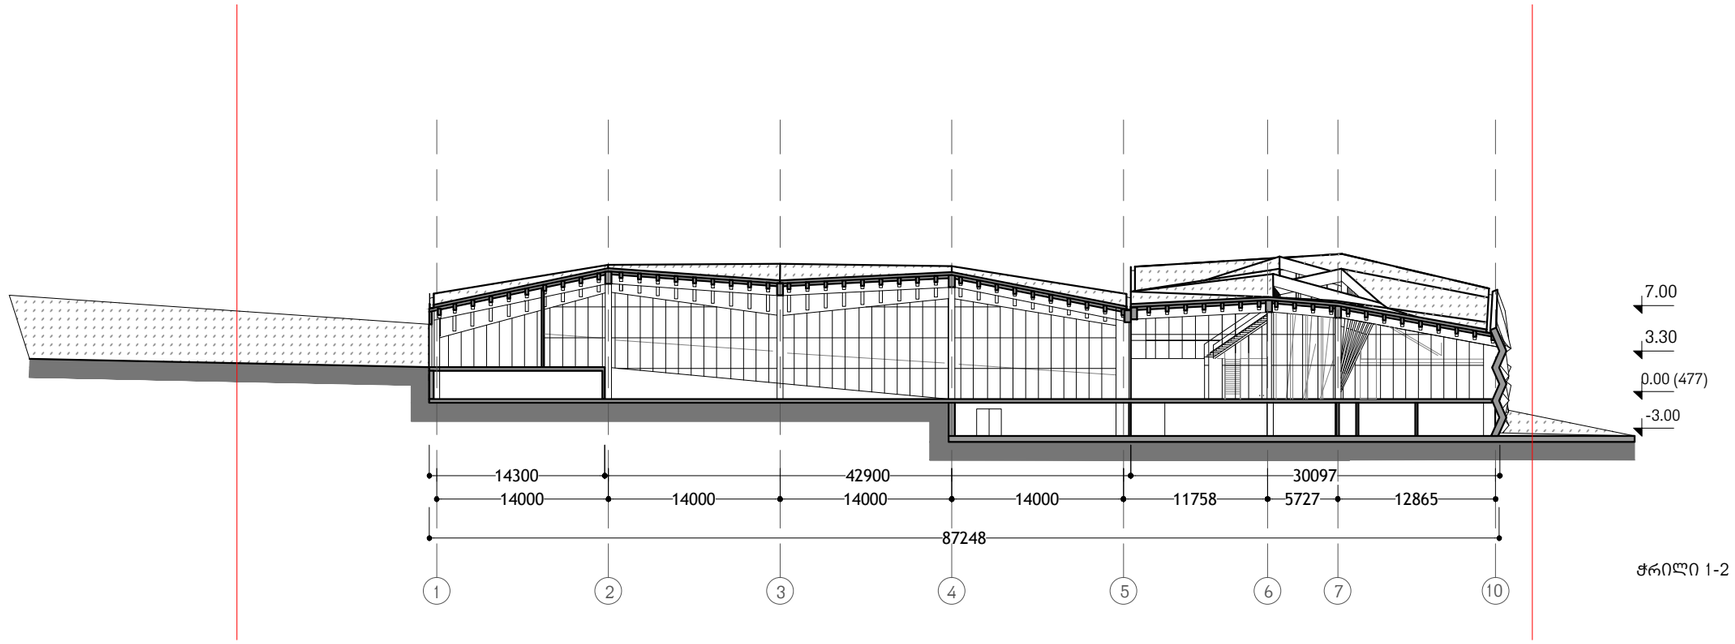


ჭრილი 1-2

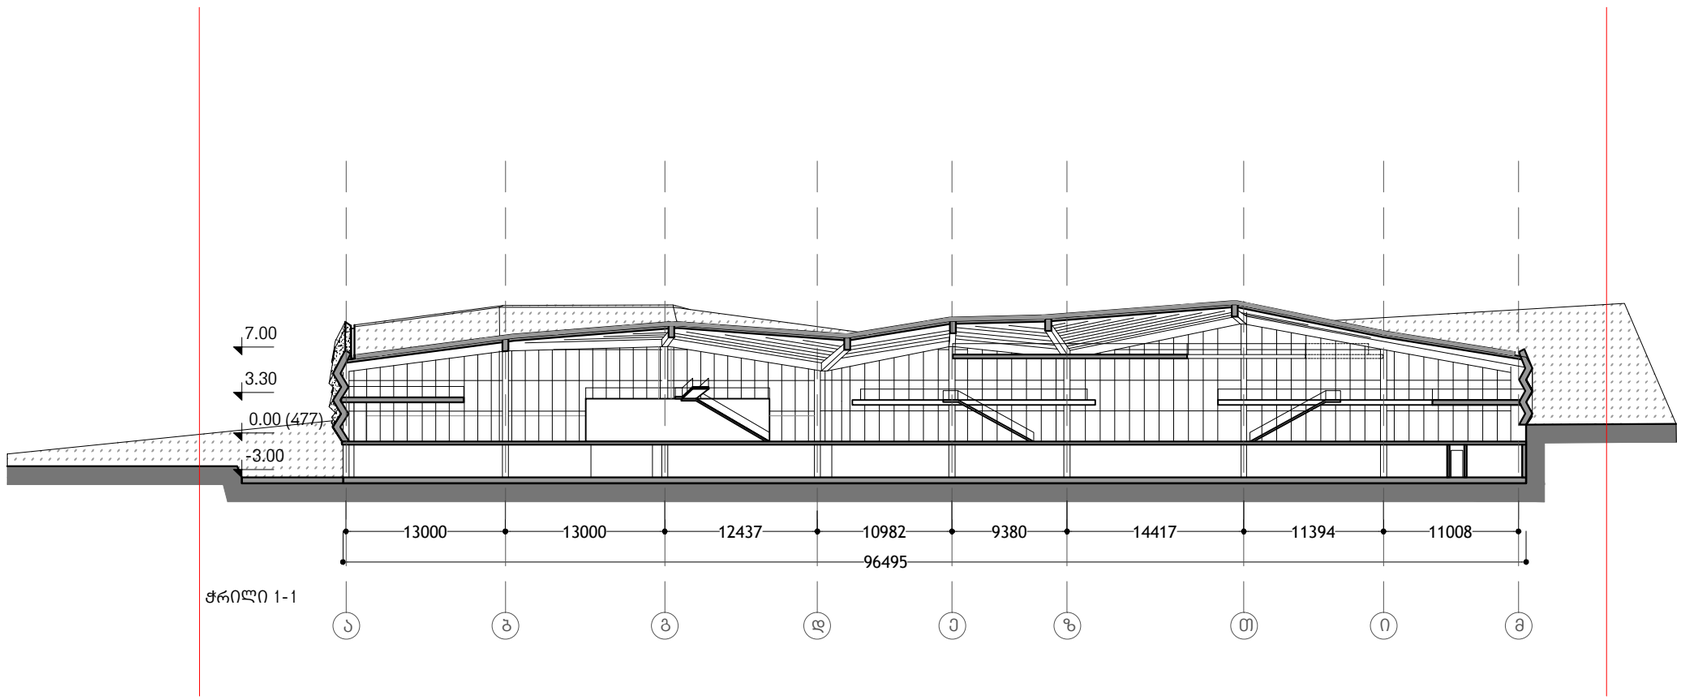

ჭრილი 1-1

არქიტექტორი

KHMALADZE
ARCHITECTS

E-mail: Giorgi@Khmaladze.ge
თბილისი, დ. უზნაძეზე ქ. №91ა

Dimensions to be verified on side.

This drawing should not be scaled.

Any discrepancies should be referred to the Architect prior to work being put in hand.

This drawing is the property of Khmaladze Architects, and the drawing is issued on the condition that it is not copied, reproduced, retained or disclosed to any unauthorized person, either wholly or in part without the consent in writing of Khmaladze Architects.

პროექტი

Capsulo

მისამართი

კახეთის გზატკეცილი

დამკვეთი

Capsulo

ექსპლიკაცია

1 - ავტო სადგომი
(49 ავტომოზილისთვის)

2 - დამხმარე სათავსო

3 - საოფისე ფართი

4 - სასაწყობე ფართი

5 - საზაფხულო ფართი

CD

სტატუსი

მასშტაბი 1:500

ფურცლის ზომა A3

თარიღი 24-01-2017

ფურცლის სახელი

ჭრილი 1-1, 1-2

ფურცლის ნომერი

A-205

ავტორი გიორგი ხმალაძე

დახაზა თინათინ შერაზადიშვილი

შეამოწმა გიორგი ხმალაძე

035-20170124 drafting- T.dwg