გენ - გეგმა

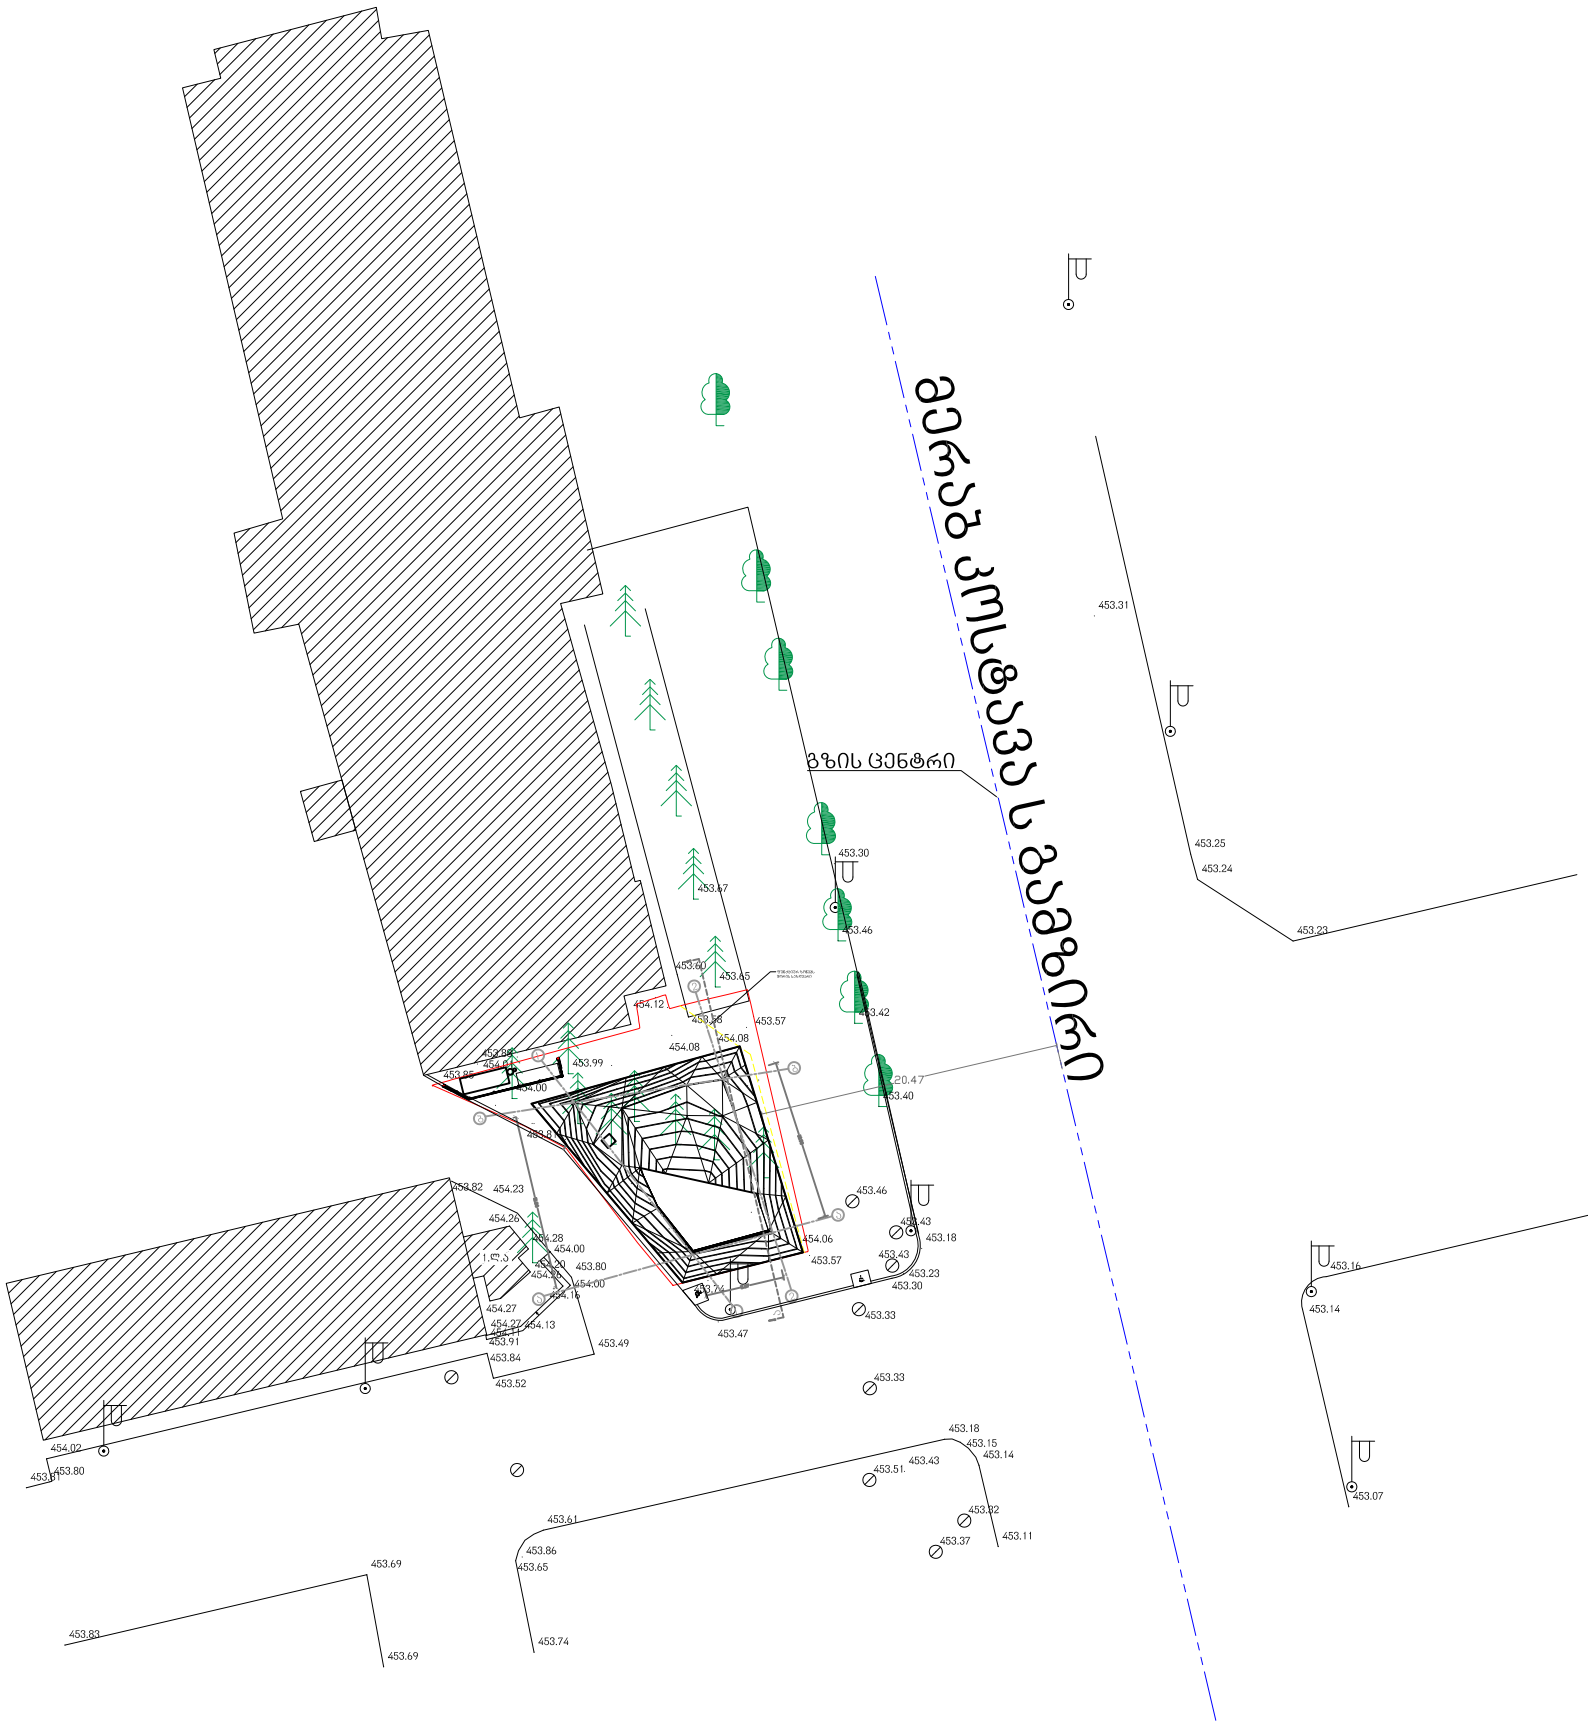

არქიტექტურა ხმალაძე არქიტექტორები თბილისი უზნაძის 91ა E-mail: Giorgi@Khmaladze.ge		Dimensions to be verified on side. This drawing should not be scaled. Any discrepancies should be referred to the Architect prior to work being put in hand. This drawing is the property of Khmaladze Architects, and the drawing is issued on the condition that it is not copied, reproduced, retained or disclosed to any unauthorized person, either wholly or in part without the consent in writing of Khmaladze Architects.	პროექტი კომერციული შენობა #027 დამკვეთი შპს ლიდო 8 მისამართი თბილისი მ. კოსტავას #70		ექსპლიკაცია	ფურცლის გენ-გეგმა A-1001 მასშტაბი 1:500 სტადია CD ფორმატი A3 თარიღი 11.08.2017 ფაილის მდებარეობა: D:\project\021 Office Sandro Eu\07_REVIT	ავტორი გ. ხმალაძე შესრულა თ.შერაზადიშვილი შეამოწმა გ. ხმალაძე