Site Plan

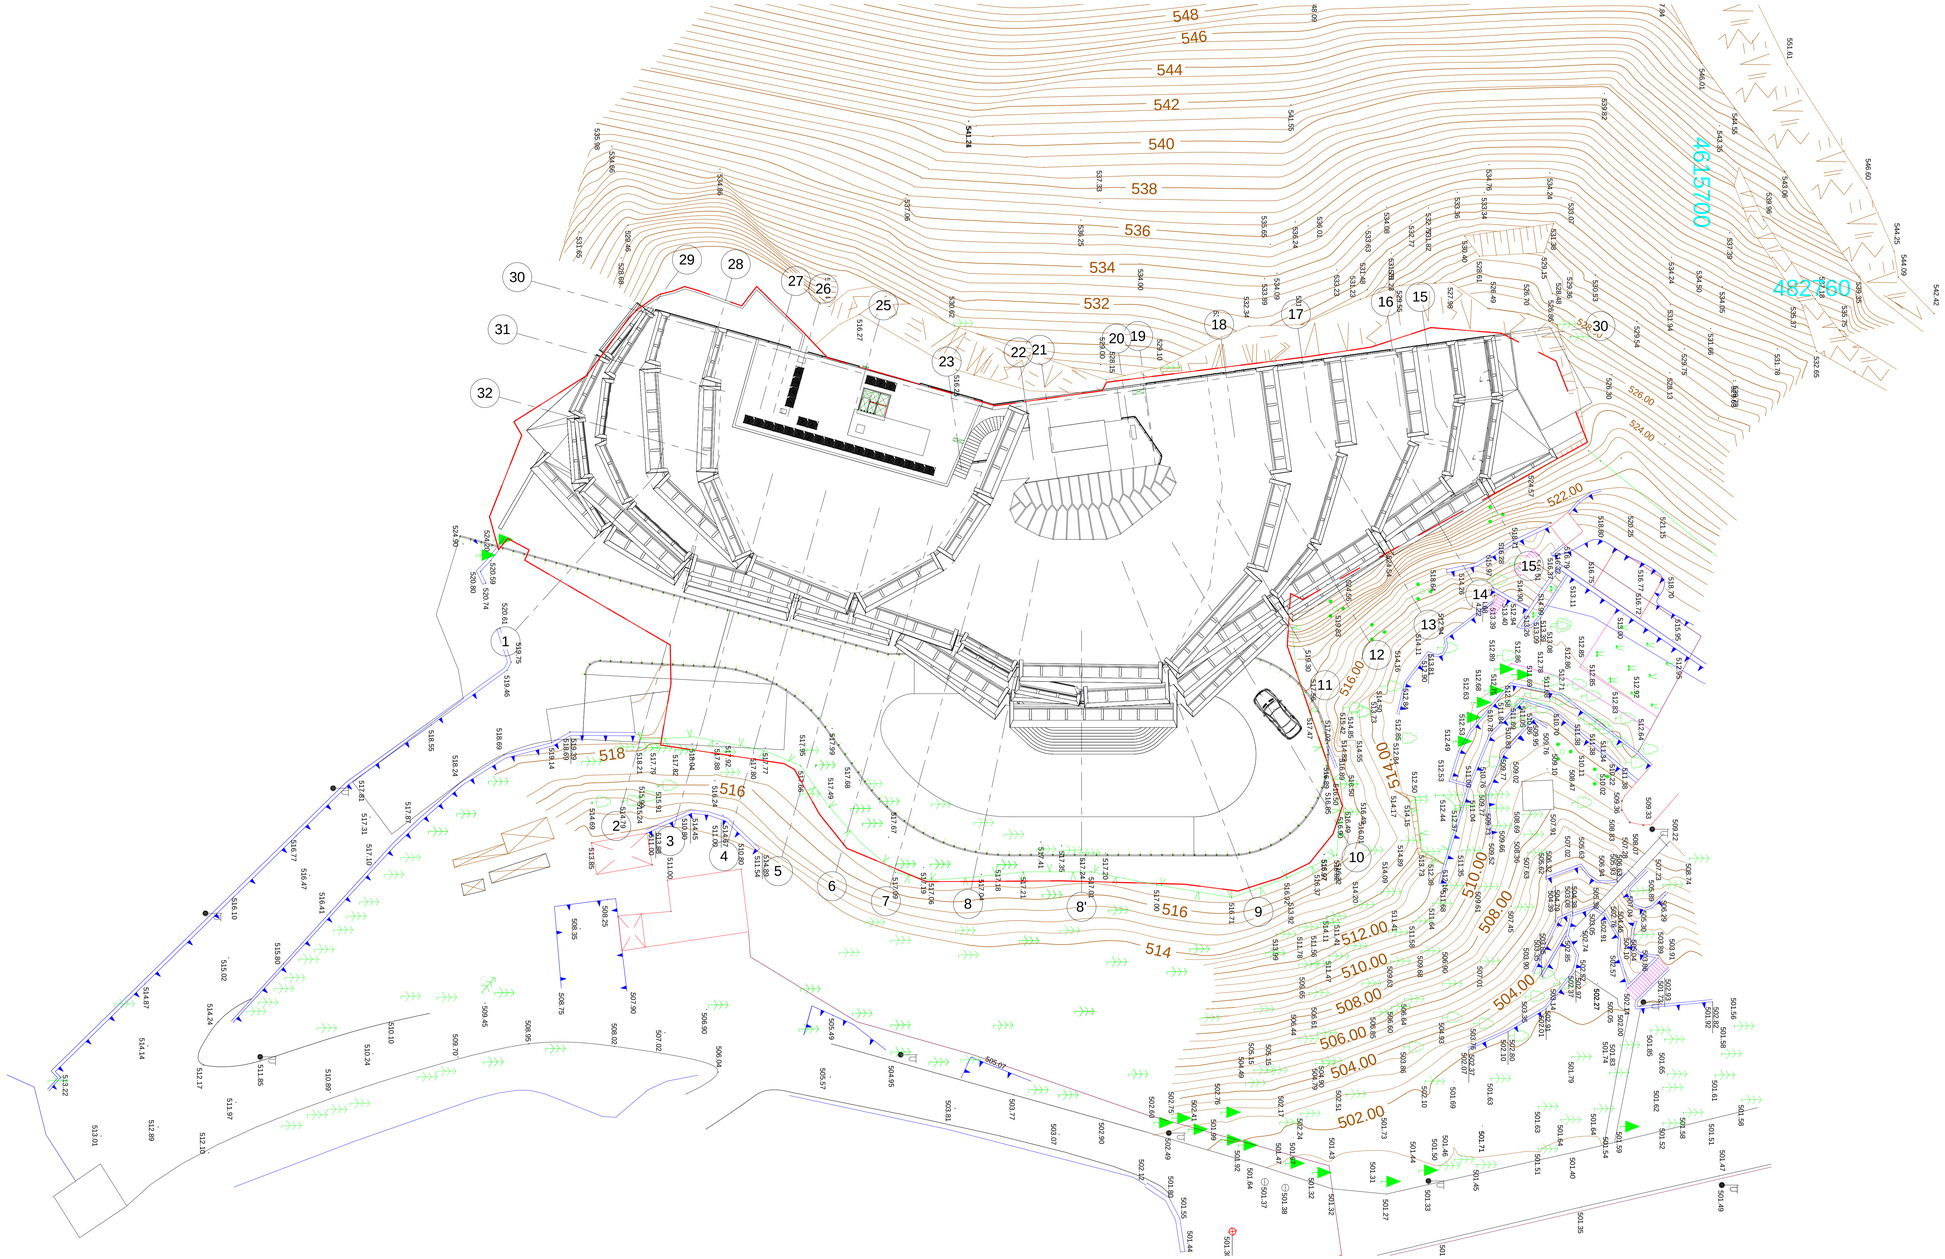

ARCHITECT

KHMALADZE
ARCHITECTS

E-mail: Giorgi@Khmaladze.ge
D. Uznadze st. #91a, TBILISI

Dimensions to be verified on side.

This drawing should not be scaled.

Any discrepancies should be referred to the Architect prior to work being put in hand.

This drawing is the property of Khmaladze Architects, and the drawing is issued on the condition that it is not copied, reproduced, retained or disclosed to any unauthorized person, either wholly or in part without the written consent of Khmaladze Architects.

PROJECT
HOTEL KASS

ADDRESS
Tbilisi, Gergeti St. #3

CLIENT
LTD KASS1

STATUS	CD
SCALE	1 : 200
PAGE SIZE	594 x1150
DATE	25-Aug-17 19:07:20

SHEET TITLE

Site Plan

SHEET

A101

AUTHOR	Giorgi Khmaladze
DRAWN	Dimitri jobadze
APPR.	Giorgi Khmaladze

D:\project\016 Yoo Gergeti\07_REVIT\016_20170825_asatvirtl_D.rvt

საქართველო
ქ.თბილისის მერია
ს.ს.ი.პ. თბილისის არქიტექტურის სამსახური

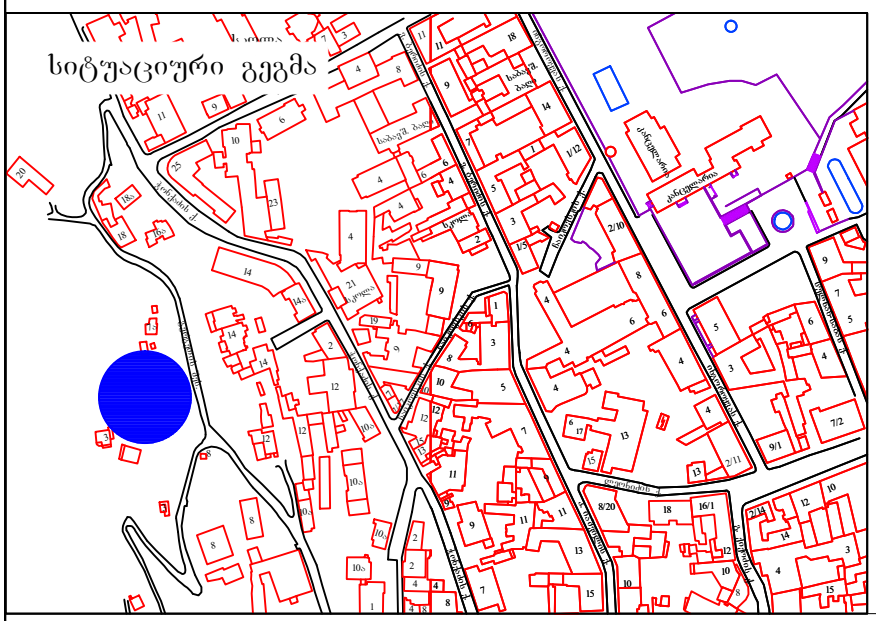

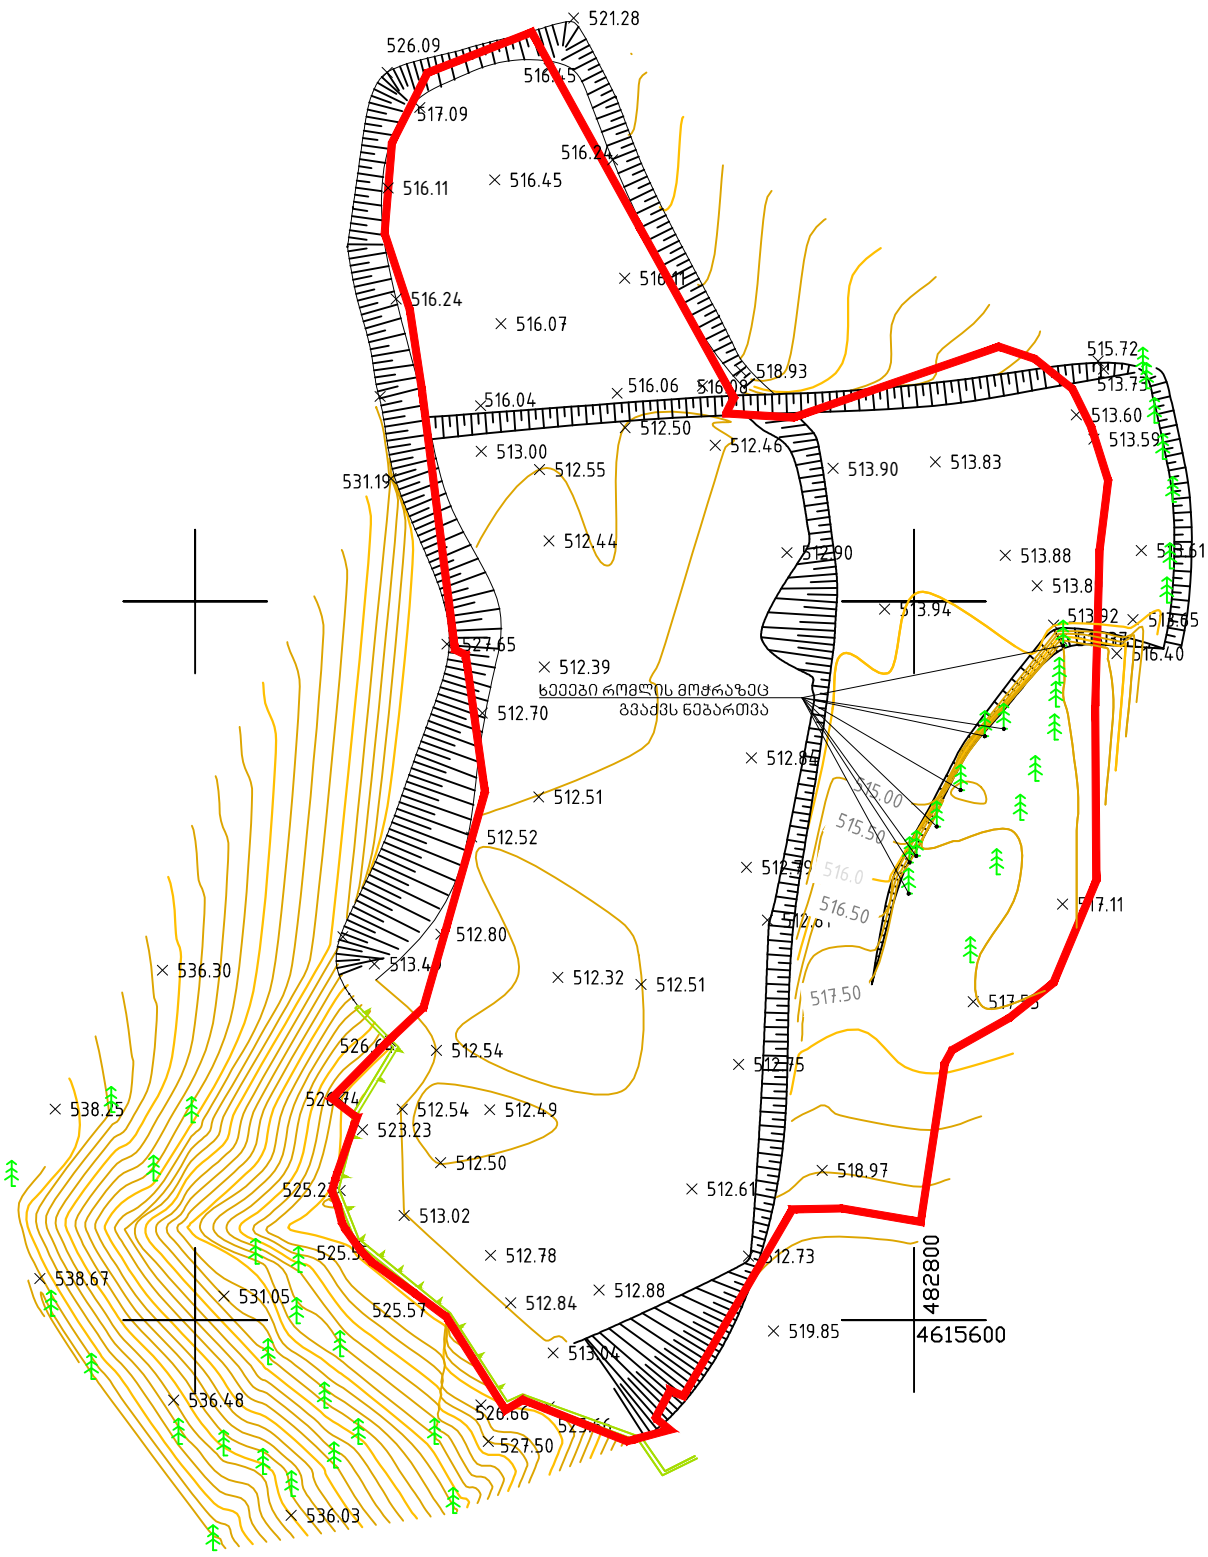

პირობითი აღნიშვნები

შენობა	ლამპიონი	წყალი	ღობე
მშენებარე	წყლის ჭა	კავშირგაბმულობა	ბორდიური
ფოთლოვანი ხე	კანალიზაციის ჭა	გაზი	კედელი
წიწვოვანი ხე	კაბელის ჭა	კანალიზაცია	ელკაბელი

შ.პ.ს. "ჯეოპროექტი 4+1"

დირექტორი		ფერაძე
შეასრულა		ნაკაშაშვილი
დახაზა		
1:500		08.01.2016