გენ-გეგმა
მ. - 1:200

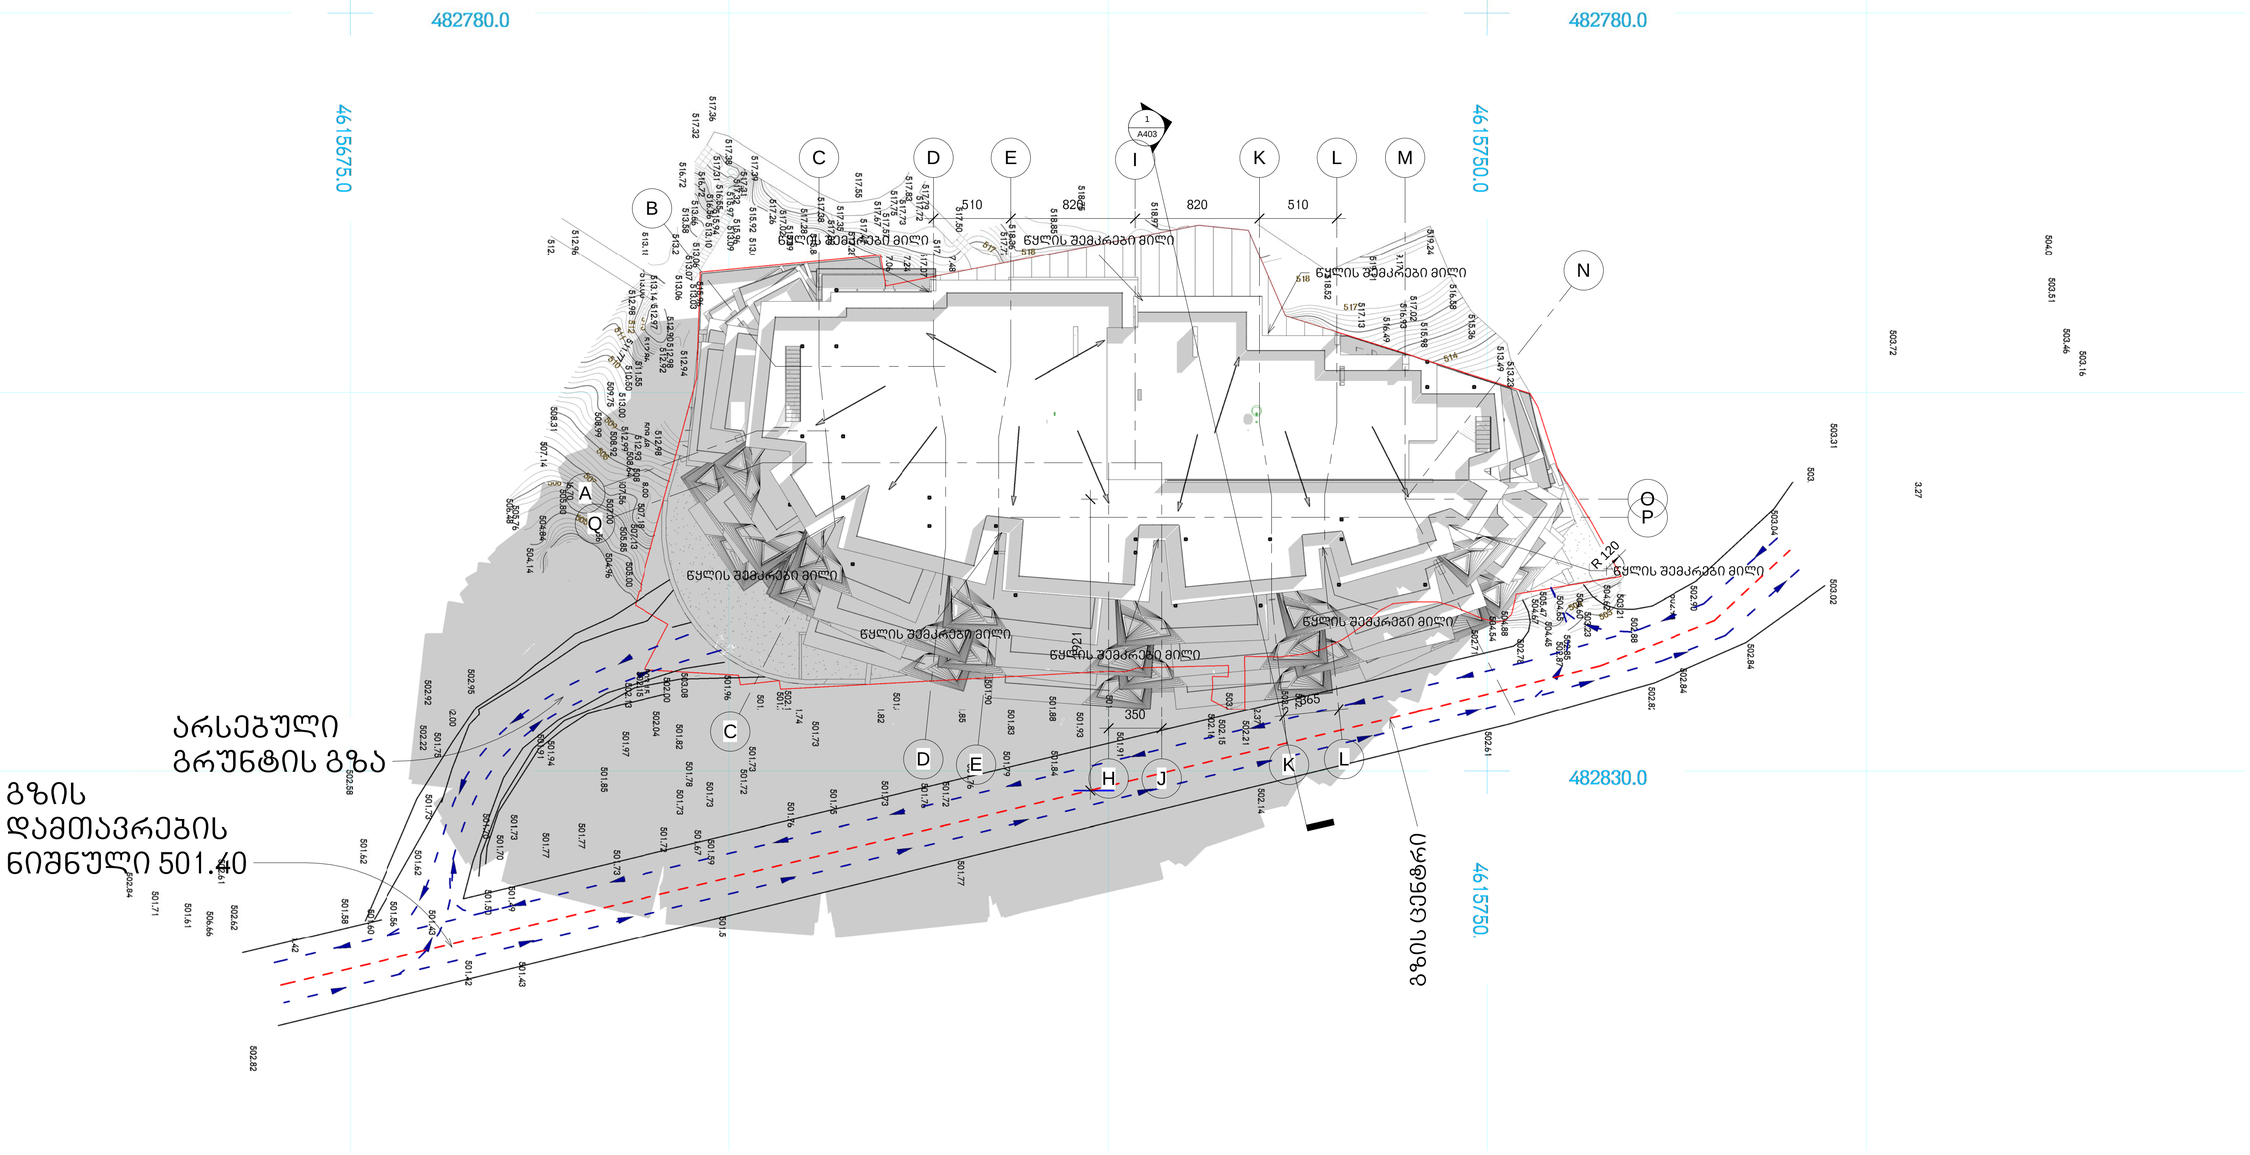

Dimensions to be verified on side.
This drawing should not be scaled.
Any discrepancies should be referred to the Architect prior to work being put in hand.

This drawing is the property of Khmaladze Architects, and the drawing is issued on the condition that it is not copied, reproduced, retained or disclosed to any unauthorized person, either wholly or in part without the consent in writing of Khmaladze Architects.

Khmaladze Architects
Tbilisi, D. Uznadze Str. #91a
E-mail: giorgi@khmaladze.ge

Architects ხმალაძე არქიტექტორები თბილისი, დ. უზნაძის ქ. 91ა E-mail: Giorgi@Khmaladze.ge	Title გენ-გეგმა	Proj. # 025	Date 24-Nov-17 17:17:32	Scale 1 : 200	Format A1
		Author Giorgi Khmaladze	By Levan Tavadze	Number A100	
Client ამხანაგობა გერგეთი რეზიდენს	Project Name "გერგეთი რეზიდენს"	Signed			
	Project Address თბილისი, ბერგეთის ბაბანალელი №73	Revit Project Dir. J:\#025_2017\124_P.rvt			

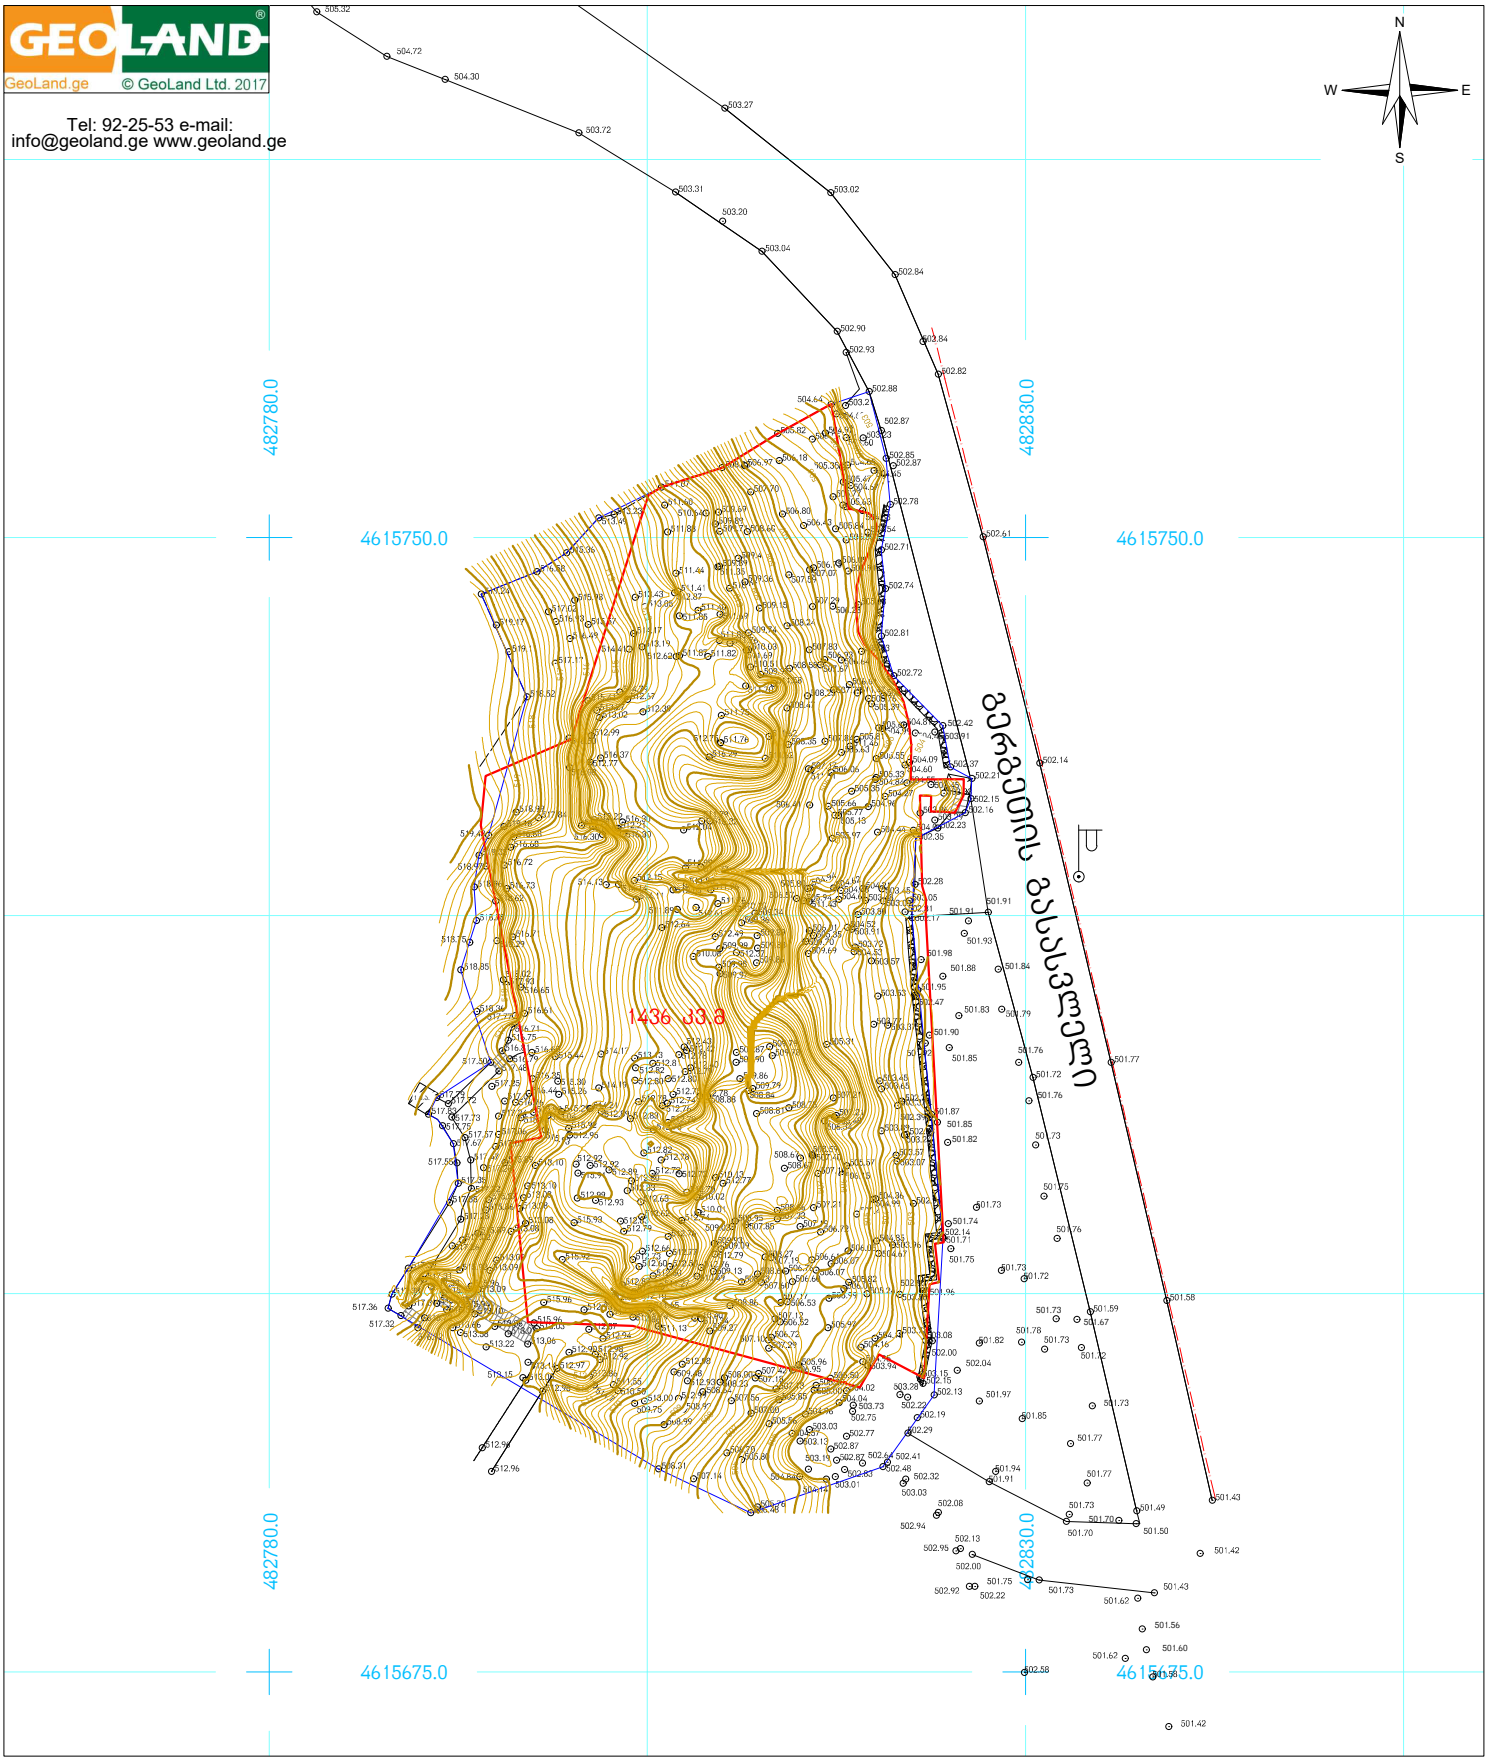

ჰიროგითი აღნიშვნები

მიწის ნაკვეთის საზღვრები	•500 სიმაღლის ნიშნული	გაზის მილი	ქვის ზღუდე
შენობა	ფოთლოვანი ხე	ასფალტის გზა	
	წიწვოვანი ხე	გრუნტის გზა	
	ჯალმა	ლიანდაგი	
	ელ. გოძი	ლითონის ზღუდე	
	ონკანი	ხის ზღუდე	
		კანალიზაციის მილი	

456000

4678900

UTM სისტემის კოორდინატები

	ტოპოგეგმა	
მისამართი:	ქ. თბილისი, გერგეთის გასასვლელი №7ა	
დამკვეთი:	ამხანაგობა "გერგეთი რეზიდენს"	
განყოფილების უფროსი		ვ. ენუქიანი
აზომა		ნ. ჩავლეშვილი
დახაზა		ვ. ენუქიანი
მ: 1:500	ფართობი 1436 კ3.მ.	08.11.2017

Geodesy
GEOLAND
204447394