LABORATORY OF ARCHITECTURE #3

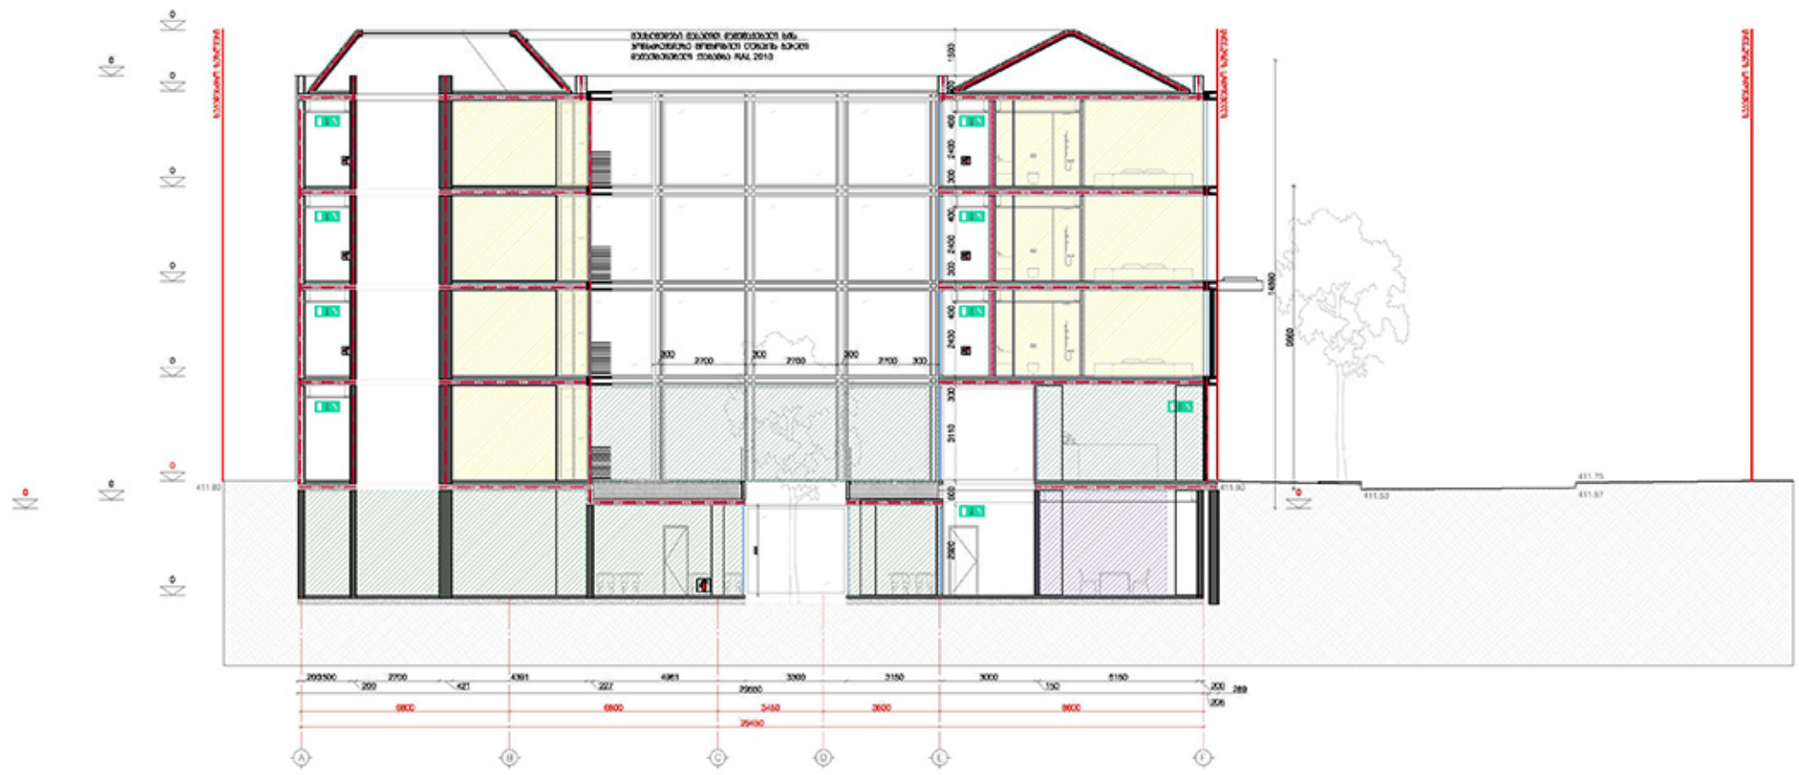

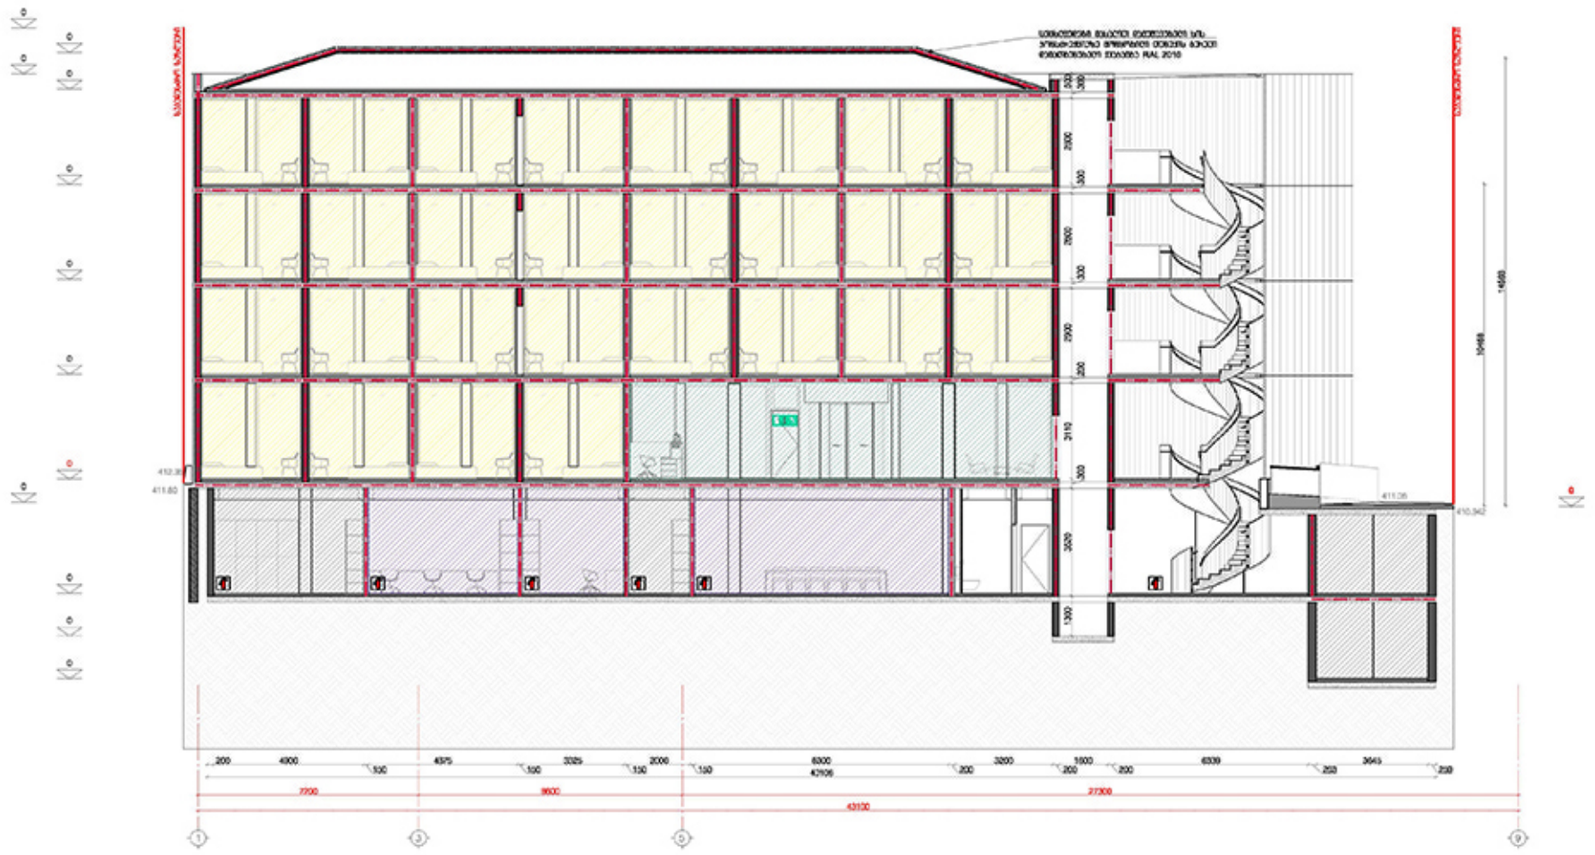

LABORATORY OF ARCHITECTURE #3

1:100	
A1	
5-1000	

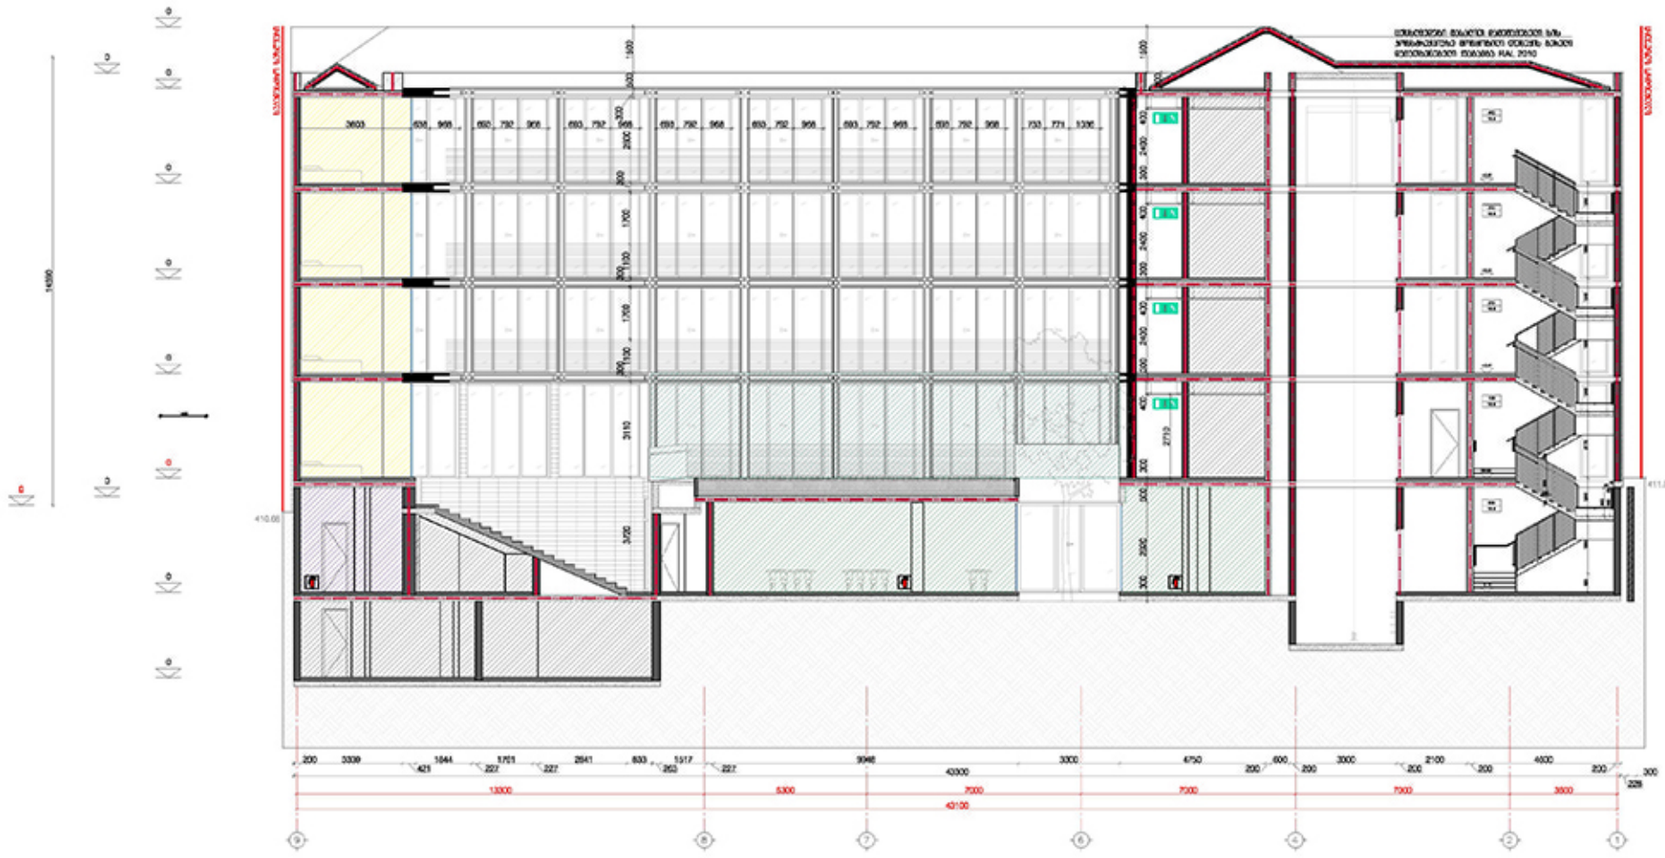

LABORATORY OF ARCHITECTURE #3

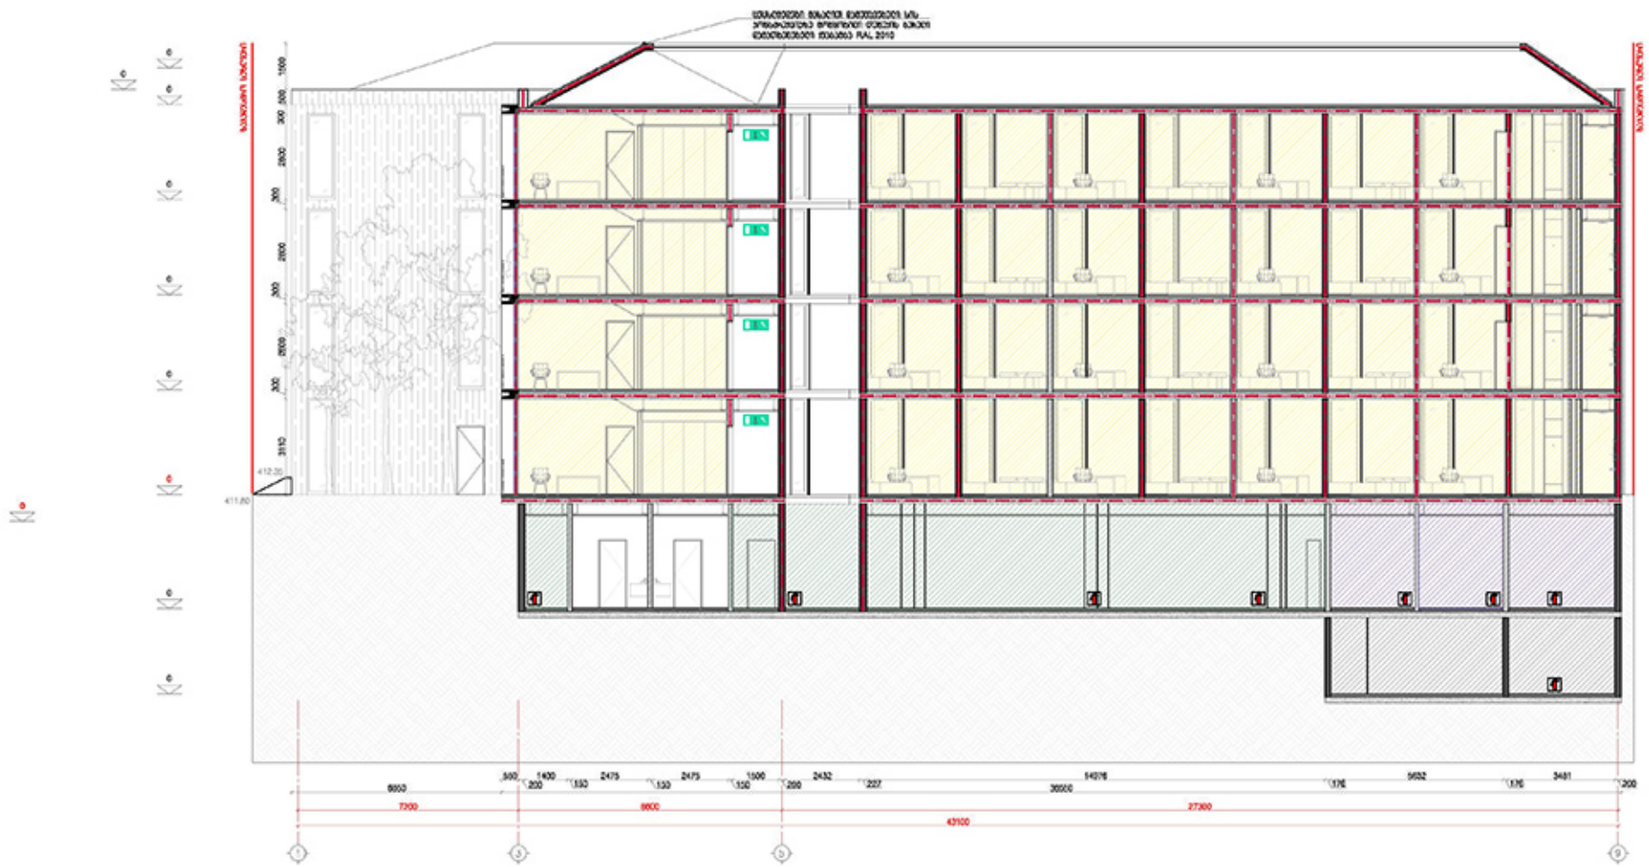

LABORATORY OF ARCHITECTURE #3

1:100

A1

D-1000

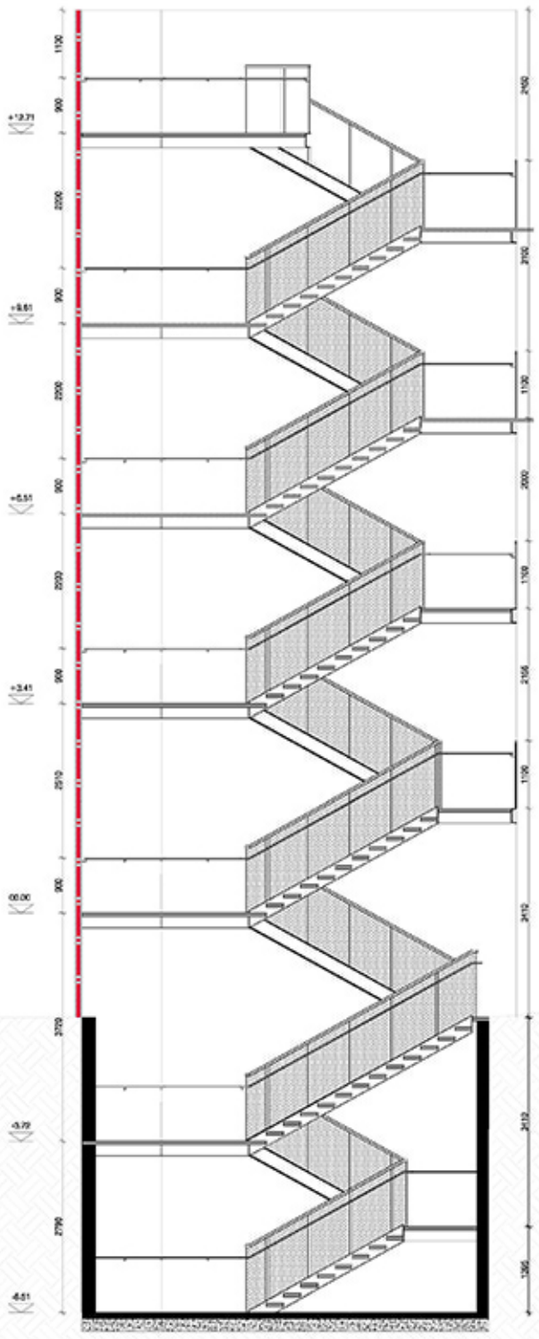

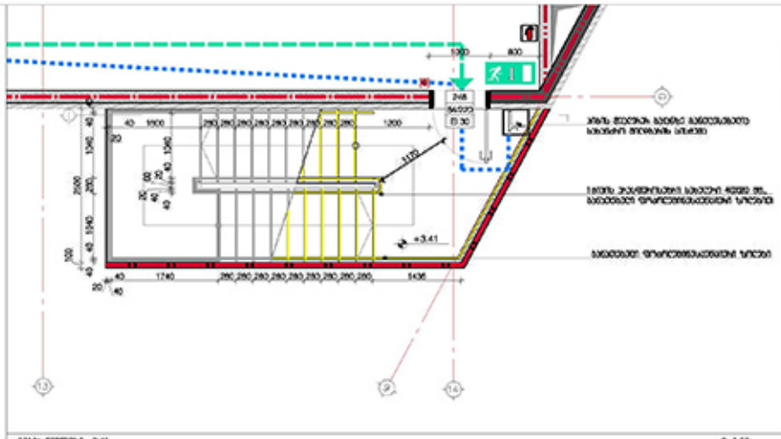

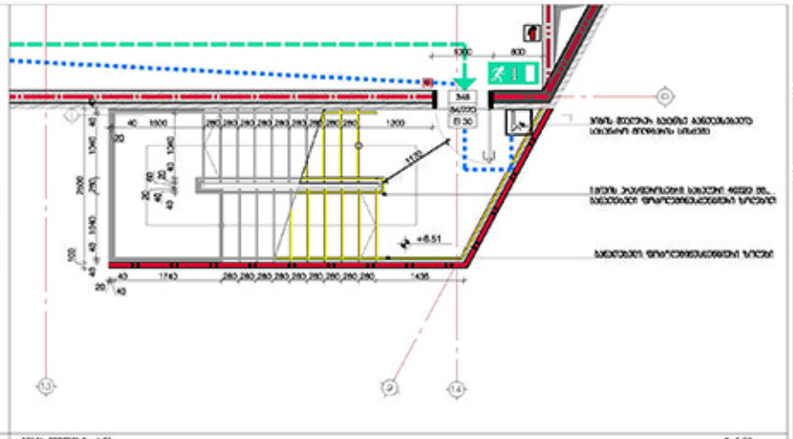

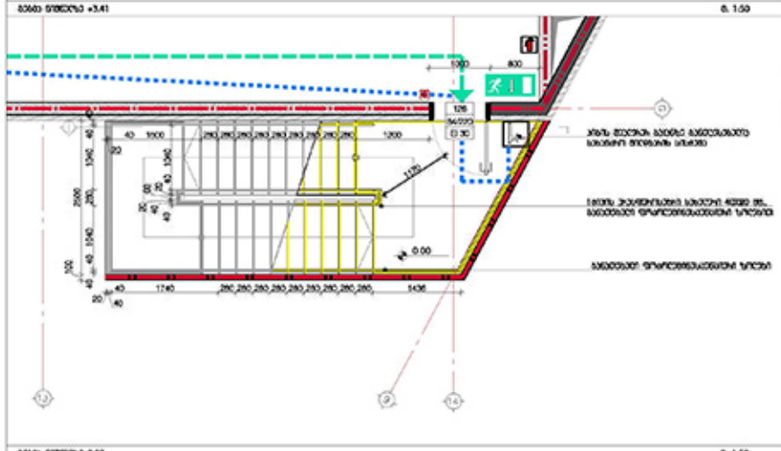

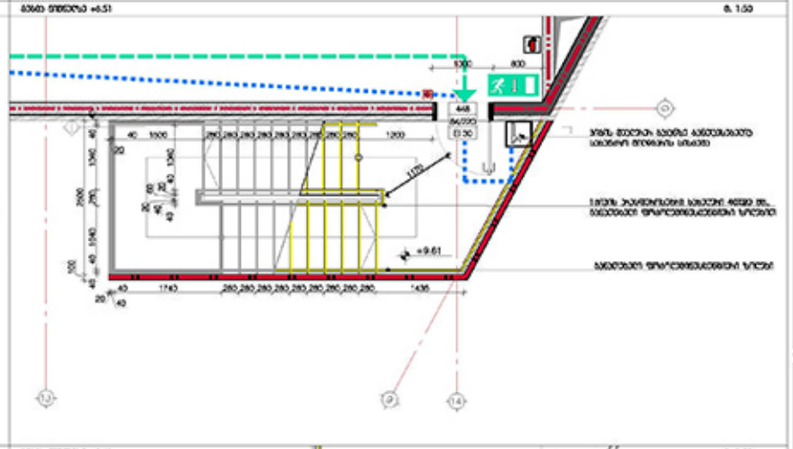

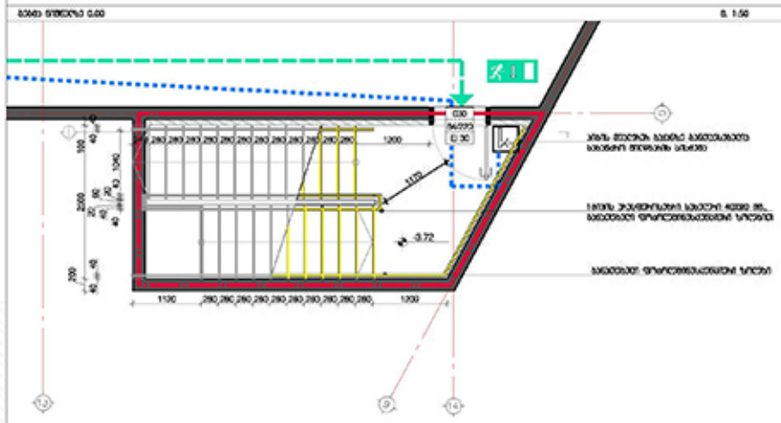

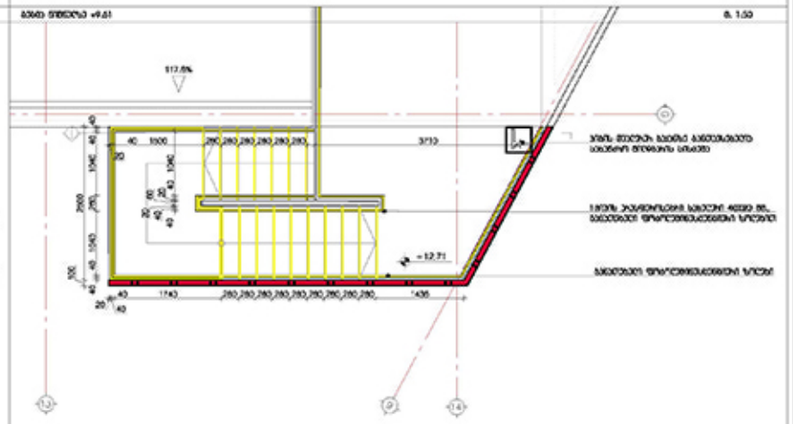

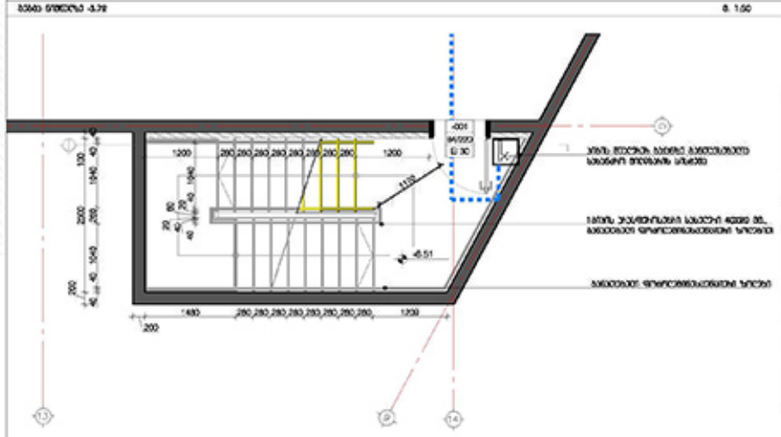

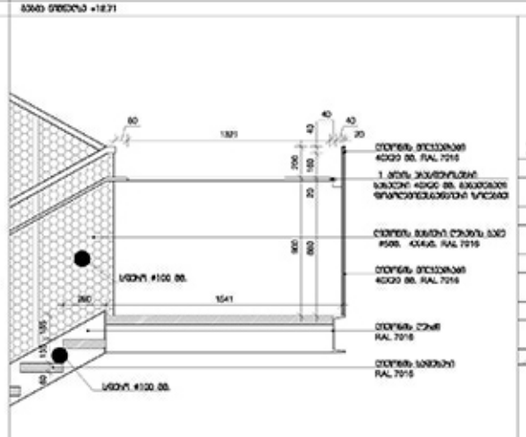

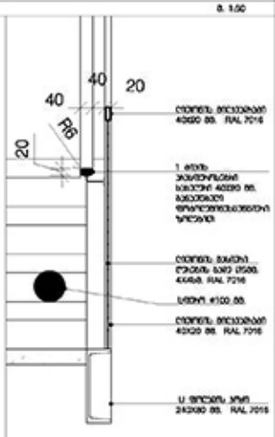

LABORATORY OF ARCHITECTURE #3

-1000

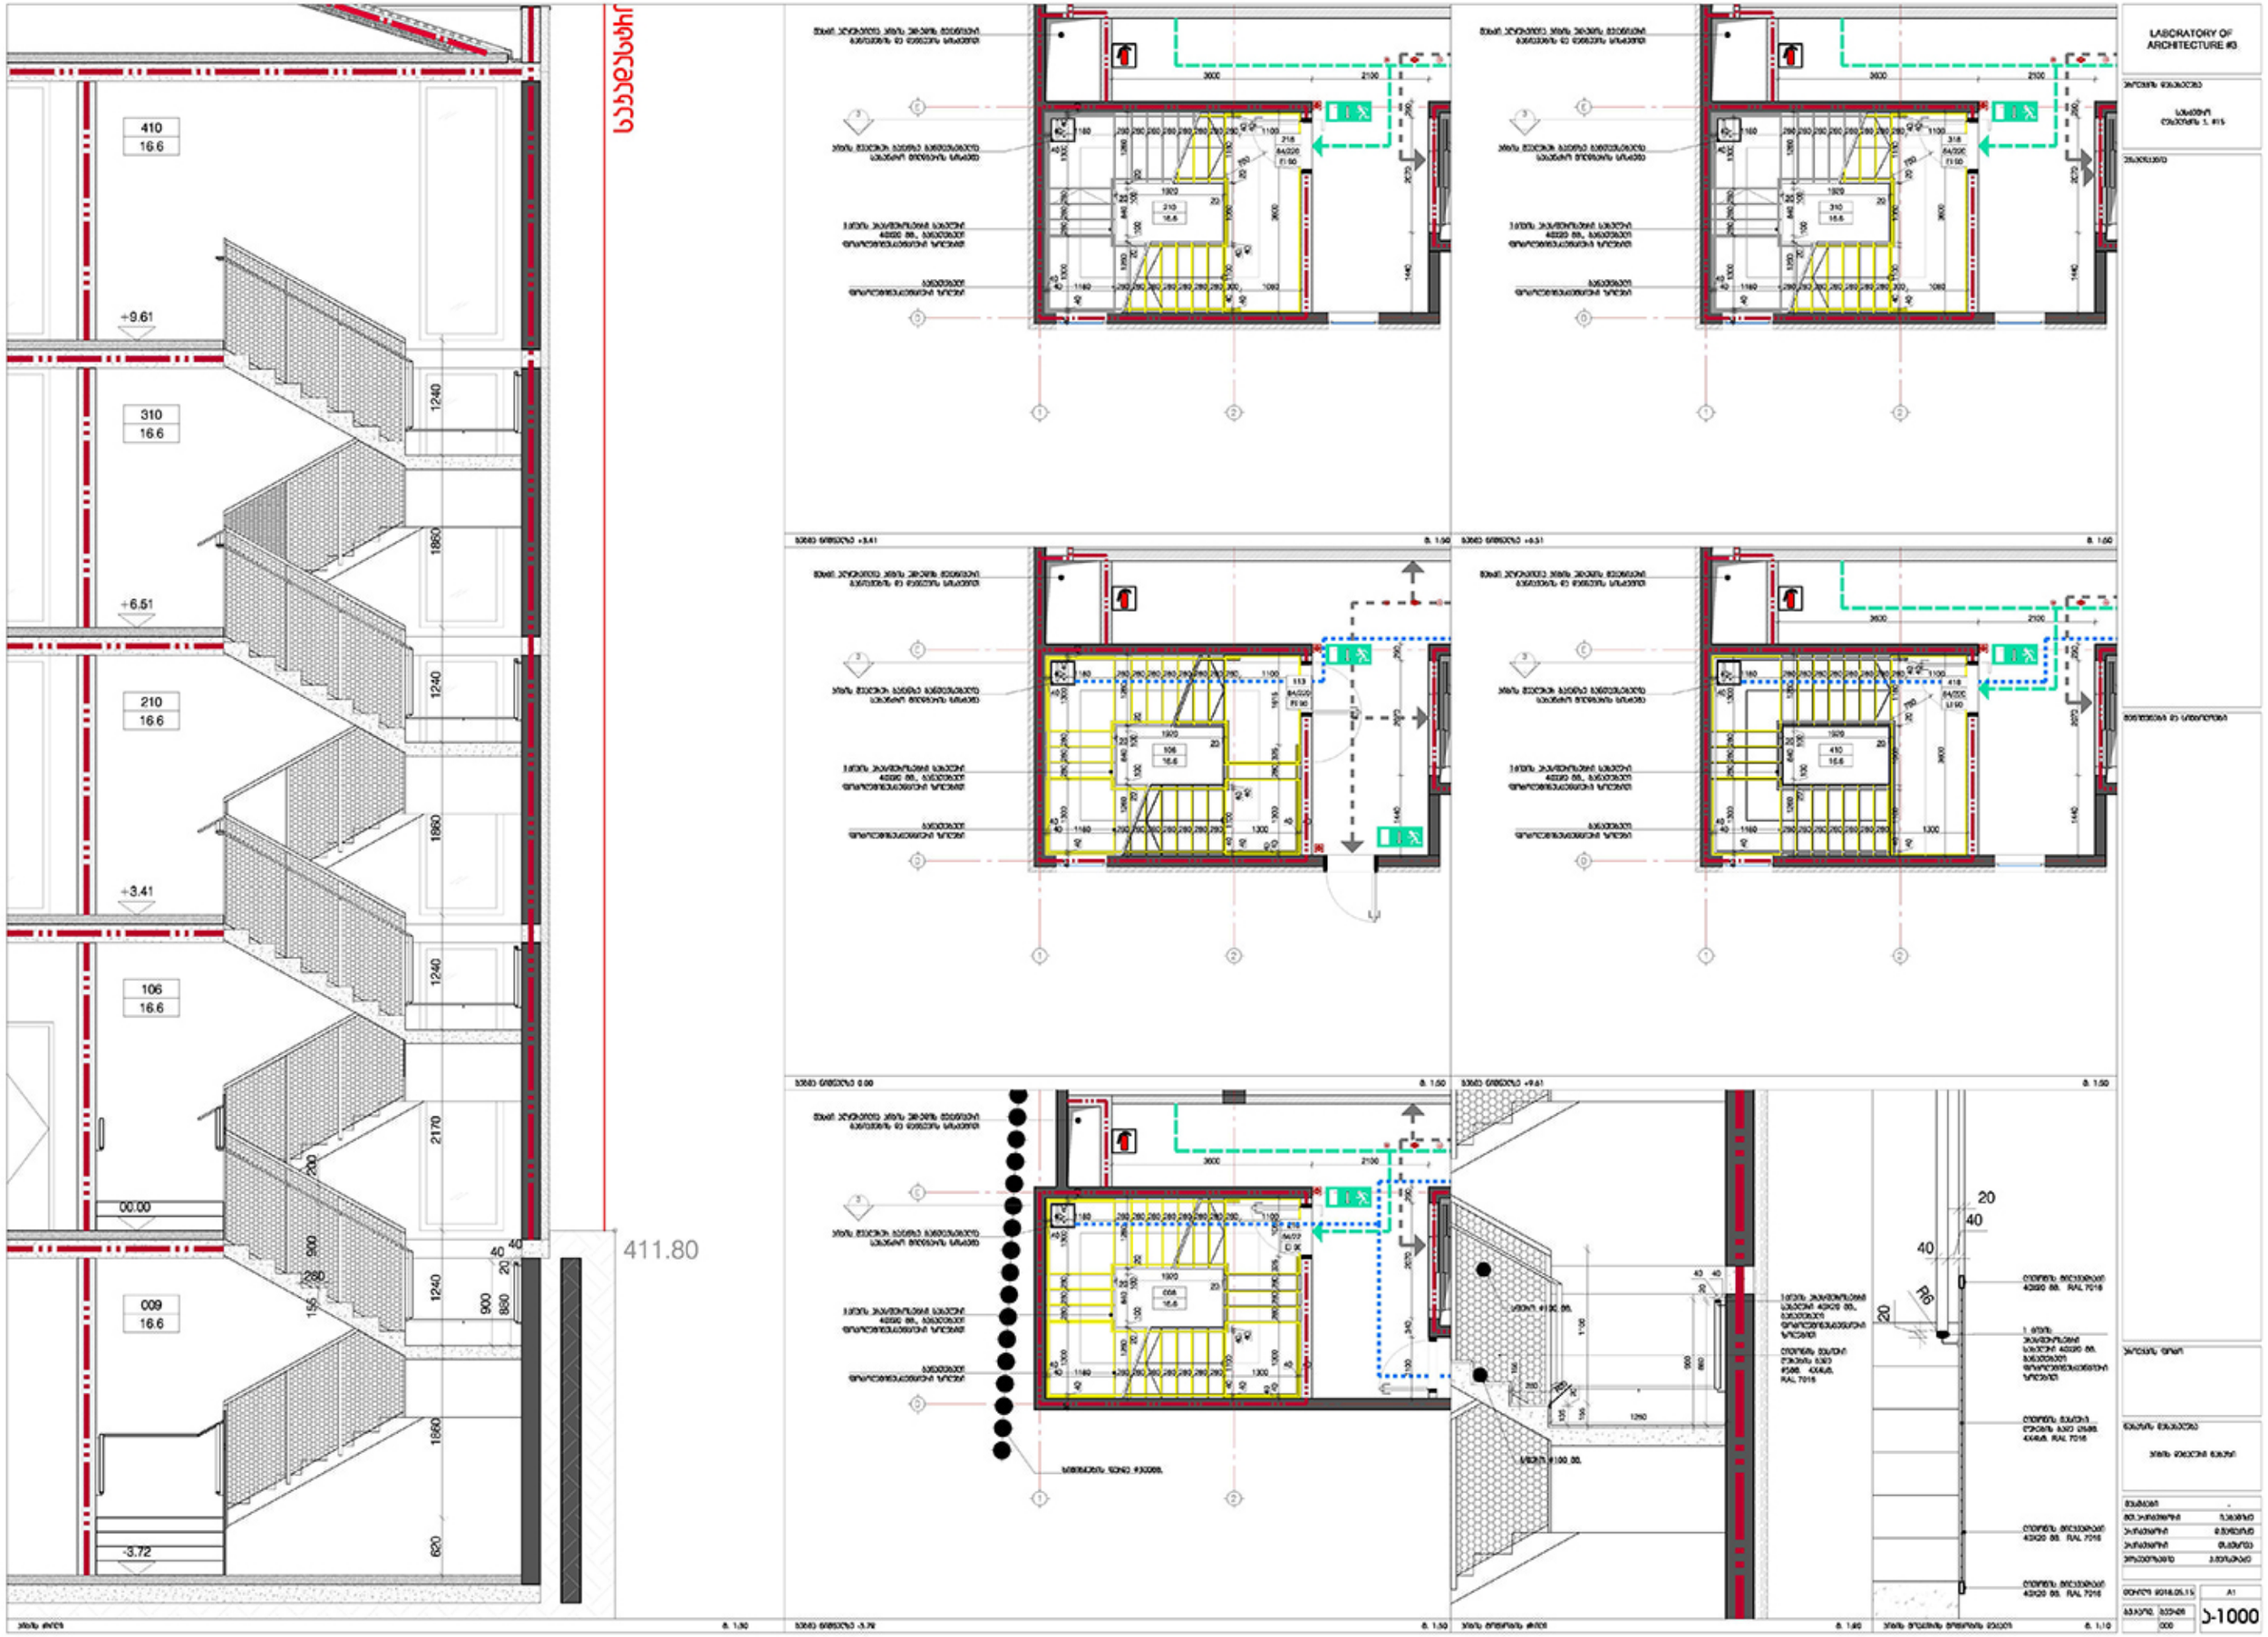

LABORATORY OF ARCHITECTURE #3
410
16.6
+9.61
310
16.6
+6.51
210
16.6
+3.41
106
16.6
00.00
009
16.6
-3.72
1240
1860
2170
900
880
620
411.80

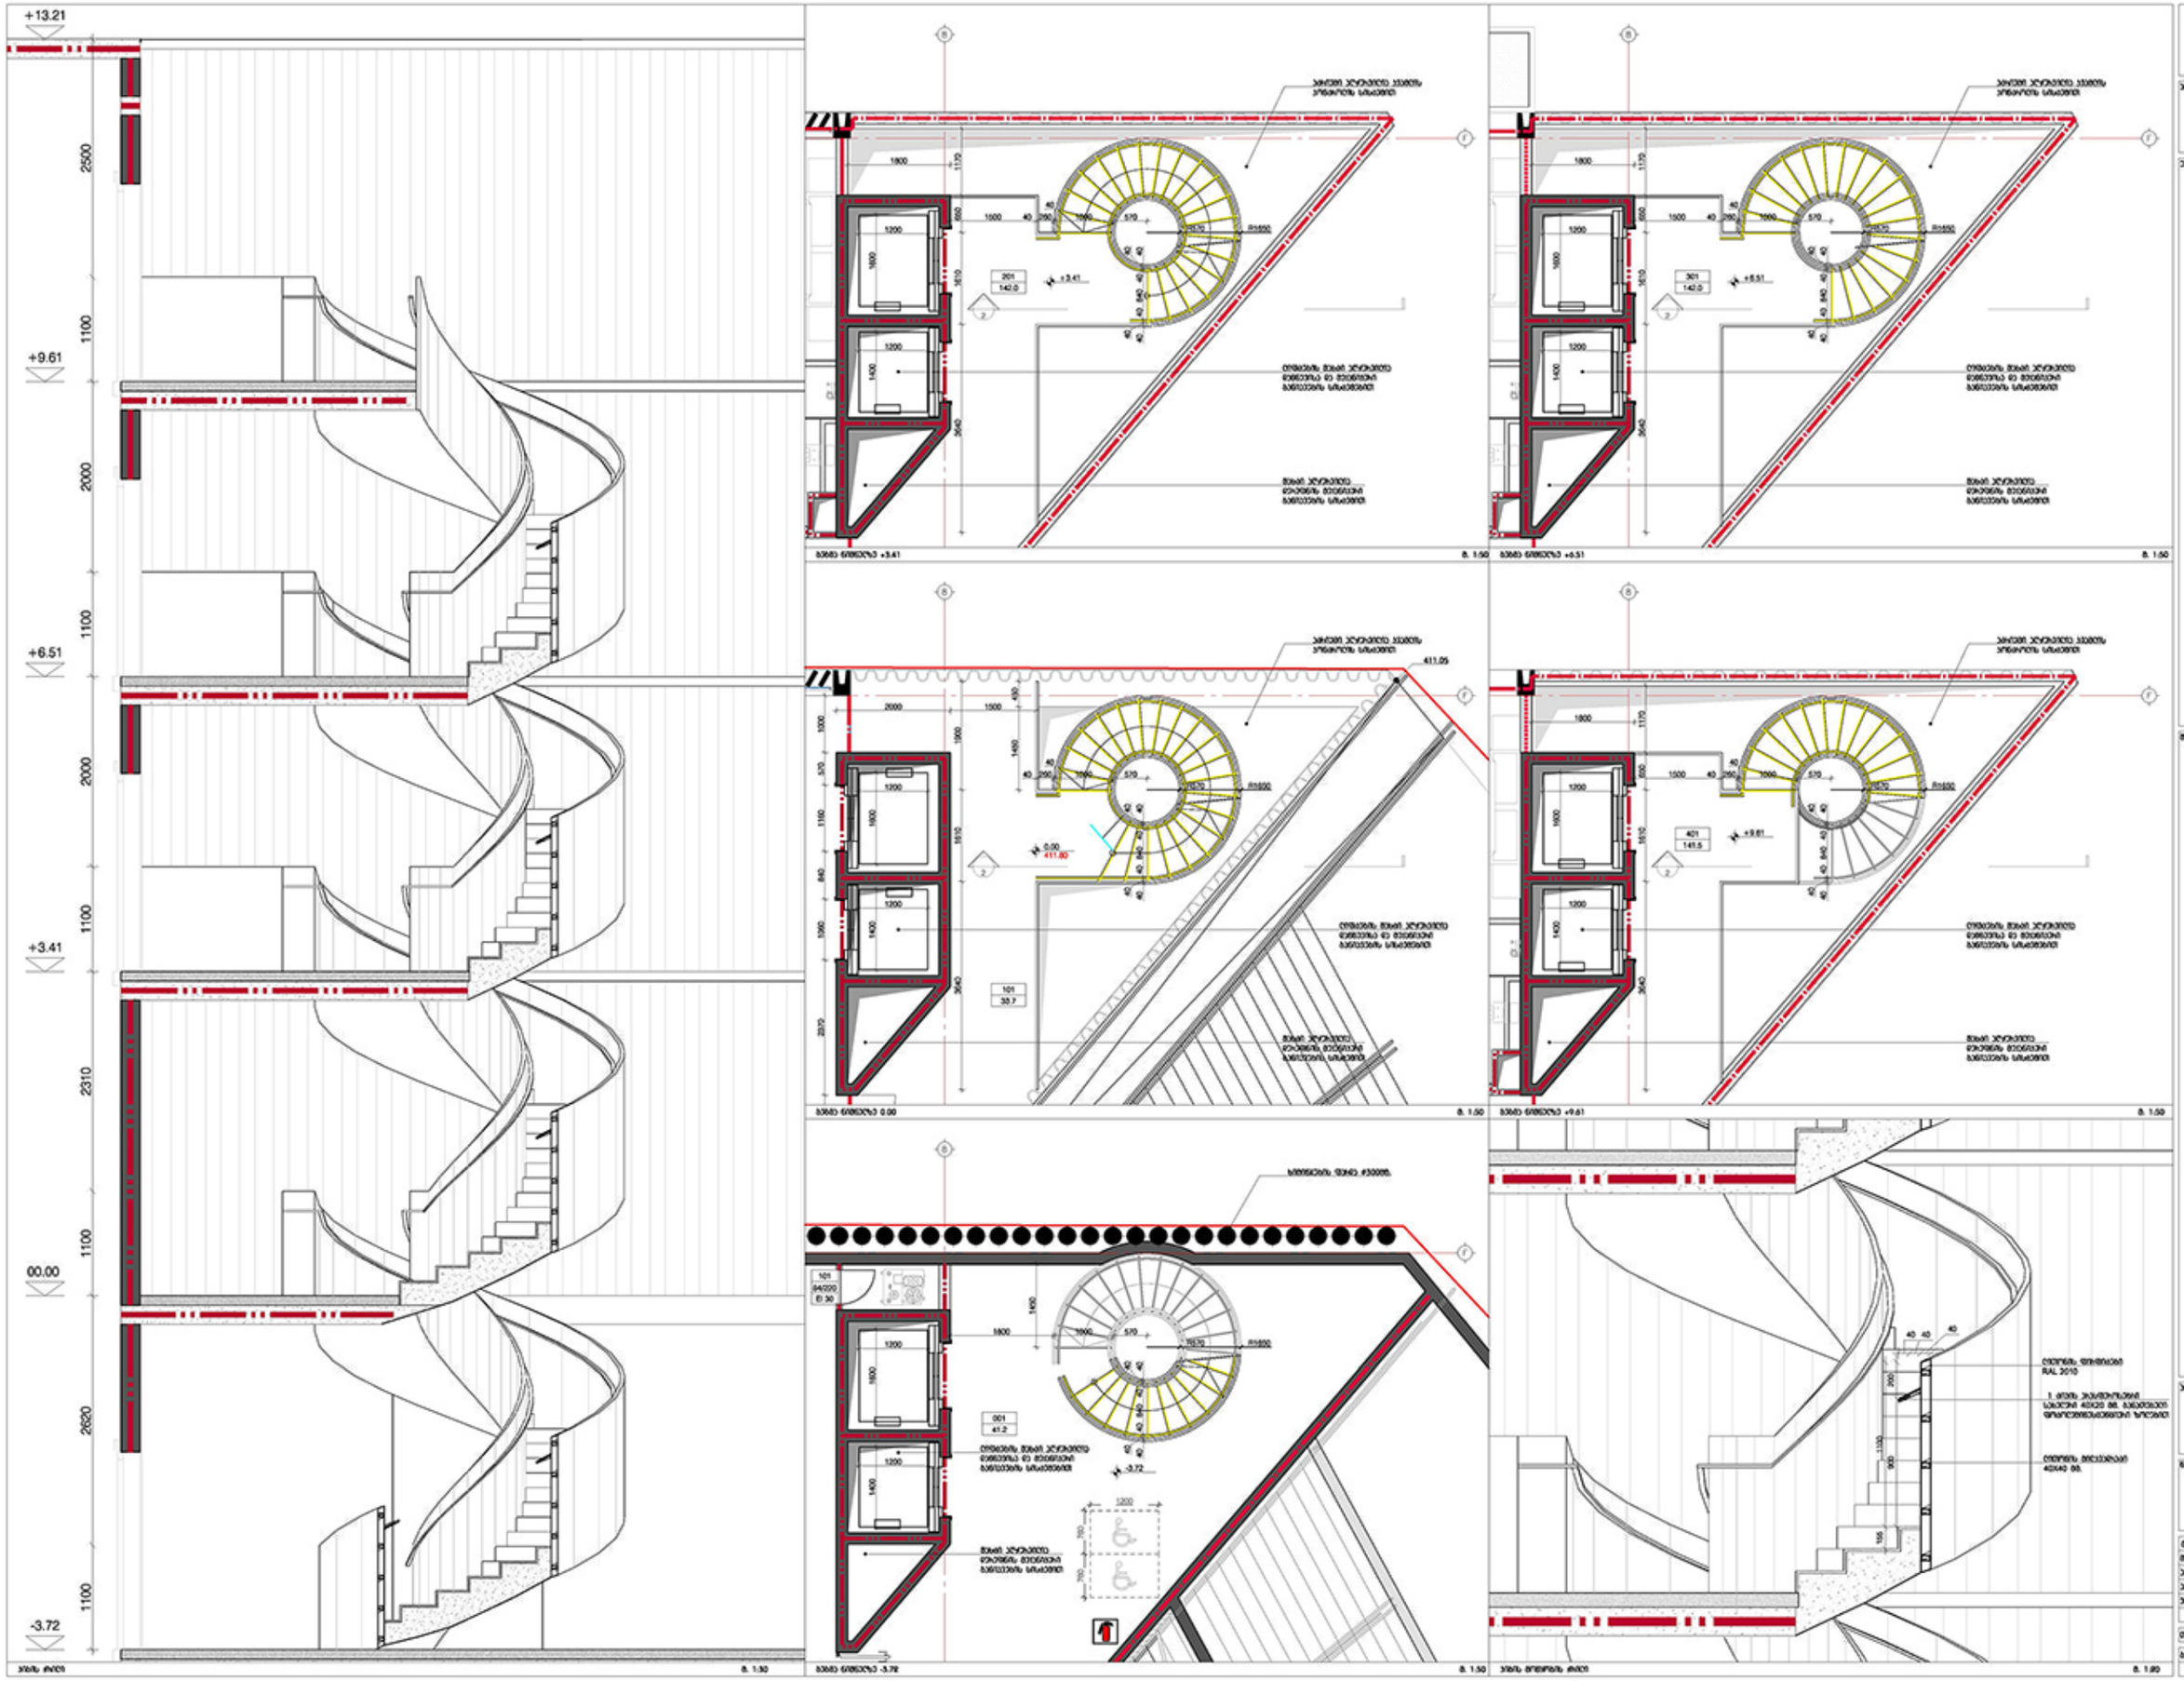

LABORATORY OF ARCHITECTURE #3

A1

D-1000

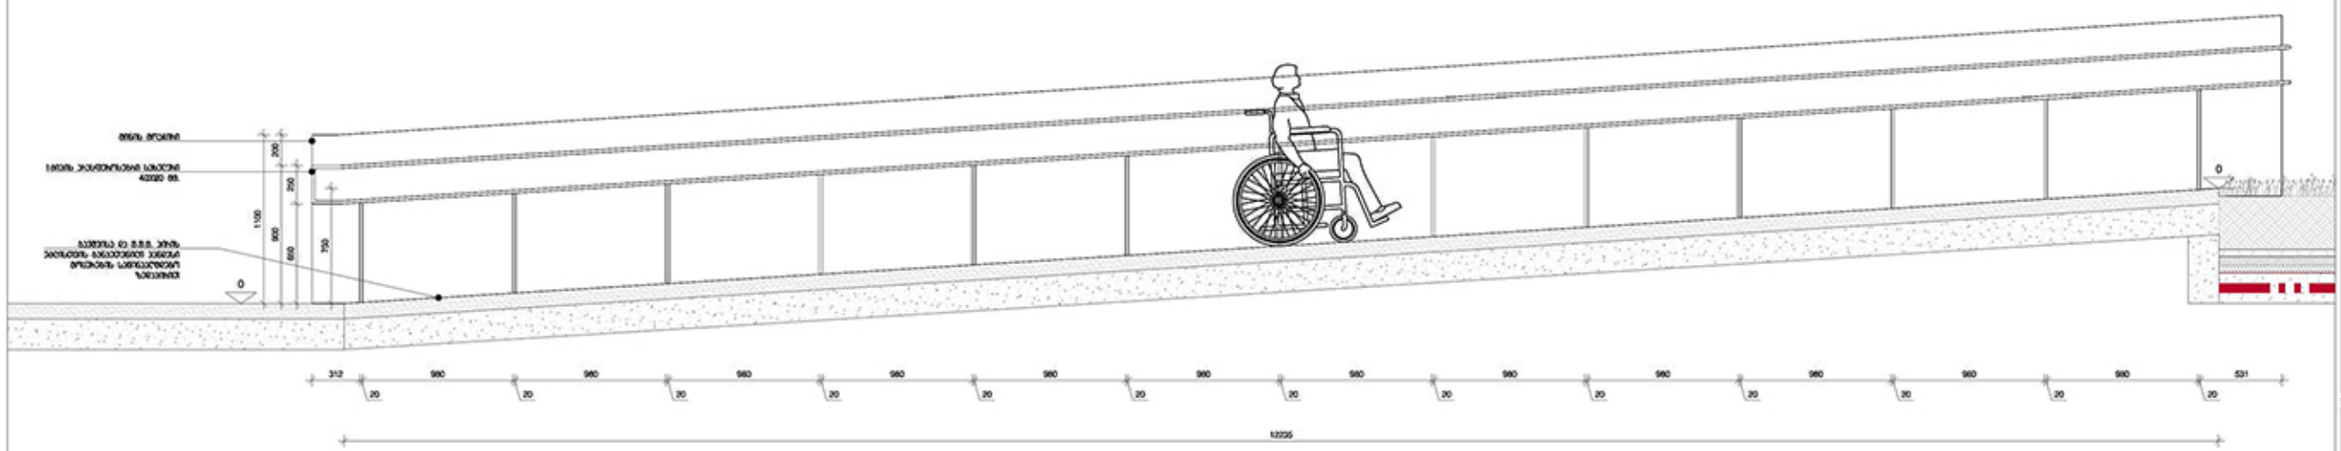

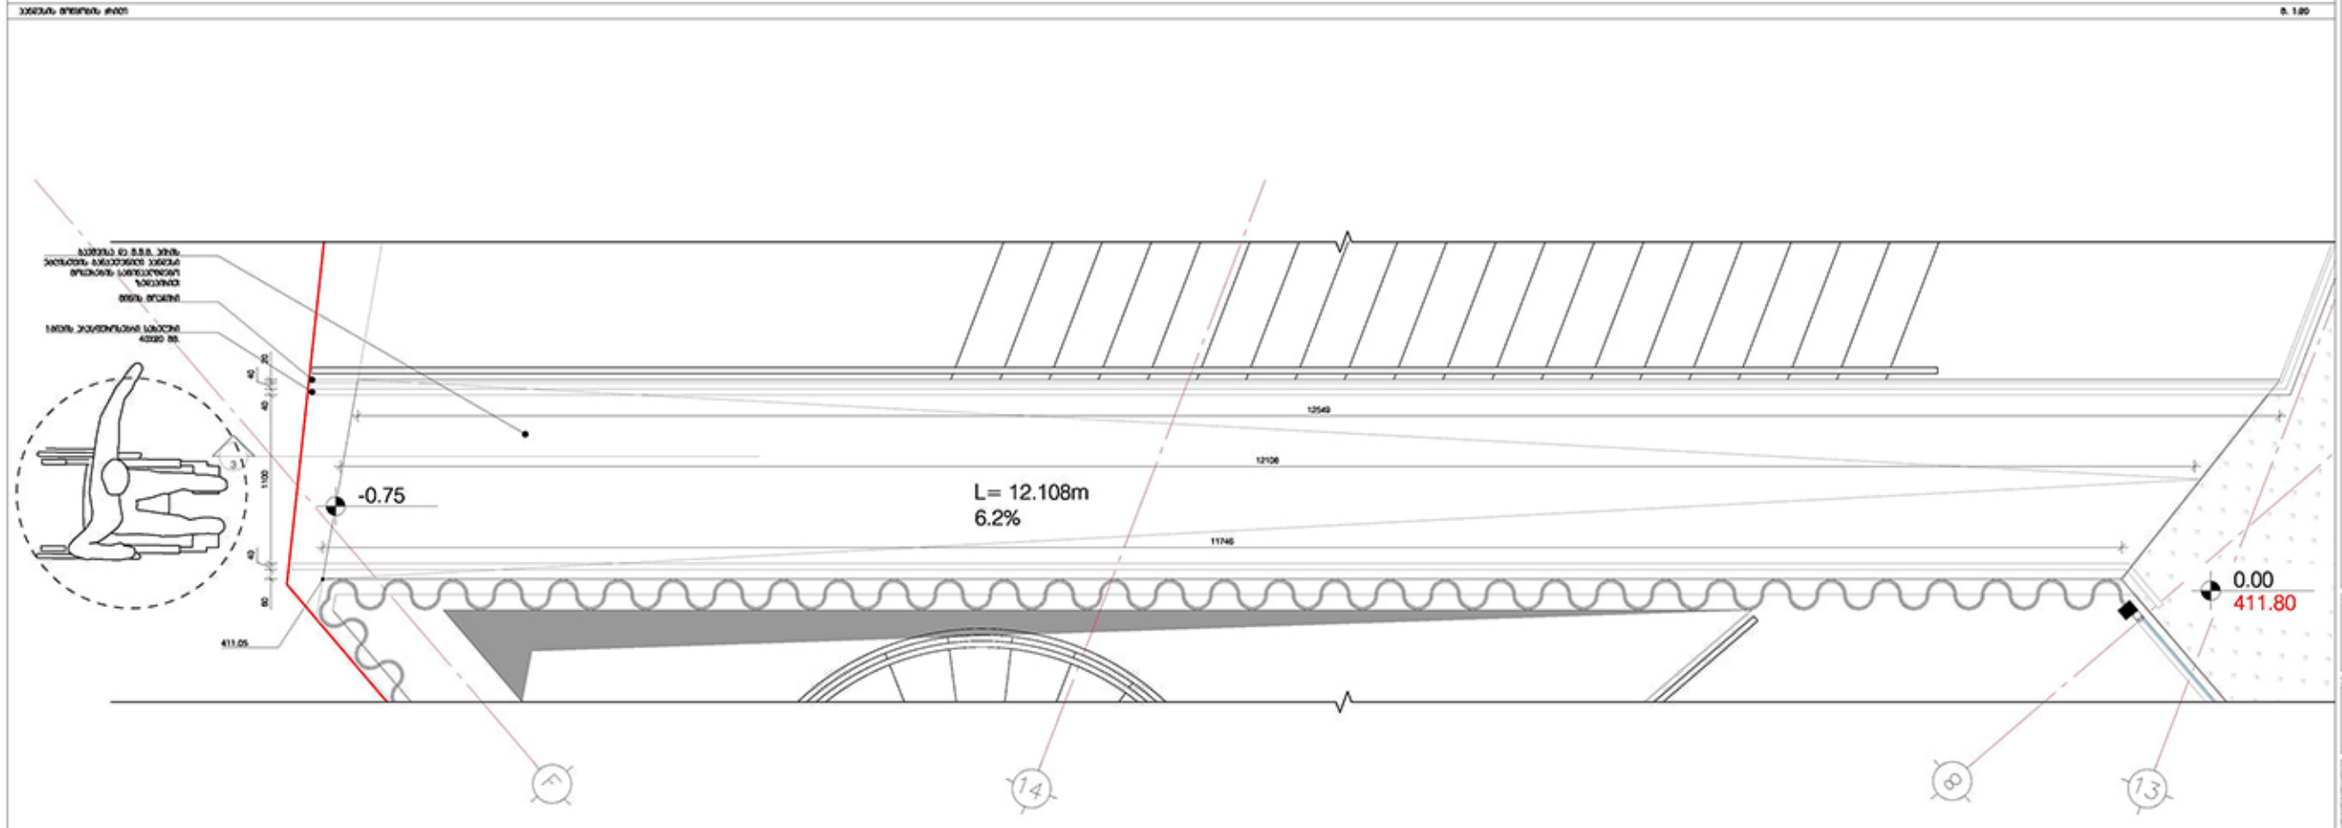

LABORATORY OF ARCHITECTURE #3