




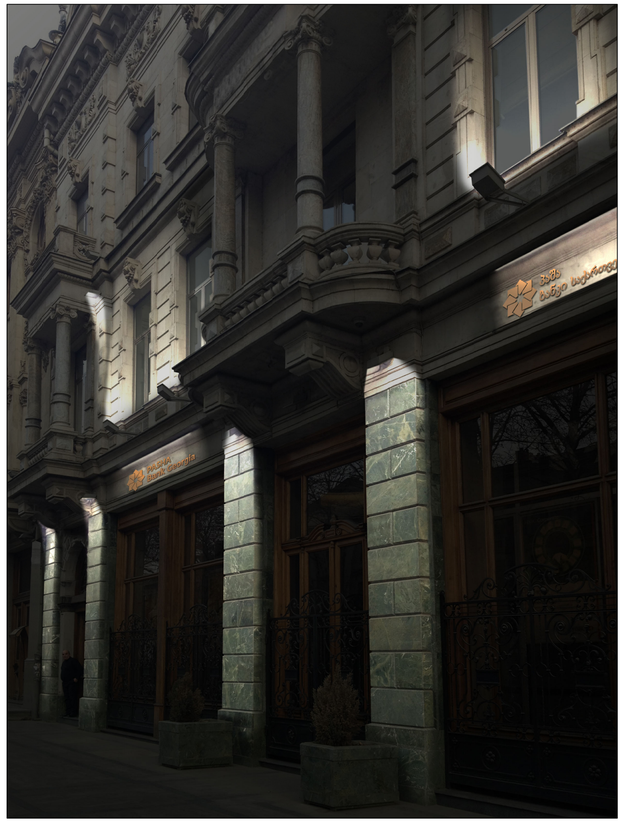


FACADE LOGO
Pasha Bank - BRONZE finishing

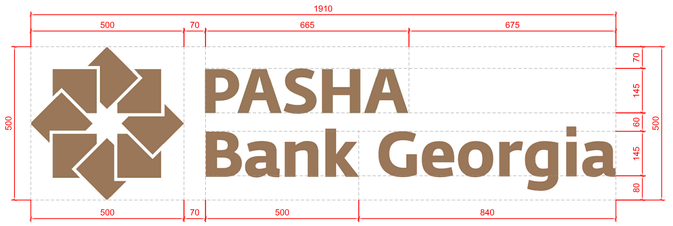

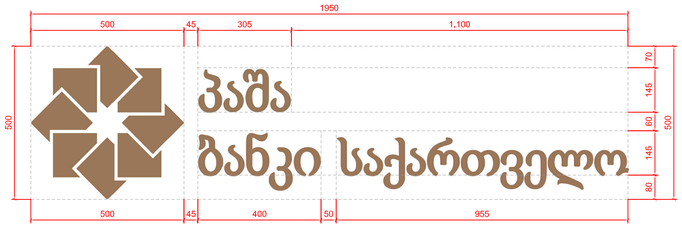


Dimensions and location of plant components STRICTLY THEORETICAL.
PLEASE REFER TO THE FACILITIES EXCLUSIVELY FOR THE PAPERS

NOTES

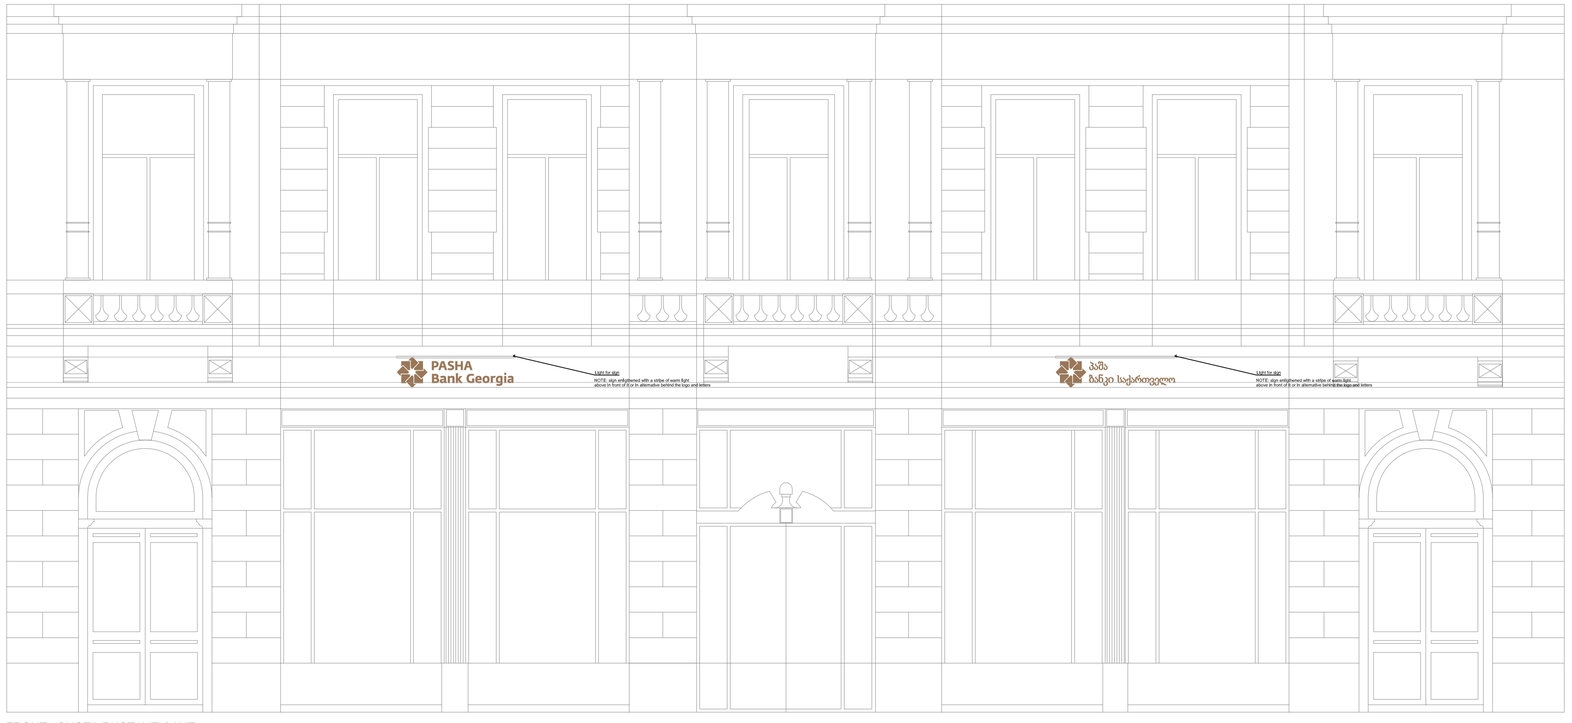


FRONT - SHOTA RUSTAVELI AVE

NOTE: sign enligthened with a stripe of warm light
above in front of it or in alternative behind the logo and letters

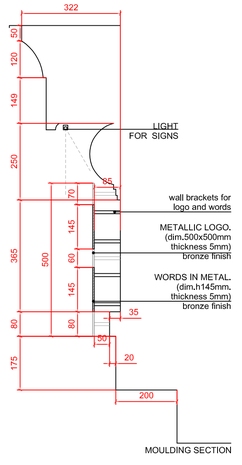

REV.	DATE	IN'L	DESCRIPTION	CHK
1	14/09/2012			
2	12/11/2012			

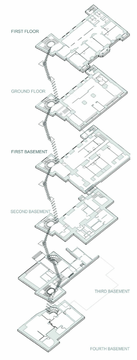

PASHA Bank

GENERAL MANAGER
Radmila Gordic

PROJECT DESIGNER
Arch. Alessandro Dotti
Arch. Ettore Pasini

TOOOE S.r.l.

Dotti_Pasini Architetti

COLLABORATORS
Arch. Francesca Guffanti
Arch. Linda Cattaneo
Arch. Mauro Cattaneo
Arch. Serena Trentarossi

INTERIOR DESIGN OF PASHA BANK
Tbilisi branch_2012

EXECUTIVE DRAFT
FACADE_RUSTAVELI AVE.

DRAW NUMBER
PB.T.
H

revision	scale 1:50 scale 1:10	drawing date
12/11/2012		12/09/2012