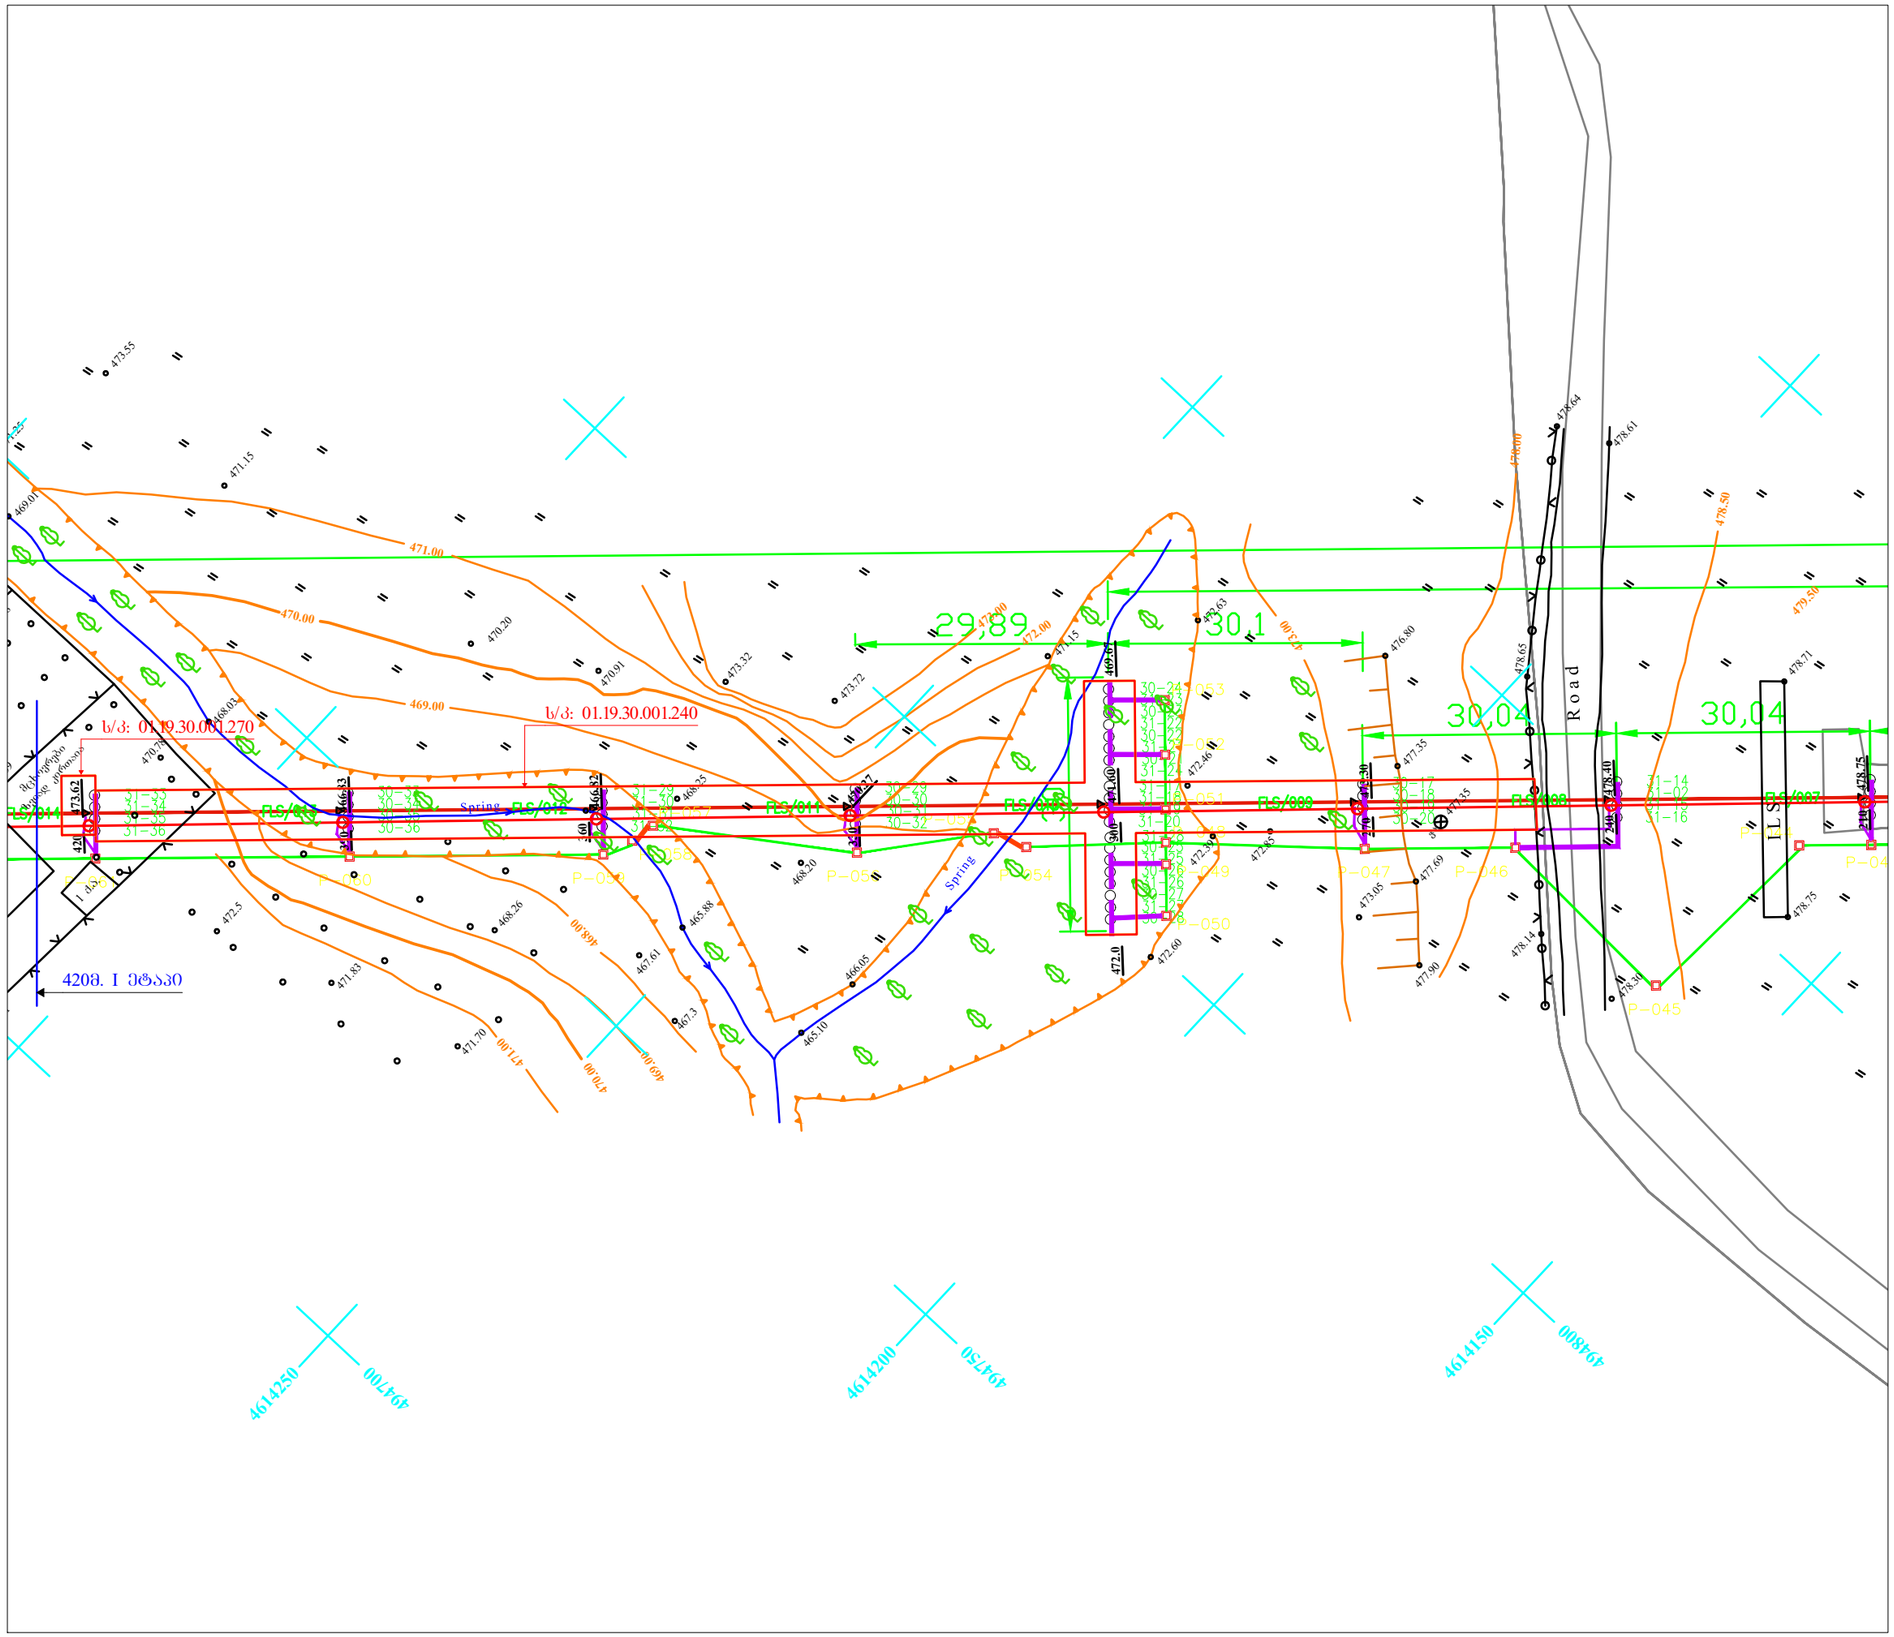

LEGEND:

- APPROACH CENTRE LINE
- INSET LIGHT
- ELEVATED LIGHT
- FLASHING LIGHT
- DUCT BANK
- SECONDARY MANHOLE
- FLASHING LIGHT INSET
- SECONDARY DUCT

Notes:
For foundation details see drawing DD-D0000-E01-5-10002
For Mast details and cabling details see drawing DD-D0000-E01-5-10003

REVISION:

REV.	DATE (dd/mm/yy)	DESCRIPTION OF REVISION	APP
A	01/08/18	FIRST ISSUE	A.T

	NAME	DATE (dd/mm/yyyy)
DESIGNED BY:	M.ISIK	01/08/2018
PREPARED BY:	I.NGUETTE	01/08/2018
CHECKED BY:	A. TERNON	01/08/2018
APPROVED BY:	T.BOUTHINON	01/08/2018

SAKAERONAVIGATSIA LTD

AGL DESIGN SERVICES FOR
CAT I APPROACH 13R

CLIENT:

GEORGIAN AIR NAVIGATION

KEY PLAN:

DESIGN CONSULTANT:

ADP INGÉNIERIE

DESIGN STAGE: DETAILED DESIGN

FACILITY:

DISCIPLINE: AIRFIELD LIGHTING

DRAWING TITLE:

AIRFIELD LIGHTING SYSTEM
GENERAL LAYOUT
SHEET 2/8

PROJECT NUMBER	SHEET NAME	REV.
18GE040001	DD-A1000-E01-1-10001	A
SCALE (W2) 1/1000		