Ground Floor



Architect

Lead architect : Lasha gagua
Adress : Georgia , Tbilisi

Restaurant planning

Site adress : Cabadze .st
SIte city : Tbilisi
site country : Georgia

Drawing Name
Ground Floor

Drawing Status
Furniture display

Modified by	Date
Lasha gagua	12/28/2018

Checked by	Date
George Kantaria	12/28/2018

Drawing Scale
1:50

A3-00

I Floor

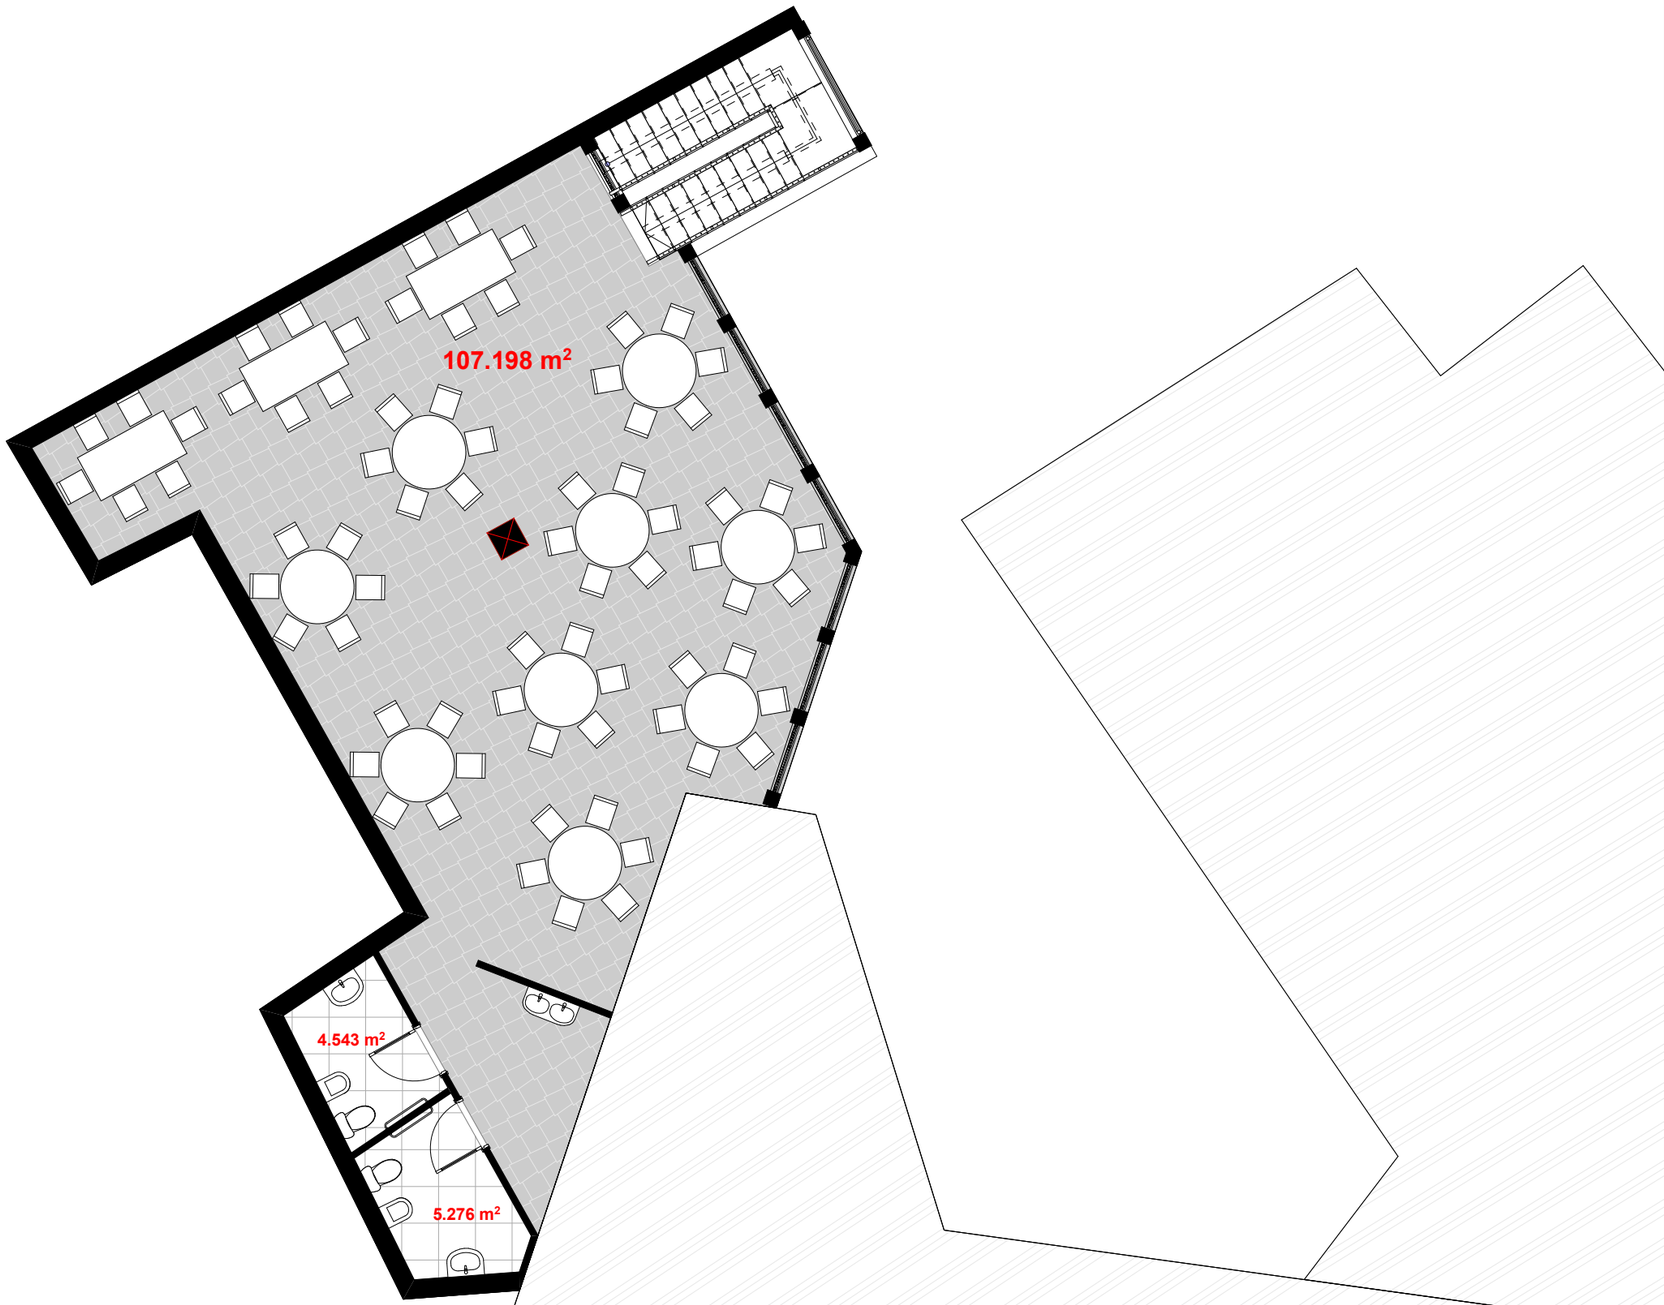

Architect

Lead architect : Lasha gagua
Adress : Georgia , Tbilisi

Restaurant planning

Site adress : Cabadze .st
SIte city : Tbilisi
site country : Georgia

Drawing Name

I Floor

Drawing Status

Furniture display

Modified by	Date
Lasha gagua	12/28/2018
Checked by	**Date**
George Kantaria	12/28/2018

Drawing Scale

1:50

A3-01