David Vashakidze Architects
მისამართი : ქ. თბილისი, სანაპირო #8
ტელ: +995 (32) 230 98 99
E-mail : Dvestudio1@gmail.com
FB: FB.COM/DVASTUDIO

The designs shown and described here including all technical drawings, graphic representation & models thereof, are proprietary & can not be copied, duplicated, or commercially exploited in whole or in part without the sole and express written permission from David vashakidze architects, inc.
these drawings are available for limited review and evalution by clients, consultants,contractors, goverment agencies, vendros, and office personnel only in accordance with this notice.

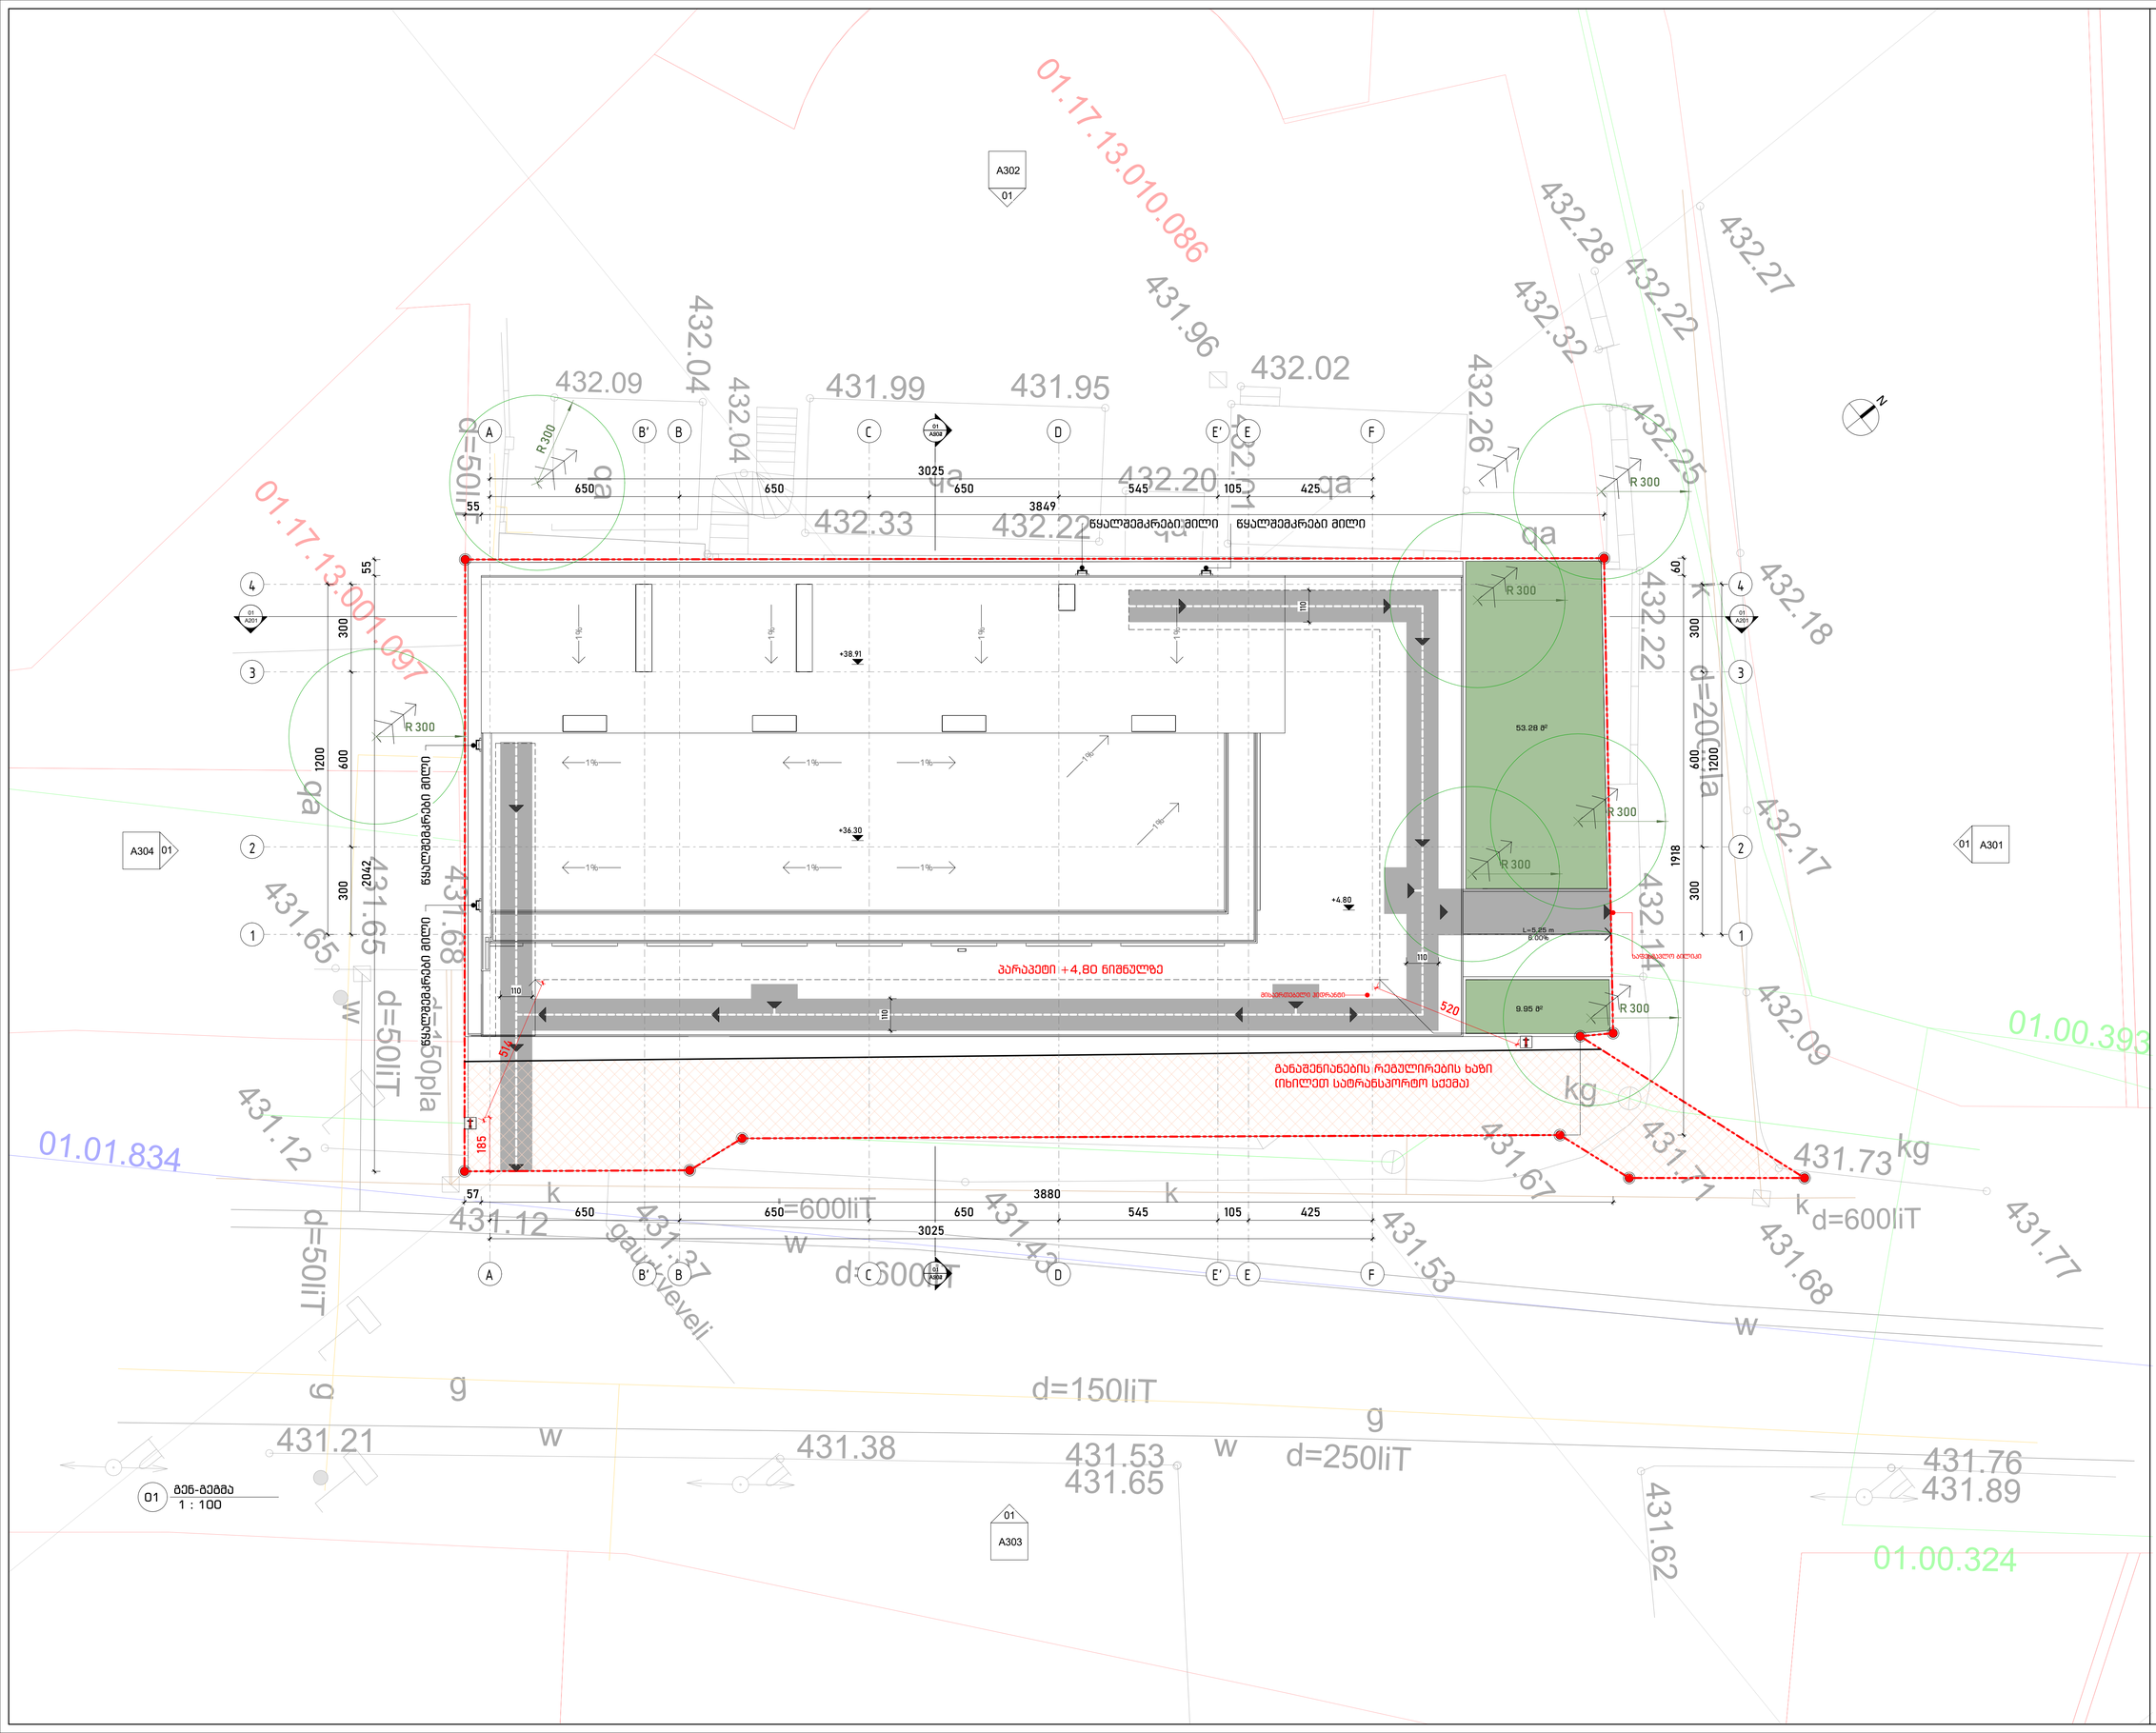


## სასტუმრო

| | |
|---|---|
| მისამართი : | ქალაქი თბილისი, აწყურის ქუჩასა და ჩაქრიანეზას შორის სკ# 01.17.13.010.016 |
| დამკვეთი : | მპს "ეკაბ" (ID 206121515) |
| ფურცლის სახ. : | გენ-გეგმა |
| პროექტის ნომერი | 12.2018 |
| თარიღი | 12.2018 |
| მთ. არქიტექტორი | დ.ვაშაკიძე |
| არქიტექტორი | დ.ვაშაკიძე |
| შეამოწმა | დ.ვაშაკიძე |
| | A100 |
| მასშტაბი | 1 : 100 |

2/7/2019 8:15:06 PM