გენ-გეგმა

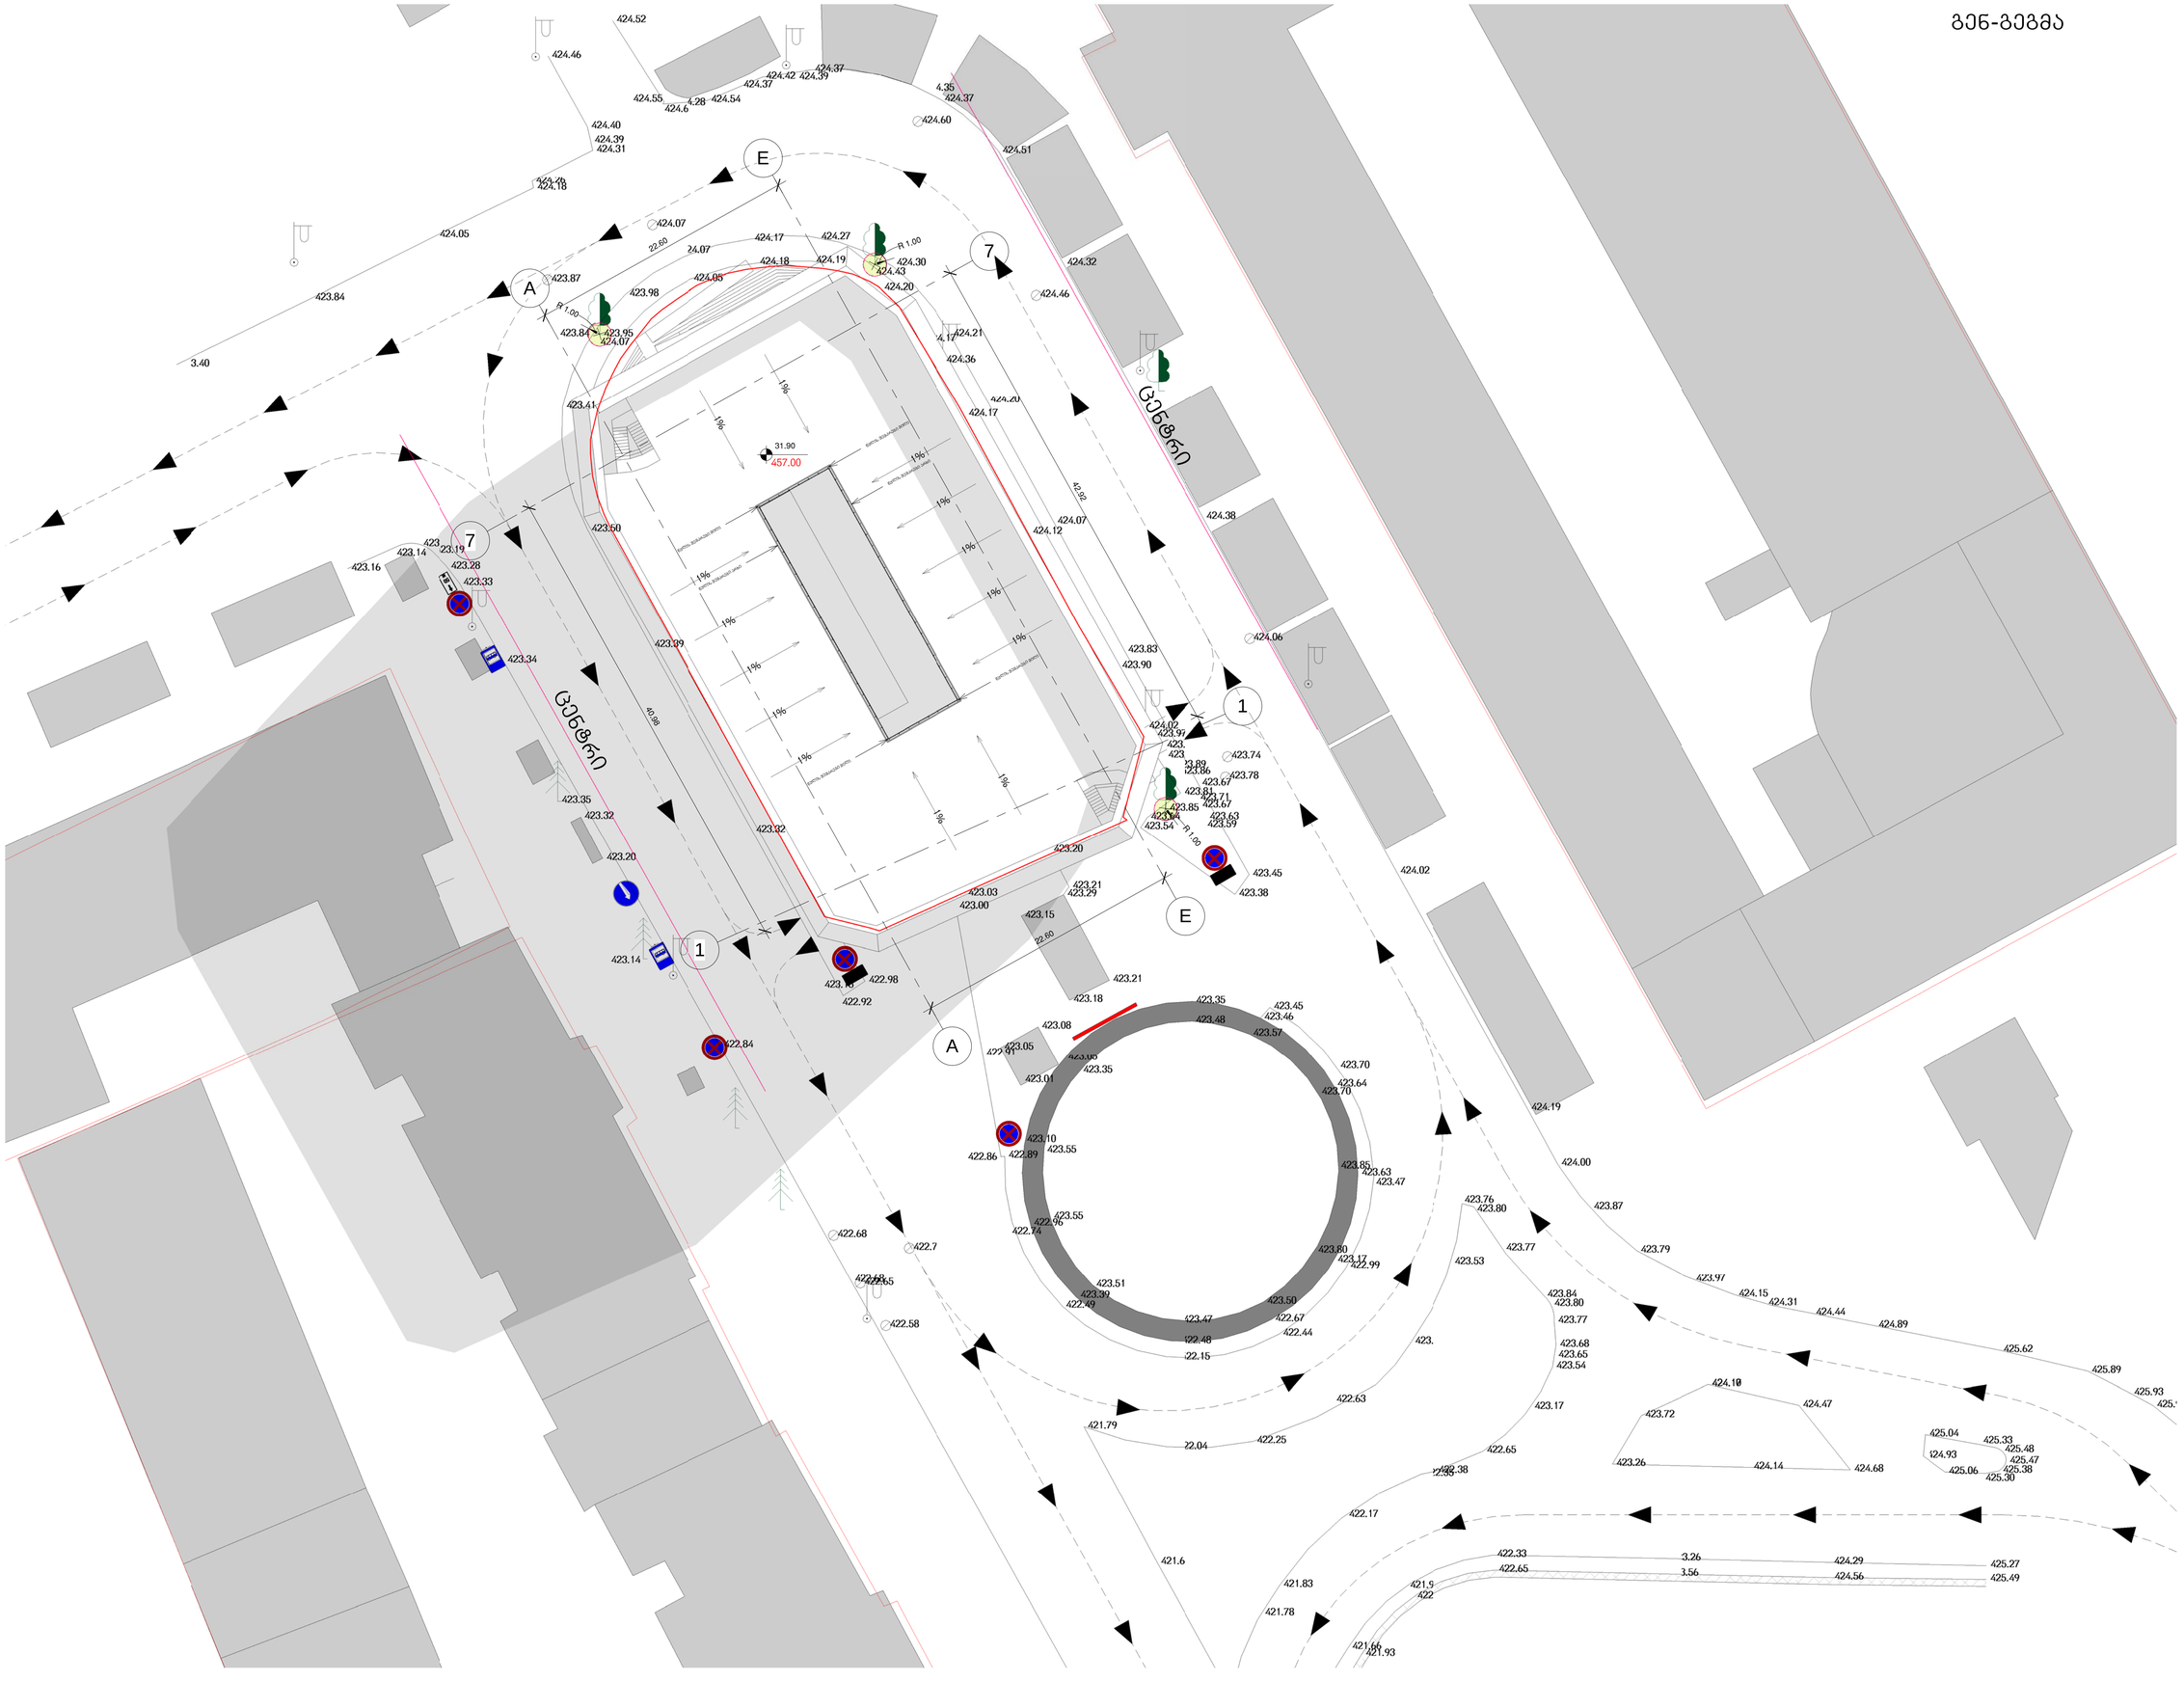

არქიტექტორი

KHMALADZE
ARCHITECTS

E-mail: Giorgi@Khmaladze.ge
D. Uznadze st. #91a, TBILISI

Dimensions to be verified on side.

This drawing should not be scaled.

Any discrepancies should be referred to the Architect prior to work being put in hand.

This drawing is the property of Khmaladze Architects, and the drawing is issued on the condition that it is not copied, reproduced, retained or disclosed to any unauthorized person, either wholly or in part without the consent in writing of Khmaladze Architects.

პროექტი
ავტოვაგზალი

მისამართი
ქ. თბილისი, ვაგზლის მოედანი, მეტროპოლიტენის სამმართველოს მიმდებარედ

დამკვეთი
თბილისი პარკინგ

სტადია	CD
მასშტაბი	1 : 250
ფორმატი	A1
თარიღი	24-Oct-17 19:49:24

ფურცლის სახელი

გენ-გეგმა

ფურცლის ნომერი

A100

ავტორი	გიორგი ხმალაძე
შეასრულა	დიმიტრი ჯოგაძე
შეამოწმა	გიორგი ხმალაძე

D:\project\026 Didube Multi Use\07_REVIT\026_20171024_shesatanxmebeli_D.rvt

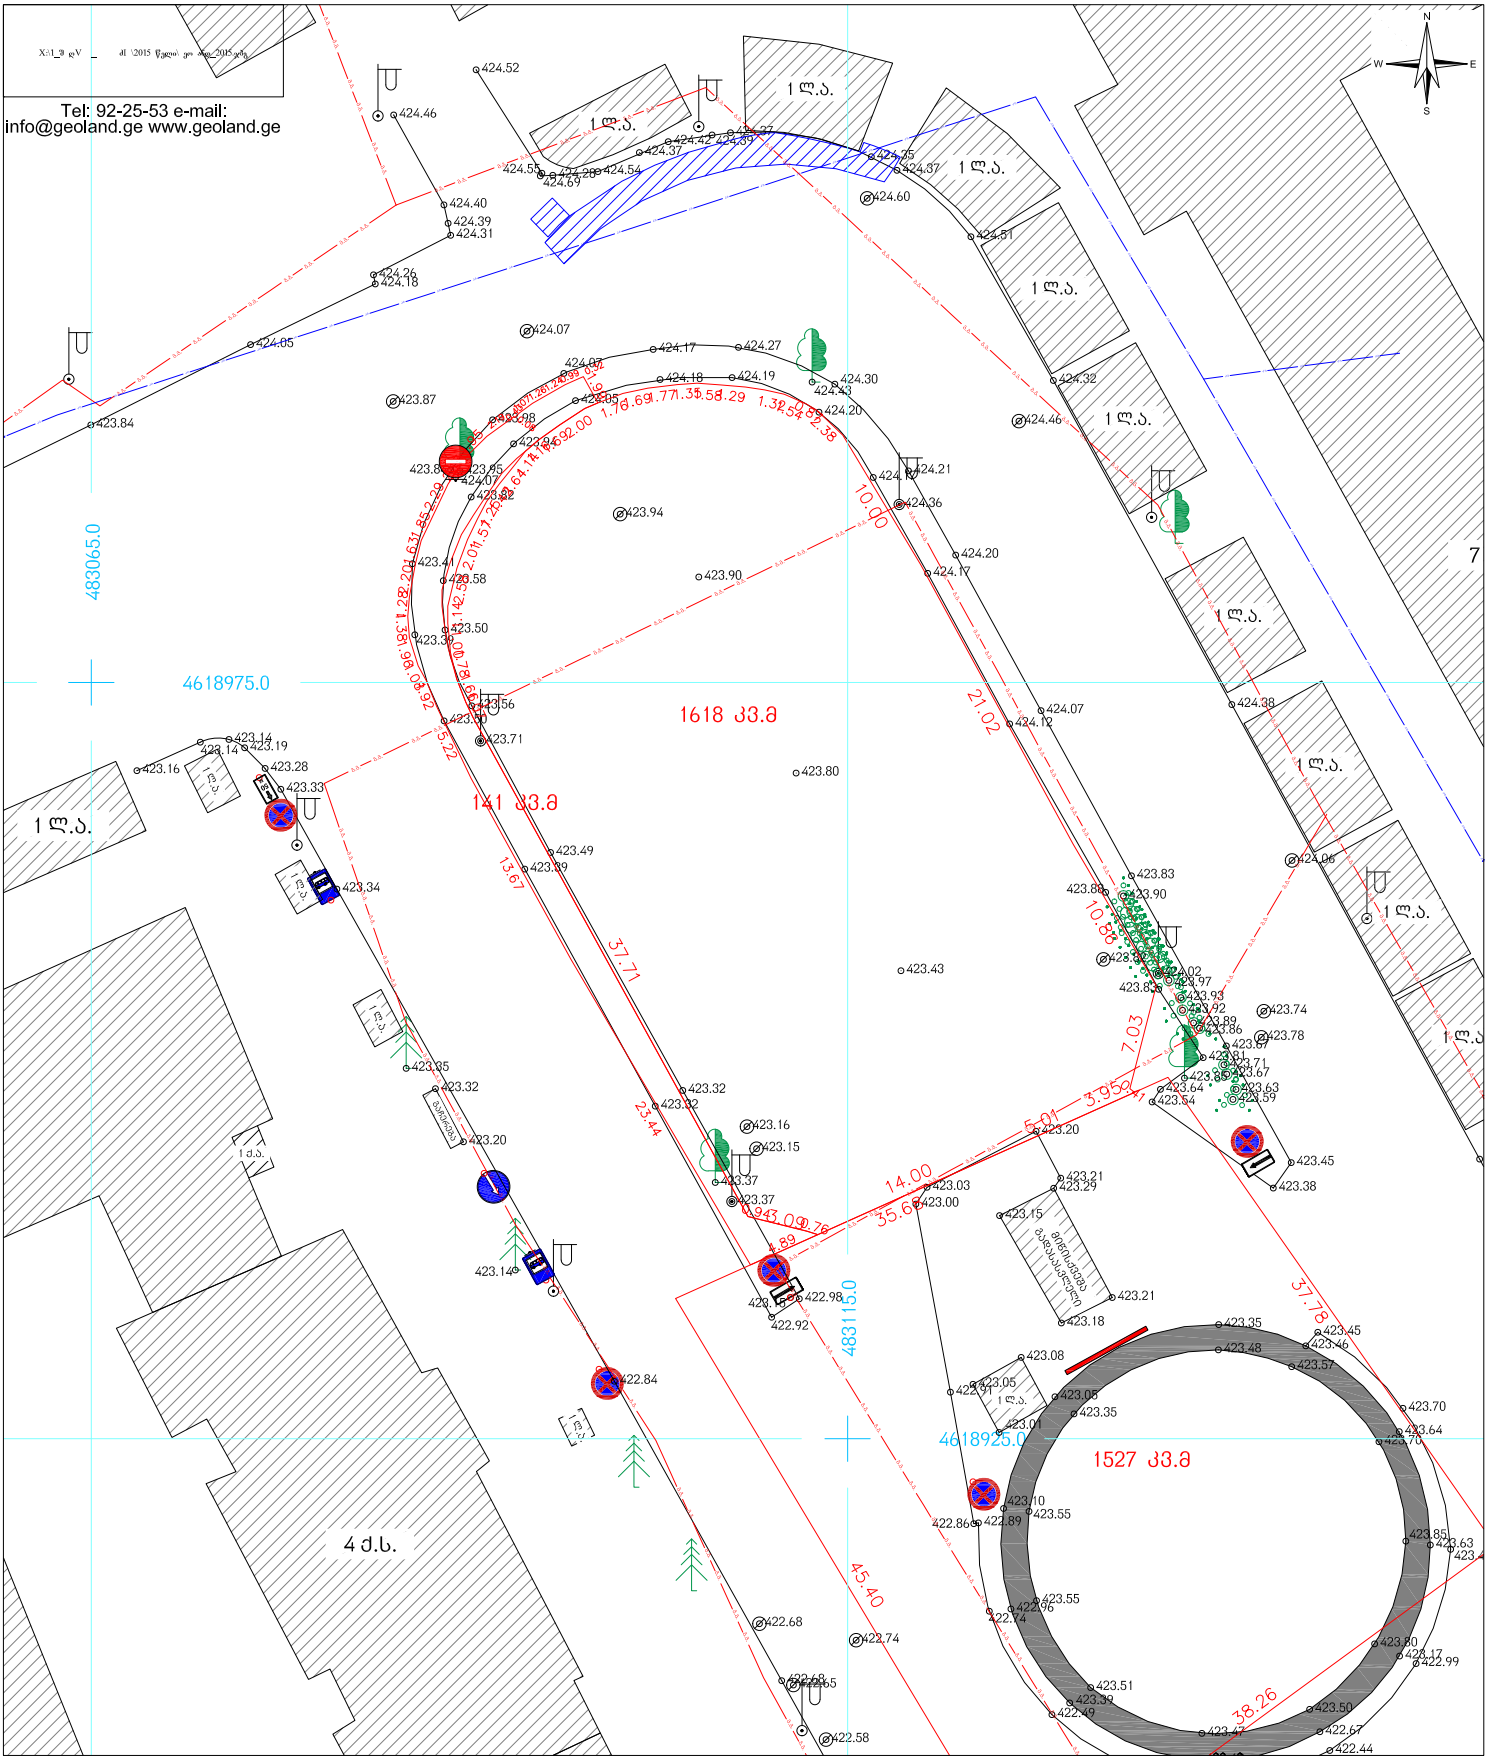

პირობითი აღნიშვნები

მიწის ნაკვეთის საზღვრები	500 სიმაღლის ნიშნული
შენობა	ფოთლოვანი ხე
	წიწვოვანი ხე
	ბუჩქი
	ჭის ლუქი
	ელ. ბოძი
	ასფალტის გზა
	გარე განათების თვითმზიდი იზოლირებული სადენი
	სილძნეტი

UTM სისტემის კოორდინატები

ტოპოგეგმა		
მისამართი:	ქ. თბილისი, ვაგზლის მოედანი, მეტროპოლიტენის სამმართველოს მიმდებარედ (ნაკვეთი 05/070)	
დამკვეთი:	შპს "თბილისი პარკინგ"	
განყოფილების უფროსი		ვ. ენუქიანი
აზომა		ი. ბათუაშვილი
დახაზა		ვ. ენუქიანი
მ: 1:500	ფართობი 1618 კ3.მ.	06.06.2015