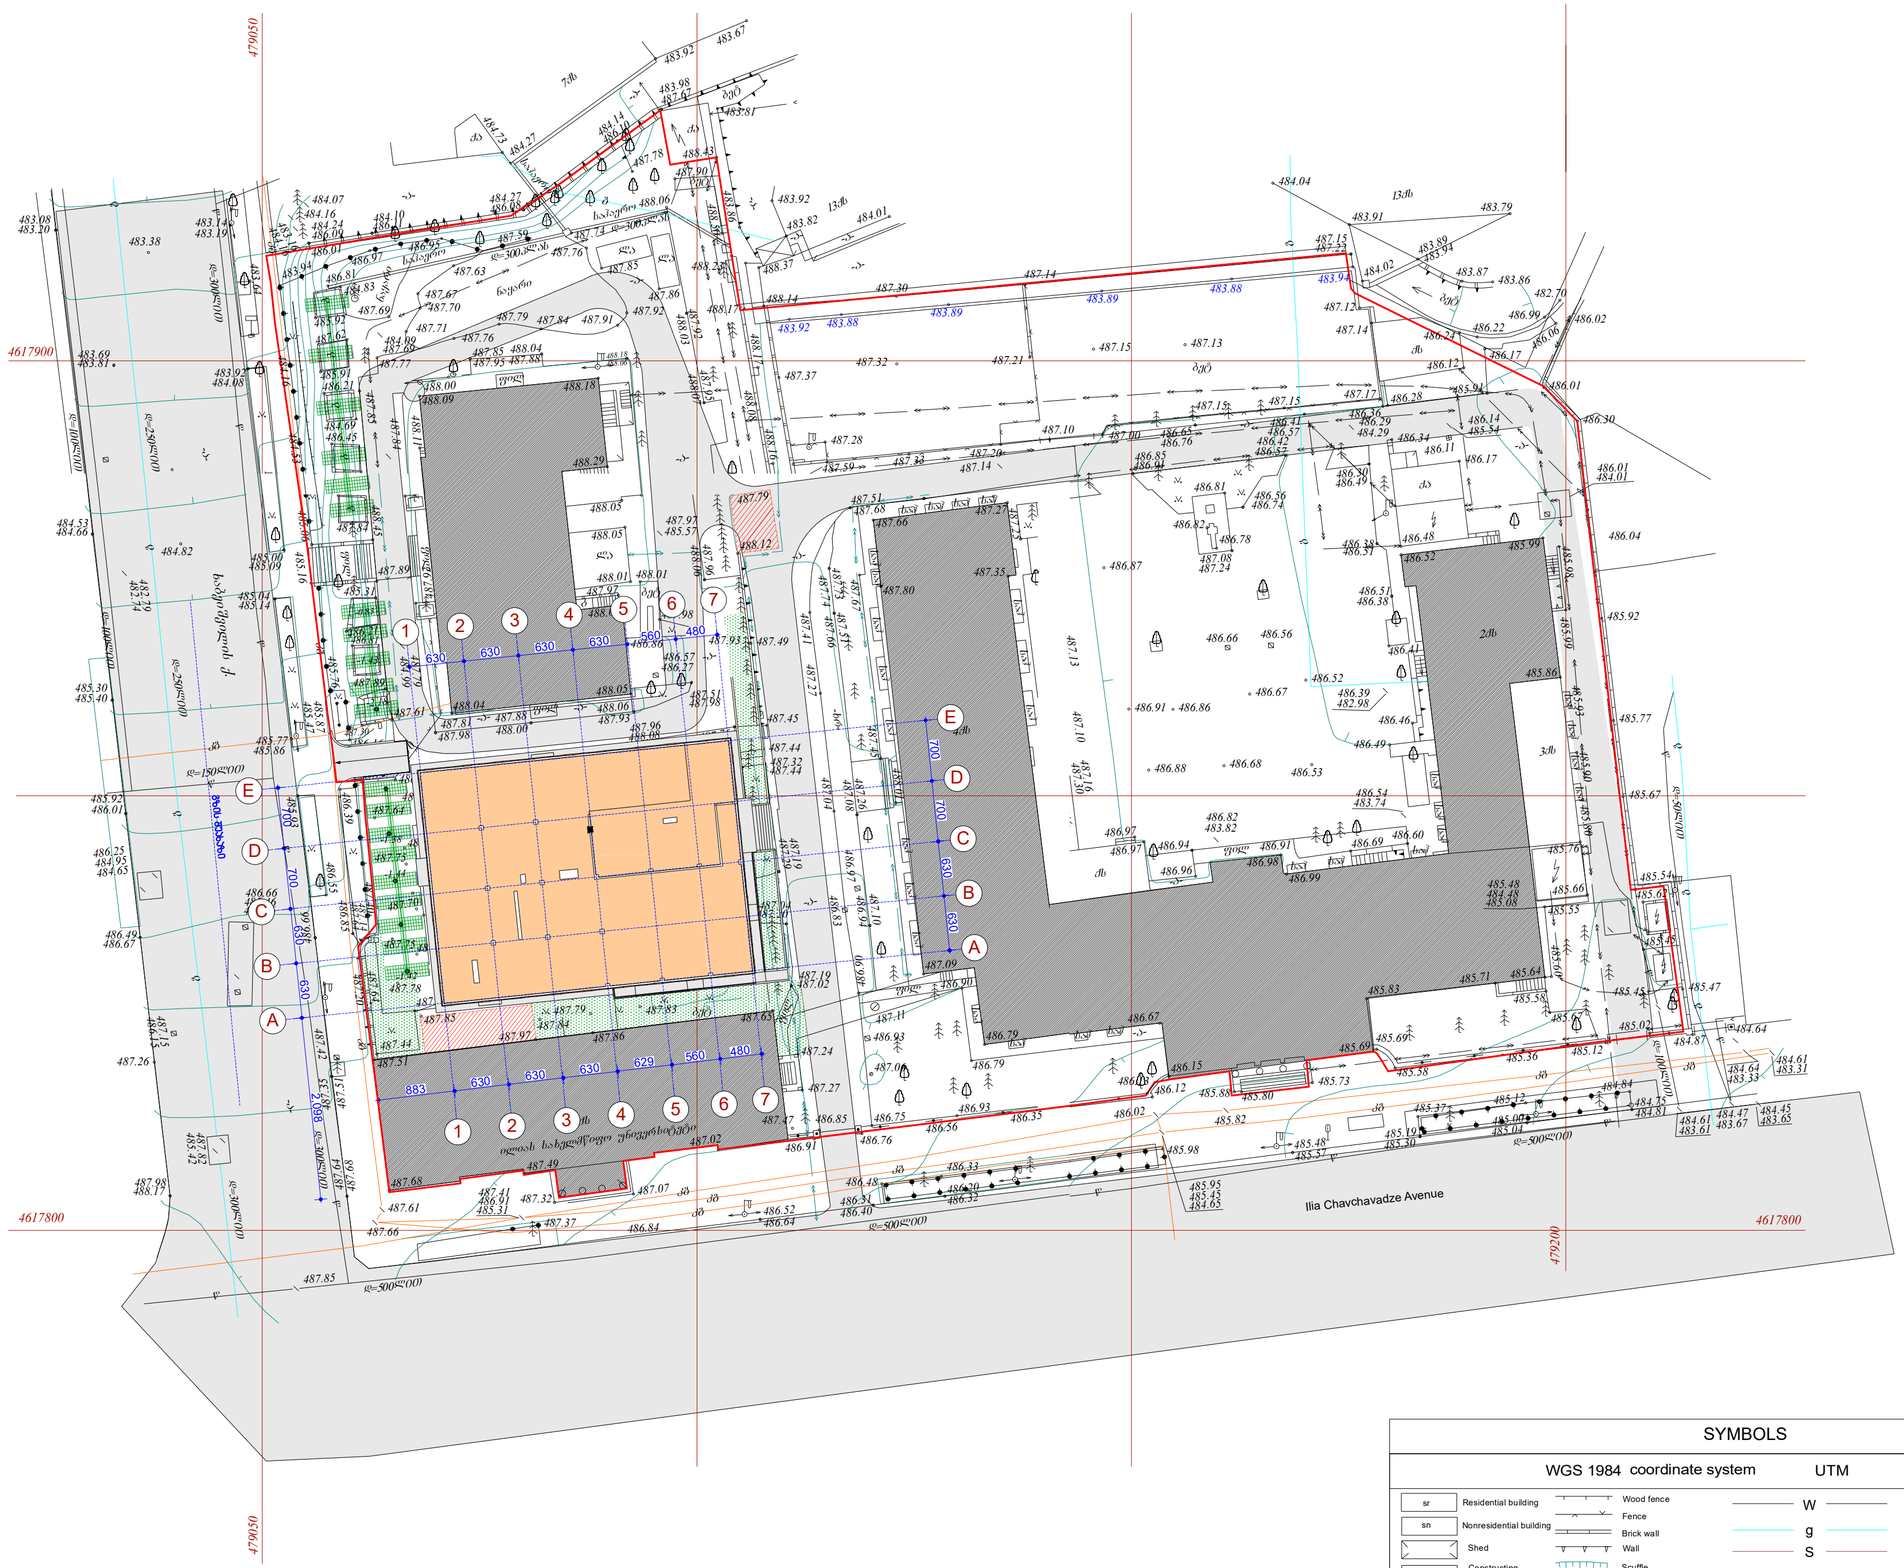

N

W E

S

LEGEND

SYMBOLS

- NEW BUILDING
- Existing building not included in the project
- TO BE DEMOLISHED
- ASPHALT
- CADASTRAL BOUNDARY
- GREEN AREA
- Existing Helio system

Notes

Building level **0.00=488.2** m from sea level

No	Date	Revision	Issued by



PROJECT

SDSUG AT ISU - NEW CONSTRUCTION

Tbilisi, Vake-Saburtalo district, Kakutsa Cholokashvili Ave 3/5
Cadastral code 01.14.07.010.023

DRWG.

MASTER PLAN

SYMBOLS

WGS 1984 coordinate system UTM

sr	Residential building	Wood fence	W — Water lines
sn	Nonresidential building	Fence	g — Gas line
	Shed	Brick wall	S — Sewerage
	Constructing building	Wall	C — Communication
	Electric box	Scuffle	El. net
	Trees	Railway	H — Heating
	Street lights	Sewerage system	
		Electricity lines	

SAN DIEGO STATE UNIVERSITY

ILIA STATE UNIVERSITY

Final Documentation	DESIGNED BY: Z. Matiashvili, L. Matiashvili	APPROVED BY: S.PAPASHVILI	
	FILE	PROJECT No: 001	
	PAPER SIZE: A-2	SCALE: 1:500	
DRWG. No: A -2	REVISION: 00	STATUS: AD	