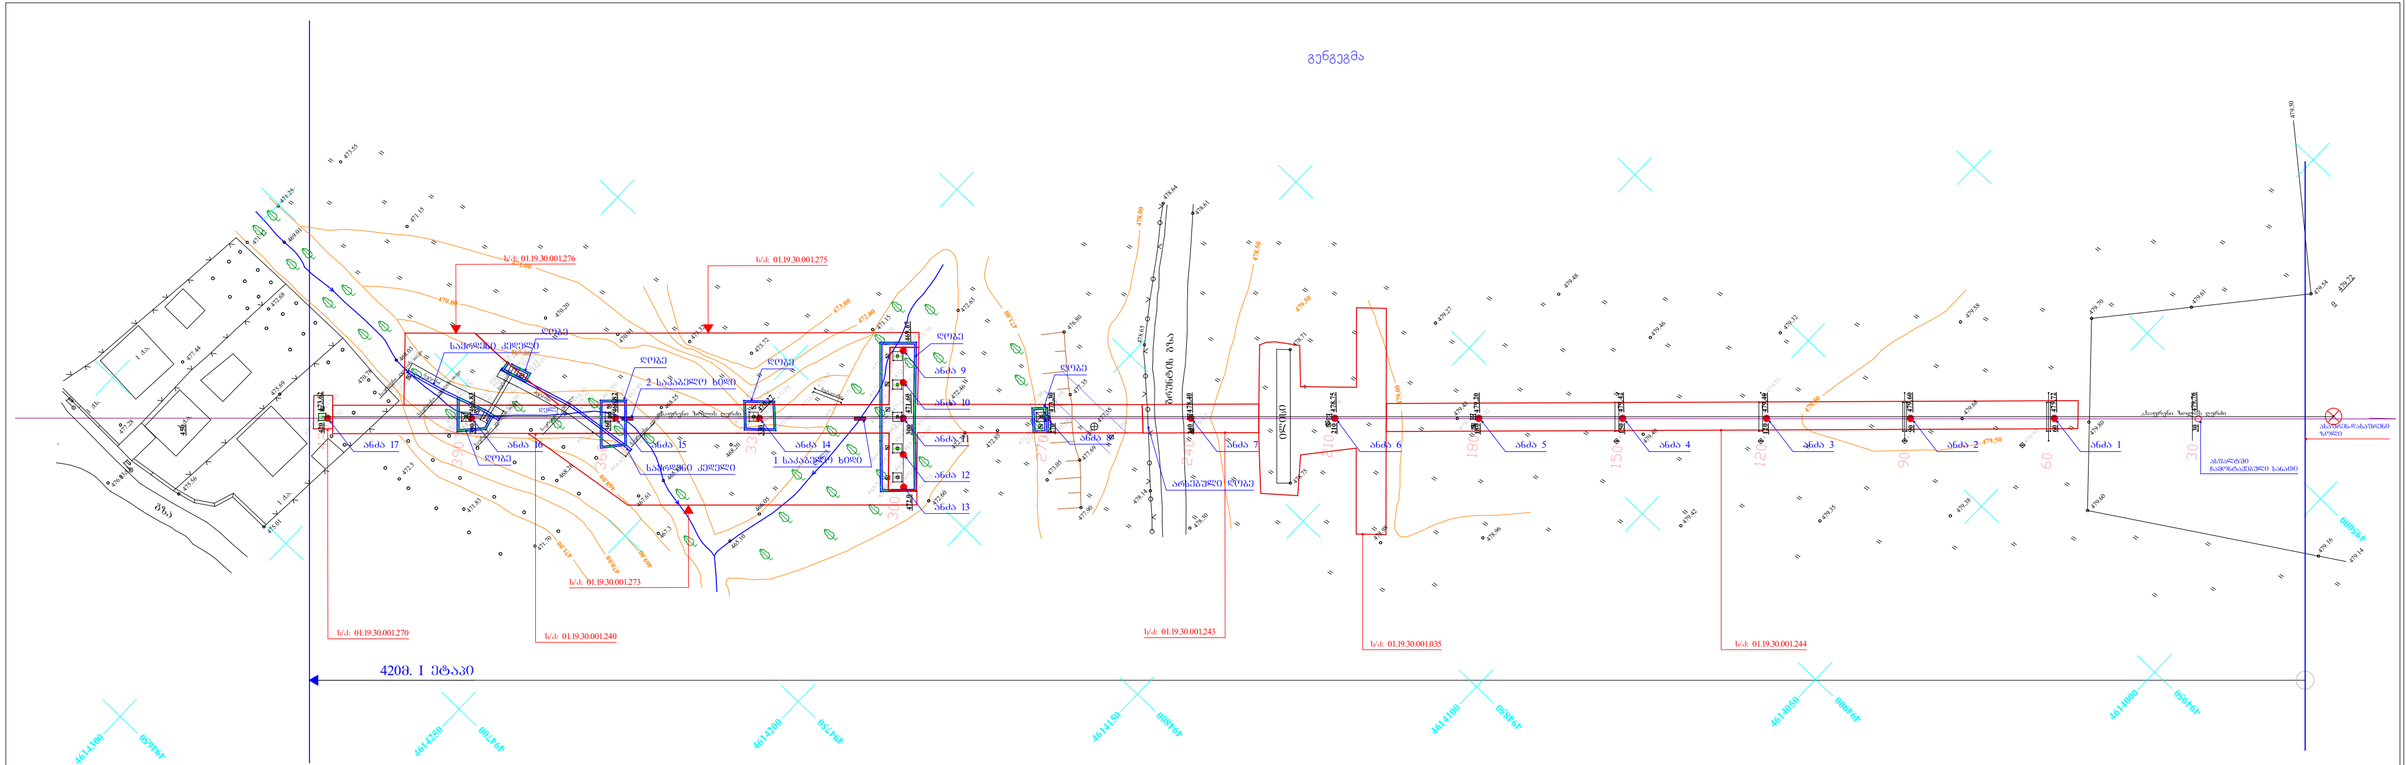


LEGEND:

- APPROACH CENTRE LINE
- INSET LIGHT
- ELEVATED LIGHT
- FLASHING LIGHT
- DUCT BANK
- SECONDARY MANHOLE
- FLASHING LIGHT INSET
- SECONDARY DUCT

Notes:
For foundation details see drawing 30-2000-CE-S-0400
For duct details and cabling details see drawing 30-2000-CE-S-0402

REVISION

ORIGINATED	ELENE	01/08/2019
CHECKED BY	GIGA BETE	01/08/2019
ISSUED BY	N. TOPKOV	01/08/2019
APPROVED BY	TSOTNE PKHOV	01/08/2019

SAKAERONAVIGATSIA LTD

AGL DESIGN SERVICES FOR CAT I APPROACH 13R

CLIENT: GEORGIAN AIR NAVIGATION

APPROVE:

DESIGN CONSULTANT: ARS INGENIERIE

DESIGN STAGE: DETAILED DESIGN

PACKET:

DRAWING: AIRFIELD LIGHTING

DRAWING TITLE: AIRFIELD LIGHTING SYSTEM GENERAL LAYOUT SHEET 2/8

PROJECT NUMBER	DRAWING NUMBER	REV
417000	DD-A1000-E01-I-10001	A