ფასადი 1-13

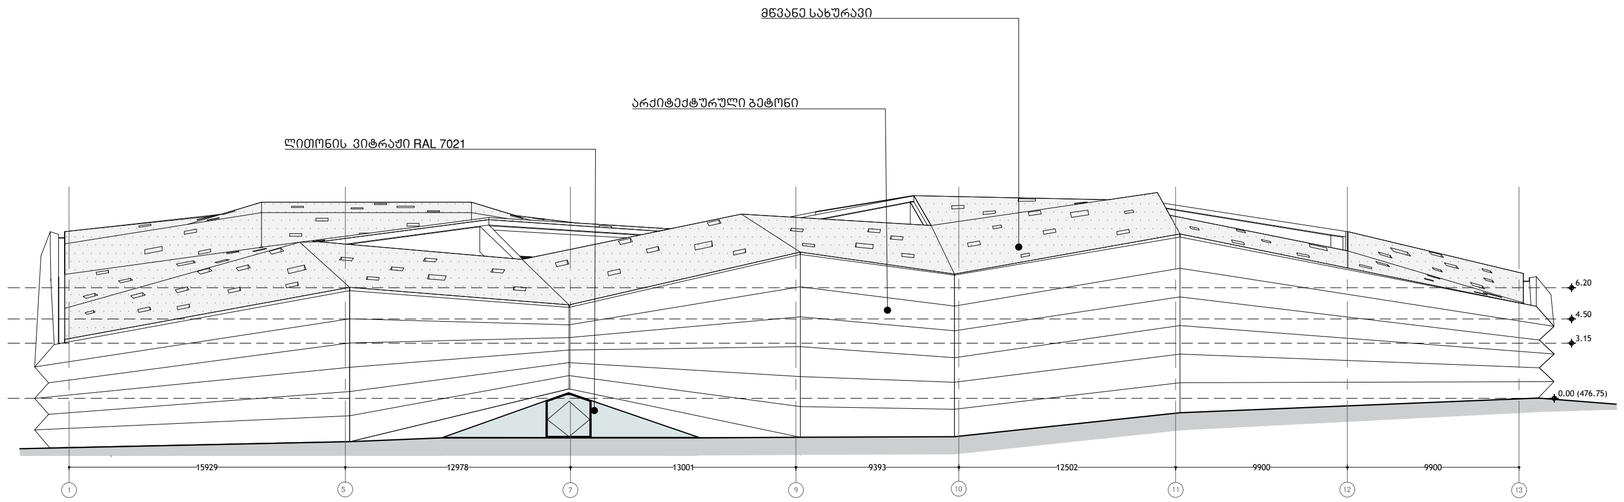

ფასადი A - I

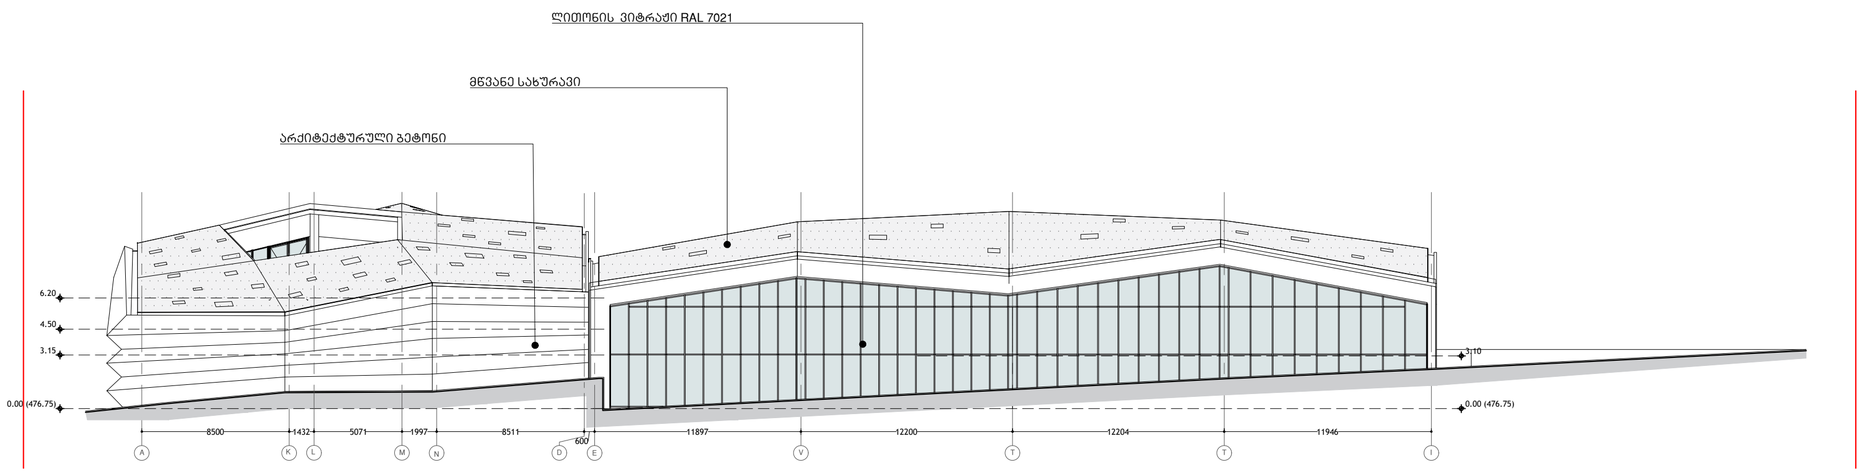

არქიტექტორი

KHMALADZE
ARCHITECTS

E-mail: Giorgi@Khmaladze.ge
თბილისი, ფ. უზნაძეზე ქ. №91ა

Dimensions to be verified on side.

This drawing should not be scaled.

Any discrepancies should be referred to the Architect prior to work being put in hand.

This drawing is the property of Khmaladze Architects, and the drawing is issued on the condition that it is not copied, reproduced, retained or disclosed to any unauthorized person, either wholly or in part without the consent in writing of Khmaladze Architects.

პროექტი- კაპსულო

მისამართი - კახეთის გზატკეცილი

დამკვეთი- CAPSULO

საკადასტრო ხაზი

CD

STATUS	
SCALE	1:250
PAPER SIZE	A 2
DATE	20-Oct-19
PAPER NAME	ფასადი A-I,1-13
PAPER NUMBER	A-201
AUTHOR	GIORGI XMALADZE
DRAWN BY	ANA KHUTSISHVILI
CORRECT BY	GIORGI XMALADZE

0.35_20191020 .dwg

ფასადი I - A

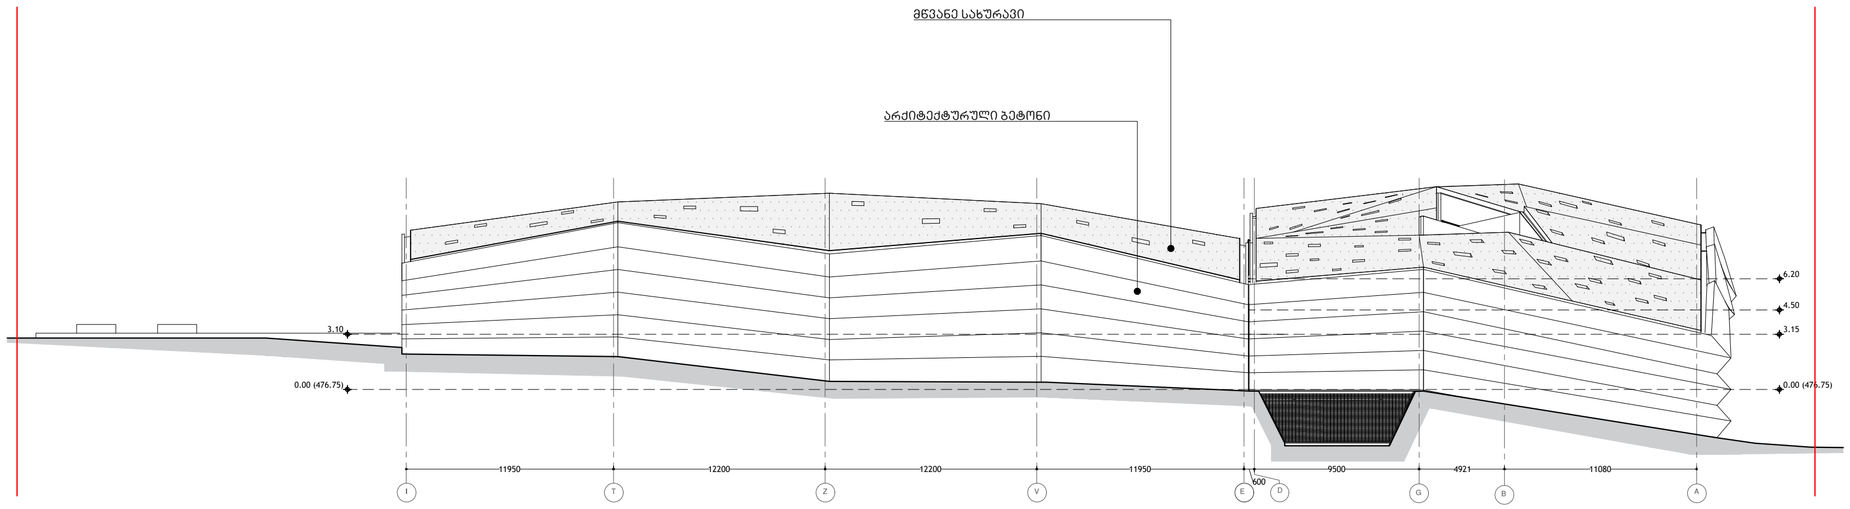

ფასადი13 -1

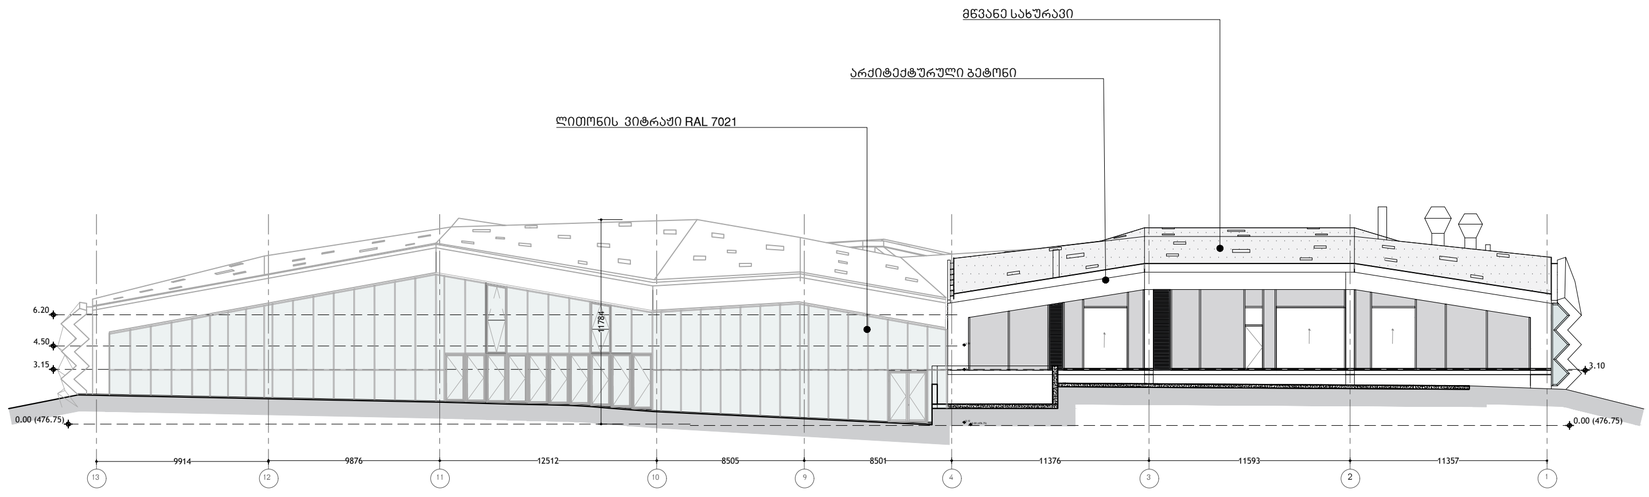

არქიტექტორი

KHMALADZE
ARCHITECTS

E-mail: Giorgi@Khmaladze.ge
თბილისი, ფ. უზნაძეზე ქ. №91ა

Dimensions to be verified on side.

This drawing should not be scaled.

Any discrepancies should be referred to the Architect prior to work being put in hand.

This drawing is the property of Khmaladze Architects, and the drawing is issued on the condition that it is not copied, reproduced, retained or disclosed to any unauthorized person, either wholly or in part without the consent in writing of Khmaladze Architects.

პროექტი- კაპსულო

მისამართი - კახეთის გზატკეცილი

დამკვეთი- CAPSULO

საკადასტრო ხაზი

CD

STATUS	
SCALE	1:250
PAPER SIZE	A 2
DATE	20-Oct-19
PAPER NAME	ფასადი I-A,13-1
PAPER NUMBER	A-200
AUTHOR	GIORGI XMALADZE
DRAWN BY	ANA KHUTSISHVILI
CORRECT BY	GIORGI XMALADZE

0.35_20191020 .dwg