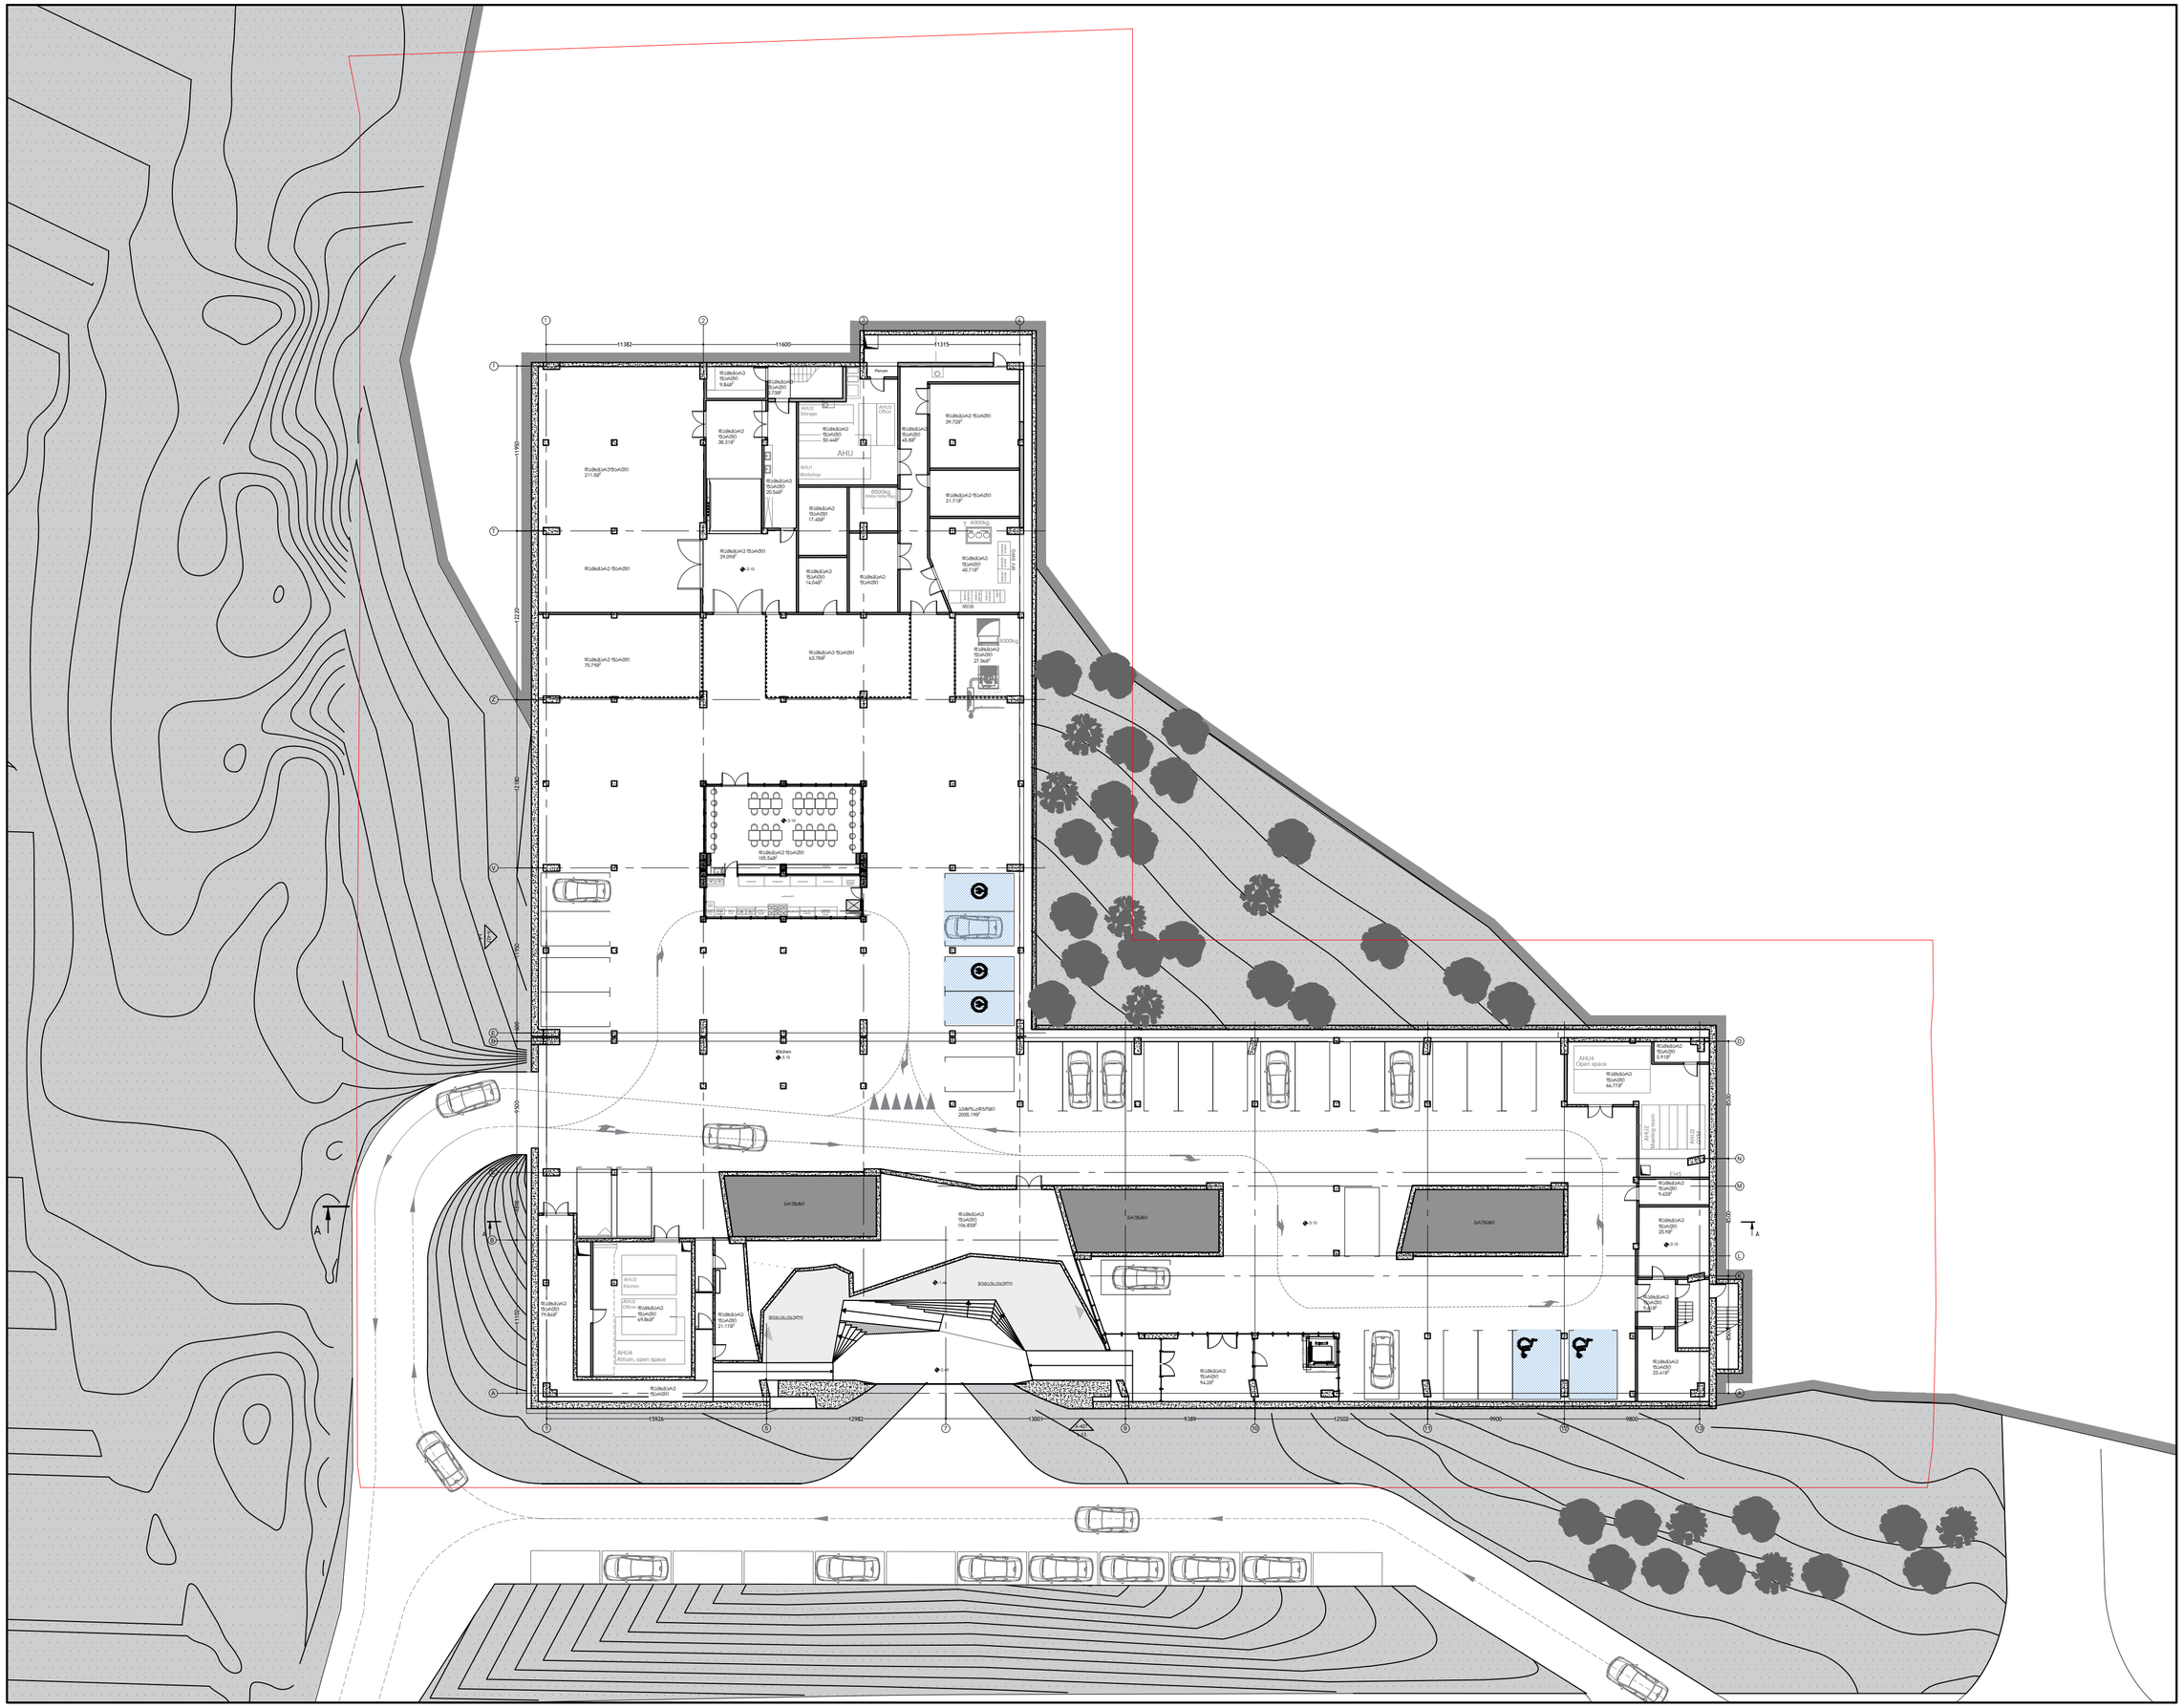


არქიტექტორი

KHMALADZE
ARCHITECTS

E-mail: Giorgi@Khmaladze.ge
თბილისი, დ. უზნაძეზე ქ. №91ა

Dimensions to be verified on side.

This drawing should not be scaled.

Any discrepancies should be referred to the Architect prior to work being put in hand.

This drawing is the property of Khmaladze Architects, and the drawing is issued on the condition that it is not copied, reproduced, retained or disclosed to any unauthorized person, either wholly or in part without the consent in writing of Khmaladze Architects.

პროექტი- კაპსულო

მისამართი - კახეთის გზატკეცილი

დამკვეთი- CAPSULO

ექსპლიკაცია

1.ავტოსადგომი 2055.198^2
32 ავტომობილისთვის

2. დამხმარე ფართი
1364.688^2

საკადასტრო ხაზი

CD

STATUS	
SCALE	1:200
PAPER SIZE	A 2
DATE	20-Oct-19

PAPER NAME


გეგმა ნიშნულზე -3.18


PAPER NUMBER


A_101

AUTHOR	GIORGI XMALADZE
DRAWN BY	MAKO BAGISHVILI
CORRECT BY	GIORGI XMALADZE

0.35_20191020- -3,10.dwg

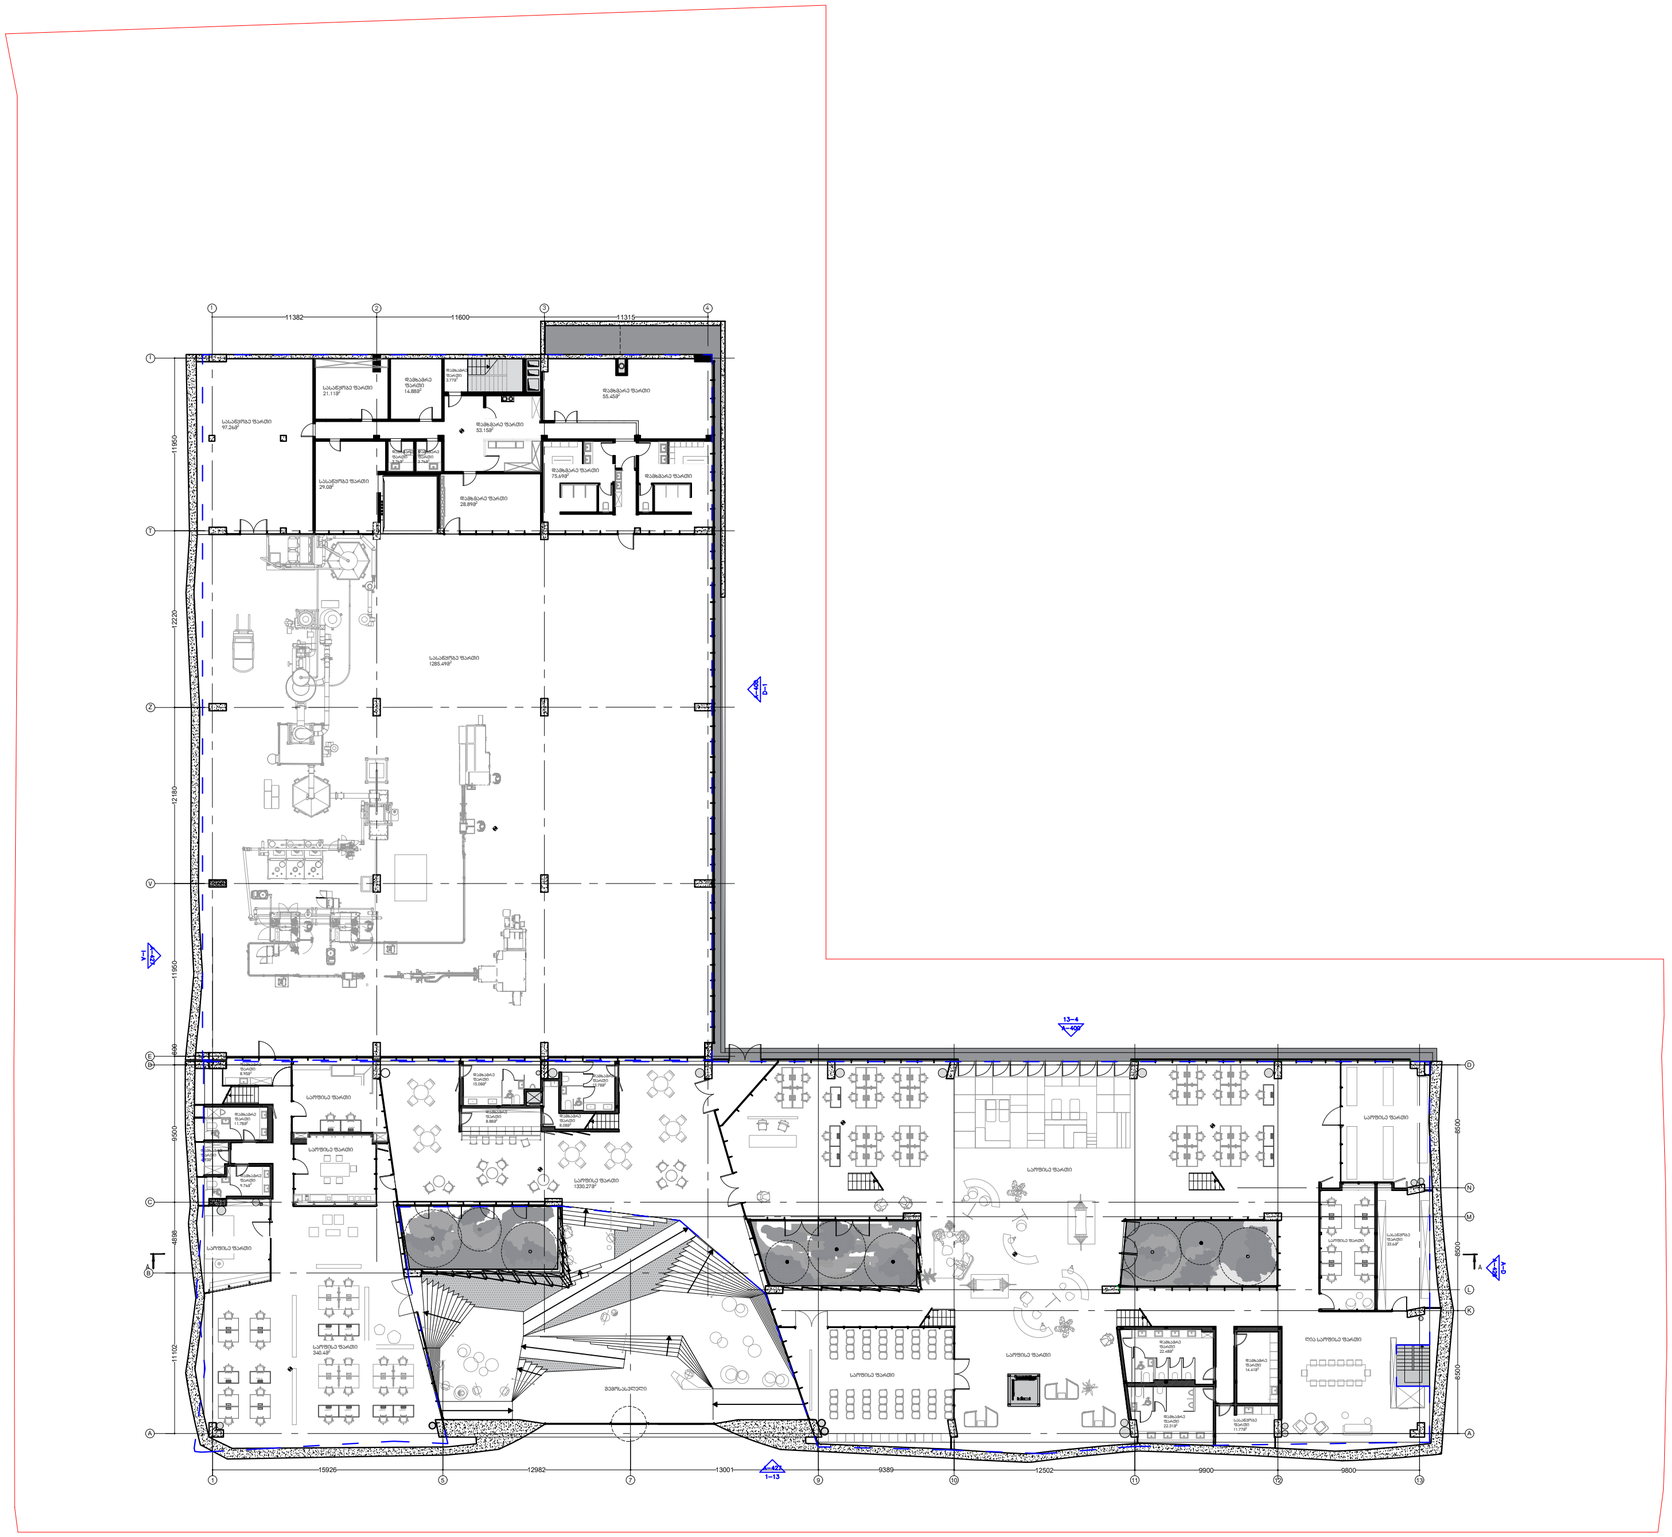
11382
11600
11315
15926
12982
13001
9389
12502
9900
9800
15180
12220
11950
11950
11102
6500
6500
6500
4898
4898
1-13
13-4
A-A
B-B
C-C
D-D
სველი წერტილი
სველი წერტილი
სველი წერტილი

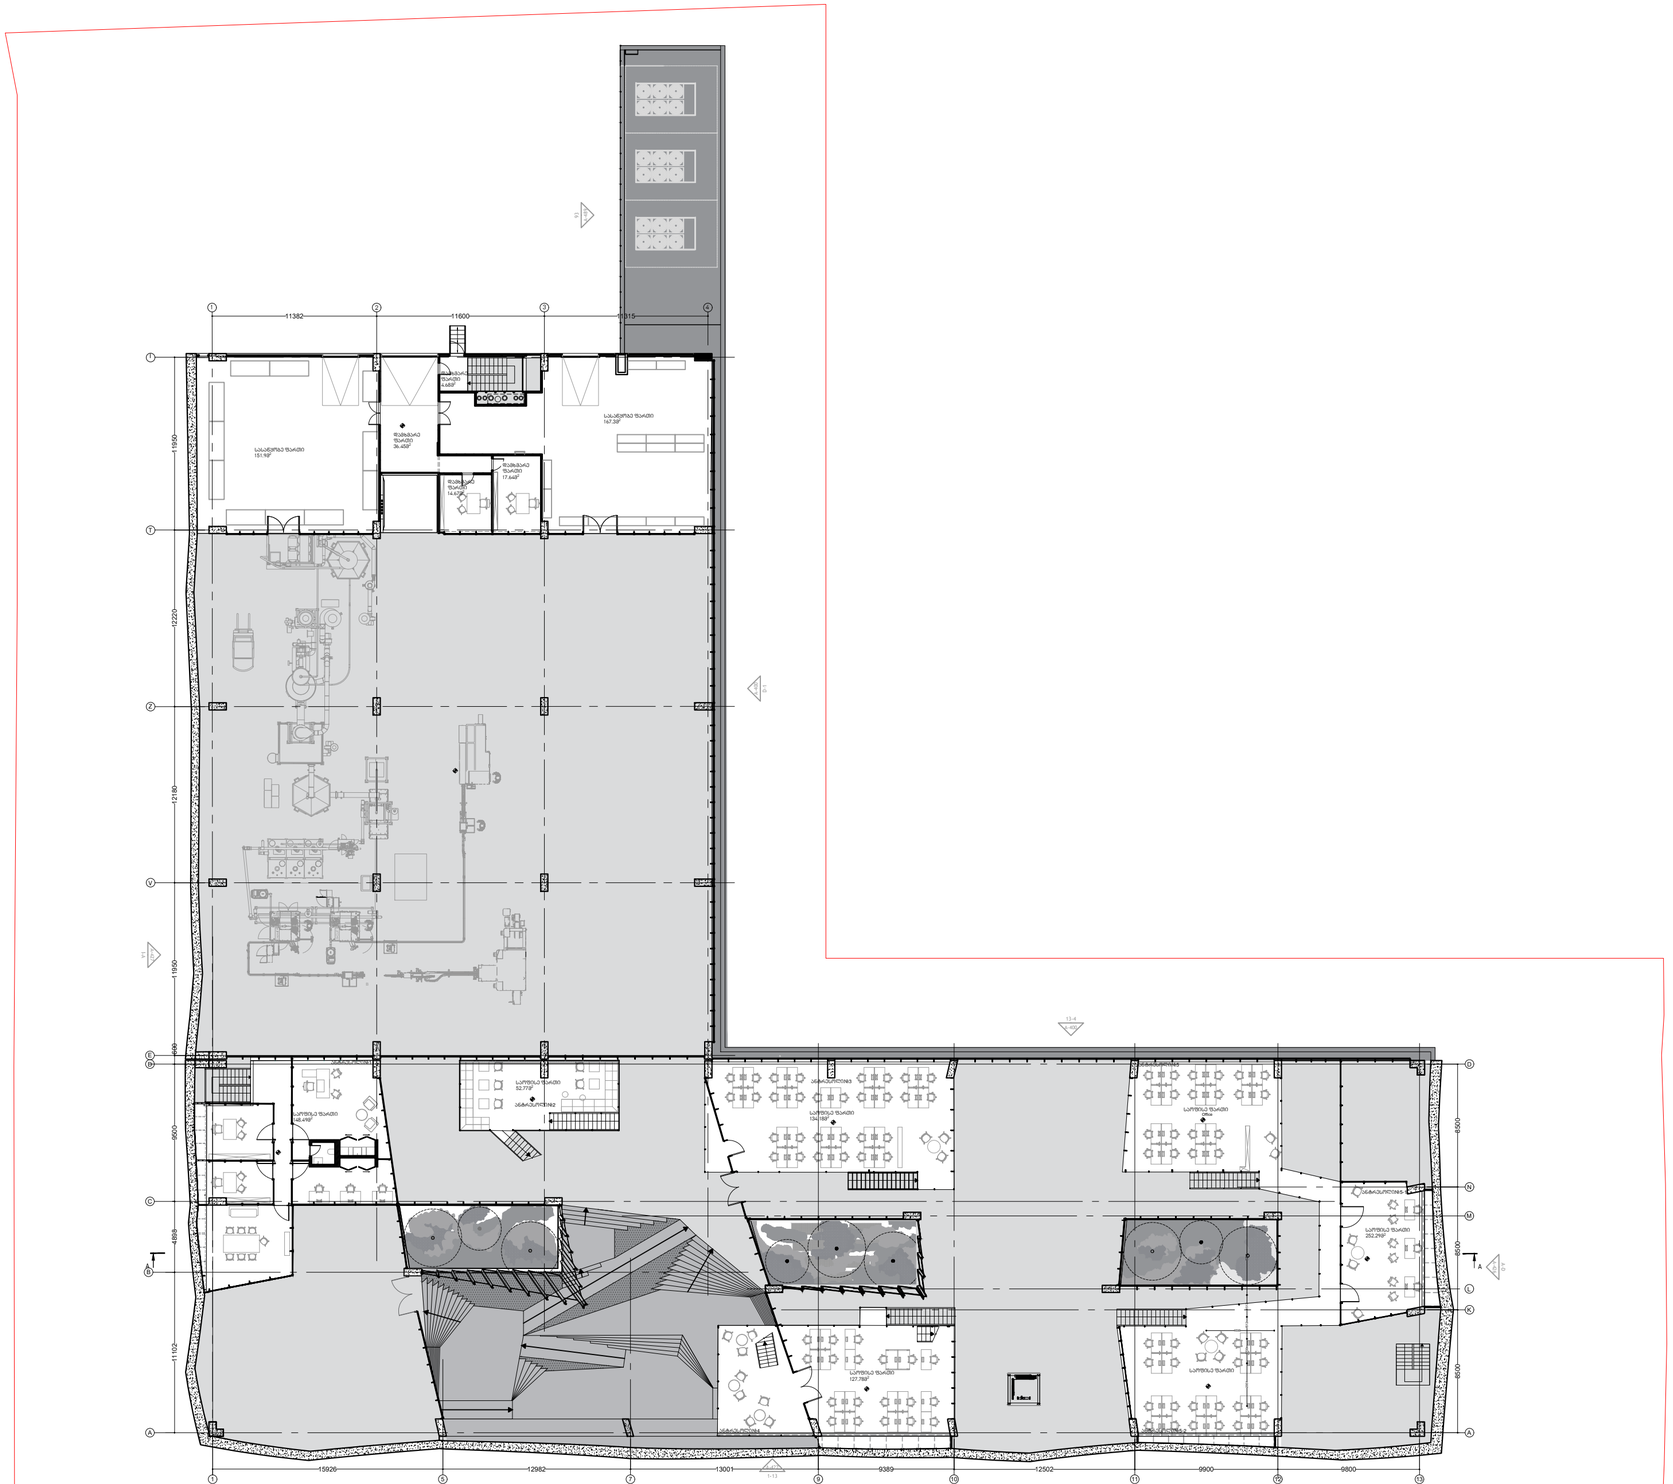
11382
11600
11315
19950
12200
12180
19930
9500
4895
11102
15926
12982
13001
9389
12502
9900
9800
49500
49500
49500

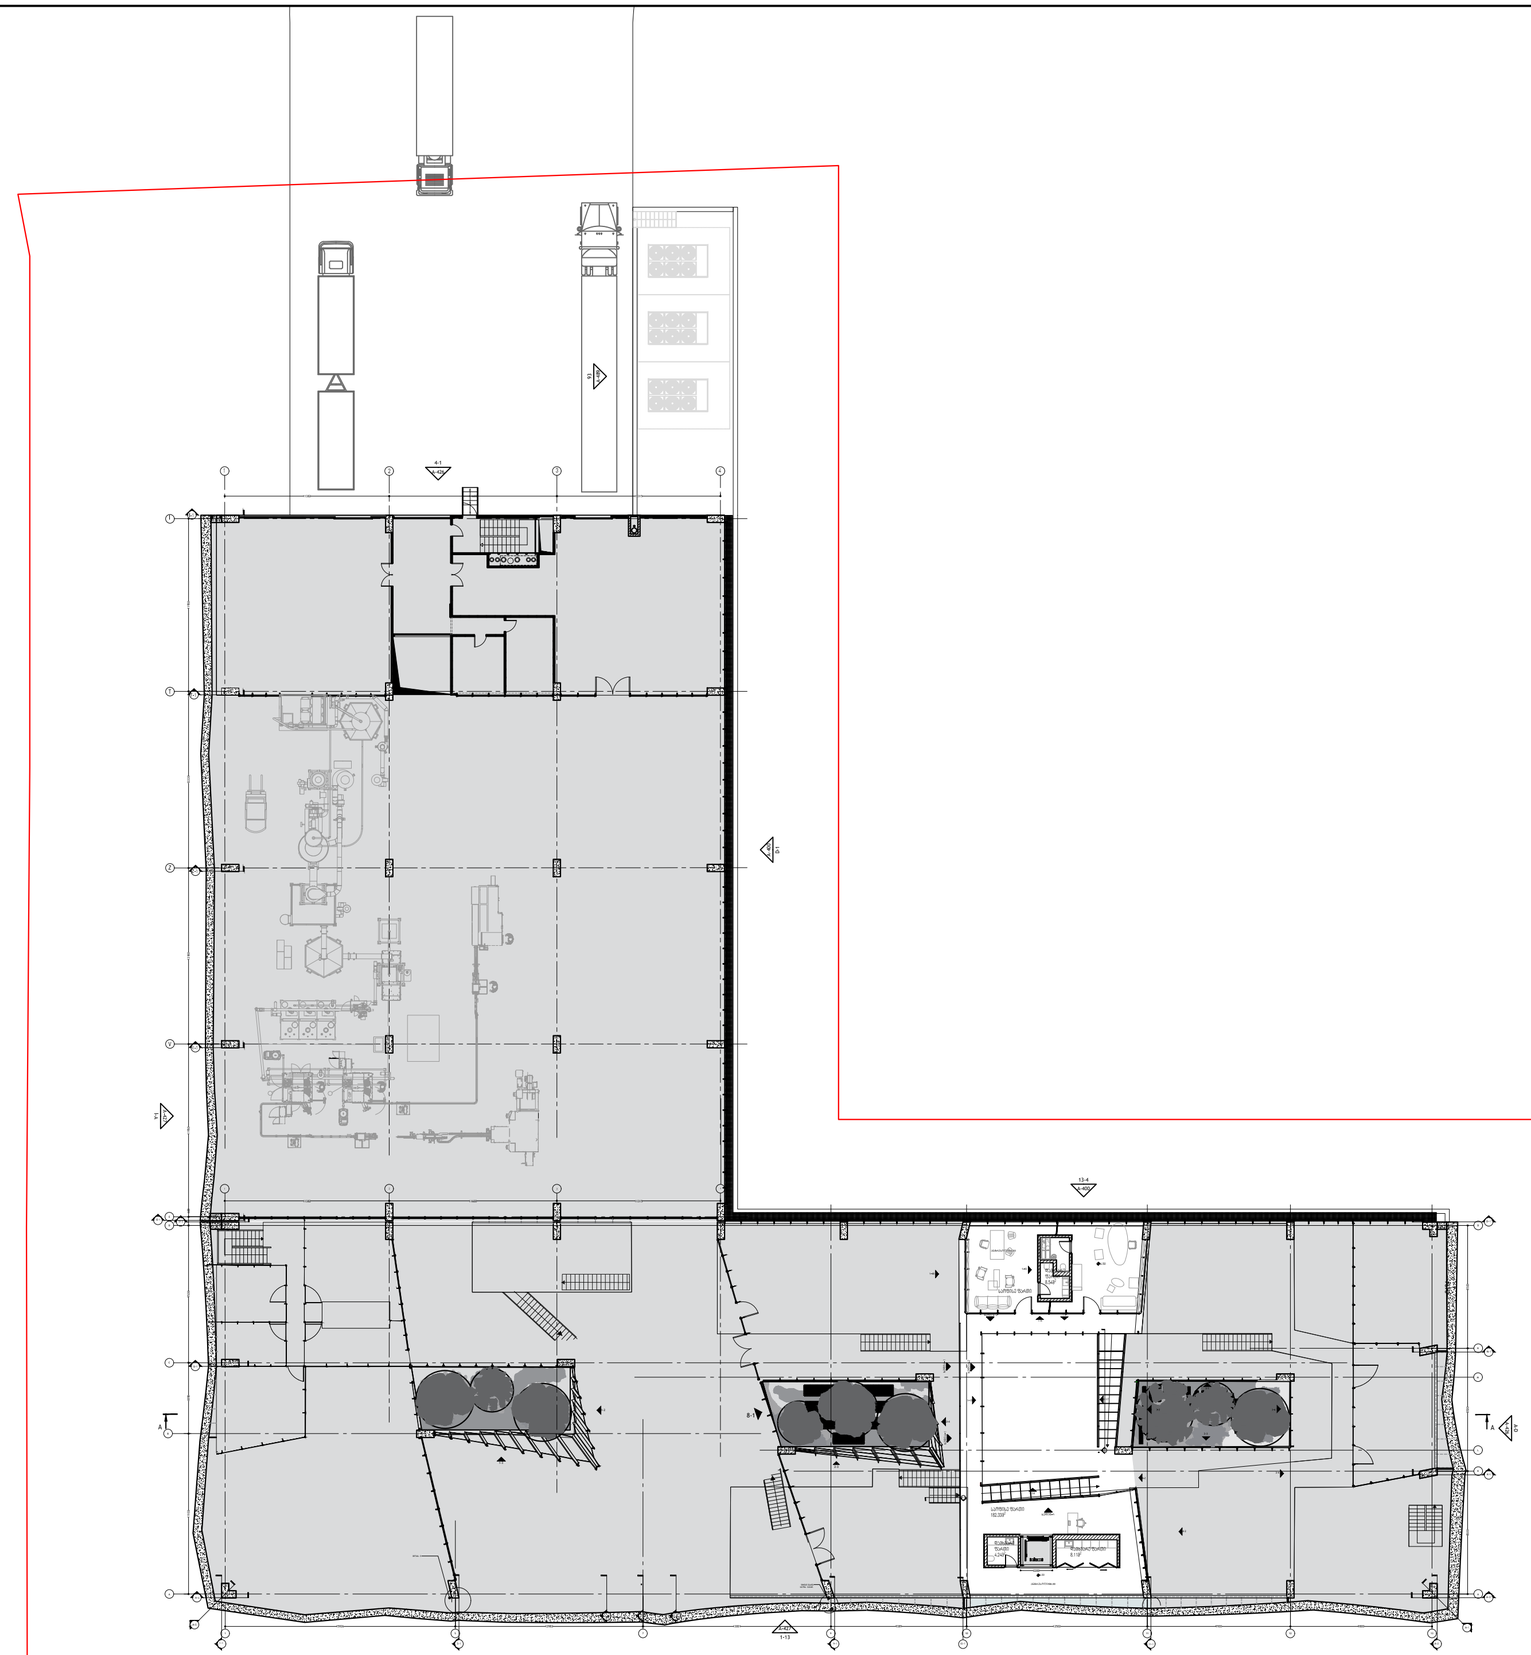

არქიტექტორი

KHMALADZE
ARCHITECTS

E-mail: Giorgi@Khmaladze.ge
თბილისი, დ. უზნაძეზე ქ. №91ა

Dimensions to be verified on side.

This drawing should not be scaled.

Any discrepancies should be referred to the Architect prior to work being put in hand.

This drawing is the property of Khmaladze Architects, and the drawing is issued on the condition that it is not copied, reproduced, retained or disclosed to any unauthorized person, either wholly or in part without the consent in writing of Khmaladze Architects.

პროექტი- კაპსულო

მისამართი -
კახეთის გზატკეცილი

დამკვეთი-
CAPSULO

ექსპლიკაცია

2. დამხმარე ფართი
20.89მ^2


3. საოფისე ფართი
182.58მ^2

საკადასტრო ხაზი

CD

STATUS	
SCALE	1:300
PAPER SIZE	A 2
DATE	20-Oct-19
PAPER NAME	გეგმა ნიშნულზე 4.5მ
PAPER NUMBER	A-114
AUTHOR	GIORGI XMALADZE
DRAWN BY	ANA KHUTSISHVILI
CORRECT BY	GIORGI XMALADZE

0.35_20191020- 4.50.dwg

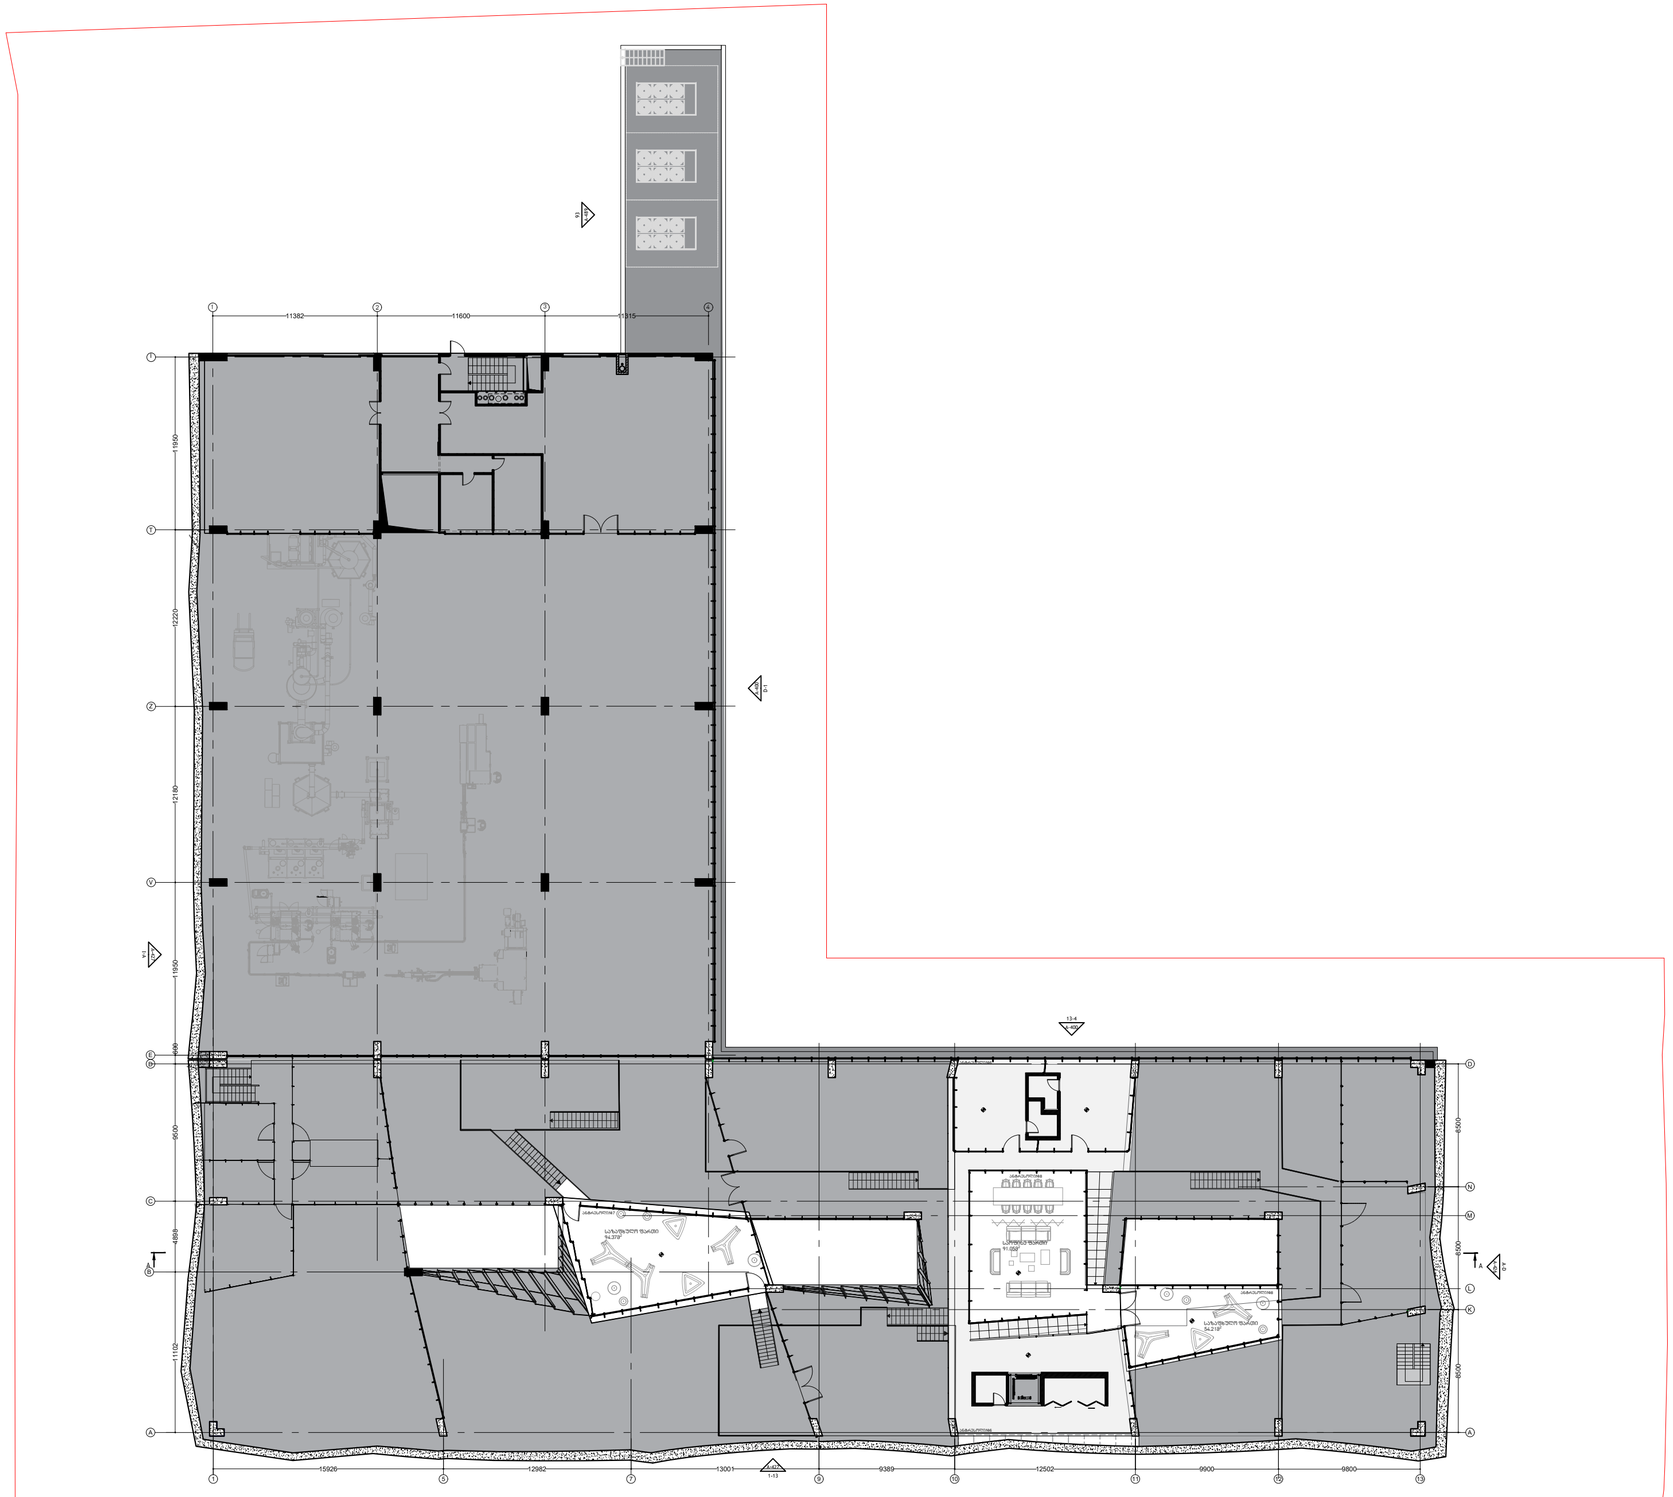

არქიტექტორი

KHMALADZE
ARCHITECTS

E-mail: Giorgi@Khmaladze.ge
თბილისი, დ. უზნაძეზე ქ. №91ა

Dimensions to be verified on side.

This drawing should not be scaled.

Any discrepancies should be referred to the Architect prior to work being put in hand.

This drawing is the property of Khmaladze Architects, and the drawing is issued on the condition that it is not copied, reproduced, retained or disclosed to any unauthorized person, either wholly or in part without the consent in writing of Khmaladze Architects.

პროექტი- კაპსულო

მისამართი - კახეთის გზატკეცილი

დამკვეთი- CAPSULO

ექსპლიკაცია

3. საფისე ფართი
91.05მ^2

5.საზაფხულე ფართი
148.75მ^2

საკადასტრო ხაზი

CD

STATUS	
SCALE	1:300
PAPER SIZE	A 2
DATE	20-Oct-19
PAPER NAME	


გეგმა ნიშნულზე 6.2მ

PAPER NUMBER

A_120

AUTHOR	GIORGI XMALADZE
DRAWN BY	MAKO BAGISHVILI
CORRECT BY	GIORGI XMALADZE

0.35_20191020- 6.20.dwg

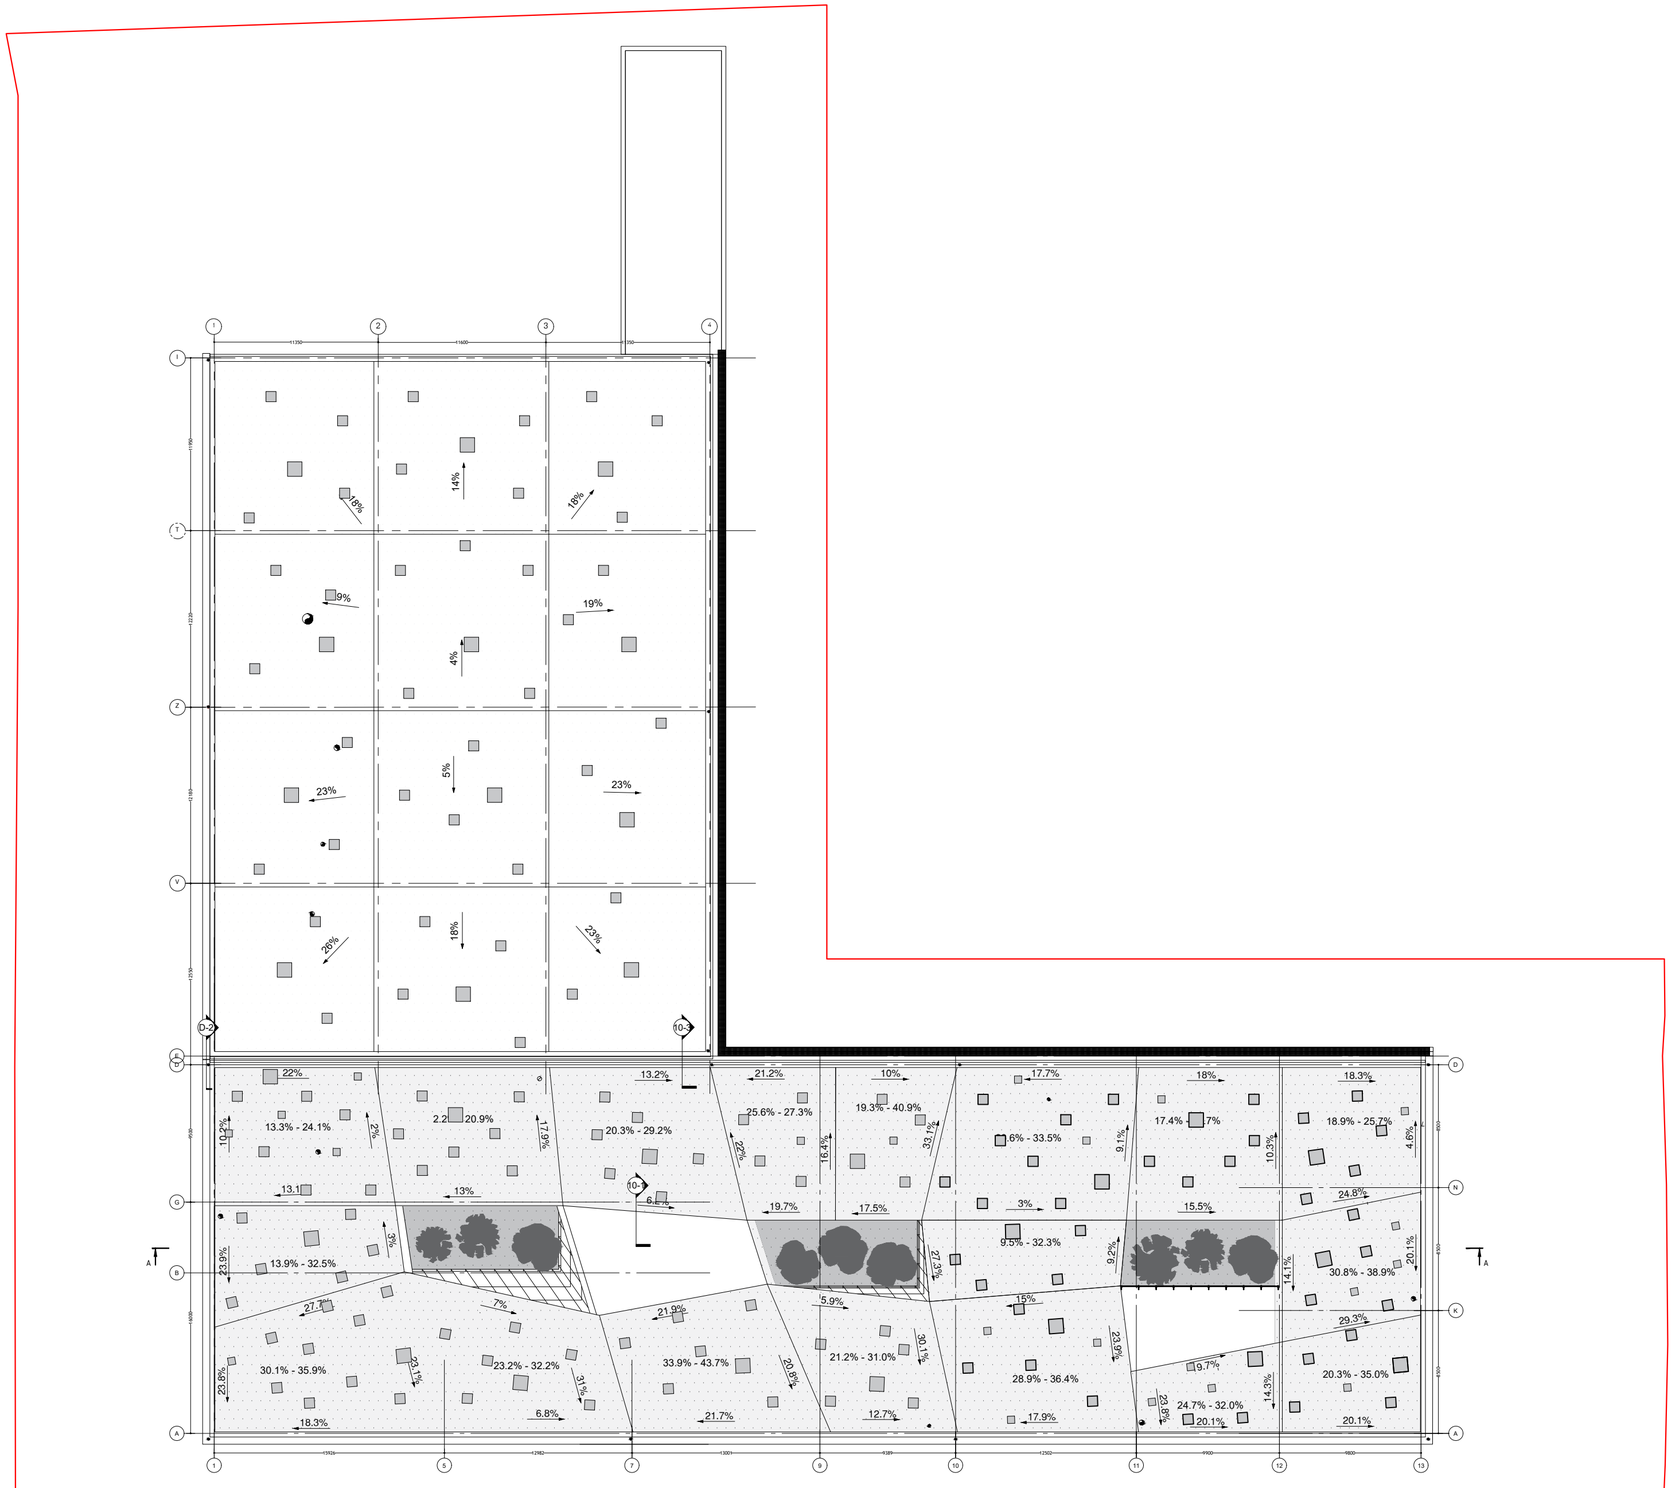

არქიტექტორი

KHMALADZE
ARCHITECTS

E-mail: Giorgi@Khmaladze.ge
თბილისი, დ. უზნაძეზე ქ. №91ა

Dimensions to be verified on side.

This drawing should not be scaled.

Any discrepancies should be referred to the Architect prior to work being put in hand.

This drawing is the property of Khmaladze Architects, and the drawing is issued on the condition that it is not copied, reproduced, retained or disclosed to any unauthorized person, either wholly or in part without the consent in writing of Khmaladze Architects.

პროექტი- კაპსულო

მისამართი - კახეთის გზატკეცილი

დამკვეთი- CAPSULO

ექსპლიკაცია

საკადასტრო ხაზი

	CD
STATUS	
SCALE	1:300
PAPER SIZE	A 2
DATE	20-Oct-19
PAPER NAME	

მწვანე გადახურვის გეგმა

PAPER NUMBER	A-125
AUTHOR	GIORGI XMALADZE
DRAWN BY	MAKO BAGISHVILI
CORRECT BY	GIORGI XMALADZE
0.35_20191020-	.dwg