N 1 სახლი
ჭრილი 1-1

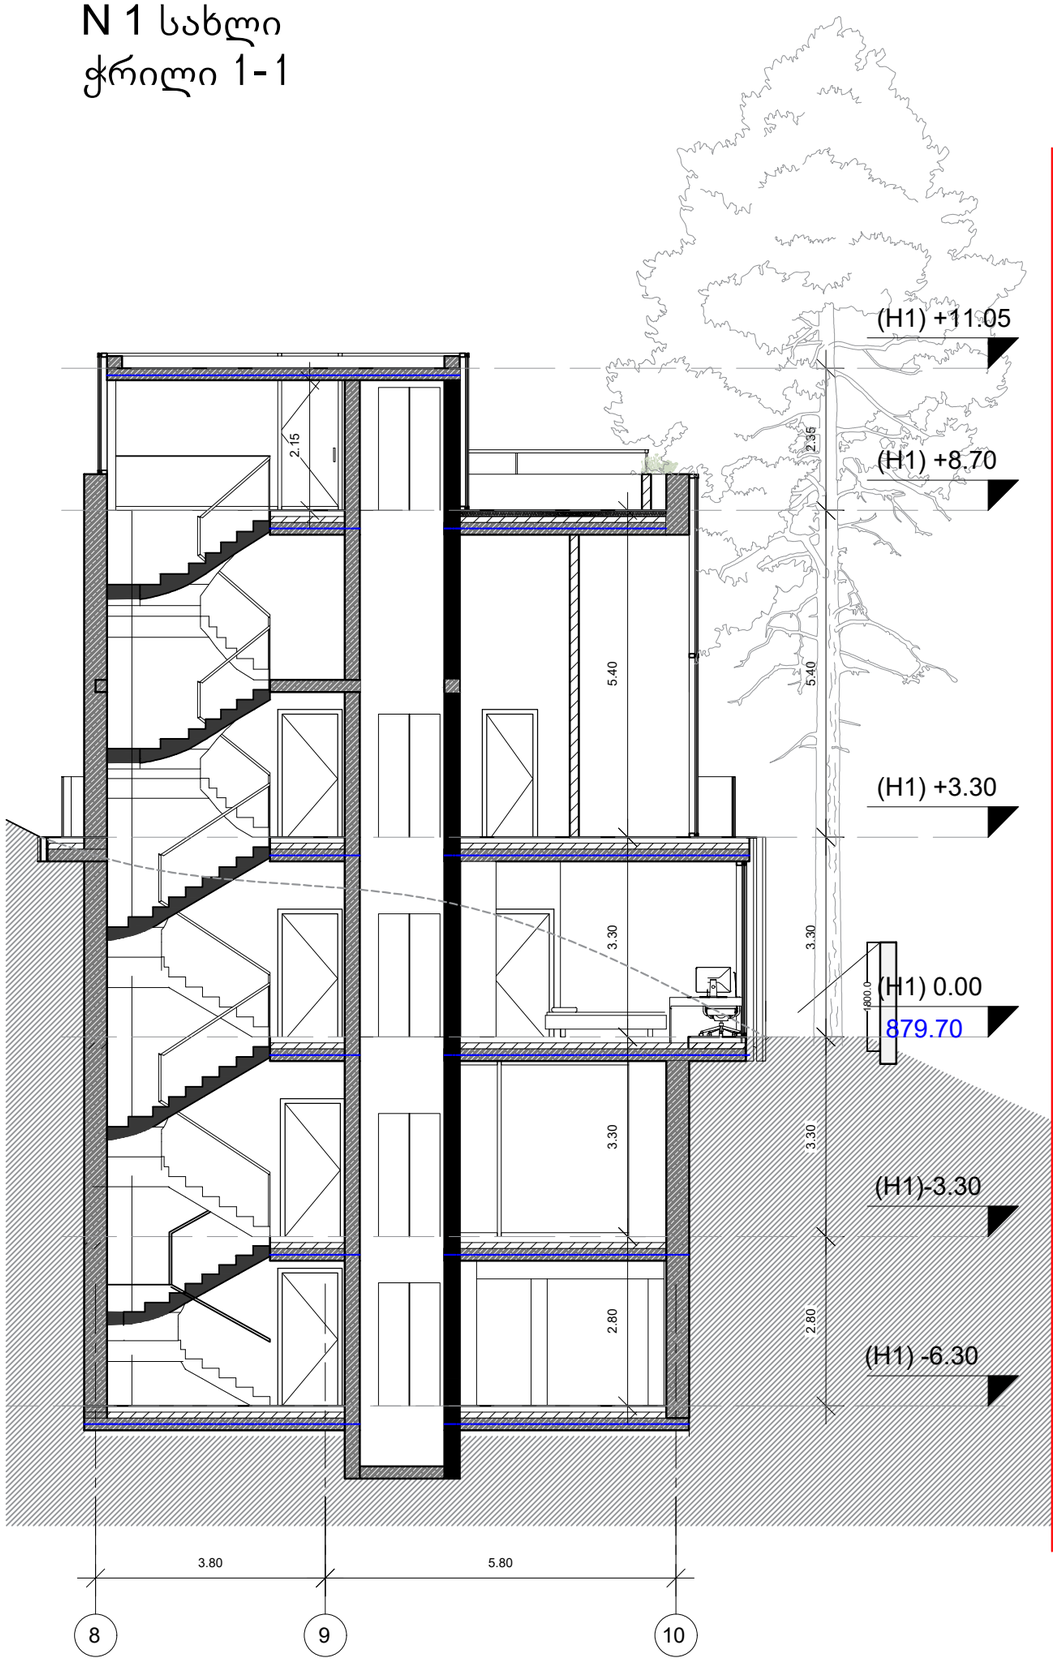

N 1 სახლი
ჭრილი 2-2

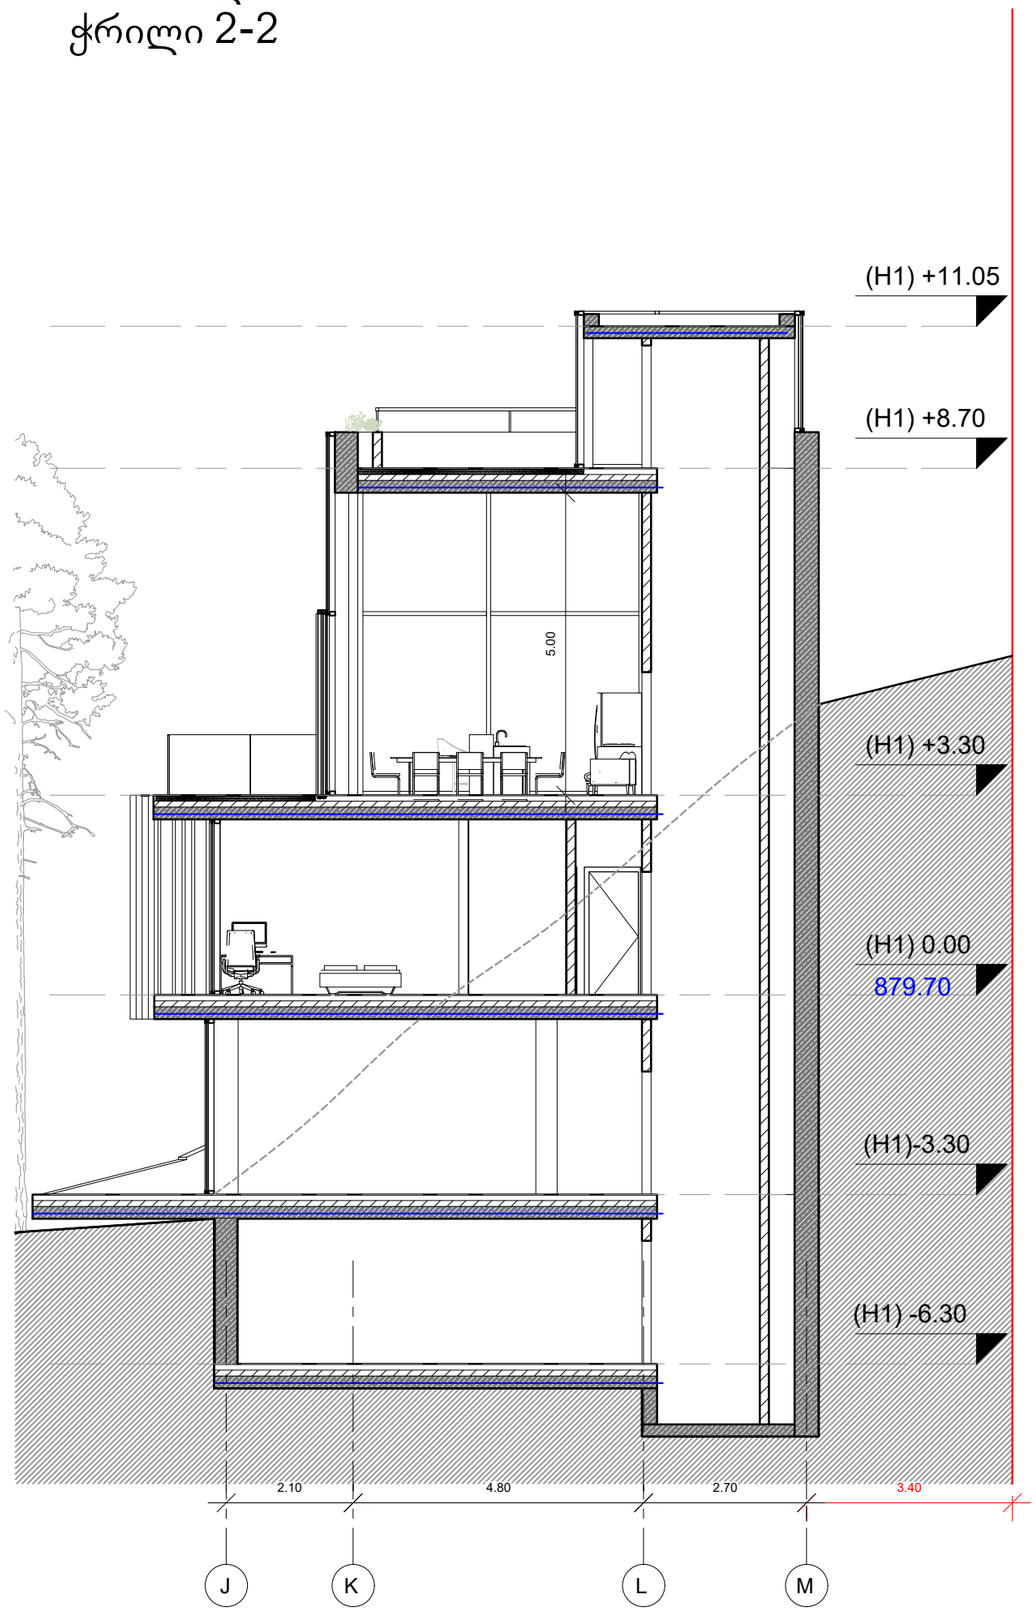

KHMALADZE ARCHITECTS

E-mail: Giorgi@Khmaladze.ge

D. Uznadze st. #91a, TBILISI

Dimensions to be verified on side.

This drawing should not be scaled.

Any discrepancies should be referred to the Architect prior to work being put in hand.

This drawing is the property of Khmaladze Architects, and the drawing is issued on the condition that it is not copied, reproduced, retained or disclosed to any unauthorized person, either wholly or in part without the consent in writing of Khmaladze Architects.

PROJECT NAME :

Tskneti Residences

ADDRESS :

-

CLIENT:

-

STAGE	CD
SCALE	
FORMAT	A3
DATE	
NAME	
PAPER NUMBER	
AUTHOR	GIORGI KHMALADZE
DRAWN BY	ANA JAVAKHISHVILI
APPROVED BY	-

N 1 სახლის მიწისპირა სართულის ანგარიში

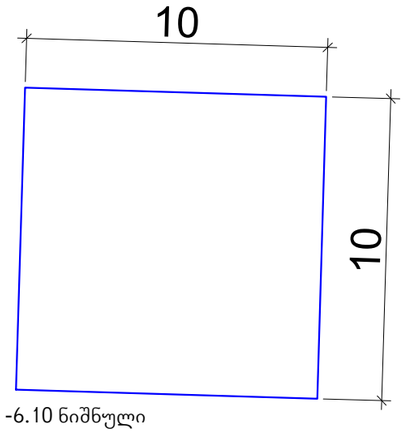

-6.10 ნიშნული

სარდაფის სართულის პერიმეტრი p =10+10+10+10= 40 m

სარდაფის მიწის ზედა ფასადის ფართობი s =16.6 m^2

მიწის ზედაპირიდან ამოწევის საშუალო სიმაღლეა s/p =16.6/ 40= 0.4

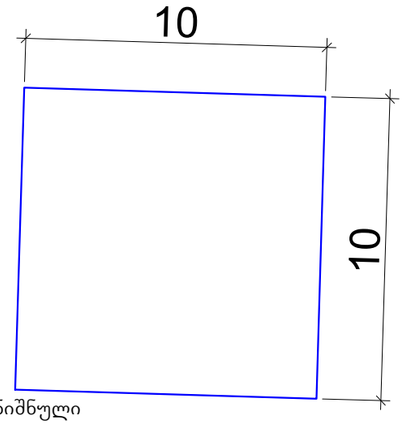

-3.30 ნიშნული

სარდაფის სართულის პერიმეტრი p =10+10+10+10= 40 m

სარდაფის მიწის ზედა ფასადის ფართობი s =29+5.9+1 =35.9 m^2

მიწის ზედაპირიდან ამოწევის საშუალო სიმაღლეა s/p =35.9 / 40= 1

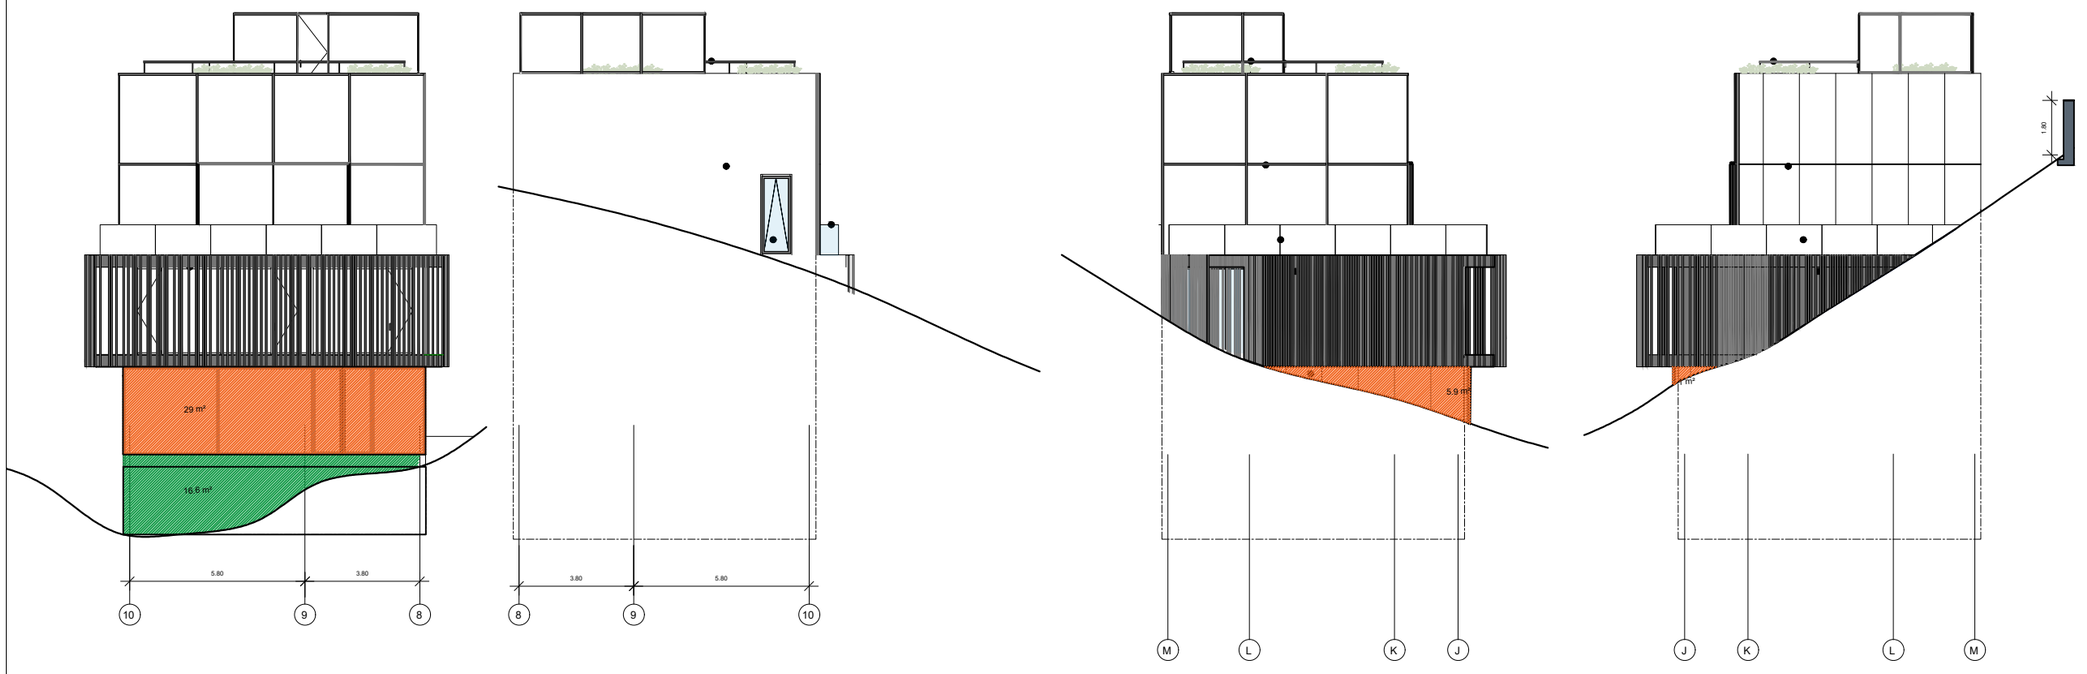

KHMALADZE ARCHITECTS

E-mail: Giorgi@Khmaladze.ge

D. Uznadze st. #91a, TBILISI

Dimensions to be verified on side.

This drawing should not be scaled.

Any discrepancies should be referred to the Architect prior to work being put in hand.

This drawing is the property of Khmaladze Architects, and the drawing is issued on the condition that it is not copied, reproduced, retained or disclosed to any unauthorized person, either wholly or in part without the consent in writing of Khmaladze Architects.

PROJECT NAME :

Tskneti Residences

ADDRESS :

-

CLIENT:

-

STAGE CD

SCALE

FORMAT A3

DATE

NAME

PAPER NUMBER

AUTHOR GIORGI KHMALADZE

DRAWN BY -

APPROVED BY -

N 3 სახლი
ჭრილი 2-2



KHMALADZE ARCHITECTS

E-mail: Giorgi@Khmaladze.ge

D. Uznadze st. #91a, TBILISI

Dimensions to be verified on side.

This drawing should not be scaled.

Any discrepancies should be referred to the Architect prior to work being put in hand.

This drawing is the property of Khmaladze Architects, and the drawing is issued on the condition that it is not copied, reproduced, retained or disclosed to any unauthorized person, either wholly or in part without the consent in writing of Khmaladze Architects.

PROJECT NAME :

Tskneti Residences

ADDRESS :

-

CLIENT:

-

STAGE	CD
SCALE	
FORMAT	A3
DATE	
NAME	
PAPER NUMBER	
AUTHOR	GIORGI KHMALADZE
DRAWN BY	ANA JAVAKHISHVILI
APPROVED BY	-

N 3 სახლი
ჭრილი 1-1

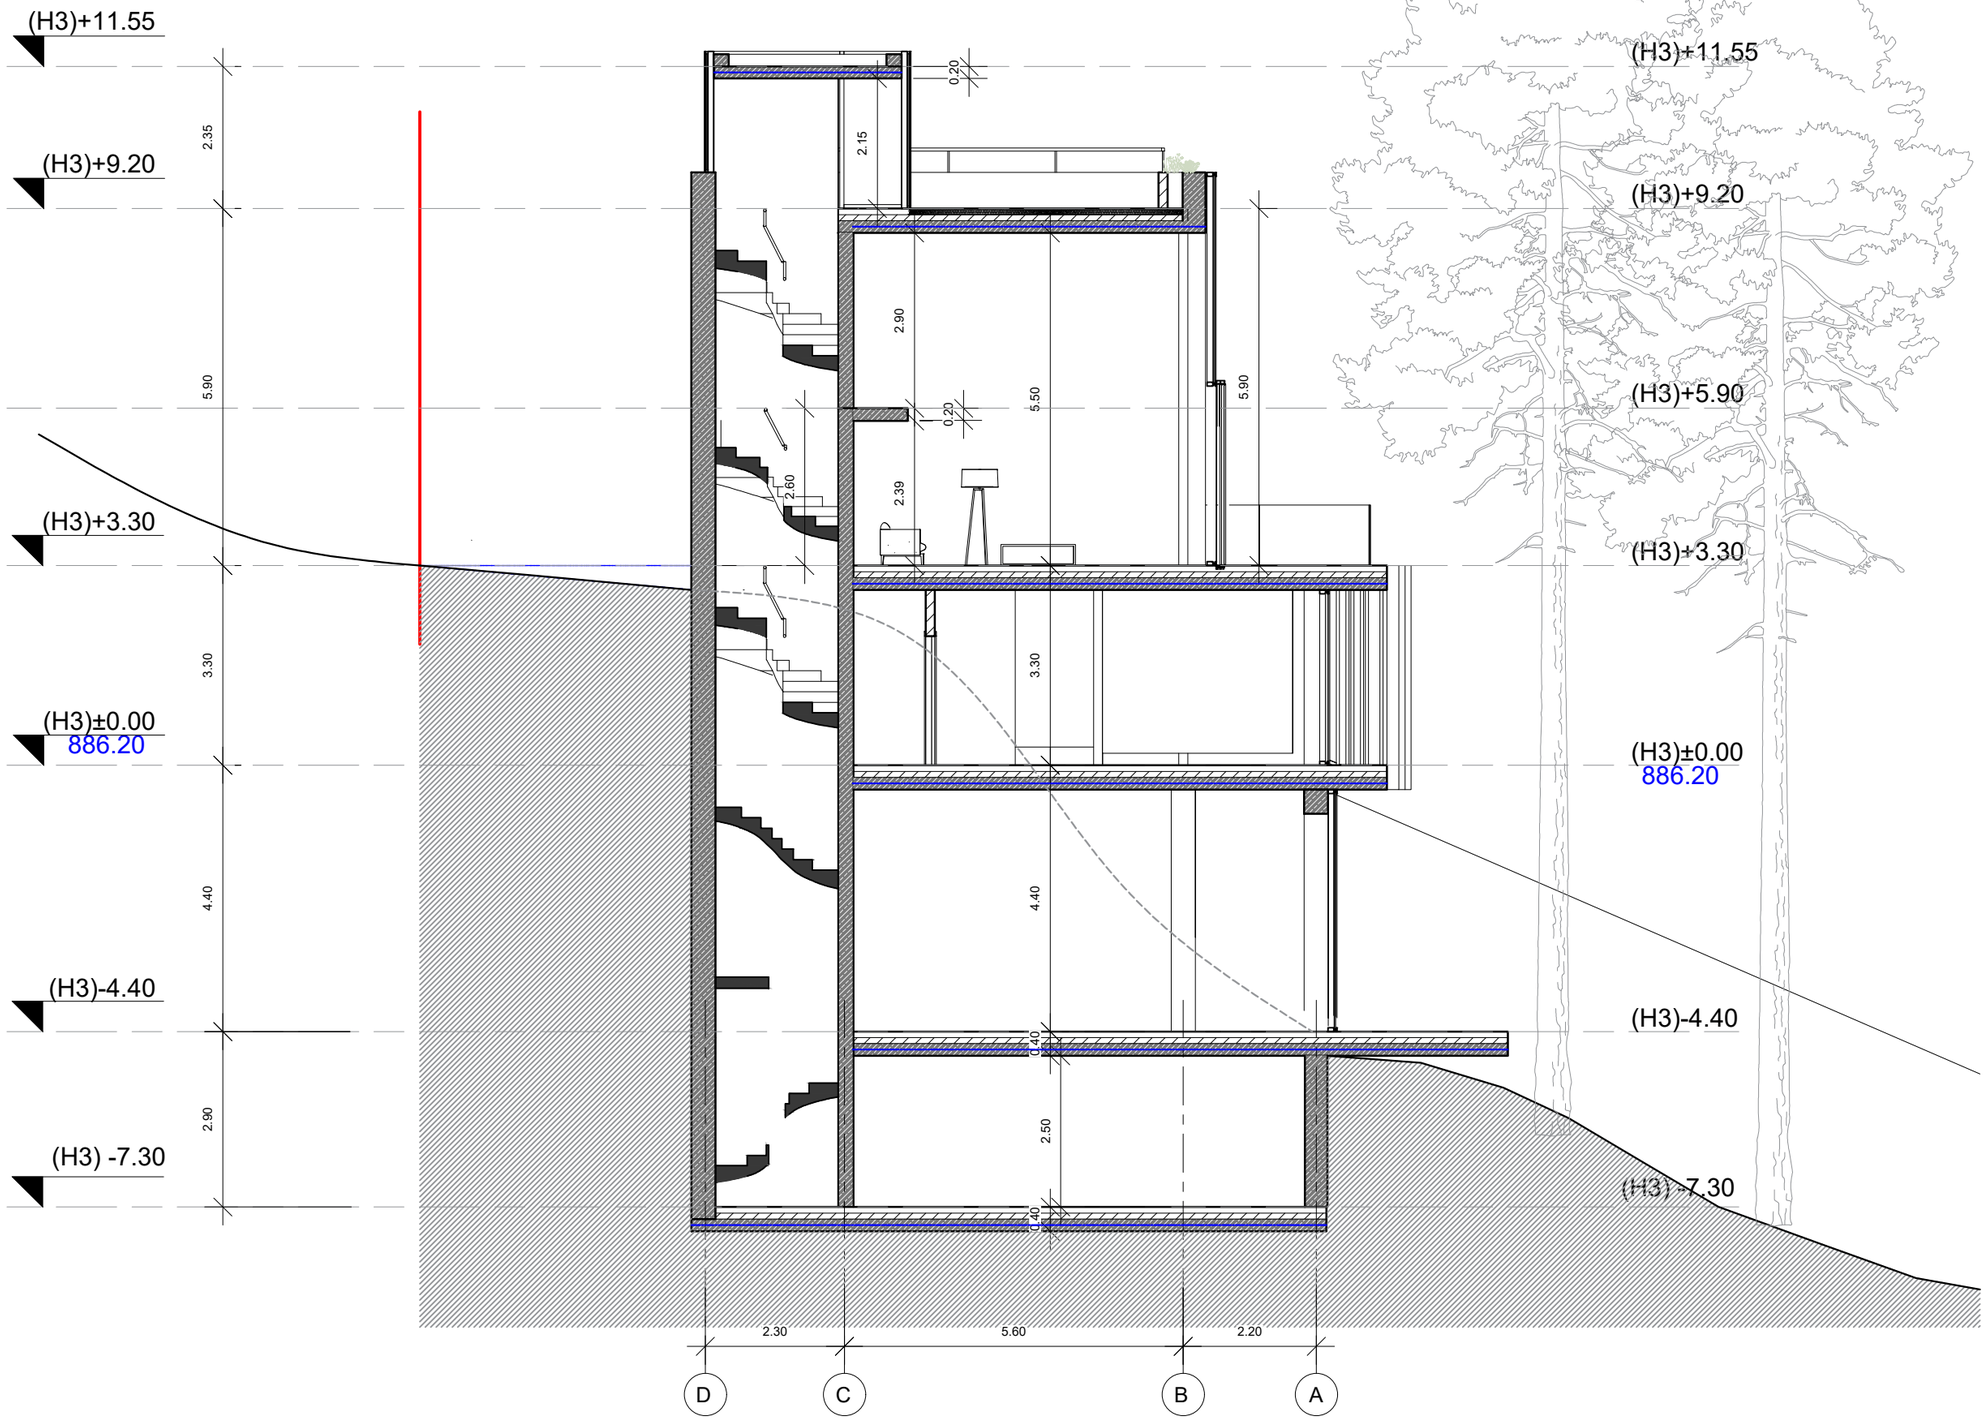

KHMALADZE ARCHITECTS

E-mail: Giorgi@Khmaladze.ge

D. Uznadze st. #91a, TBILISI

Dimensions to be verified on side.

This drawing should not be scaled.

Any discrepancies should be referred to the Architect prior to work being put in hand.

This drawing is the property of Khmaladze Architects, and the drawing is issued on the condition that it is not copied, reproduced, retained or disclosed to any unauthorized person, either wholly or in part without the consent in writing of Khmaladze Architects.

PROJECT NAME :

Tskneti Residences

ADDRESS :

-

CLIENT:

-

STAGE	CD
SCALE	
FORMAT	A3
DATE	
NAME	
PAPER NUMBER	
AUTHOR	GIORGI KHMALADZE
DRAWN BY	ANA JAVAKHISHVILI
APPROVED BY	-

N 3 სახლის მიწისპირა სართულის ანგარიში

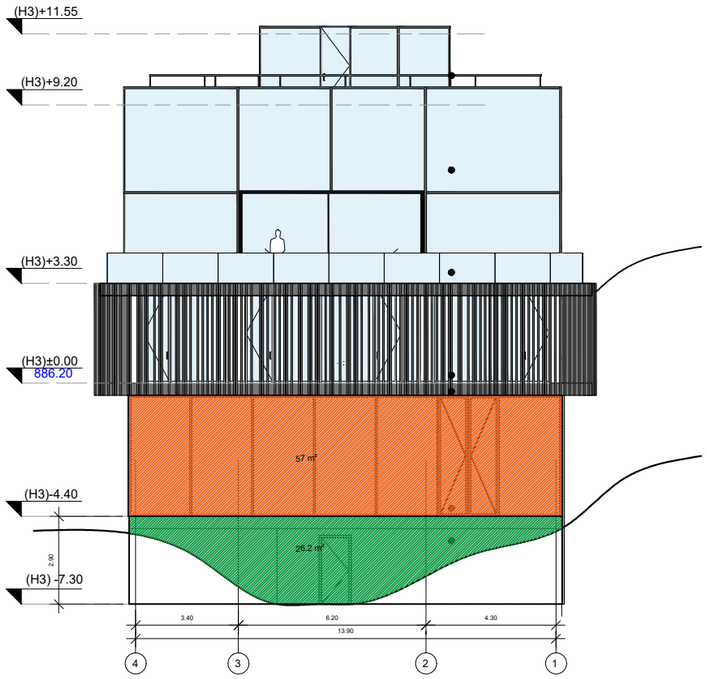

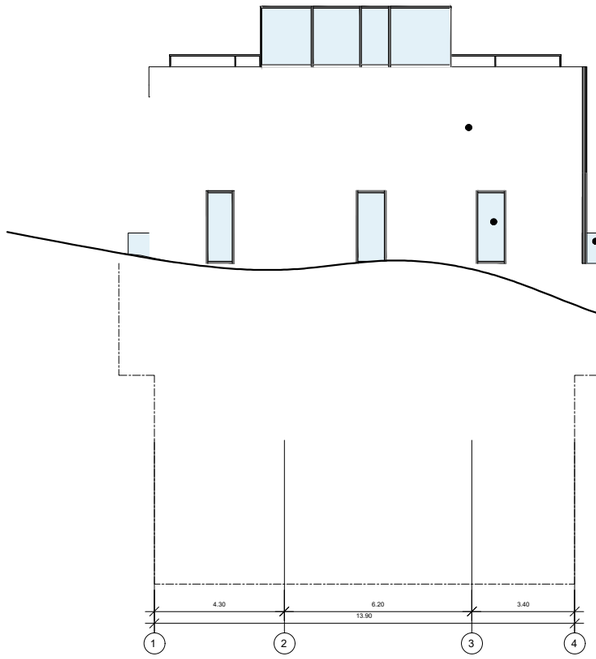

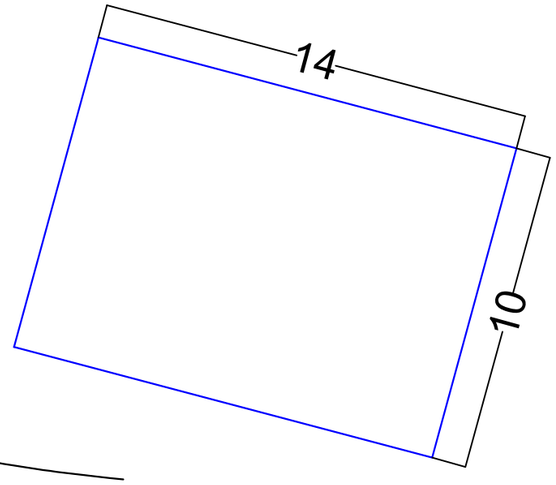

-7.30 ნიშნული

სარდაფის სართულის პერიმეტრი p =10+10+14+14= 48 m

სარდაფის მიწის ზედა ფასადის ფართობი s =26.2 m^2

მიწის ზედაპირიდან ამოწევის საშუალო სიმაღლეა s/p =26.2/ 48= 0.5

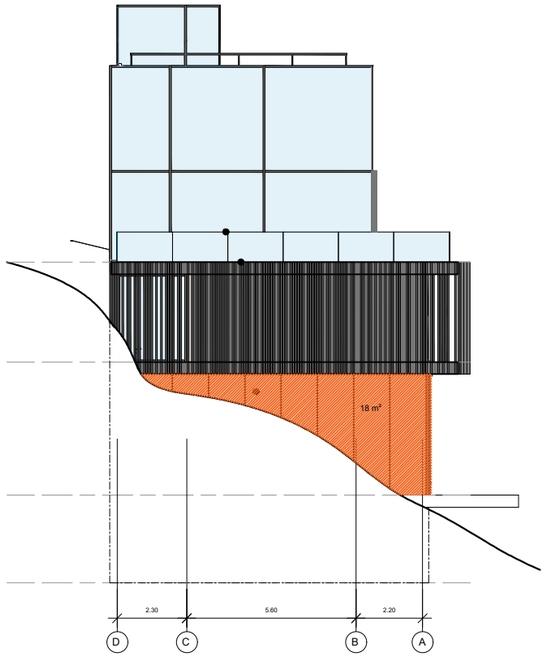

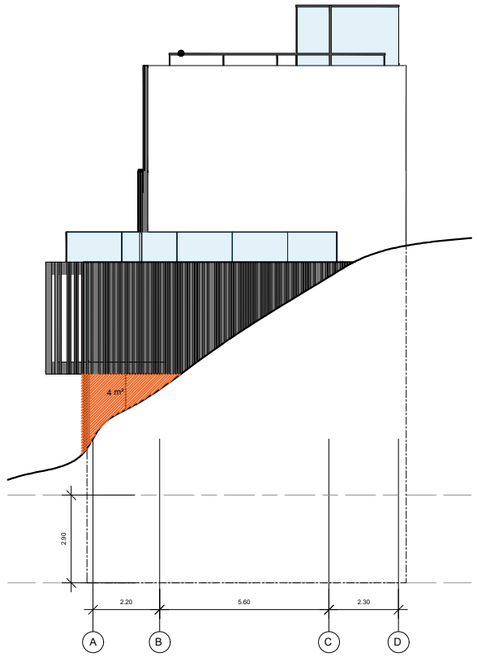

-4.40 ნიშნული

სარდაფის სართულის პერიმეტრი p =10+10+14+14= 48 m

სარდაფის მიწის ზედა ფასადის ფართობი s =57+18+4=79 m^2

მიწის ზედაპირიდან ამოწევის საშუალო სიმაღლეა s/p =79/ 48= 1.6

KHMALADZE ARCHITECTS

E-mail: Giorgi@Khmaladze.ge

D. Uznadze st. #91a, TBILISI

Dimensions to be verified on side.

This drawing should not be scaled.

Any discrepancies should be referred to the Architect prior to work being put in hand.

This drawing is the property of Khmaladze Architects, and the drawing is issued on the condition that it is not copied, reproduced, retained or disclosed to any unauthorized person, either wholly or in part without the consent in writing of Khmaladze Architects.

PROJECT NAME :

Tskneti Residences

ADDRESS :

-

CLIENT:

-

STAGE CD

SCALE

FORMAT A3

DATE

NAME

PAPER NUMBER

AUTHOR GIORGI KHMALADZE

DRAWN BY -

APPROVED BY -

N 2 სახლი
ჭრილი 1-1

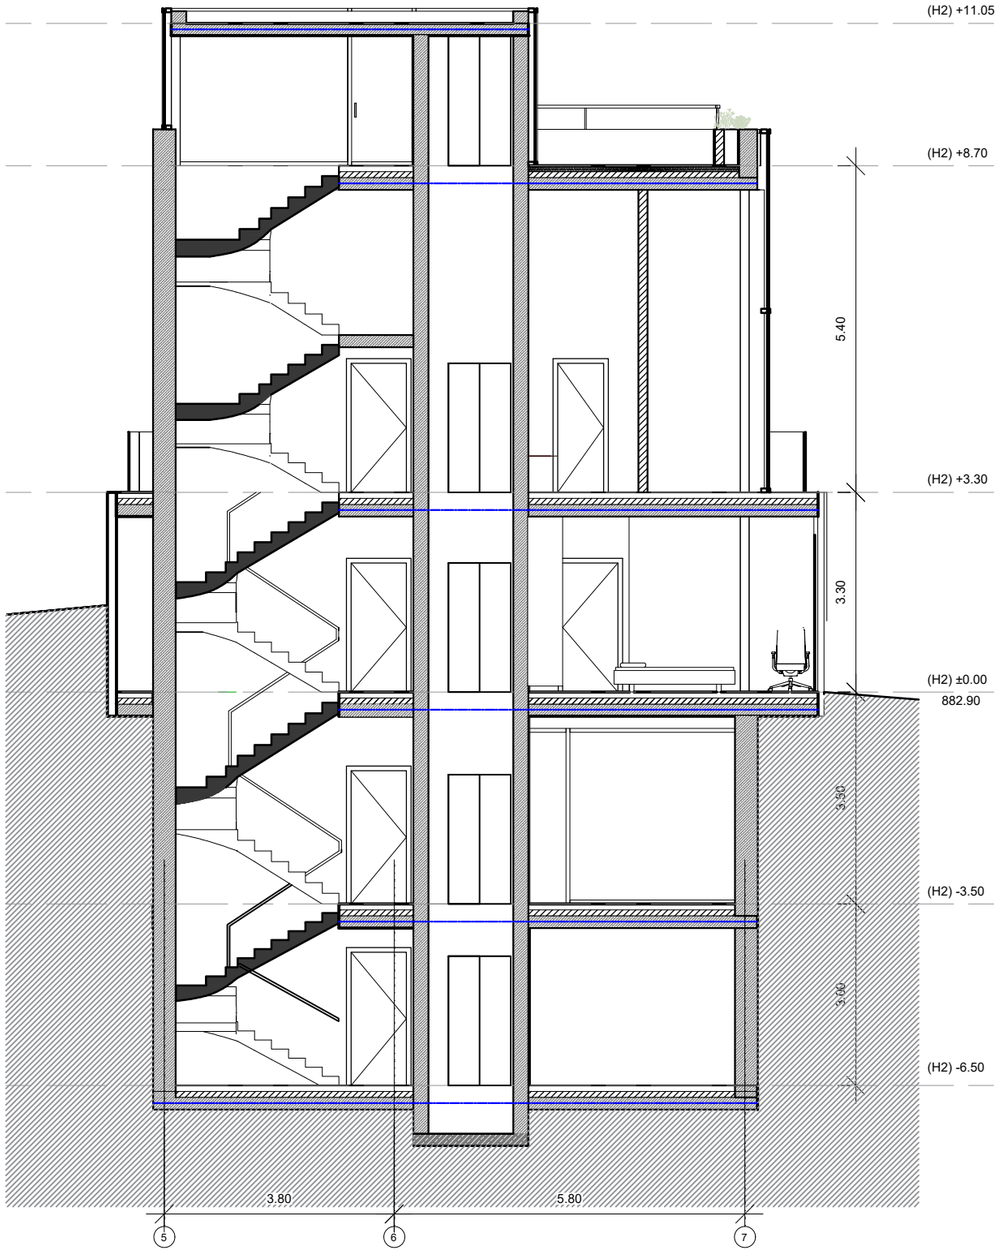

N 2 სახლი
ჭრილი 2-2

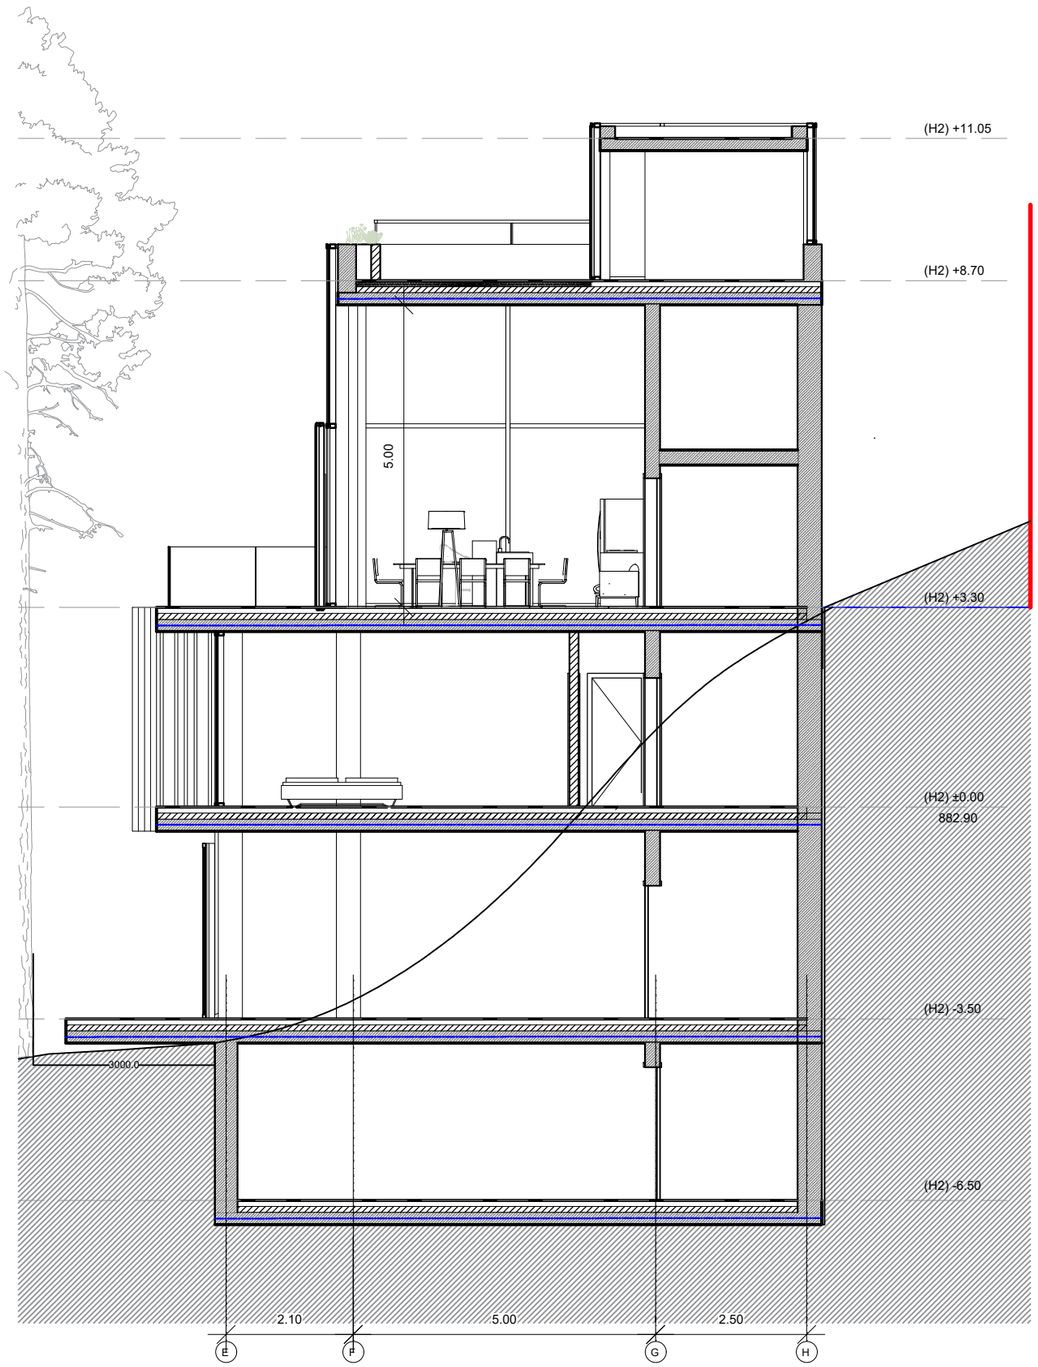

KHMALADZE ARCHITECTS

E-mail: Giorgi@Khmaladze.ge

D. Uznadze st. #91a, TBILISI

Dimensions to be verified on side.

This drawing should not be scaled.

Any discrepancies should be referred to the Architect prior to work being put in hand.

This drawing is the property of Khmaladze Architects, and the drawing is issued on the condition that it is not copied, reproduced, retained or disclosed to any unauthorized person, either wholly or in part without the consent in writing of Khmaladze Architects.

PROJECT NAME :

Tskneti Residences

ADDRESS :

-

CLIENT:

-

STAGE	CD
SCALE	
FORMAT	A3
DATE	
NAME	
PAPER NUMBER	
AUTHOR	GIORGI KHMALADZE
DRAWN BY	ANA JAVAKHISHVILI
APPROVED BY	-

N 2 სახლის მიწისპირა სართულის ანგარიში

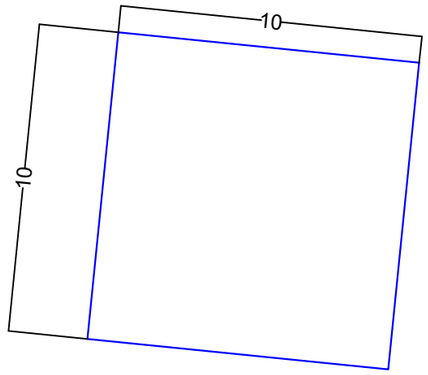

-6.10 ნიშნული

სარდაფის სართულის პერიმეტრი p =10+10+10+10= 40 m

სარდაფის მიწის ზედა ფასადის ფართობი s =4.6 m^2

მიწის ზედაპირიდან ამოწევის საშუალო სიმაღლეა s/p =4.6/ 40= 0.1

-3.30 ნიშნული

სარდაფის სართულის პერიმეტრი p =10+10+10+10= 40 m

სარდაფის მიწის ზედა ფასადის ფართობი s =31+13.6+9.3 =53.9 m^2

მიწის ზედაპირიდან ამოწევის საშუალო სიმაღლეა s/p =53.9 / 40= 1.3

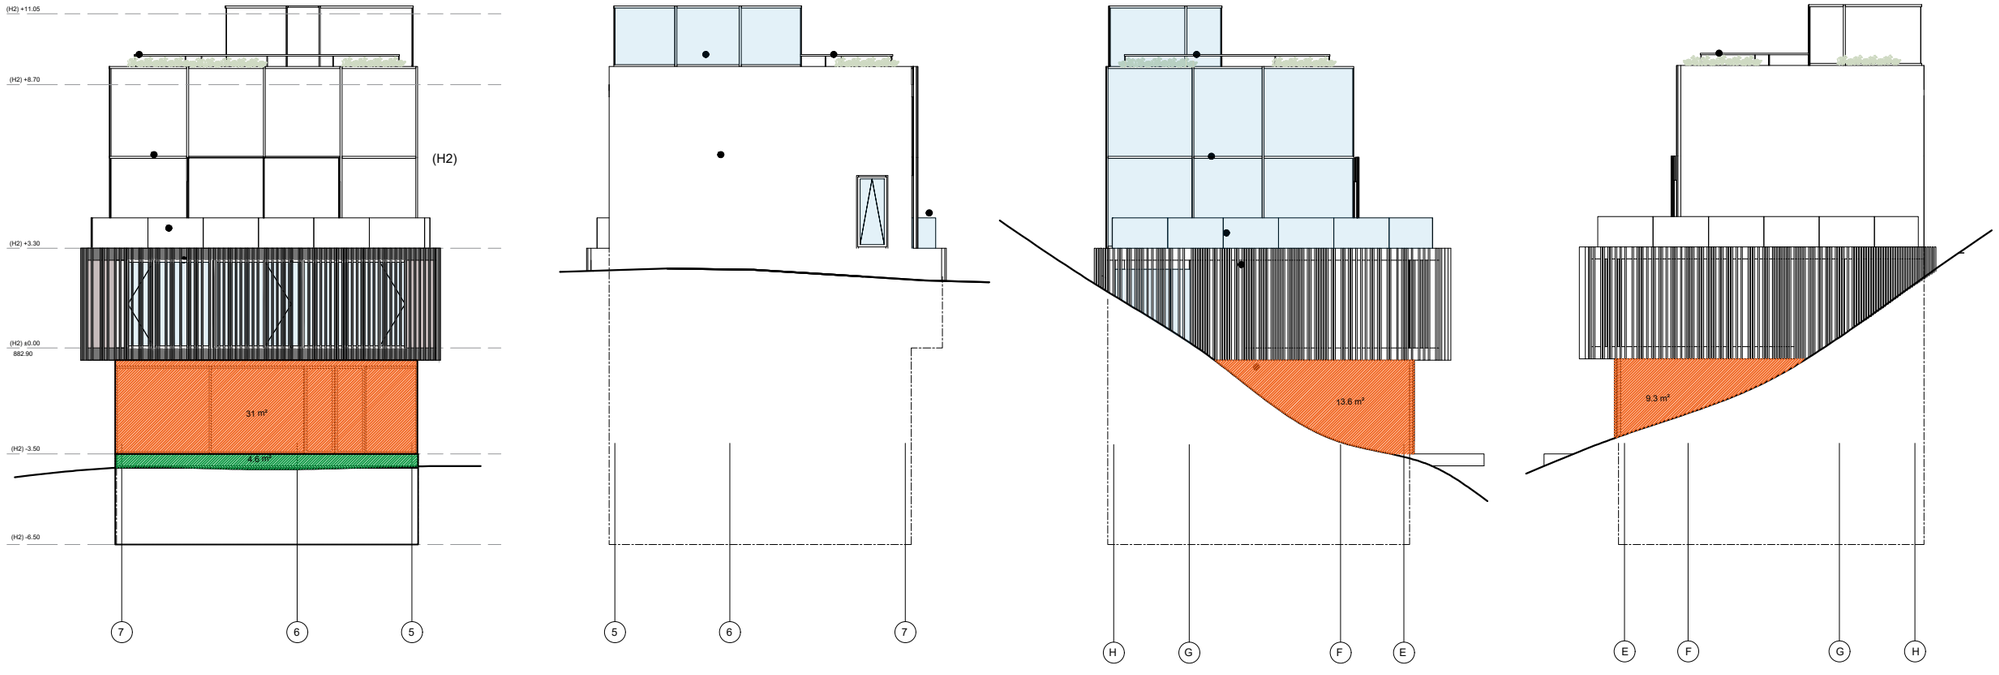

KHMALADZE ARCHITECTS

E-mail: Giorgi@Khmaladze.ge

D. Uznadze st. #91a, TBILISI

Dimensions to be verified on side.

This drawing should not be scaled.

Any discrepancies should be referred to the Architect prior to work being put in hand.

This drawing is the property of Khmaladze Architects, and the drawing is issued on the condition that it is not copied, reproduced, retained or disclosed to any unauthorized person, either wholly or in part without the consent in writing of Khmaladze Architects.

PROJECT NAME :

Tskneti Residences

ADDRESS :

-

CLIENT:

-

STAGE CD

SCALE

FORMAT A3

DATE

NAME

PAPER NUMBER

AUTHOR GIORGI KHMALADZE

DRAWN BY -

APPROVED BY -