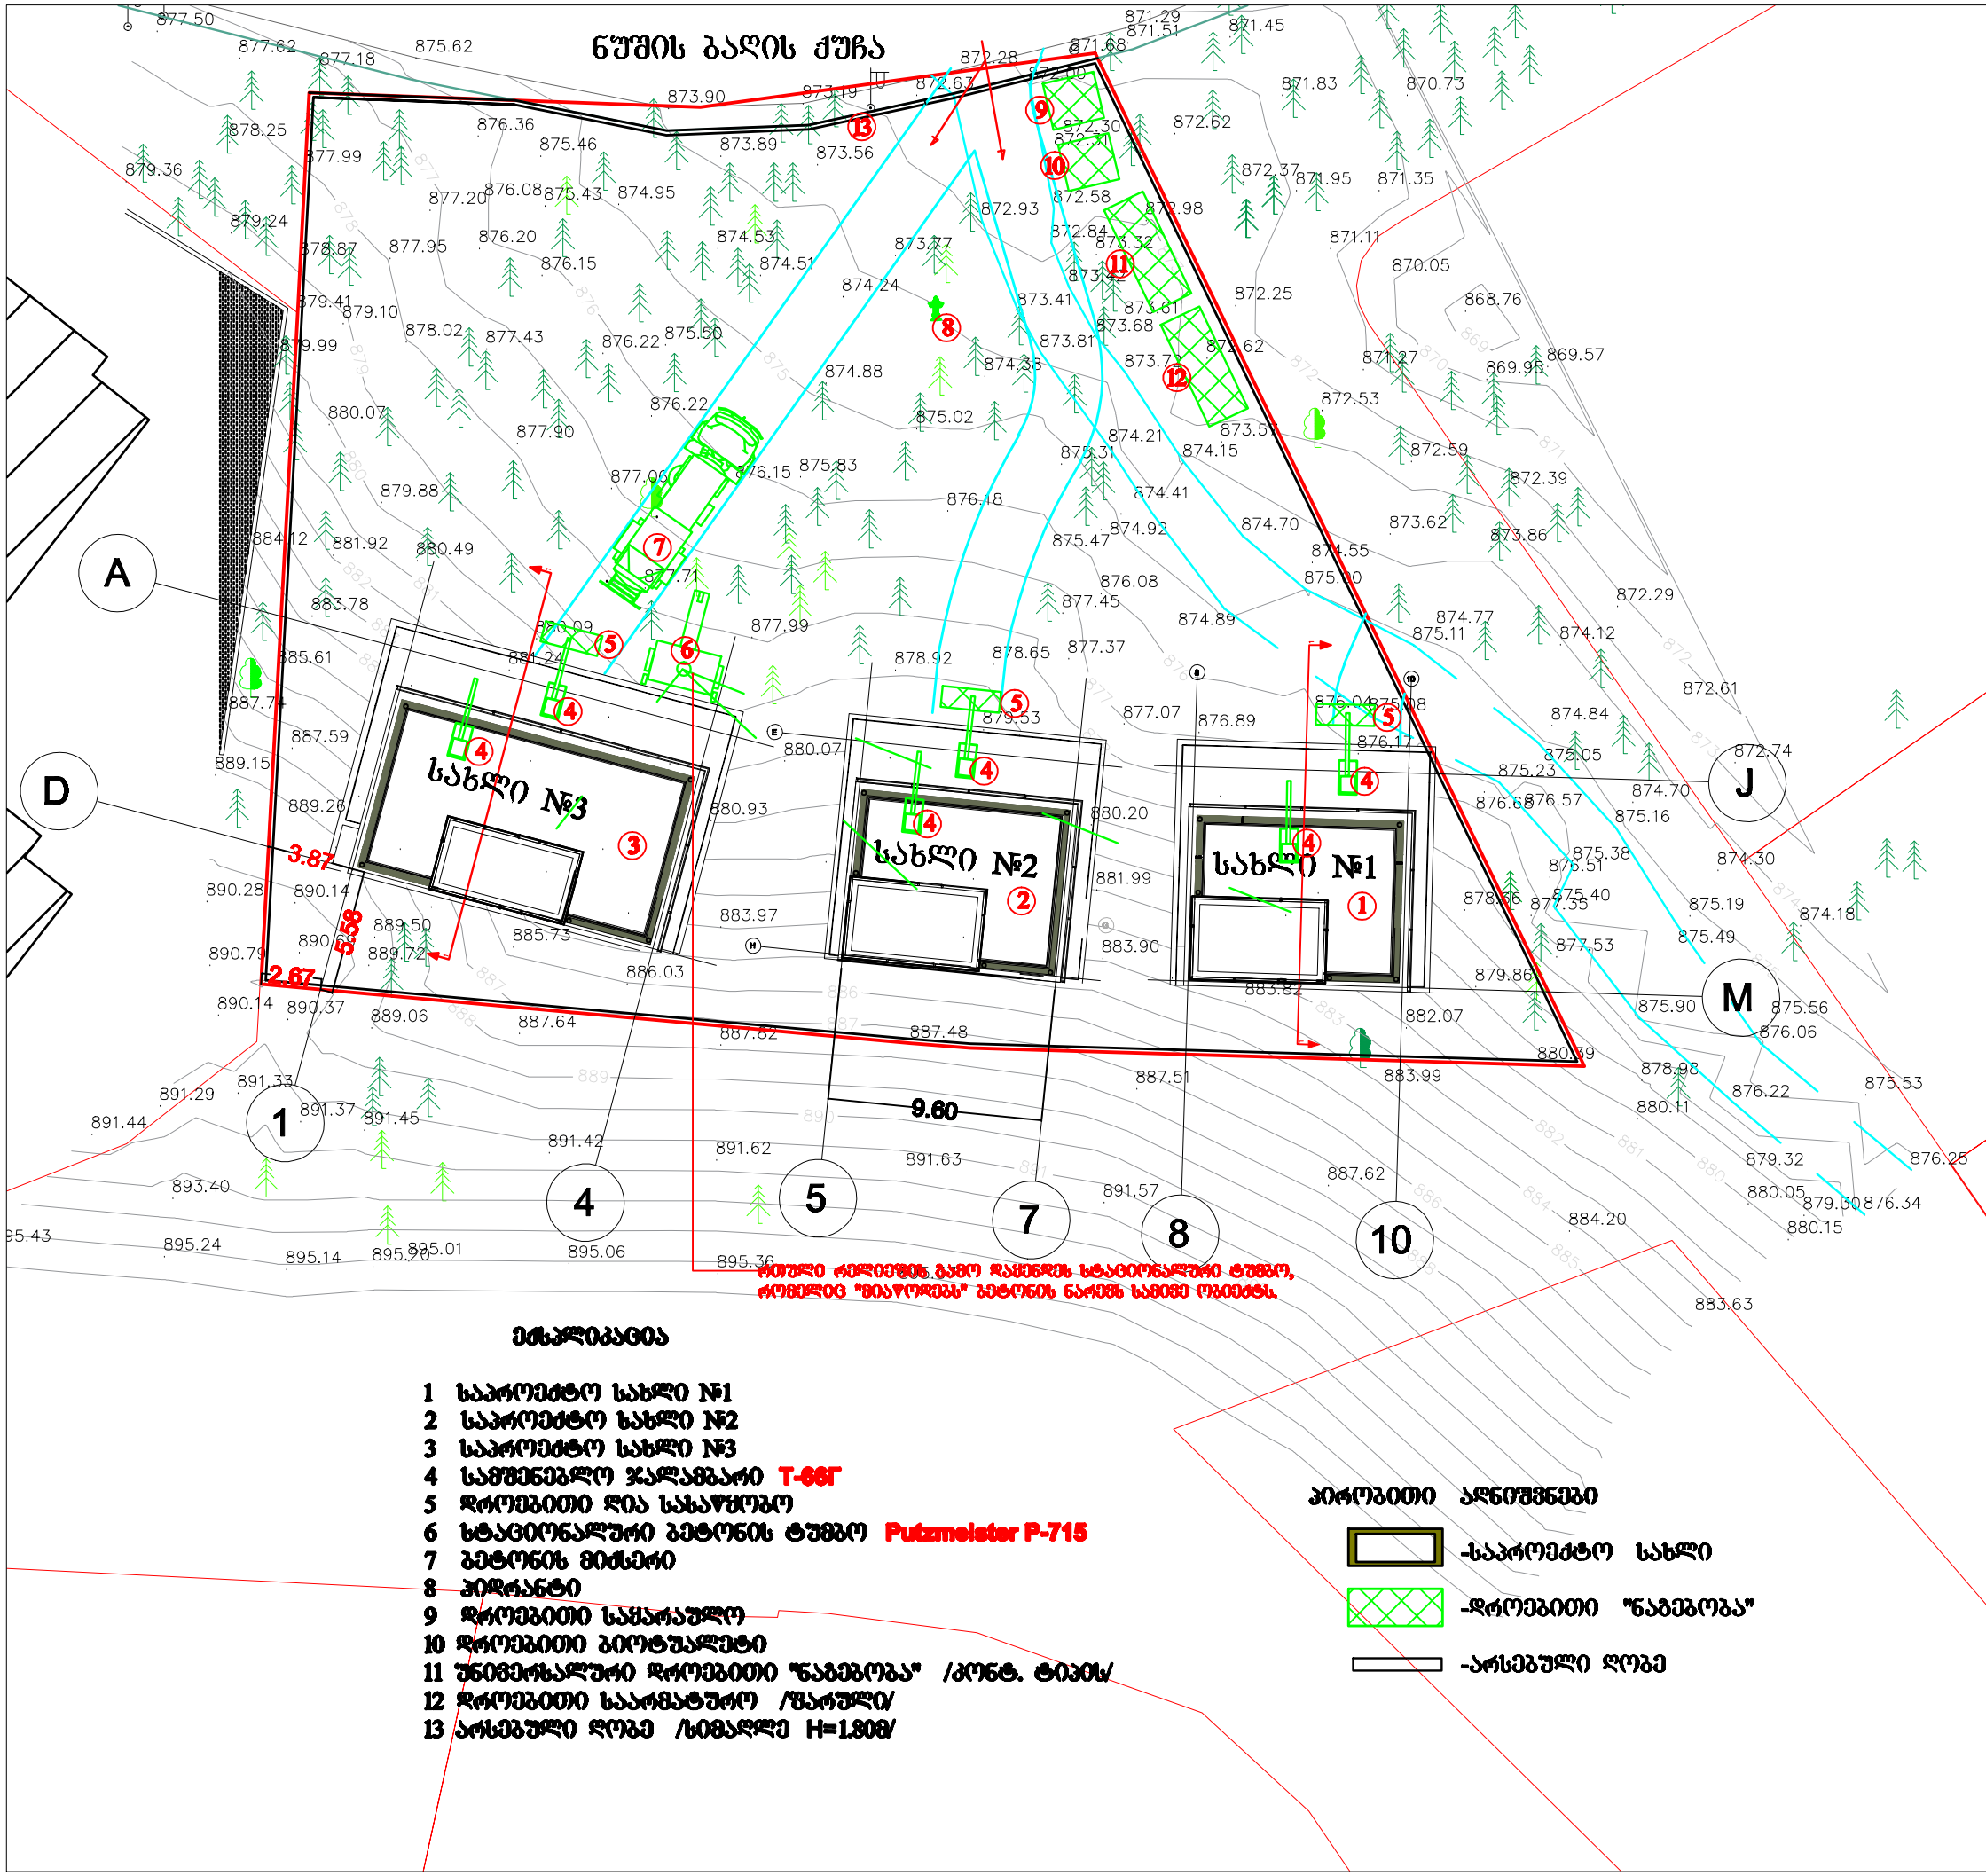

მნიშვნელობანი

1 საპროექტო სახლი №1
2 საპროექტო სახლი №2
3 საპროექტო სახლი №3
4 საშენებლო ჯალამბარი T-66F
5 დროებითი ღია სახაფსოები
6 სტაციონალური ბეტონის ტუმბო Putzmeister P-715
7 ბეტონის მიმწოდებელი
8 პომპანტი
9 დროებითი საძირკვლის
10 დროებითი ბიოტუალეტი
11 უნივერსალური დროებითი "ნაგებობა" /პონტ. ტიპის/
12 დროებითი საარმატურო /წარეული/
13 არსებული ღობე /სიმაღლე H=1.80მ/

პირობითი აღნიშვნები

- საპროექტო სახლი
- დროებითი "ნაგებობა"
- არსებული ღობე

KHMALADZE ARCHITECTS

E-mail: Giorgi@Khmaladze.ge

D. Uznadze st. #91a, TBILISI

Dimensions to be verified on side.

This drawing should not be scaled.

Any discrepancies should be referred to the Architect prior to work being put in hand.

This drawing is the property of Khmaladze Architects, and the drawing is issued on the condition that it is not copied, reproduced, retained or disclosed to any unauthorized person, either wholly or in part without the consent in writing of Khmaladze Architects.

PROJECT NAME :

Tskneti Residences

ADDRESS :

-

CLIENT:

-

STAGE	CD
SCALE	1:300
FORMAT	A3
DATE	17.11.2020
NAME	Construction General Plan
PAPER NUMBER	N 1
AUTHOR	GIORGI KHMALADZE
DRAWN BY	BELA GOGOLAURI
APPROVED BY	-