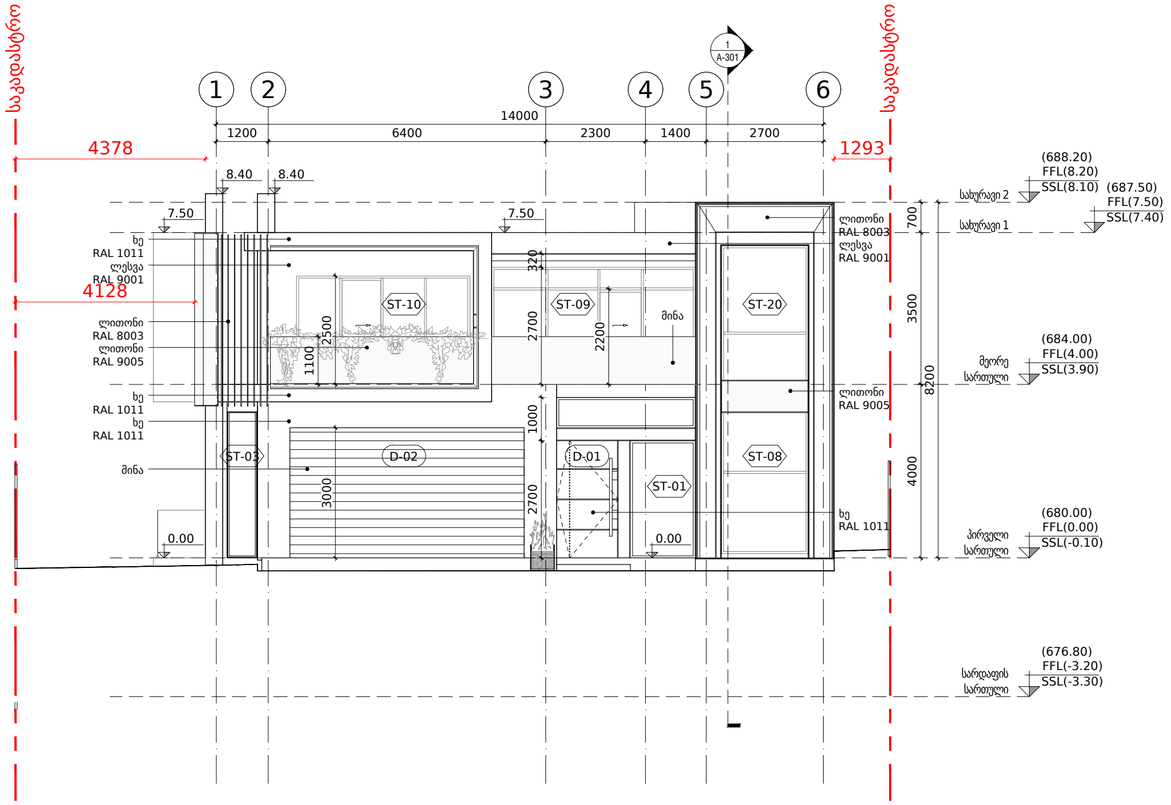

ფასადი - 201

მასშტაბი 1:100

FILE PATH: C:\Users\user\Desktop\ \N190\0_Autocad Drawings\A-201.dwg Mar 10, 2021 - 12:22pm

OWNER:

შპს "ლიხი ჰილსი"

405235375

No.	Date:	Revision:	Issued by:
-	-	-	-
---	---	-	---
---	---	-	---
---	---	-	--

KEY PLAN:

DESIGN ARCHITECT
spectrum
0108 TBILISI, R. Tabukashvili Street 27
T +995 555 63 03 00
www.spectrum.ge

ARCHITECT OF RECORD
spectrum
0108 TBILISI, R. Tabukashvili Street 27
T +995 555 63 03 00
www.spectrum.ge

STRUCTURAL CONSULTANT

T + ---
www.---

MEP CONSULTANT

T + ---
www.---

INTERIOR DESIGN CONSULTANT

T + ---
www.---

ACOUSTICAL CONSULTANT

T + ---
www.---

LIGHTING CONSULTANT

T + ---
www.---

KITCHEN AND LAUNDRY CONSULTANT

T + ---
www.---

PROJECT:
ინდივიდუალური საცხოვრებელი სახლი

TITLE:
ფასადი 201

SEAL:

DRAWN BY: SPECTRUM AK
APPROVED BY: DN
FILE:
PROJECT NO: ---
SCALE: 1:100 @ A2
SHEET NO: 18
DRAWING NO: A-201
REVISION: ---
STATUS: ---

საკადასტრო საზღვარი

განაშენიანების რეგულირების ხაზი უკანა ეზოსთვის

საკადასტრო საზღვარი

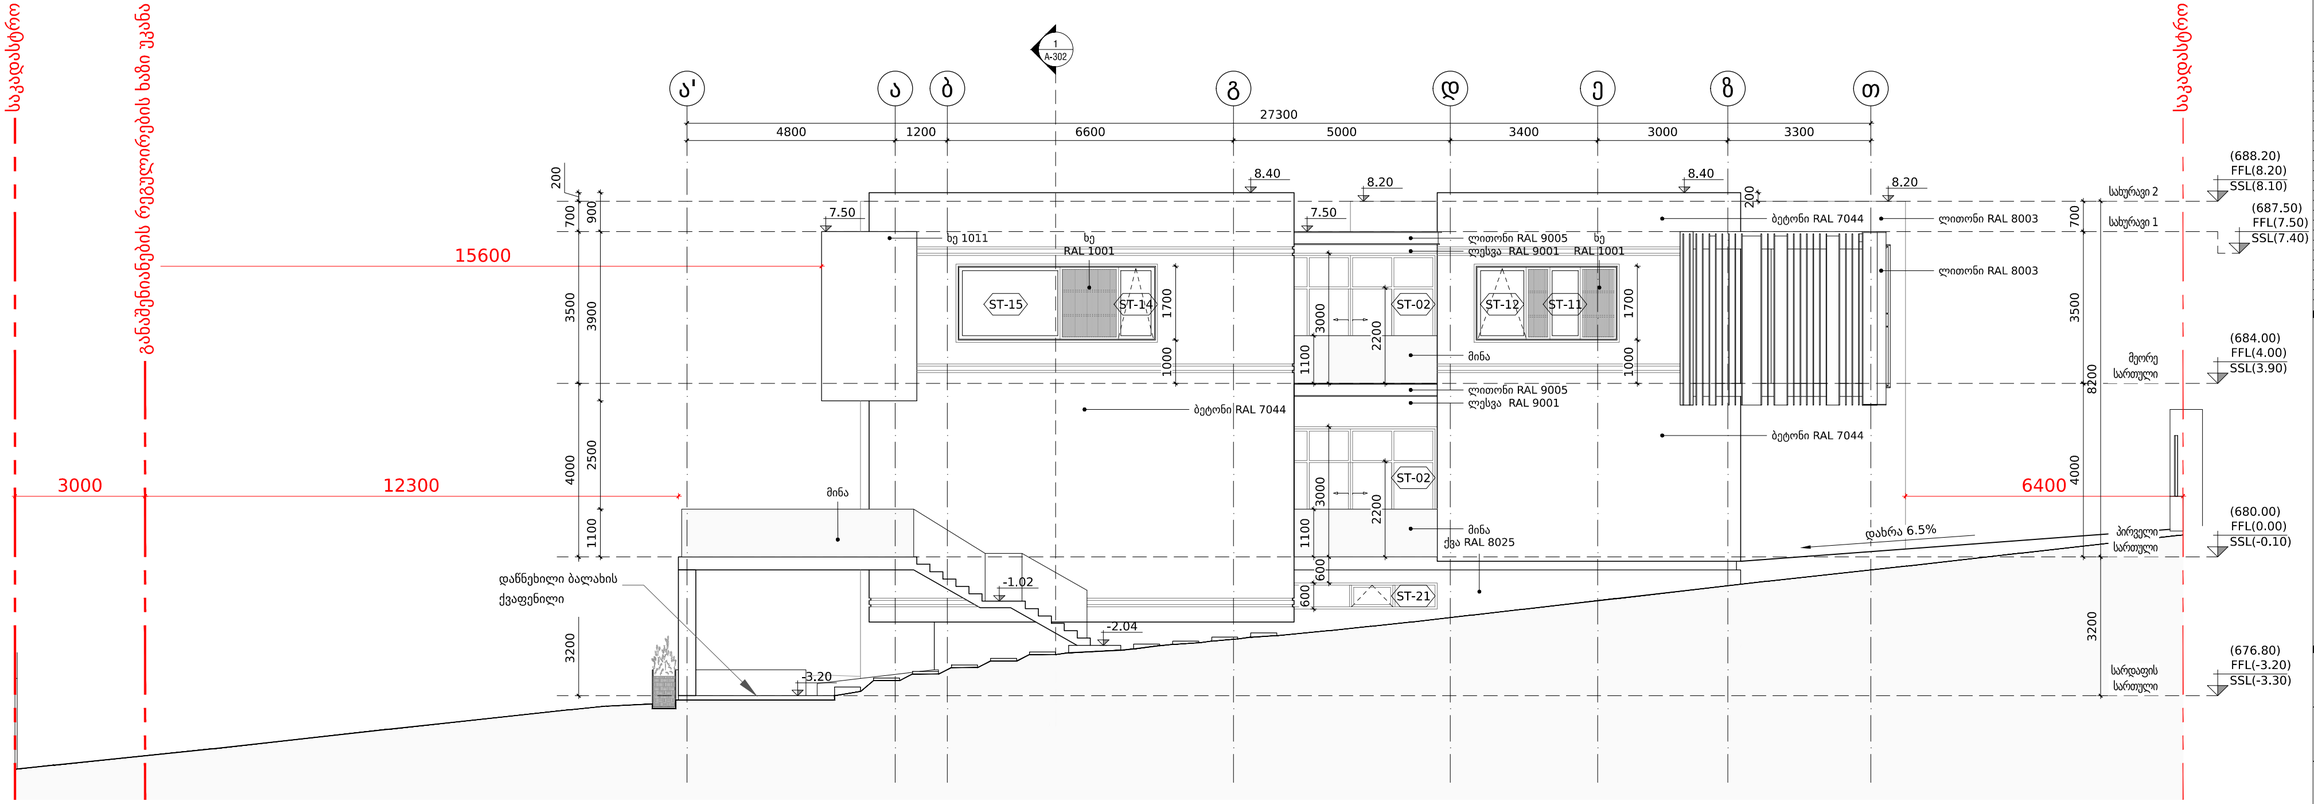

ფასადი - 202

მასშტაბი 1:100

FILE PATH: C:\Users\user\Desktop\ \N190\0_Autocad Drawings\A-202.dwg Mar 10, 2021 - 12:28pm

OWNER:

შპს "ლისი პილსი"

405235375

No.	Date:	Revision:	Issued by:
-	-	-	-
---	---	---	---

KEY PLAN:

DESIGN ARCHITECT
spectrum
0108 TBILISI, R. Tabukashvili Street 27
T +995 555 63 03 00
www.spectrum.ge

ARCHITECT OF RECORD
spectrum
0108 TBILISI, R. Tabukashvili Street 27
T +995 555 63 03 00
www.spectrum.ge

STRUCTURAL CONSULTANT

T + ---
www.---

MEP CONSULTANT

T + ---
www.---

INTERIOR DESIGN CONSULTANT

T + ---
www.---

ACOUSTICAL CONSULTANT

T + ---
www.---

LIGHTING CONSULTANT

T + ---
www.---

KITCHEN AND LAUNDRY CONSULTANT

T + ---
www.---

PROJECT:

ინდივიდუალური საცხოვრებელი სახლი

TITLE:

ფასადი 202

SEAL:	DRAWN BY: SPECTRUM AK	APPROVED BY: DN
	FILE:	PROJECT NO: ---
	SCALE: 1:100 @ A2	SHEET NO: 19
DRAWING NO: A-202	REVISION: ---	STATUS: ---

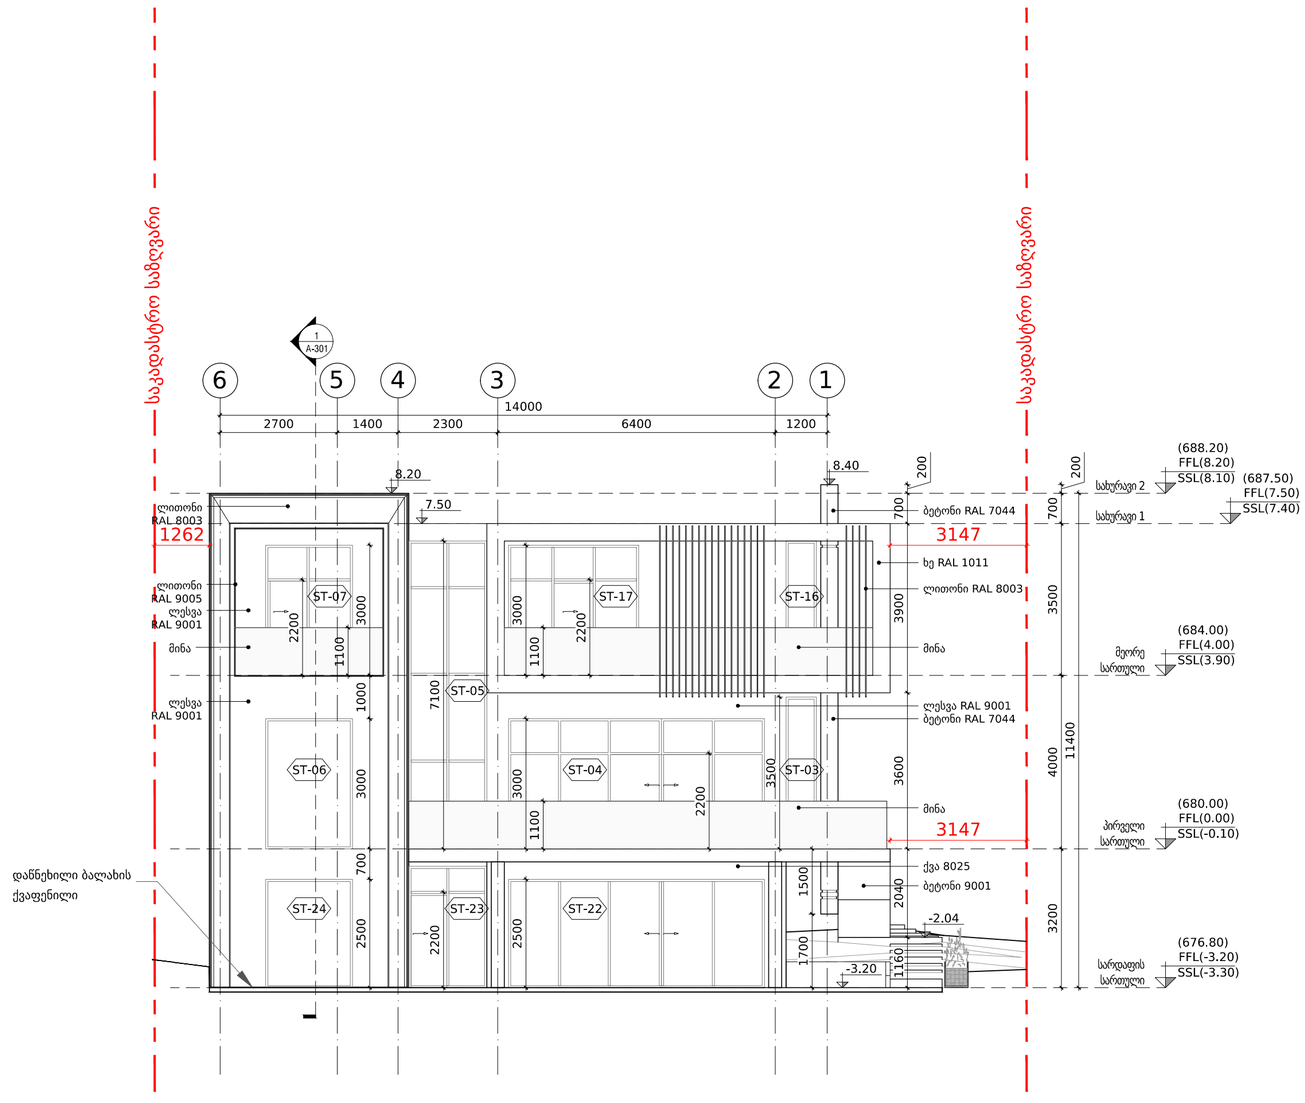

ფასადი - 203

მასშტაბი 1:100

FILE PATH: C:\Users\user\Desktop\ \N190\0_Autocad Drawings\A-203.dwg Mar 10, 2021 - 12:52pm

OWNER:

შპს "ლიხი პილსი"

405235375

No.	Date:	Revision:	Issued by:
-	-	-	-
---	---	-	---
---	---	-	---
---	---	-	---

KEY PLAN:

DESIGN ARCHITECT
spectrum
0108 TBILISI, R. Tabukashvili Street 27 T +995 555 63 03 00 www.spectrum.ge

ARCHITECT OF RECORD
spectrum
0108 TBILISI, R. Tabukashvili Street 27 T +995 555 63 03 00 www.spectrum.ge

STRUCTURAL CONSULTANT

... T + --- www.---

MEP CONSULTANT

... T + --- www.---

INTERIOR DESIGN CONSULTANT

... T + --- www.---

ACOUSTICAL CONSULTANT

... T + --- www.---

LIGHTING CONSULTANT

... T + --- www.---

KITCHEN AND LAUNDRY CONSULTANT

... T + --- www.---

PROJECT:
ინდივიდუალური საცხოვრებელი სახლი

TITLE:
ფასადი 203

SEAL:

DRAWN BY: SPECTRUM	APPROVED BY:
AK	DN
FILE:	PROJECT NO: ---
SCALE: 1:100 @ A2	SHEET NO: 20
DRAWING NO: A-203	REVISION: --- / STATUS: ---

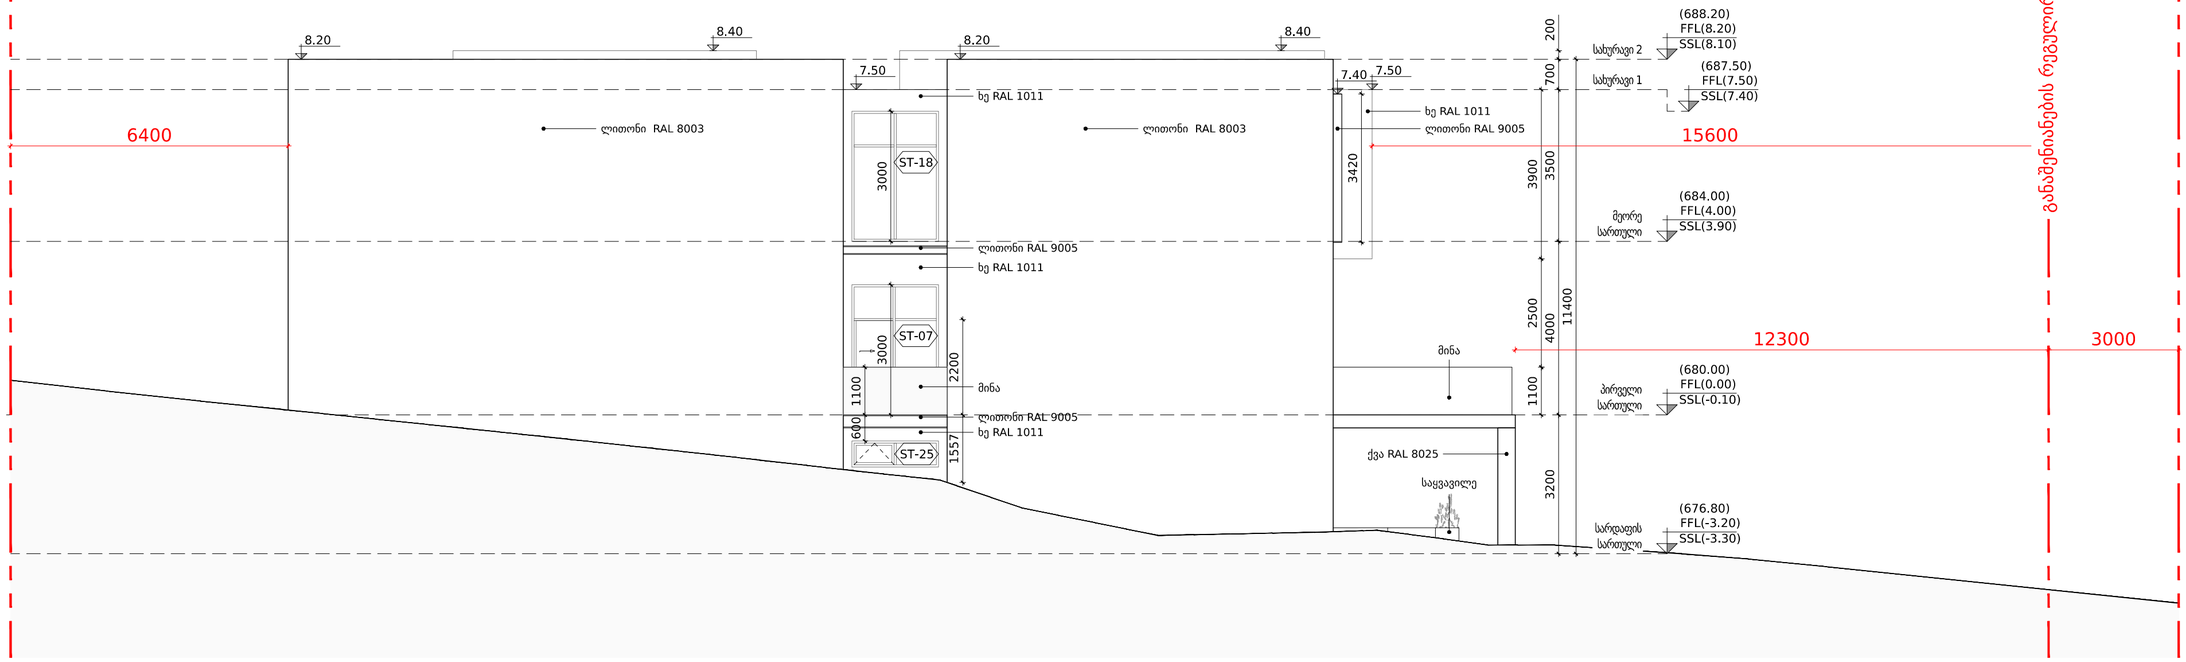

ფასადი - 204

მასშტაბი 1:100

FILE PATH: C:\Users\user\Desktop\ \N190\0_Autocad Drawings\A-204.dwg Mar 10, 2021 – 1:00pm

OWNER:

შპს "ლისი პილსი"

405235375

No.	Date:	Revision:	Issued by:
-	-	-	-
---	---	-	---
---	---	-	---
---	---	-	---

KEY PLAN:

DESIGN ARCHITECT
spectrum
0108 TBILISI, R. Tabukashvili Street 27 T +995 555 63 03 00 www.spectrum.ge

ARCHITECT OF RECORD
spectrum
0108 TBILISI, R. Tabukashvili Street 27 T +995 555 63 03 00 www.spectrum.ge

STRUCTURAL CONSULTANT

... T + --- www.---

MEP CONSULTANT

... T + --- www.---

INTERIOR DESIGN CONSULTANT

... T + --- www.---

ACOUSTICAL CONSULTANT

... T + --- www.---

LIGHTING CONSULTANT

... T + --- www.---

KITCHEN AND LAUNDRY CONSULTANT

... T + --- www.---

PROJECT:
ინდივიდუალური საცხოვრებელი სახლი

TITLE:
ფასადი 204

SEAL:	DRAWN BY: SPECTRUM AK	APPROVED BY: DN
	FILE:	PROJECT NO: ---
	SCALE: 1:100 @ A2	SHEET NO: 21
DRAWING NO: A-204	REVISION: ---	STATUS: ---