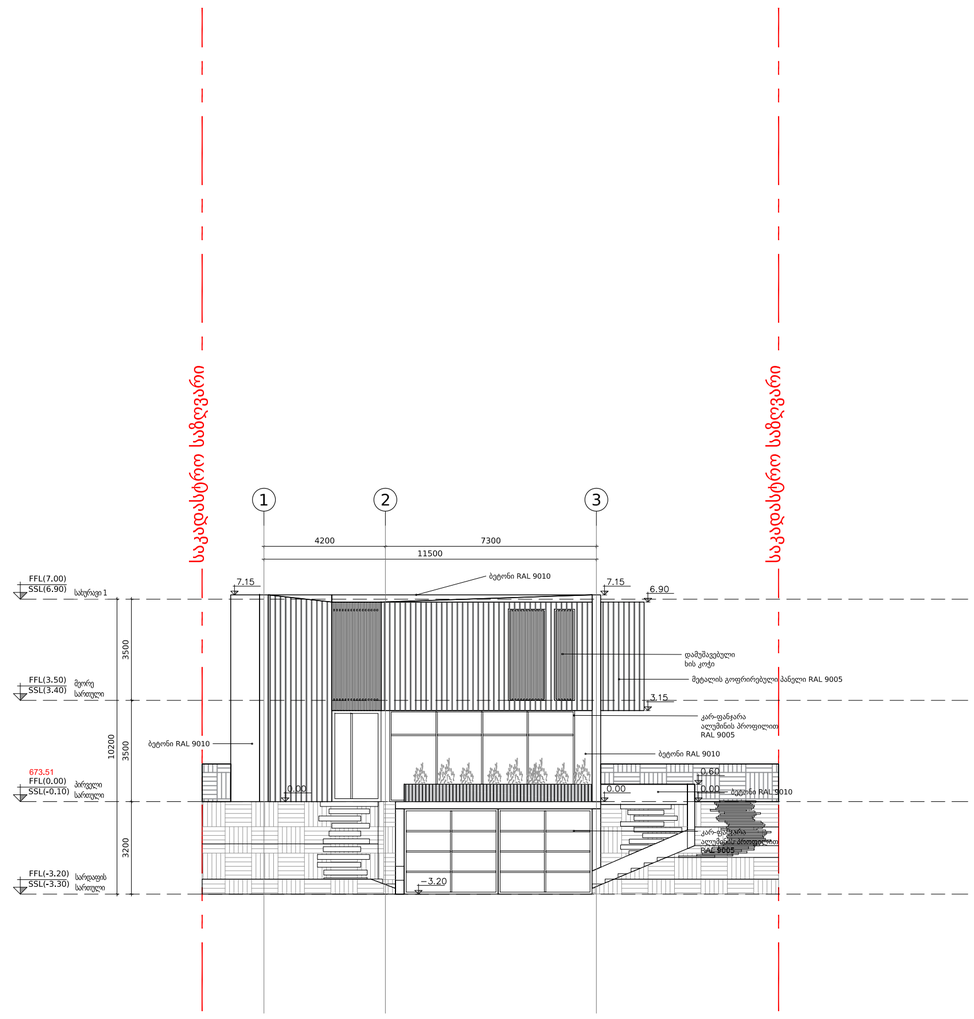

ფასადი - 201

მასშტაბი 1:100

OWNER:

შპს "ლილი ბიღლი"

405235375

No:	Date:	Revision:	Issued by:

KEY PLAN:

DESIGN ARCHITECT
spectrum
0108 TBILISI, R. Tabukashvili Street 27
T +995 555 63 03 00
www.spectrum.ge

ARCHITECT OF RECORD
spectrum
0108 TBILISI, R. Tabukashvili Street 27
T +995 555 63 03 00
www.spectrum.ge

STRUCTURAL CONSULTANT

T + ---
www.---

MEP CONSULTANT

T + ---
www.---

INTERIOR DESIGN CONSULTANT

T + ---
www.---

ACOUSTICAL CONSULTANT

T + ---
www.---

LIGHTING CONSULTANT

T + ---
www.---

KITCHEN AND LAUNDRY CONSULTANT

T + ---
www.---

PROJECT:

ინდივიდუალური საცხოვრებელი სახლი

TITLE:

SEAL:

DRAWN BY: SPECTRUM AK

APPROVED BY: DN

FILE:

PROJECT NO: ---

SCALE: 1:100 @ A2

SHEET NO: -

DRAWING NO: ---

REVISION: ---

STATUS: ---

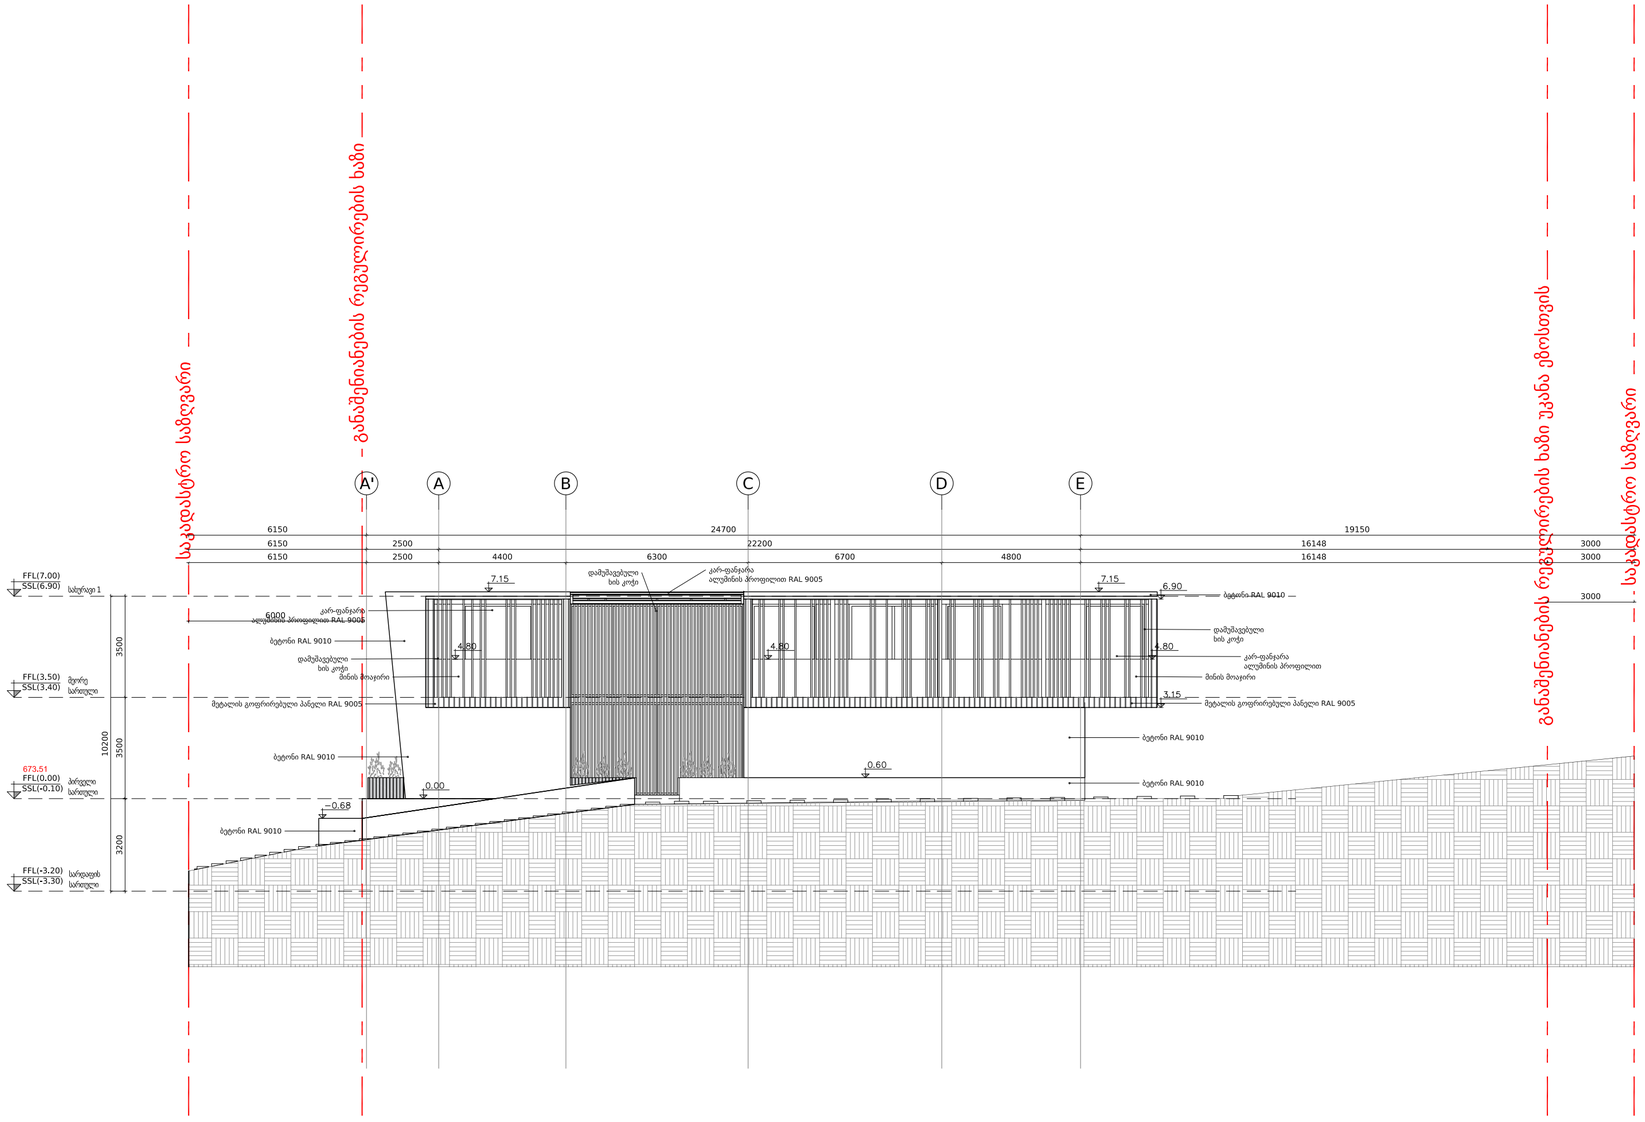

ფასადი - 202

მასშტაბი 1:100

OWNER:

შპს "ლილი პილსი"

405235375

No:	Date:	Revision:	Issued by:

KEY PLAN:

DESIGN ARCHITECT
spectrum
0108 TBILISI, R. Tabukashvili Street 27
T +995 555 63 03 00
www.spectrum.ge

ARCHITECT OF RECORD
spectrum
0108 TBILISI, R. Tabukashvili Street 27
T +995 555 63 03 00
www.spectrum.ge

STRUCTURAL CONSULTANT

T + ---
www.---

MEP CONSULTANT

T + ---
www.---

INTERIOR DESIGN CONSULTANT

T + ---
www.---

ACOUSTICAL CONSULTANT

T + ---
www.---

LIGHTING CONSULTANT

T + ---
www.---

KITCHEN AND LAUNDRY CONSULTANT

T + ---
www.---

PROJECT:
ინდივიდუალური საცხოვრებელი სახლი

TITLE:

SEAL:

DRAWN BY: SPECTRUM AK
APPROVED BY: DN
FILE:
PROJECT NO: ---
SCALE: 1:100 @ A2
SHEET NO: -
DRAWING NO: ---
REVISION: ---
STATUS: ---

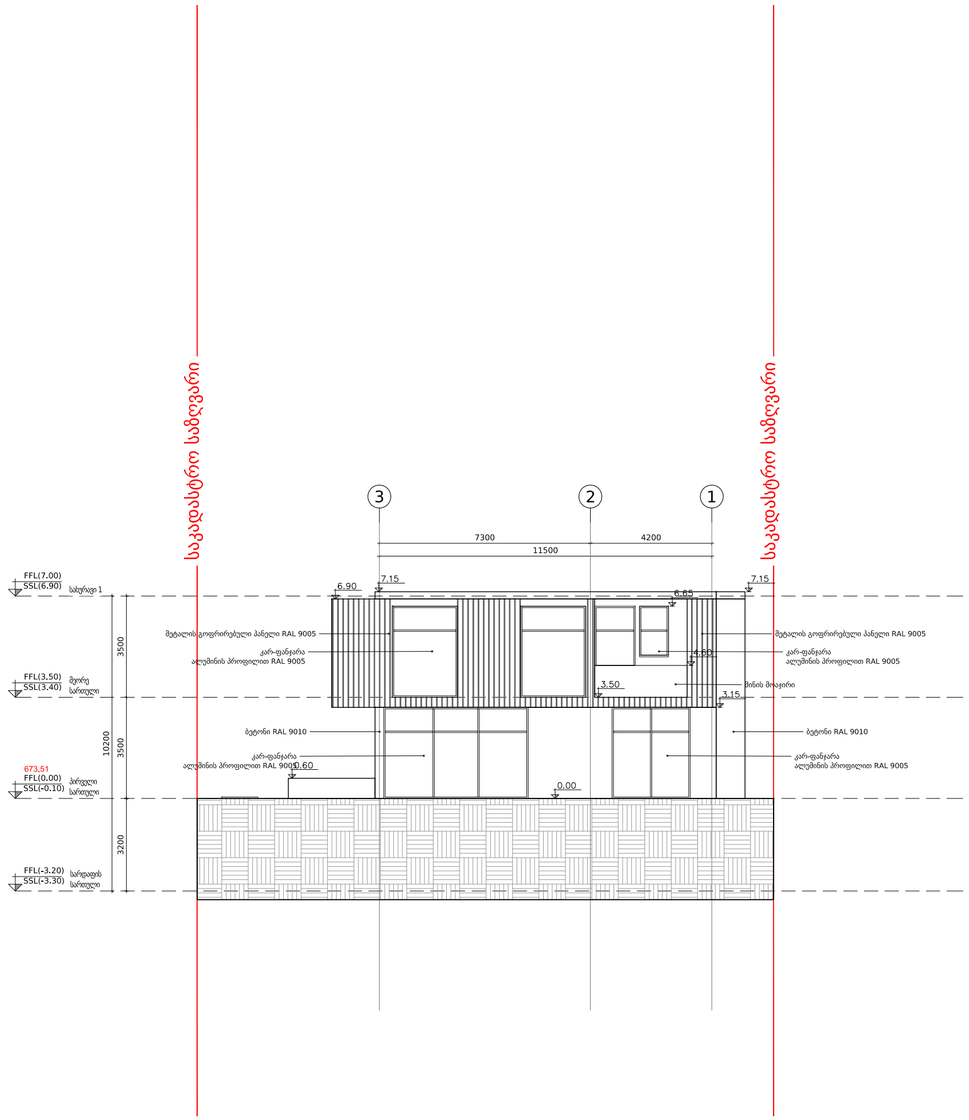

ფასადი - 203

მასშტაბი 1:100

OWNER:

შპს "ლილი ბიღლი"

405235375

No:	Date:	Revision:	Issued by:

KEY PLAN:

1

DESIGN ARCHITECT
spectrum
0108 TBILISI, R, Tabukashvili Street 27
T +995 555 63 03 00
www.spectrum.ge

ARCHITECT OF RECORD
spectrum
0108 TBILISI, R, Tabukashvili Street 27
T +995 555 63 03 00
www.spectrum.ge

STRUCTURAL CONSULTANT

T + ---
www.---

MEP CONSULTANT

T + ---
www.---

INTERIOR DESIGN CONSULTANT

T + ---
www.---

ACOUSTICAL CONSULTANT

T + ---
www.---

LIGHTING CONSULTANT

T + ---
www.---

KITCHEN AND LAUNDRY CONSULTANT

T + ---
www.---

PROJECT:
ინდივიდუალური საცხოვრებელი სახლი

TITLE:

SEAL:

DRAWN BY: SPECTRUM AK
APPROVED BY: DN
FILE:
PROJECT NO: ---
SCALE: 1:100 @ A2
SHEET NO: -
DRAWING NO: ---
REVISION: ---
STATUS: ---

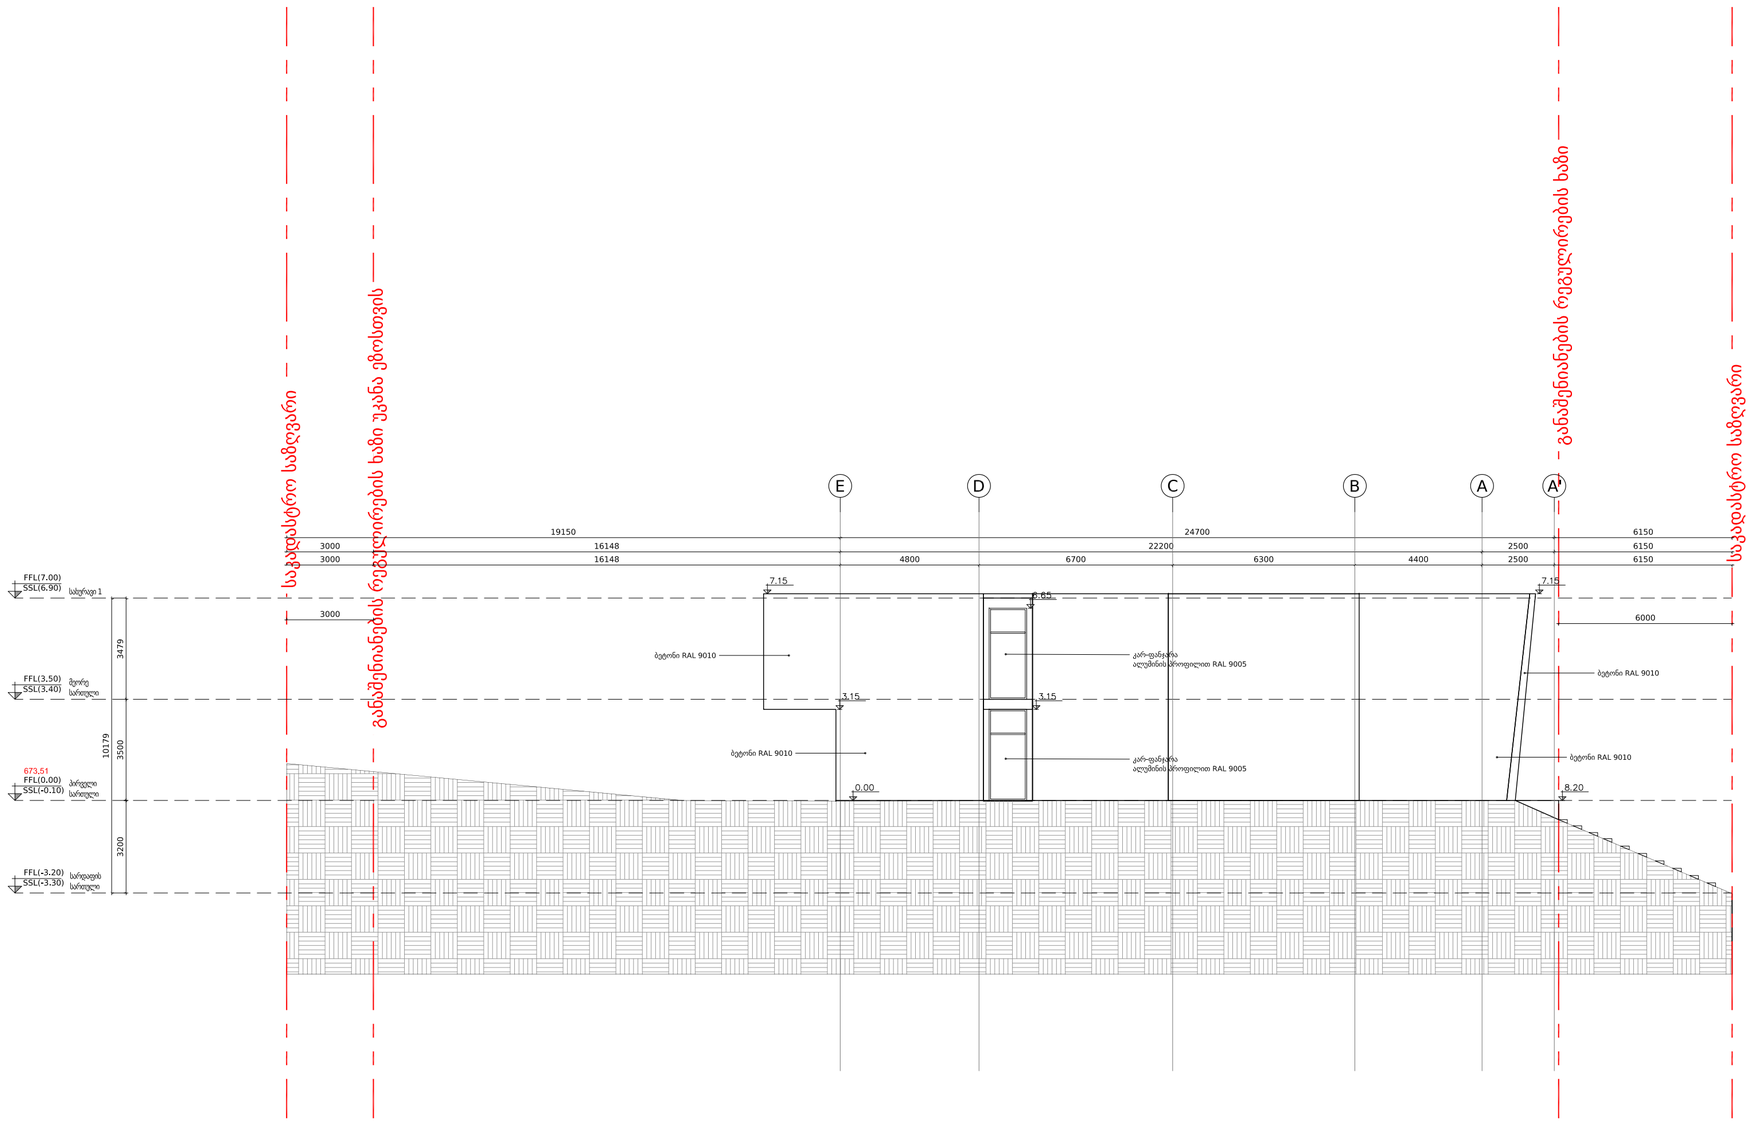

ფასადი - 204

მასშტაბი 1:100

OWNER:

შპს "ლილი პილარი"

405235375
