

1 ფასადი 1-15
1 : 100

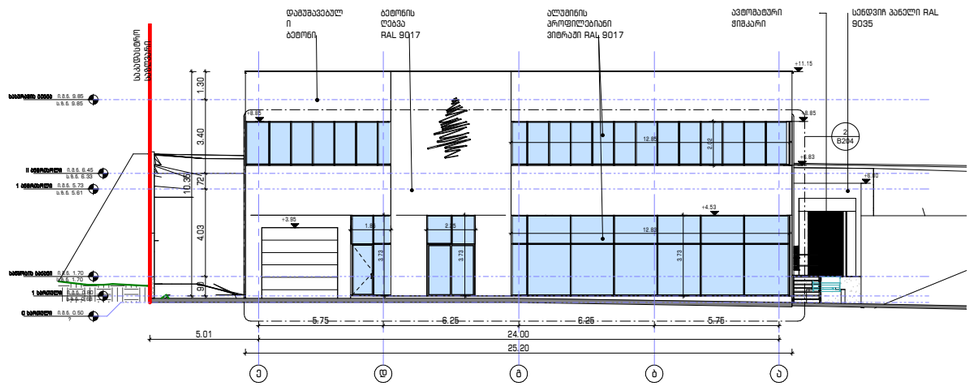

2 ფასადი ე-ა ღერძებში
1 : 100

David Vashakidze Architects
მისამართი : ბ. ფიფლისი, სასაფოსტ. #8
ნომ: +995 (32) 230 98 99
E-mail : Dwaitudio1@gmail.com
FB: FB.COM/DVASTUDIO

The designs shown and described here including all technical drawings, graphic representation & models thereof are proprietary & can not be copied, published, or commercially exploited in whole or in part without the sole and express written permission from David Vashakidze architects, Inc.
Drawing/design are available for utilized reuse and modification by clients, consultants/contractors, government agencies, websites, and office personnel only in accordance with this notice.

სასაწყობე შენობა

მისამართი : ბალაკნი თბილისი, დავით ალმაშენებლის ხეივანი, N 238
ს.კ. 01.72.14.014.052
დამკვეთი : მეს "ფაინ ფრი ბრაპ" (404948802)

ფურცლის სახ. : ფასადი 1-15 და ე-ა ღერძებში

პროექტის ნომერი	0020
თარიღი	07/12/2020
მთ. არქიტექტორი	დ. ვაშაკიძე
არქიტექტორი	დ. ვაშაკიძე
შეამონმა	დ. ვაშაკიძე

B301

მასშტაბი 1 : 100

7/8/2021 8:08:15 PM

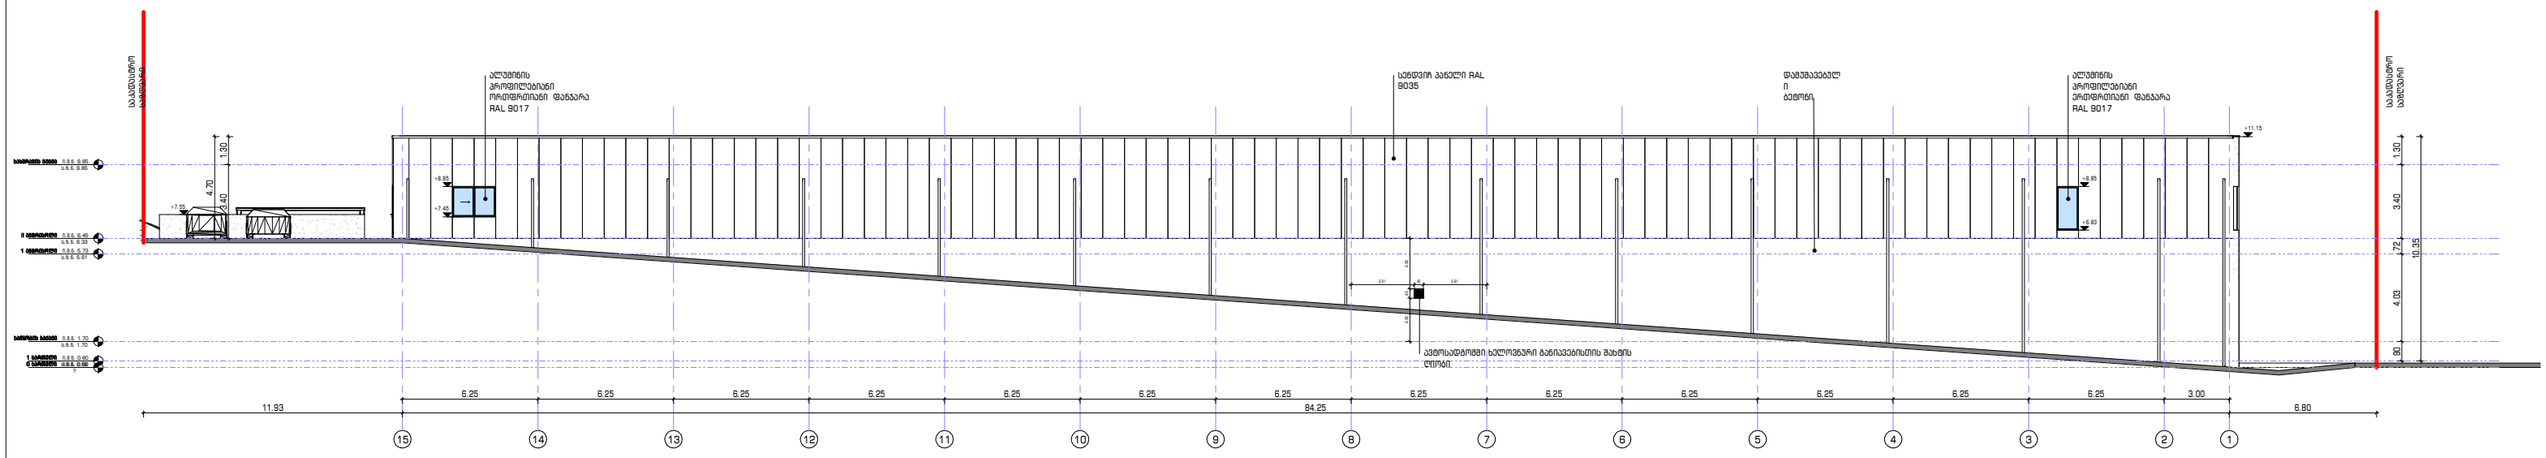

1 ფასადი 15-1
1 : 100

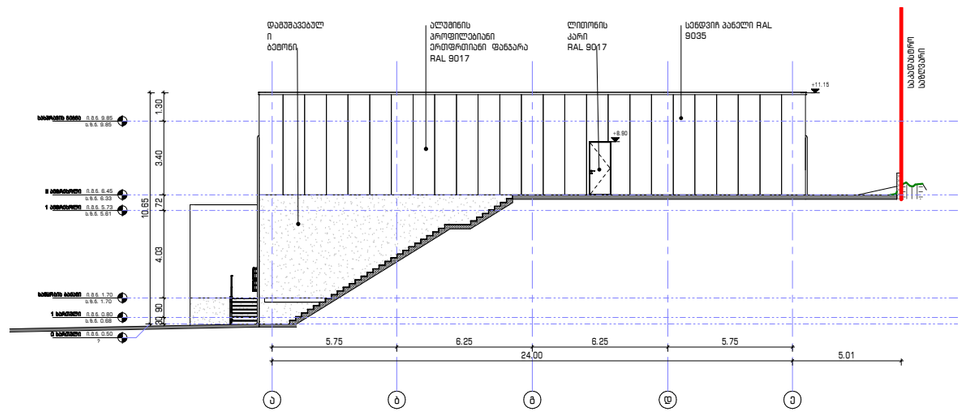

2 ფასადი ა-ე
1 : 100

David Vashakidze Architects
მისამართი : ქ. თბილისი, სანაპირო #8
E-mail : Davidusdc1@gmail.com
ფეხ : +995 (32) 230 99 99
FB: FB.COM/DAVIDSTUDIO

The designs shown and described here including all technical drawings, graphic representation & models thereof are proprietary & can not be copied, published, or commercially exploited in whole or in part without the sole permission of David Vashakidze Architects. Trespassers will be prosecuted.
These drawings are available for limited use in connection with planning by clients, consultants,contractors, government agencies, vendors, and office personnel only in accordance with this notice

სასაზღვრო შენობა

მისამართი : ქალაქი თბილისი, დაავით აღმაშენებლის ხეივანი, N 238
ს.კ. 01.72.14.014.052
დამკვეთი : შპს "შპინი მოლ ტრეიდ" (404848802)

ფურცლის სახ. : ფასადი 15-1 და ა-ე ღერძებზე

პროექტის ნომერი	0020
თარიღი	07/12/2020
მთ. არქიტექტორი	დ. ვაშაკიძე
არქიტექტორი	დ. ვაშაკიძე
მპატონება	დ. ვაშაკიძე

B303

მასშტაბი 1 : 100

7/8/2021 10:08:22 PM