არსებული სიტუაციის ფოტო



Created with nitroPDF professional
download the free trial online at nitropdf.com/professional

საპროექტო შენობა

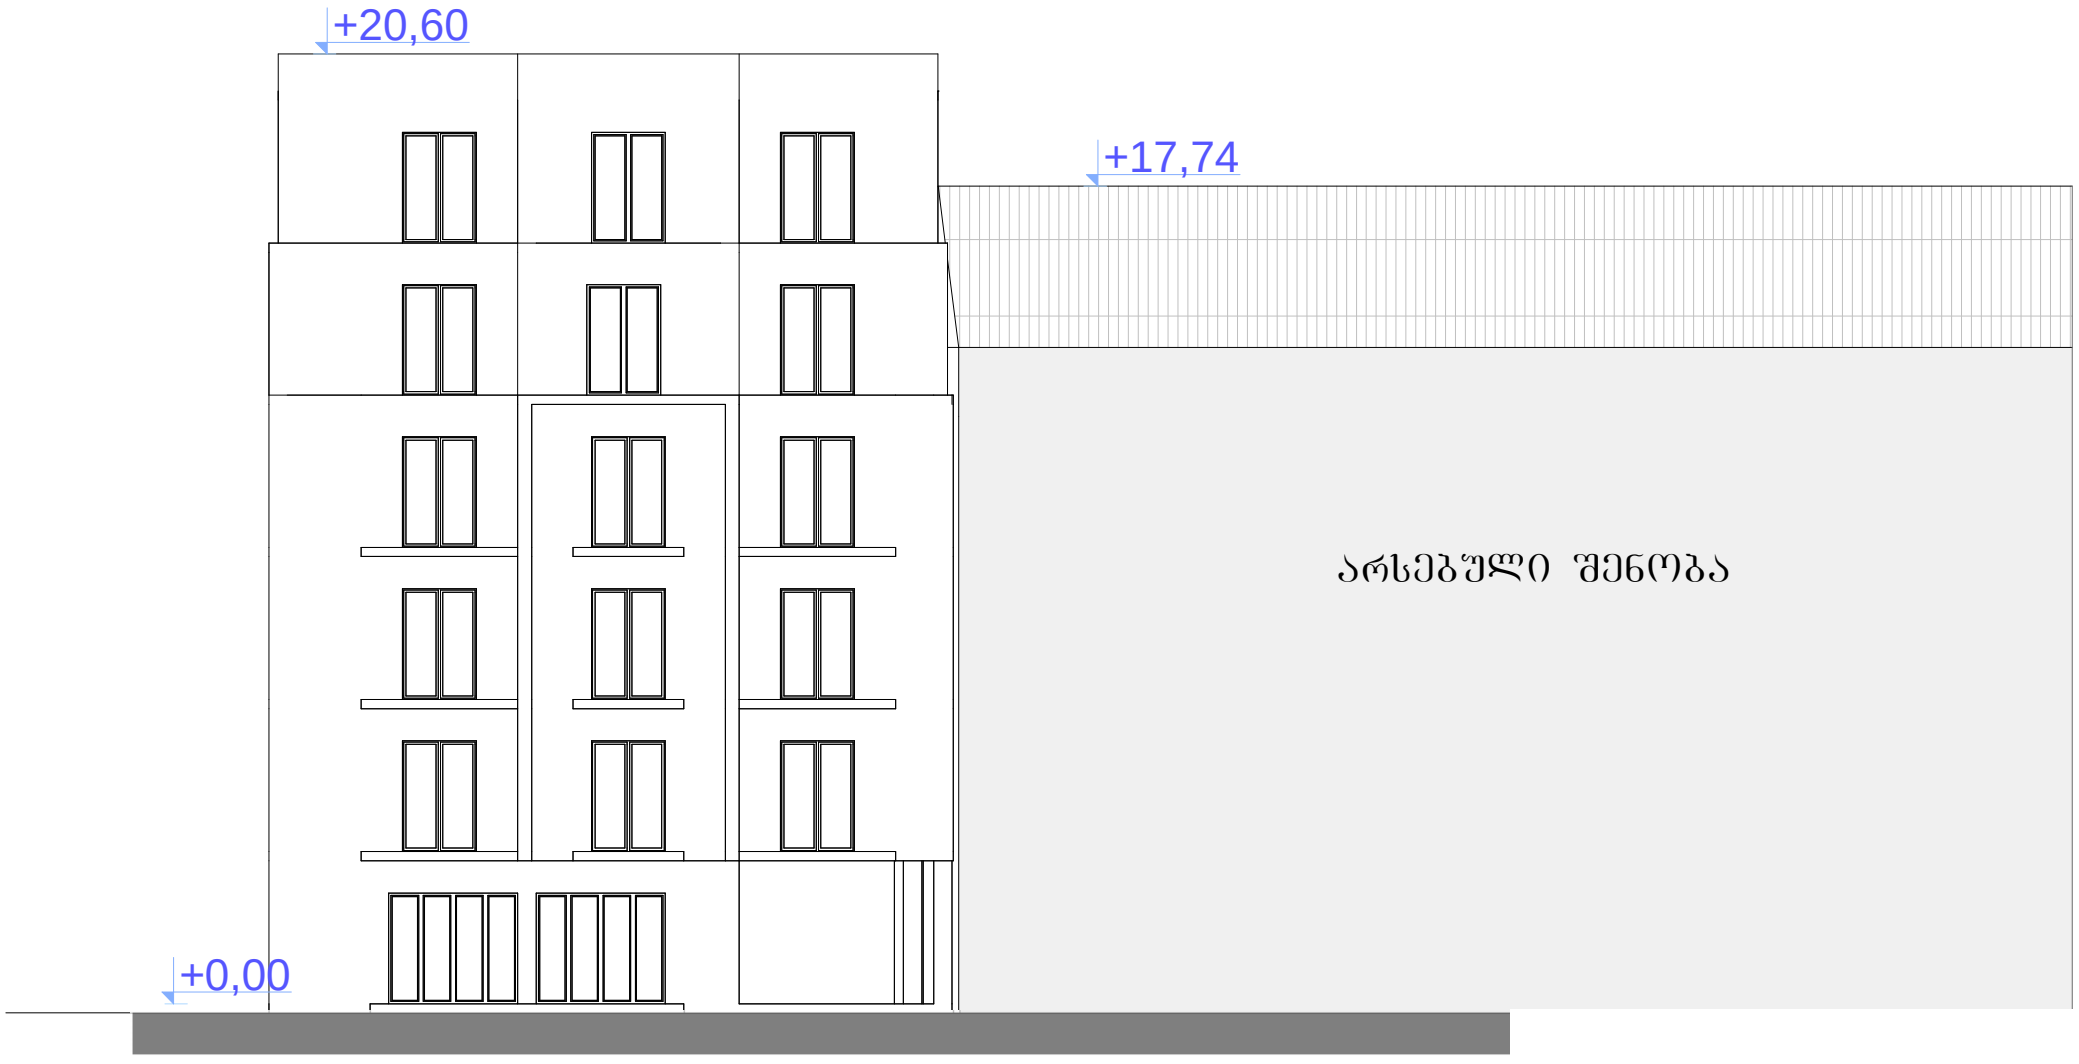

Created with nitroPDF professional
download the free trial online at nitropdf.com/professional

სიმაღლის განმსაზღვრელი სქემა

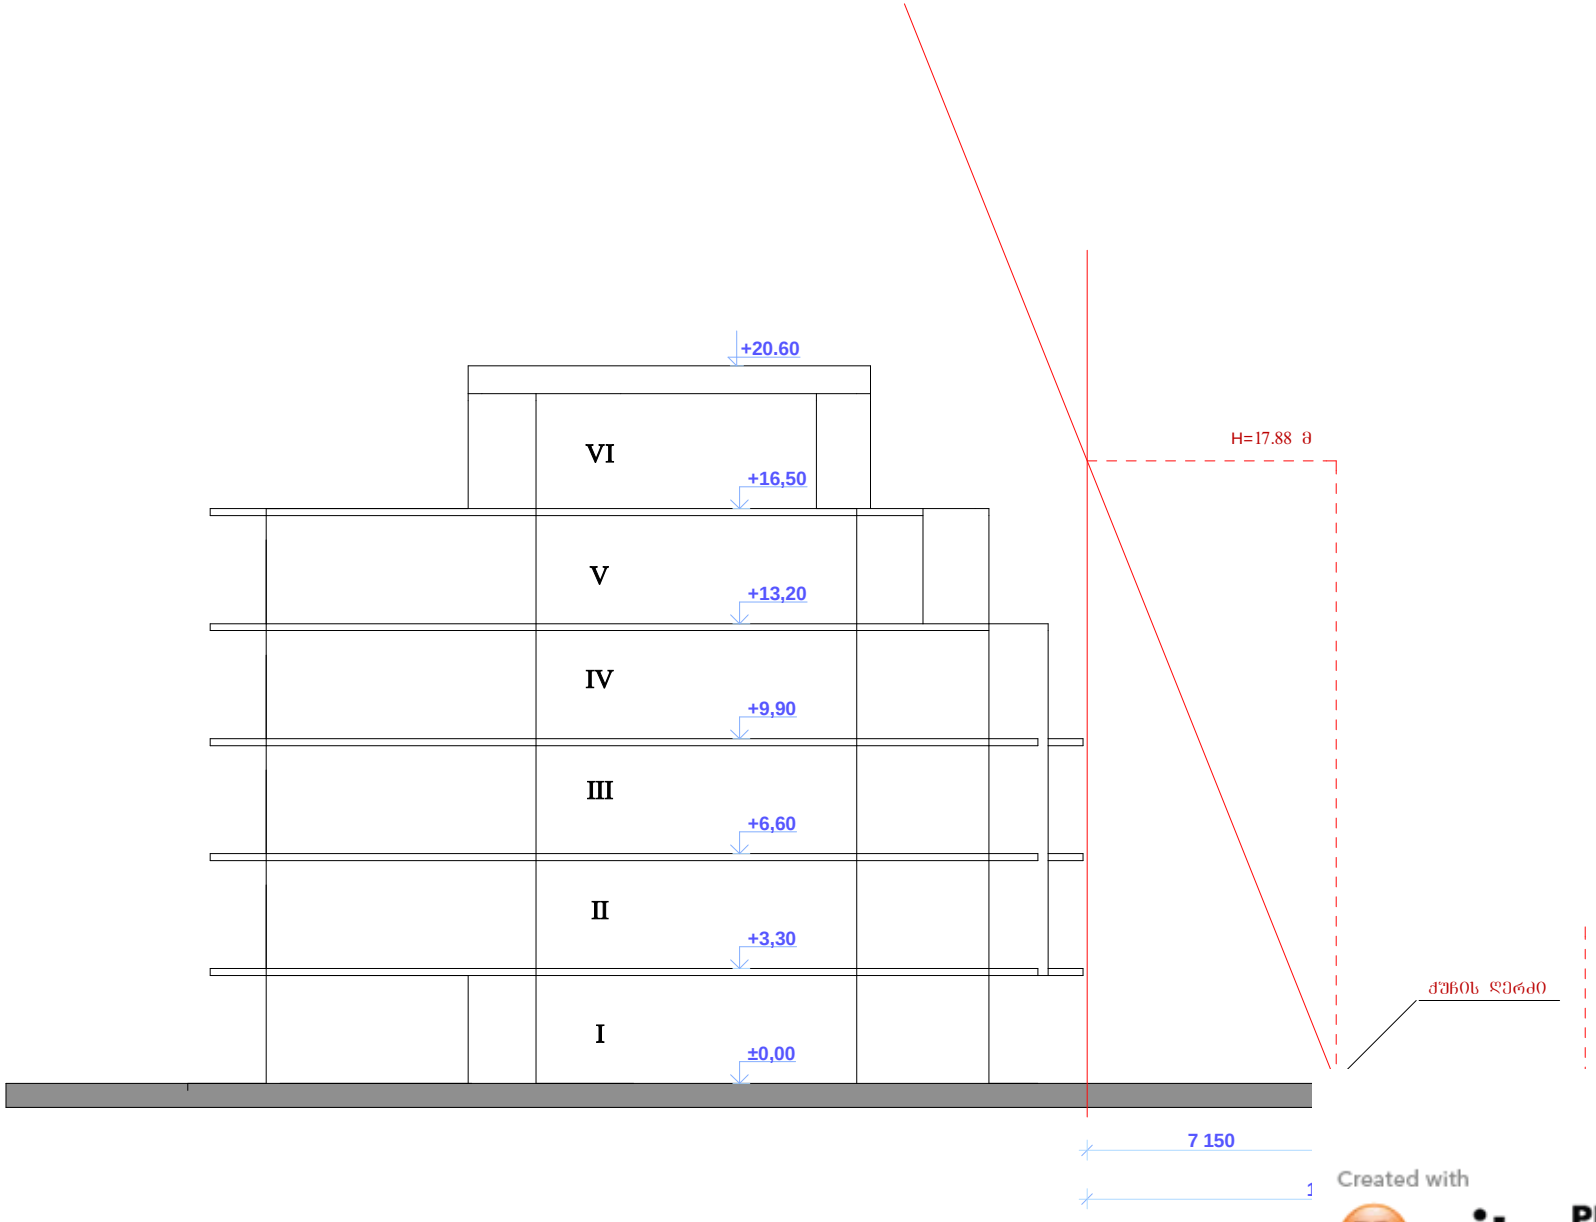

Created with nitroPDF professional
download the free trial online at nitropdf.com/professional

გენგეგმა მ1:500

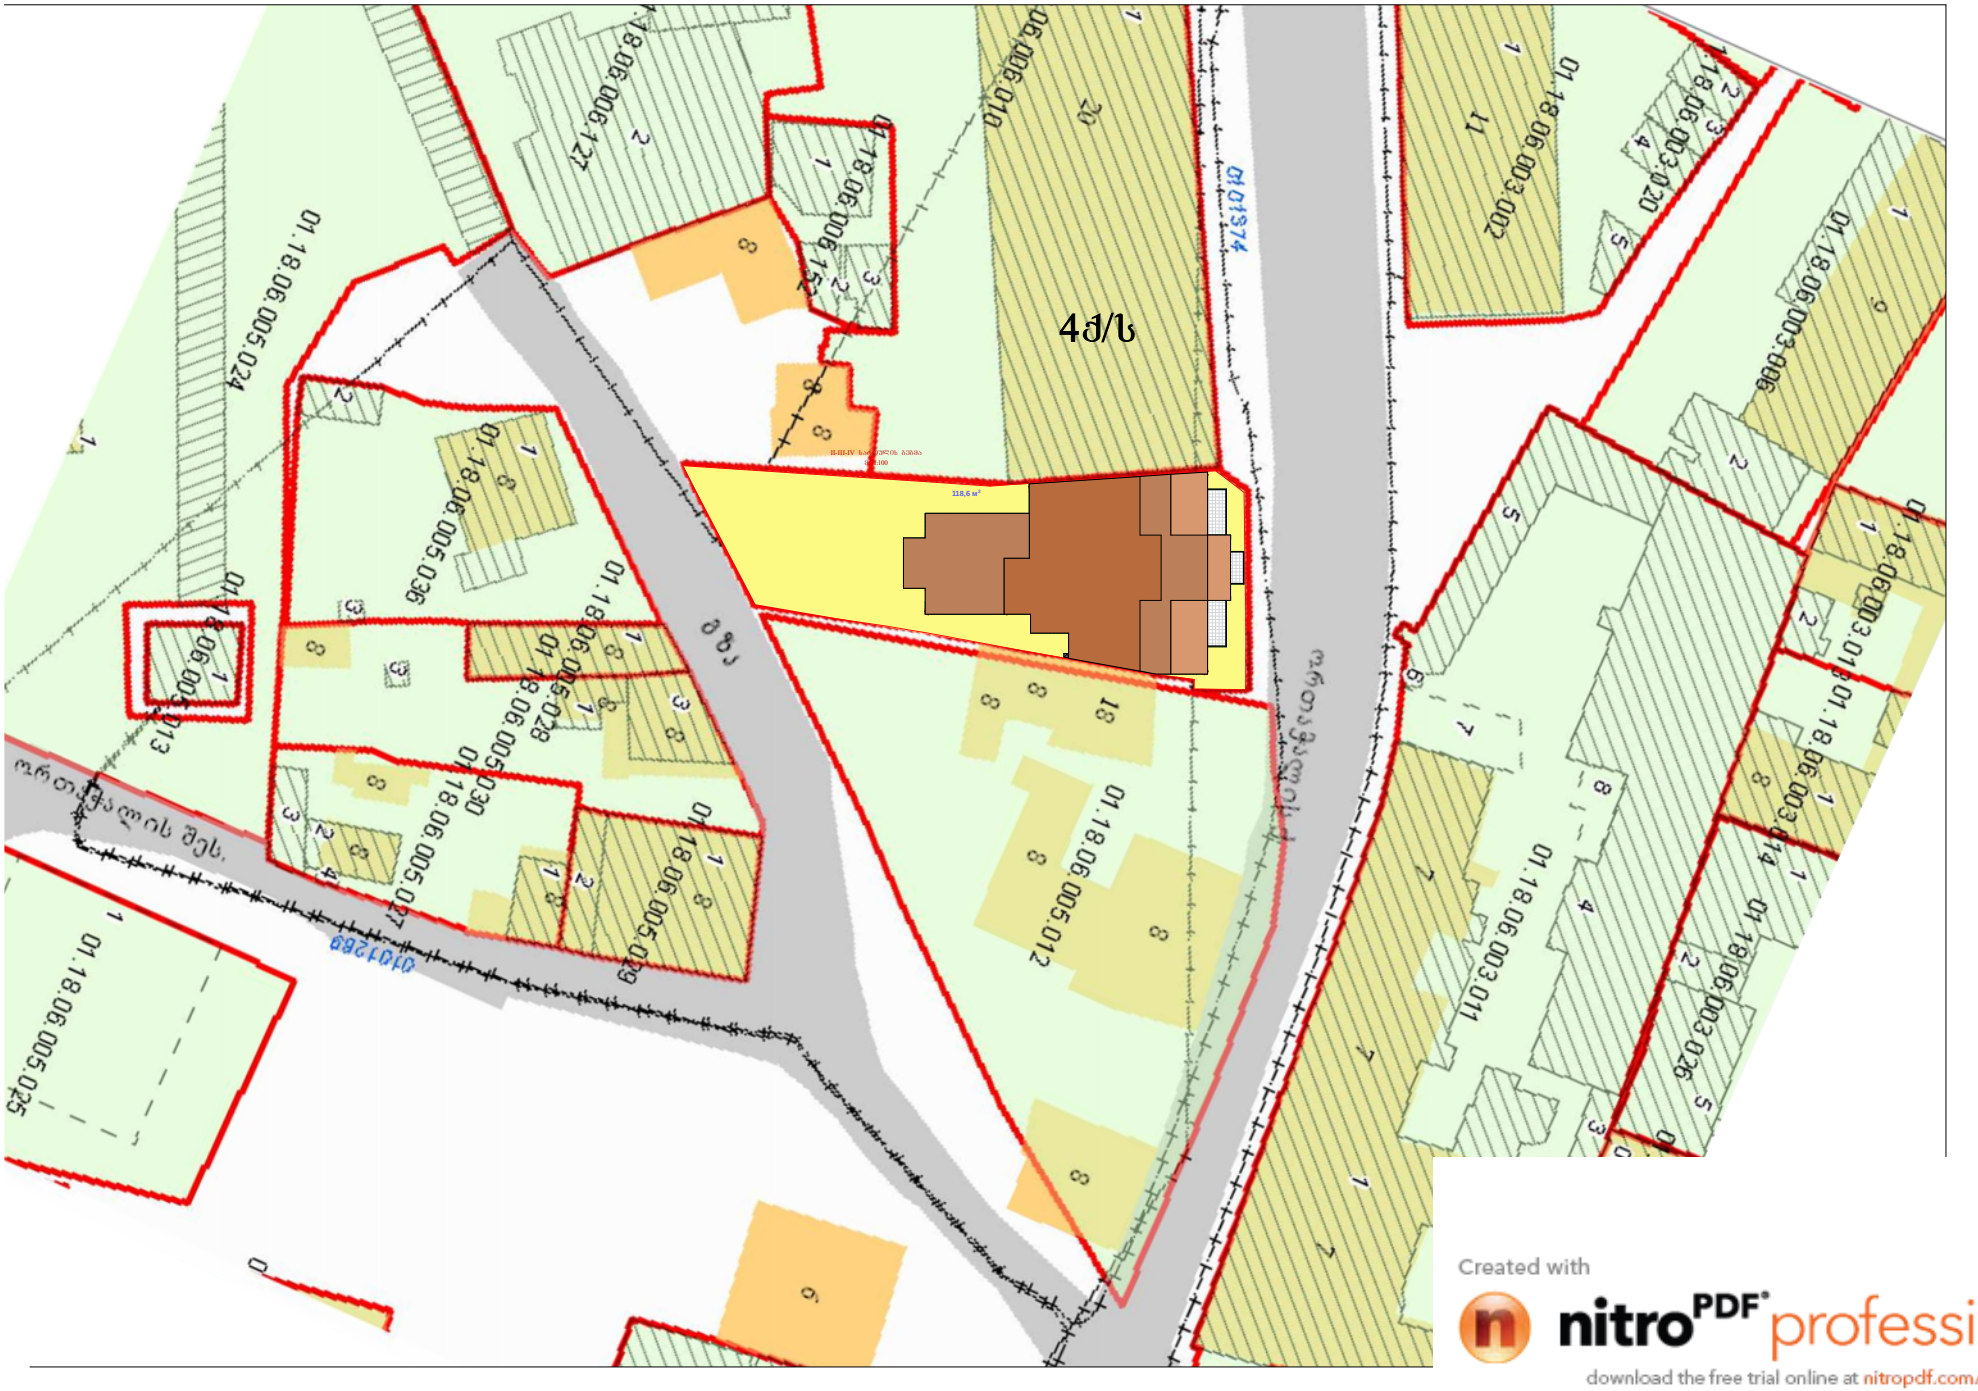

Created with nitroPDF professional
download the free trial online at nitropdf.com/professional