KUMISI RESIDENCES

March 2022




კუმისირეზიდენსი




კუპონი რეზიდენსი


TG-621-TT
NU-821-UN












Metallic cladding
Rooftop
Green Roof
Brick stones - Different shades of Brick Facades
Wooden fins
Sliding Louvers
Wooden fins


კუმისი რეზიდენსი


Metallic Cladding - Jointless
Exterior wall
Curtainwall
Metallic
handrails
Corten Steel
Facade frame
Metallic
Fin fence
Brickwall
Exterior wall
Wood texture
Exterior wall


Metallic handrail
Canopy Sun louvers
Brick stones – Different shades of Brick Facades
Corten Steel cladding
Wooden fin cladding
Green Planter boxes
Wooden fins
Recycled brick and Stone wall
Metallic handrail
Recycled brick and Stone wall





Brickwall
Facade
Brickwall
Facade
Wooden loggias
Facade
Wooden fins
Recycled brick
Perimeter wall




Corten Steel cladding
Brickwall facade
Corten Steel cladding
Wooden fin cladding
Wooden loggias
Facades
Terracotta Tiles
Recycled brick
Perimeter wall


NORTH ELEVATION

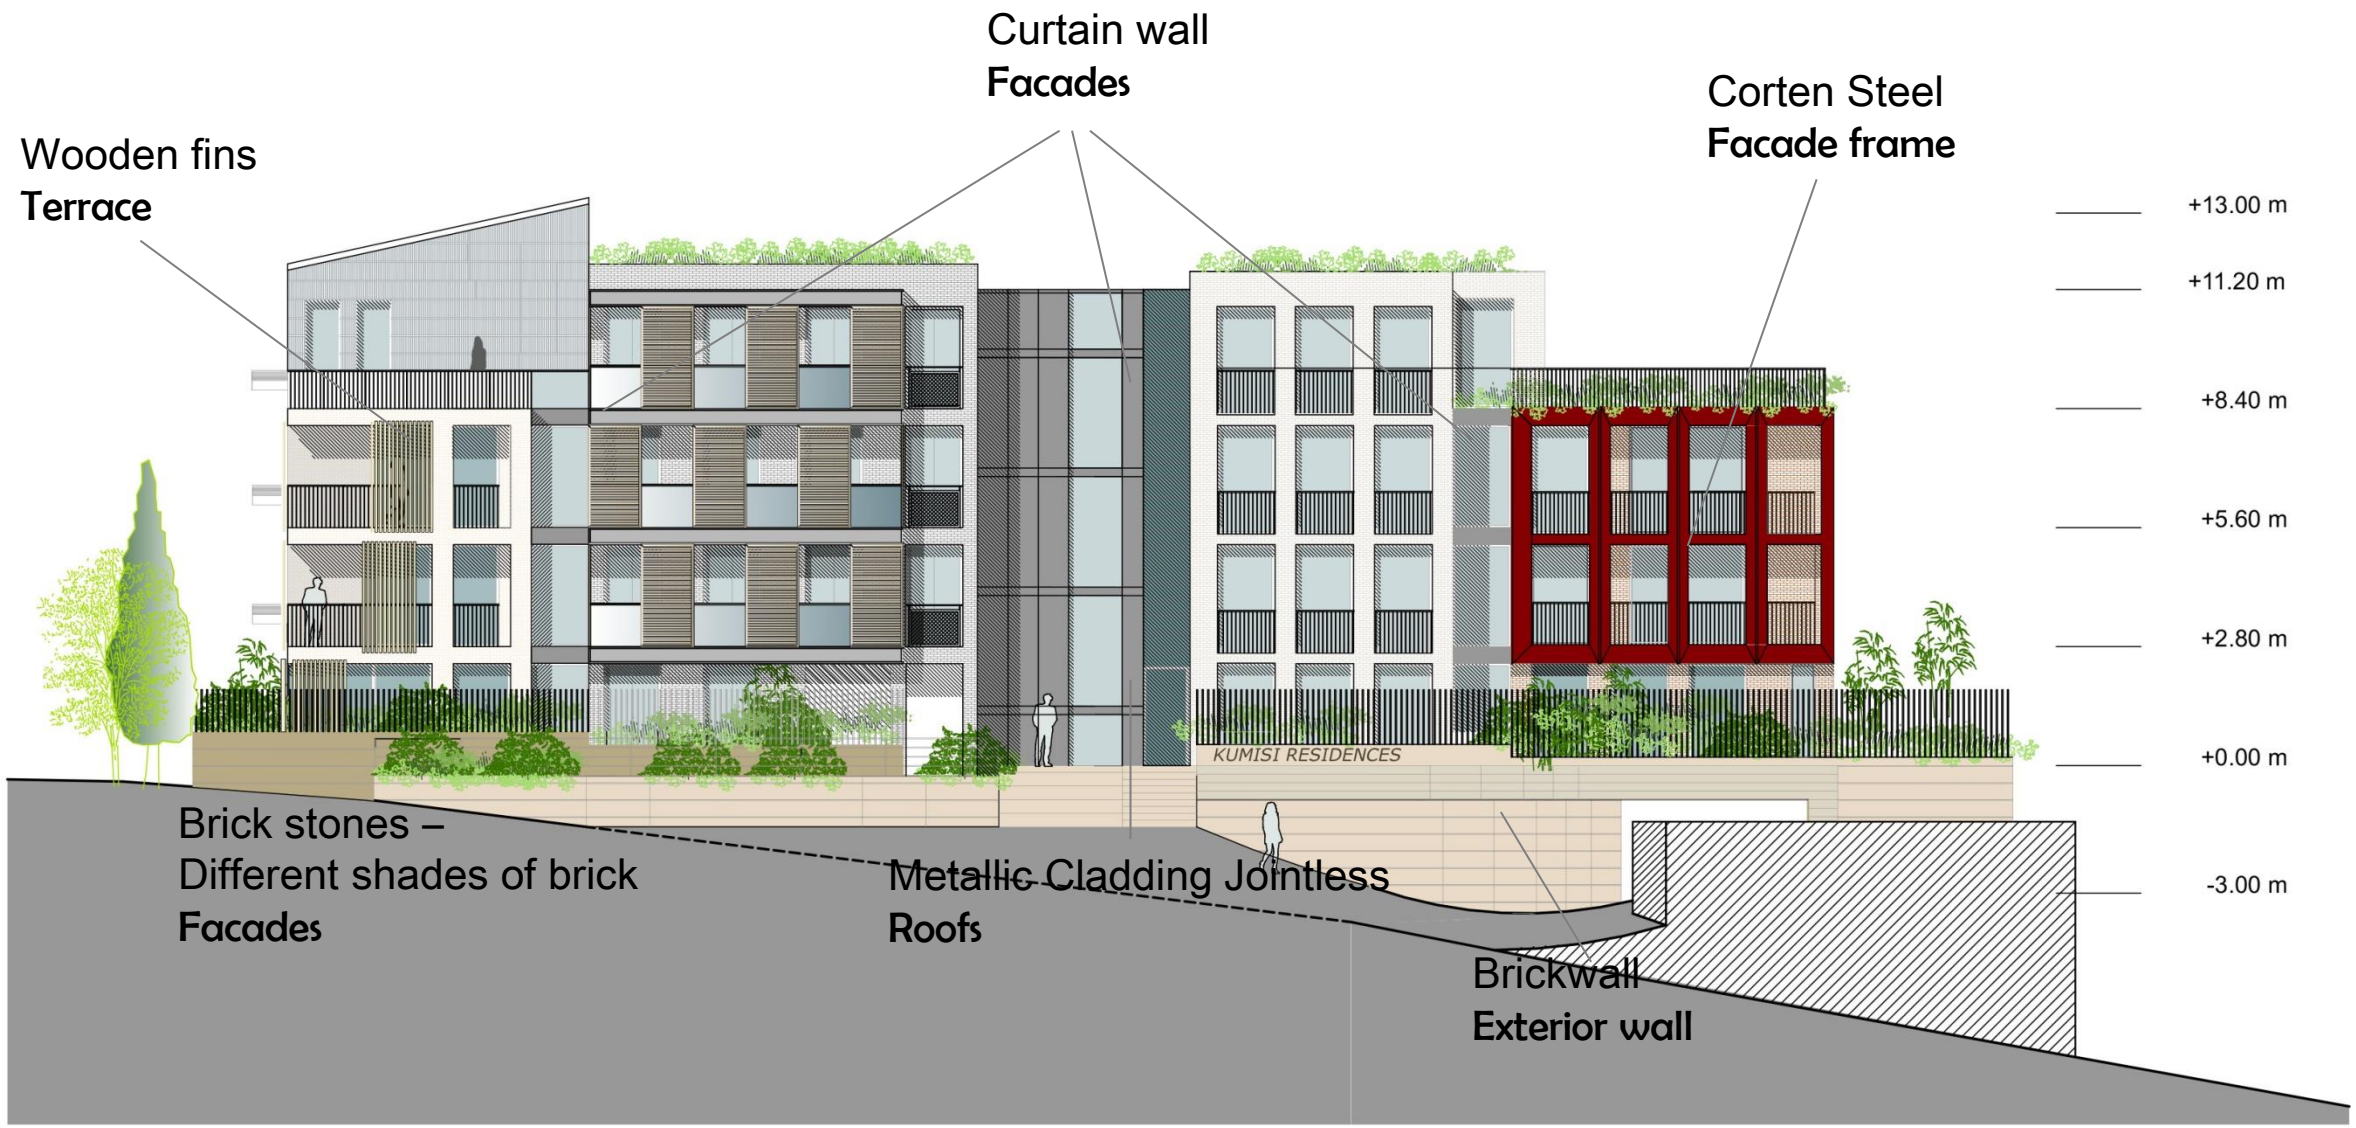

tbilissi kumisi street	North elevation	1/200

VASCONI BY THOMAS SCHNIKO ARCHITECTES PARIS LUXEMBOURG HONG KONG

SOUTH ELEVATION

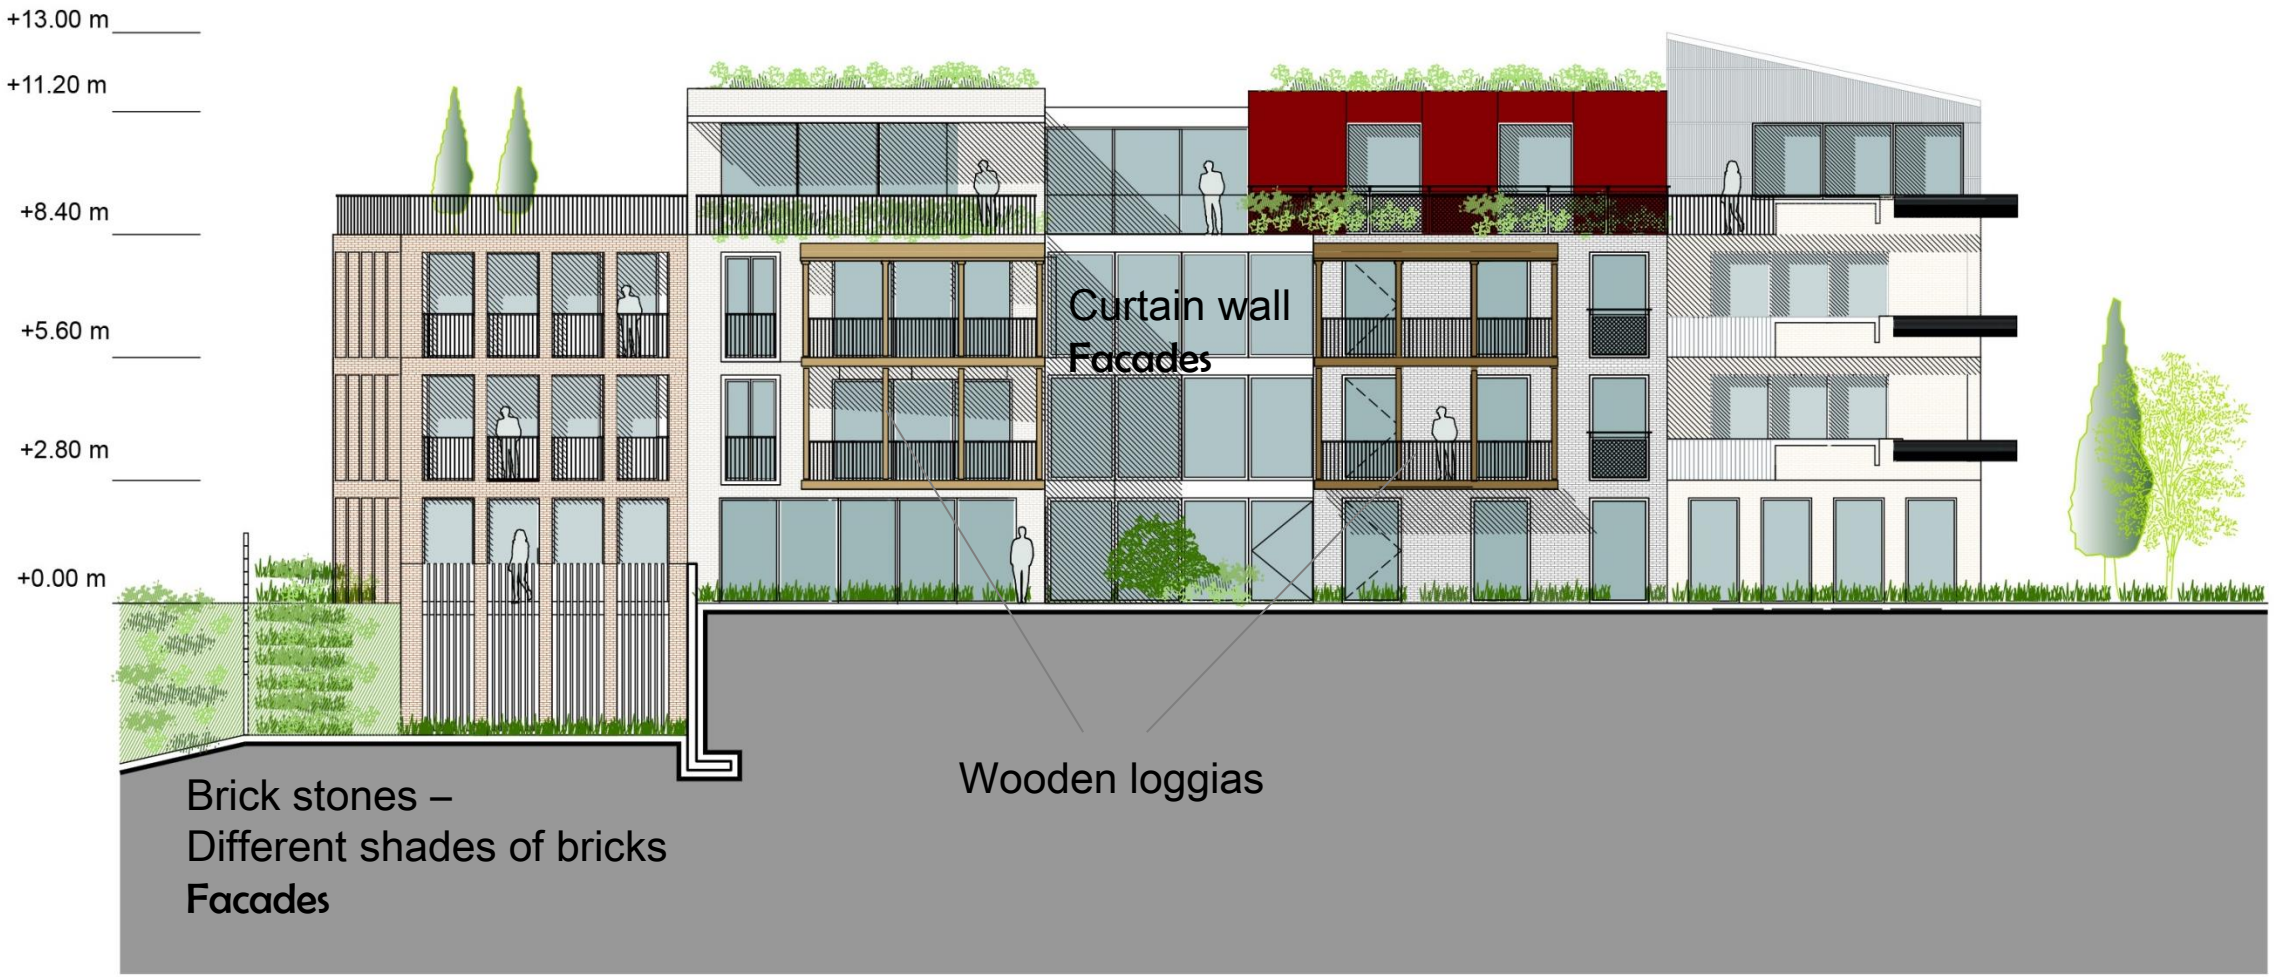

tbilissi kumisi street

South elevation 1/200

VASCONI BY THOMAS SCHINKO ARCHITECTES PARIS LUXEMBOURG HONG KONG