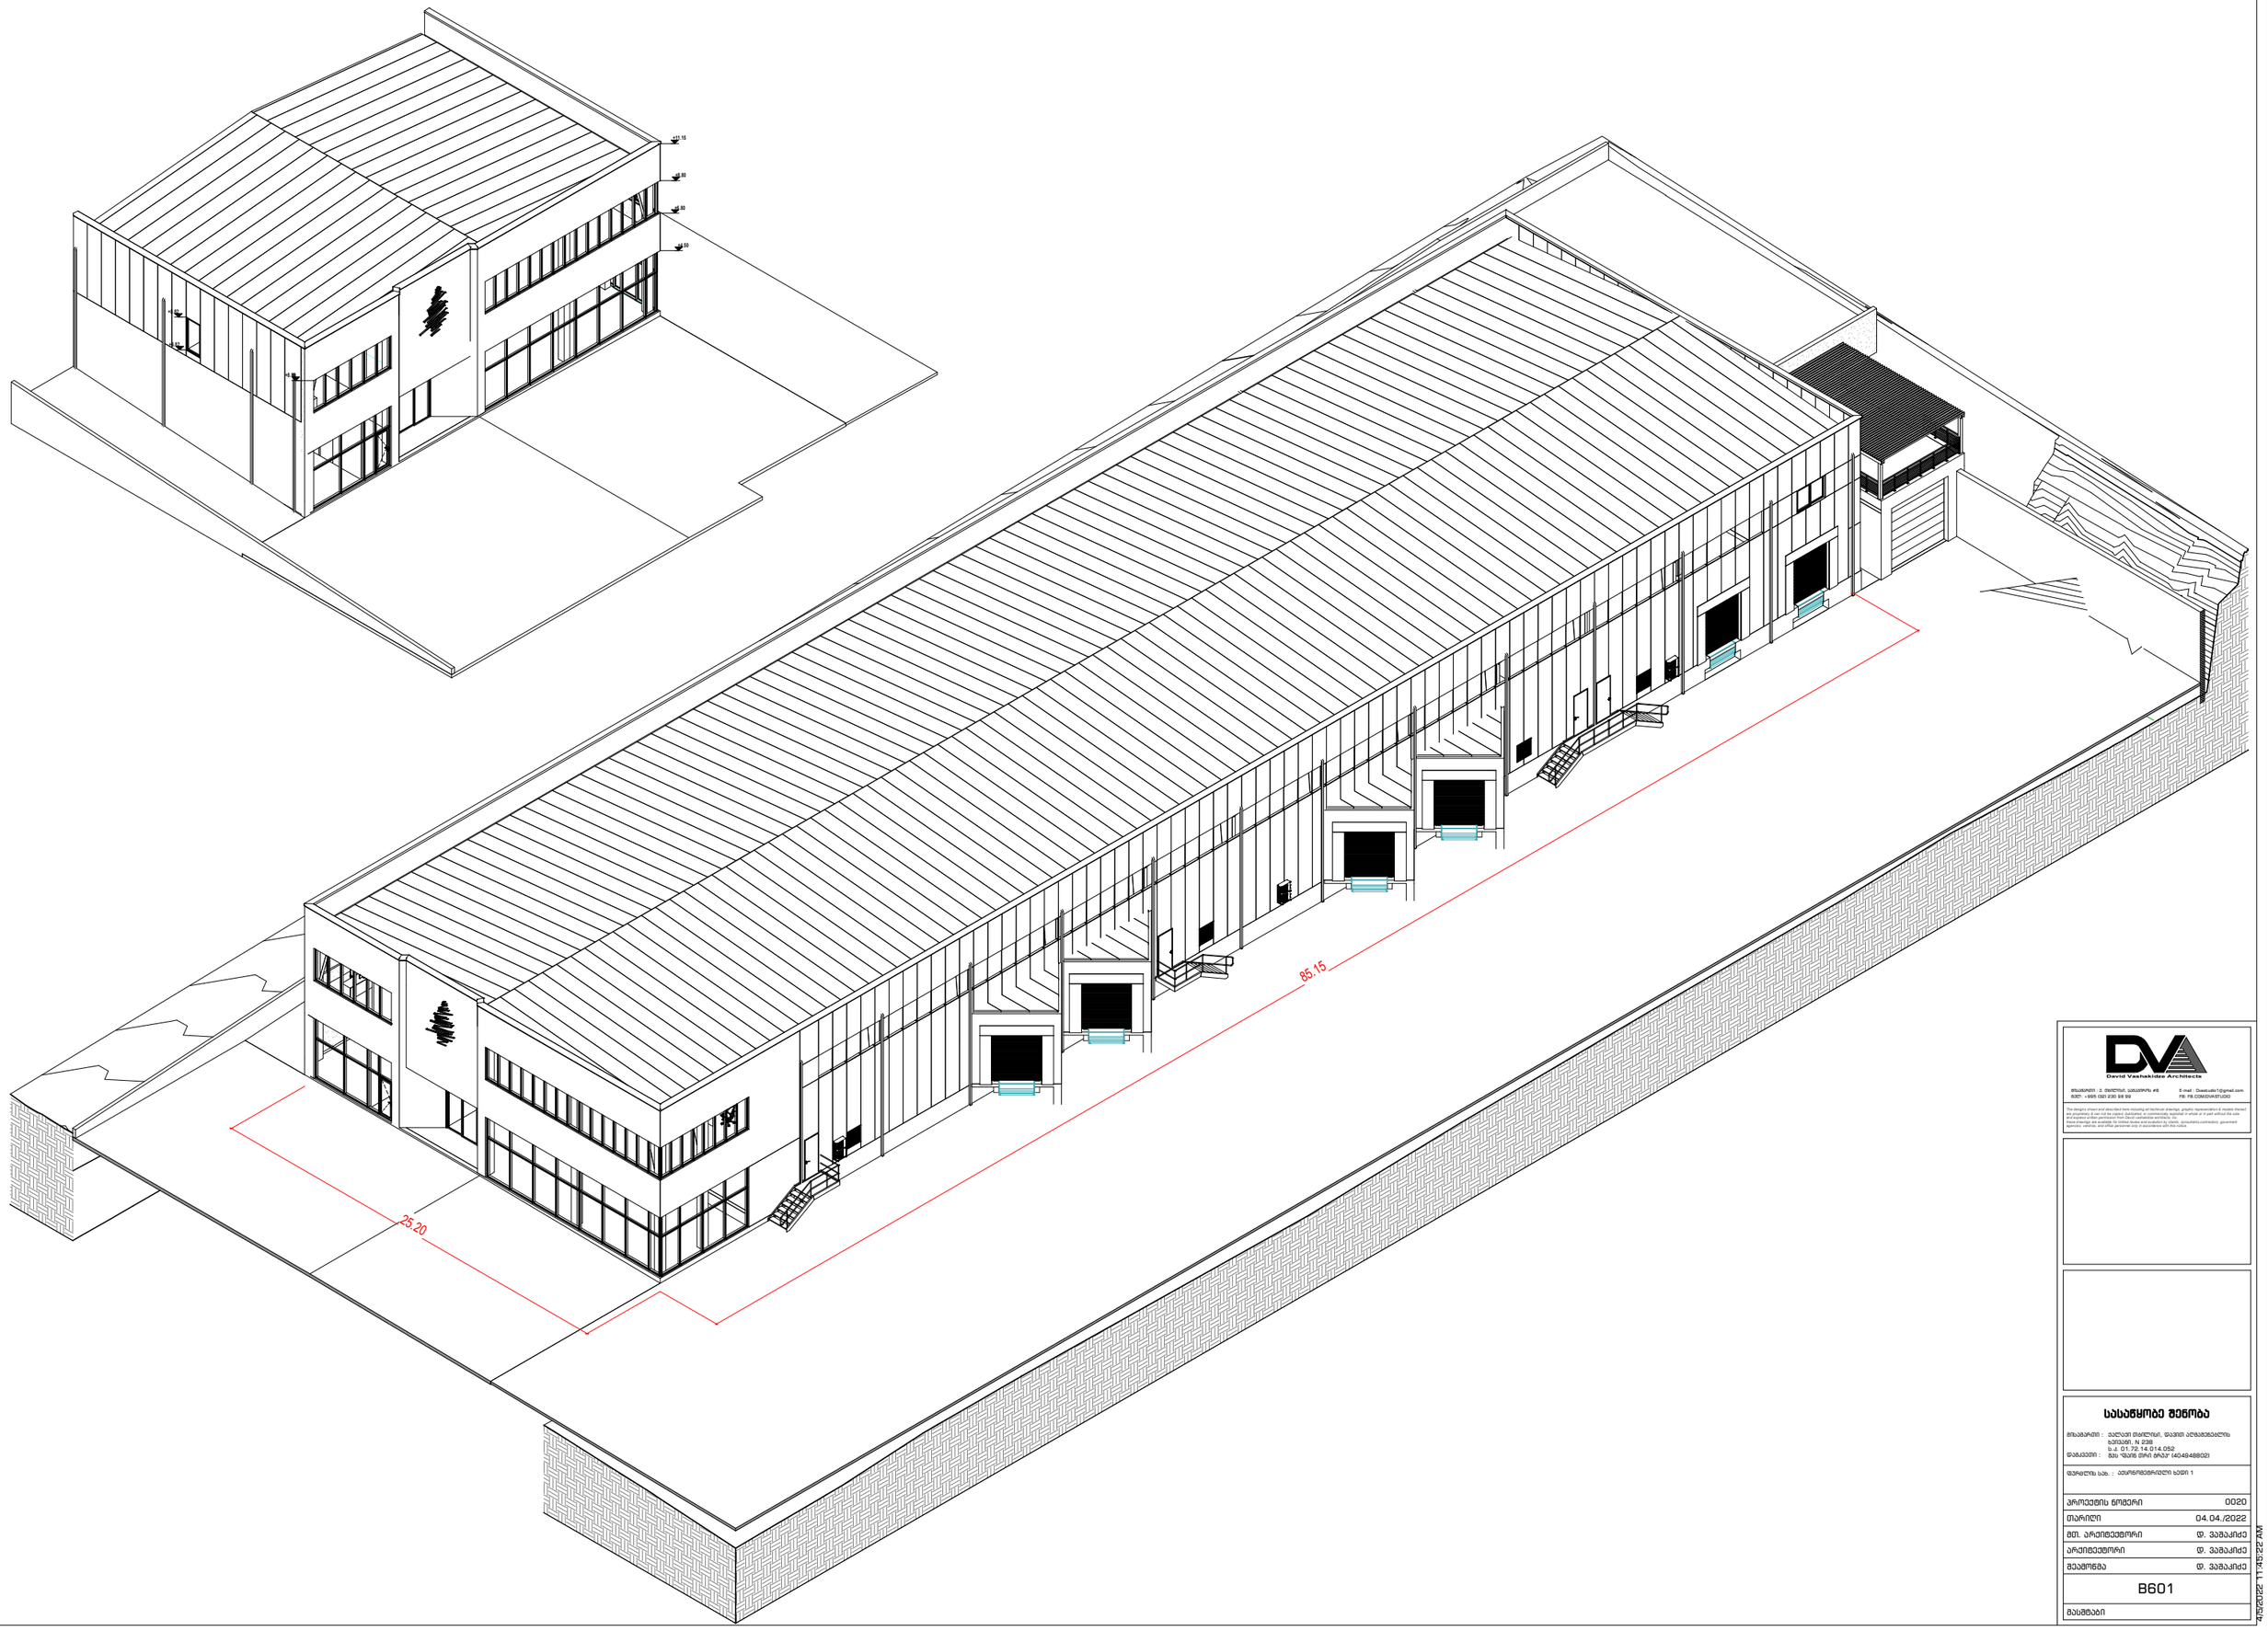

David Vashakidze Architects

მისამართი : ქ. თბილისი, სანაკოროს #8
ნომერი : +995 (32) 230 98 99

E-mail : Dwaestudio1@gmail.com
FB: FB.COM/DVASTUDIO

The designs shown and described here including all technical drawings, graphic representations & models thereof, are proprietary & can not be copied, distributed, or commercially exploited in whole or in part without the sole and expressed written permission from David Vashakidze Architects, Inc.
Please drawings are available for utilities review and available for clients, consultants, contractors, government agencies, vendors, and other personnel only in accordance with this notice.

სასაზყობე შენობა

მისამართი :	ქალაქი თბილისი, დავით აღმაშენებლის ხეივანი, N 238 ს.კ. 01.72.14.014.052
დამკვეთი :	შპს "ფაინ ფრი ბრაპ" (404948802)

ფურცლის სახ. : აქსონომეტრიული ხედი 1

პროექტის ნომერი	0020
თარიღი	04.04./2022
მთ. არქიტექტორი	დ. ვაშაკიძე
არქიტექტორი	დ. ვაშაკიძე
შეამონმა	დ. ვაშაკიძე

B601

მასშტაბი

4/5/2022 11:45:22 AM

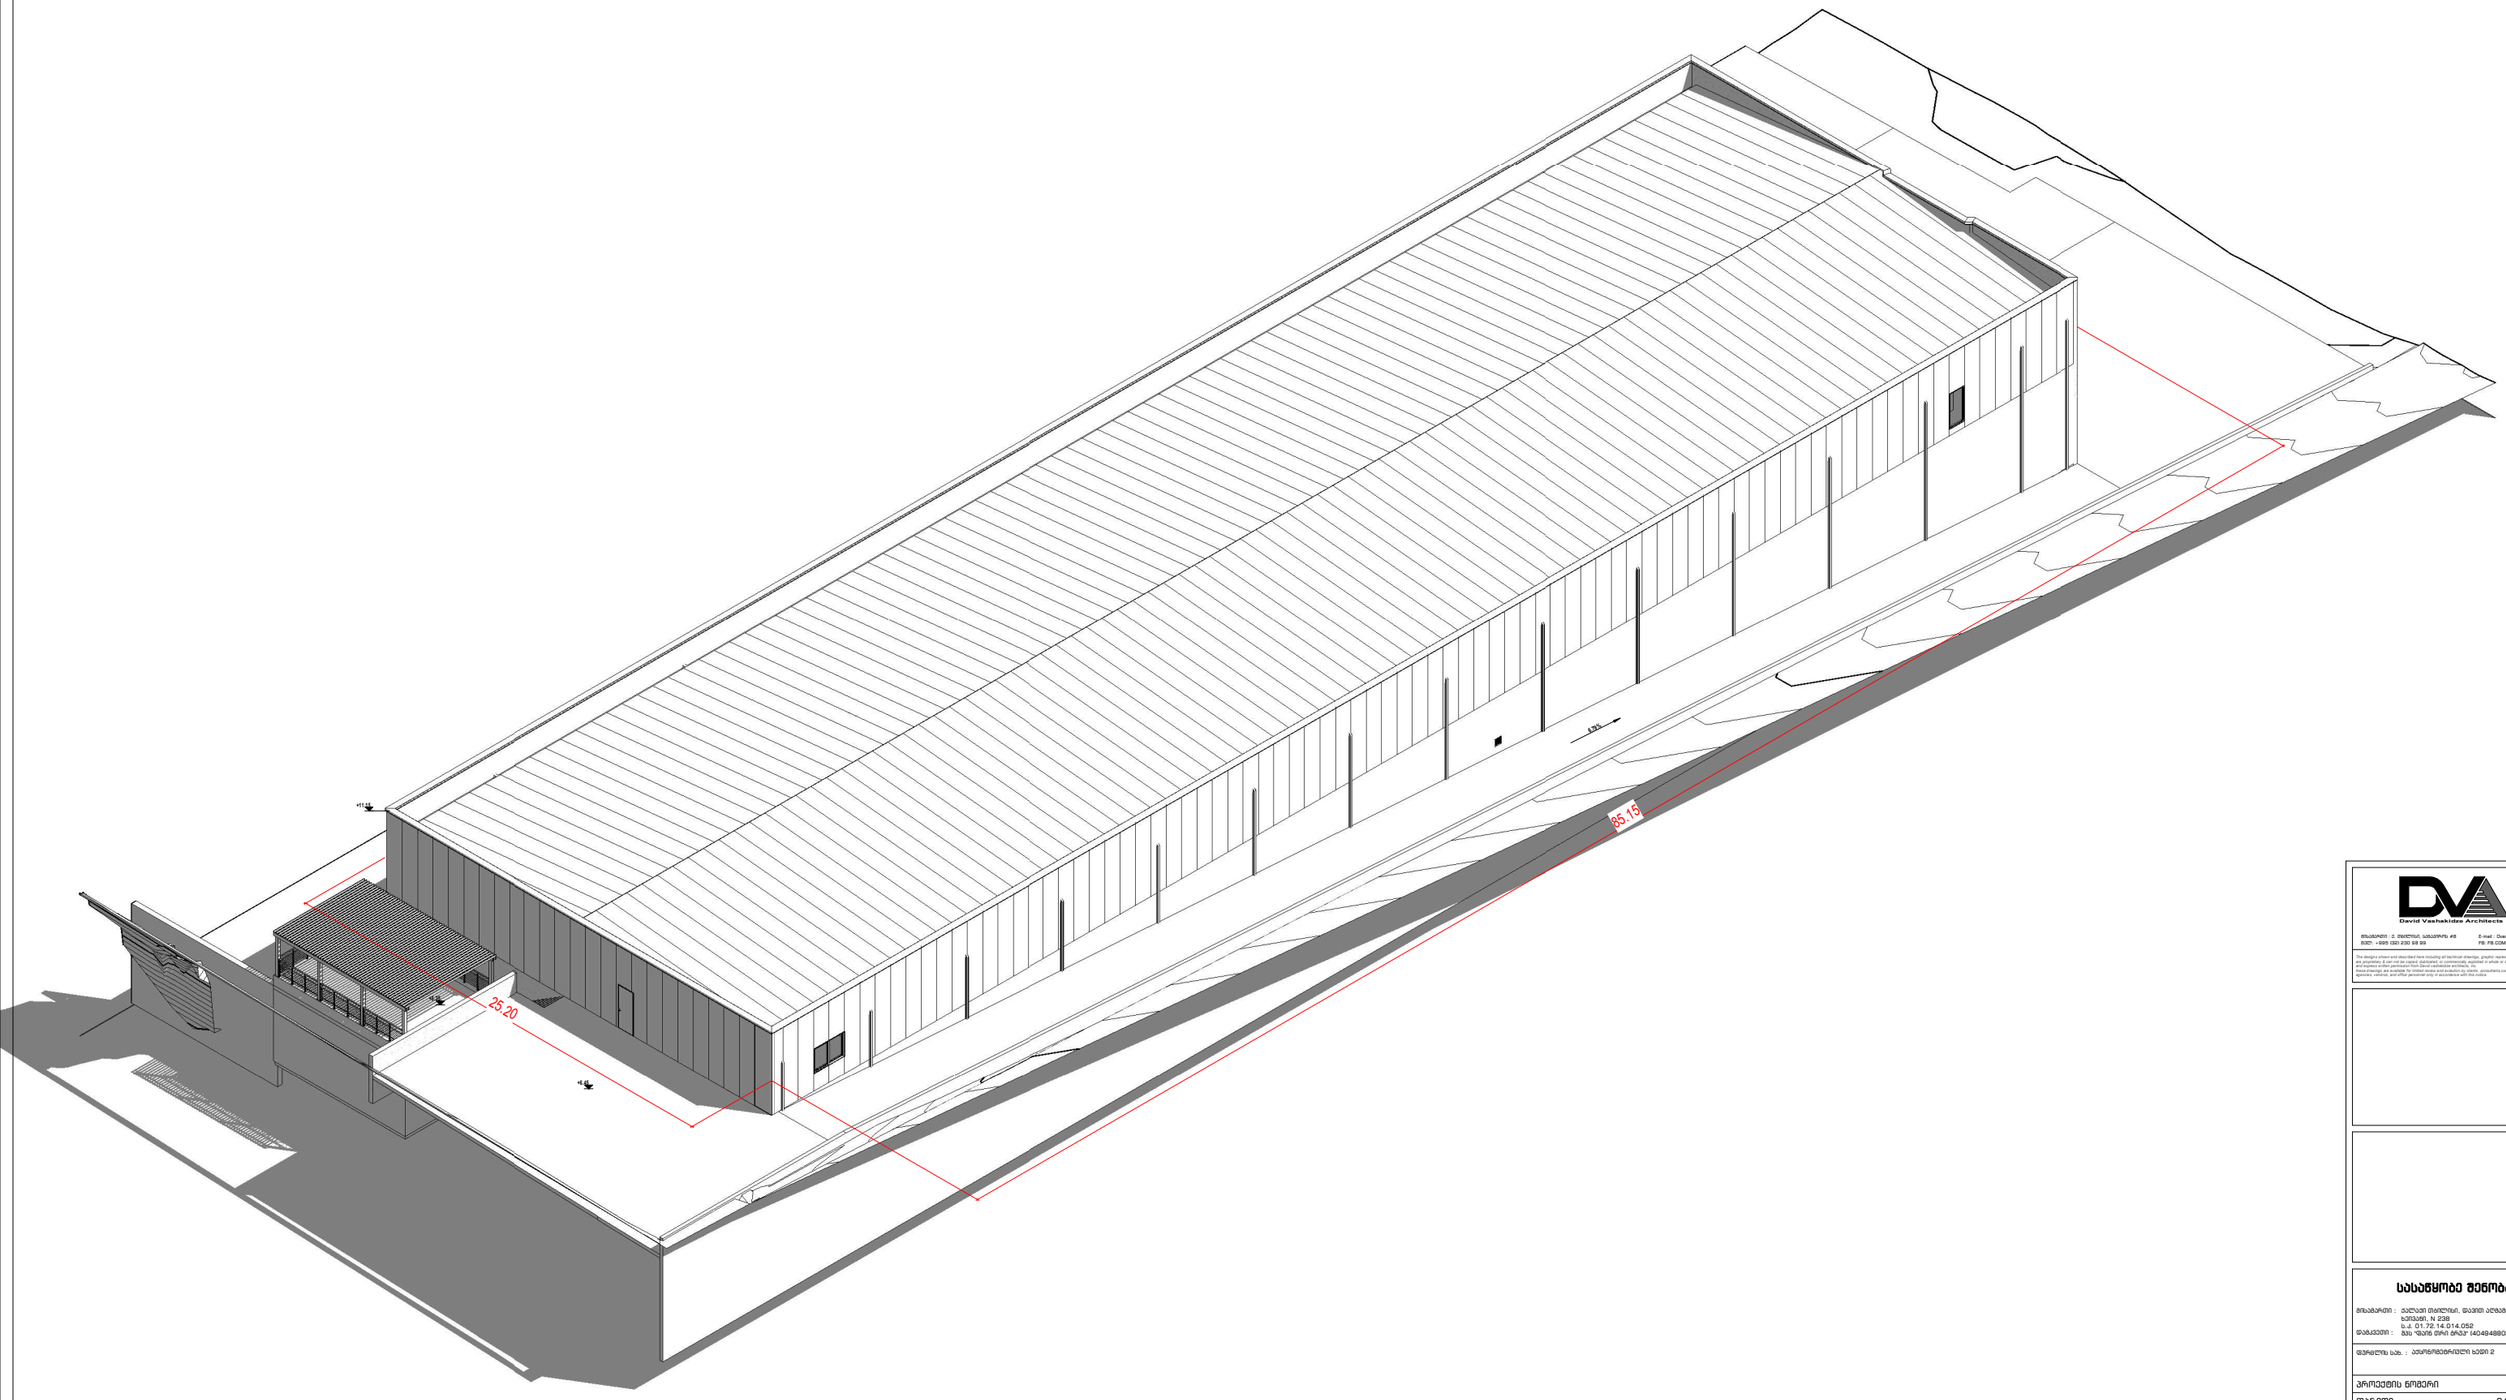

DVA
David Vashakidze Architects

მისამართი : ქ. თბილისი, სამანიშვილი #8
ბეჭ: +995 (32) 230 98 99
E-mail : Dvastudio1@gmail.com
FB: FB.COM/DVASTUDIO

The designs shown and described here including all technical drawings, graphic representations & models thereof, are proprietary & can not be copied, distributed or commercially exploited in whole or in part without the sole and express written permission from David vashakidze architects, inc.
Dvastudio drawings are available for limited use and evaluation by clients, consultants, contractors, governed agencies, vendors, and other personnel only in accordance with this notice.

სასაწყობე შენობა

მისამართი : ქალაქი თბილისი, დაჭით აღმაშენებლის ხეივანი, N 238
ს.კ. 01.72.14.014.052
დამკვეთი : შპს "შაინ ფრი ბრაკ" (404948802)

შეზრილის სახ. : აერონომეტრიული ხეფი 2

პროექტის ნომერი	0020
თარიღი	04.04./2022
მთ. არქიტექტორი	დ. ვაშაკიძე
არქიტექტორი	დ. ვაშაკიძე
შეამონმა	დ. ვაშაკიძე

B602

მასშტაბი

4/5/2022 11:45:28 AM


დამუშავებული
ბეტონი
ბეტონის ღებვა
RAL 9017
ალუმინის პროფილებიანი
ვიტრაჟი RAL 9017
25.20 მ
85.17
+11.15
+8.85
+6.83
+4.53
+0.80
+0.50
+0.70
სარდაფში ჩასასვლელი
ღიობის მაგივრად
გაჩნდა ვიტრაჟი,
თავისთავად გაუქმდა პანდუსიც

ფოტომონტაჟი
#2

