
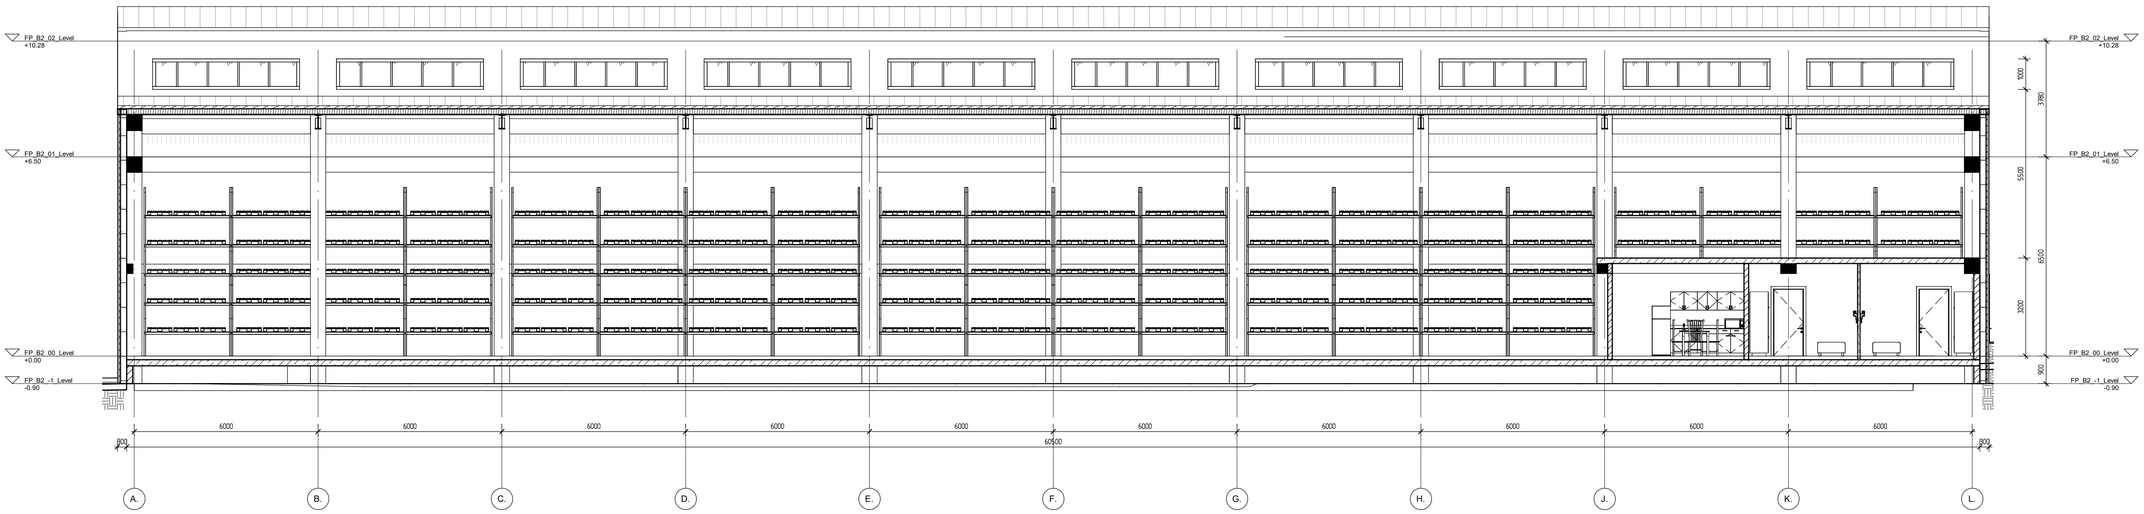


B2 SECTION 1-1

1 : 100

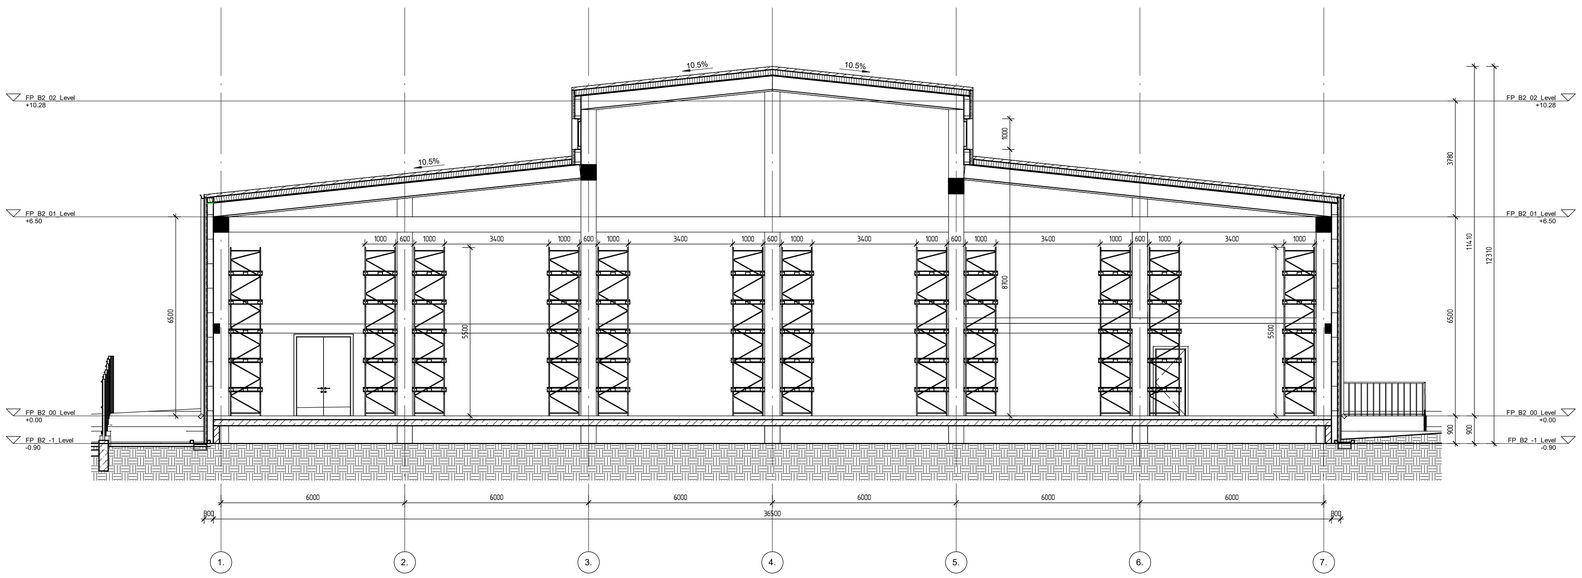

B2 SECTION 2-2

1 : 100

DMARK
ARCHITECTURAL COMPANY

www.dmark.ge

D M A R K
A R C H I
T E C T U
R A L C O
M P A N Y

PROJECT NAME
FEDEX WAREHOUSE COMPLEX

PROJECT ADDRESS
GEORGIA, TBILISI, QIZIKI STREET #27

CLIENT
"INFORMATION COMMUNICATION SYSTEMS"

± 0.00 = sp

STAGE	DATE	COMMENT
sp	13.10.2022	stadia proeqti


ORDER #	22.009
DRAWN BY	NM
CHECKED BY	AK
COPYRIGHT	DMARK

DRAWING NAME
SECTION 1-1 SECTION 2-2

FED-DMK-DD- B2-A-300 -R01


A1

Z:\00_Projects\22.009_FedEx\300_Modeling\304_Revit\ARCH_Fedex_RVT21.rvt

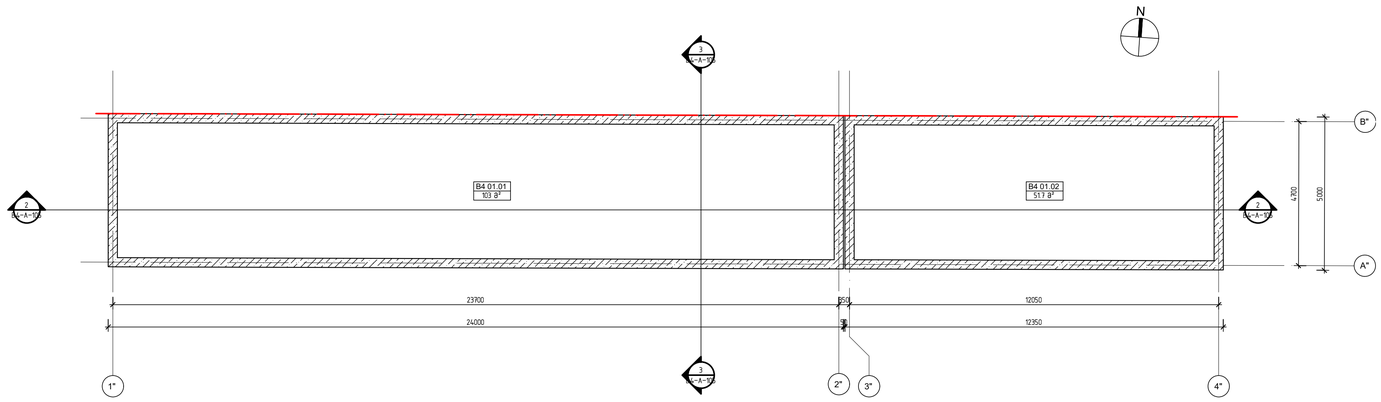


B4 FLOOR PLAN

1 : 100

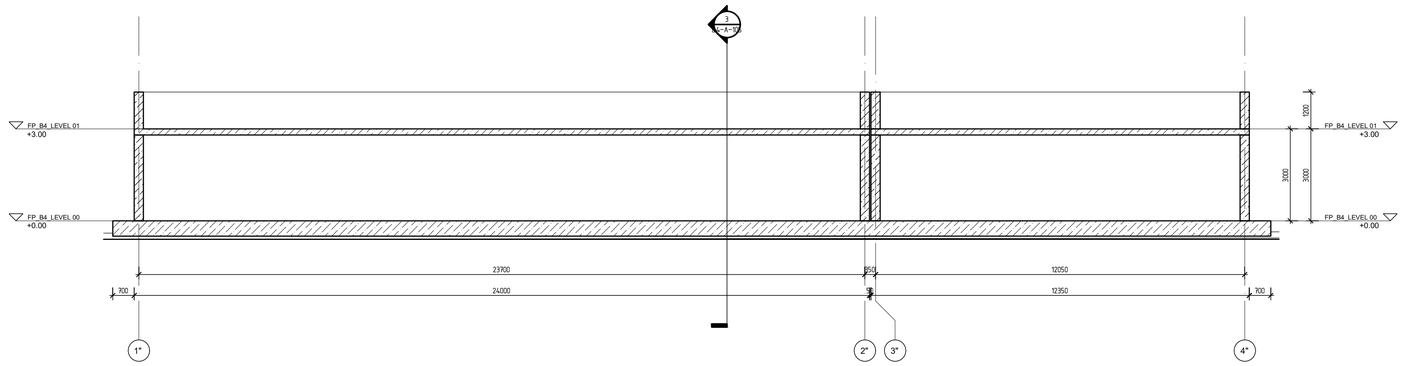

B4 SECTION 1-1

1 : 100

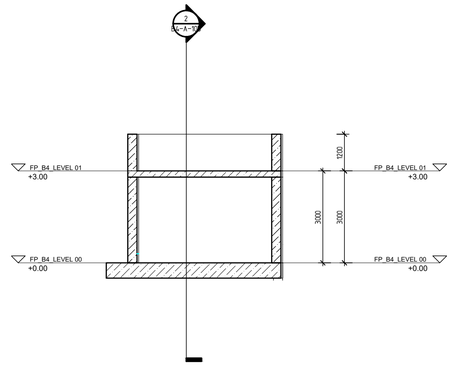

B4 SECTION 2-2

1 : 100

DMARK
ARCHITECTURAL COMPANY
www.dmark.ge

PROJECT NAME
FEDEX WAREHOUSE COMPLEX

PROJECT ADDRESS
GEORGIA, TBILISI, QIZIKI STREET #27

CLIENT
"INFORMATION COMMUNICATION SYSTEMS"

± 0.00 = sp

STAGE	DATE	COMMENT
	13.10.2022	stadia proeqti

ORDER #	22.009
DRAWN BY	NM
CHECKED BY	AK
COPYRIGHT	DMARK

DRAWING NAME:
B4 TECHNICAL BUILDING PLAN & SECTIONS

FED-DMK-DD- B4-A-105 -R01

A1

Z:\100_Projects\22.009_FedEx\300_Modeling\304_Revit\ARCH_Fedex_RVT21.rvt