მოსაპირკეთებელი მასალების სპეციფიკაცია	
ფერი	დასახელება
	ღია ნაცრისფერი სენდვიჩ- პანელი RAL7035
	მუქი ნაცრისფერი ლითონი კარი RAL7039
	შავი ფერის ალუმინის პროფილი RAL9011
	ღია ნაცრისფერი ლითონის მოაჯირი RAL7035

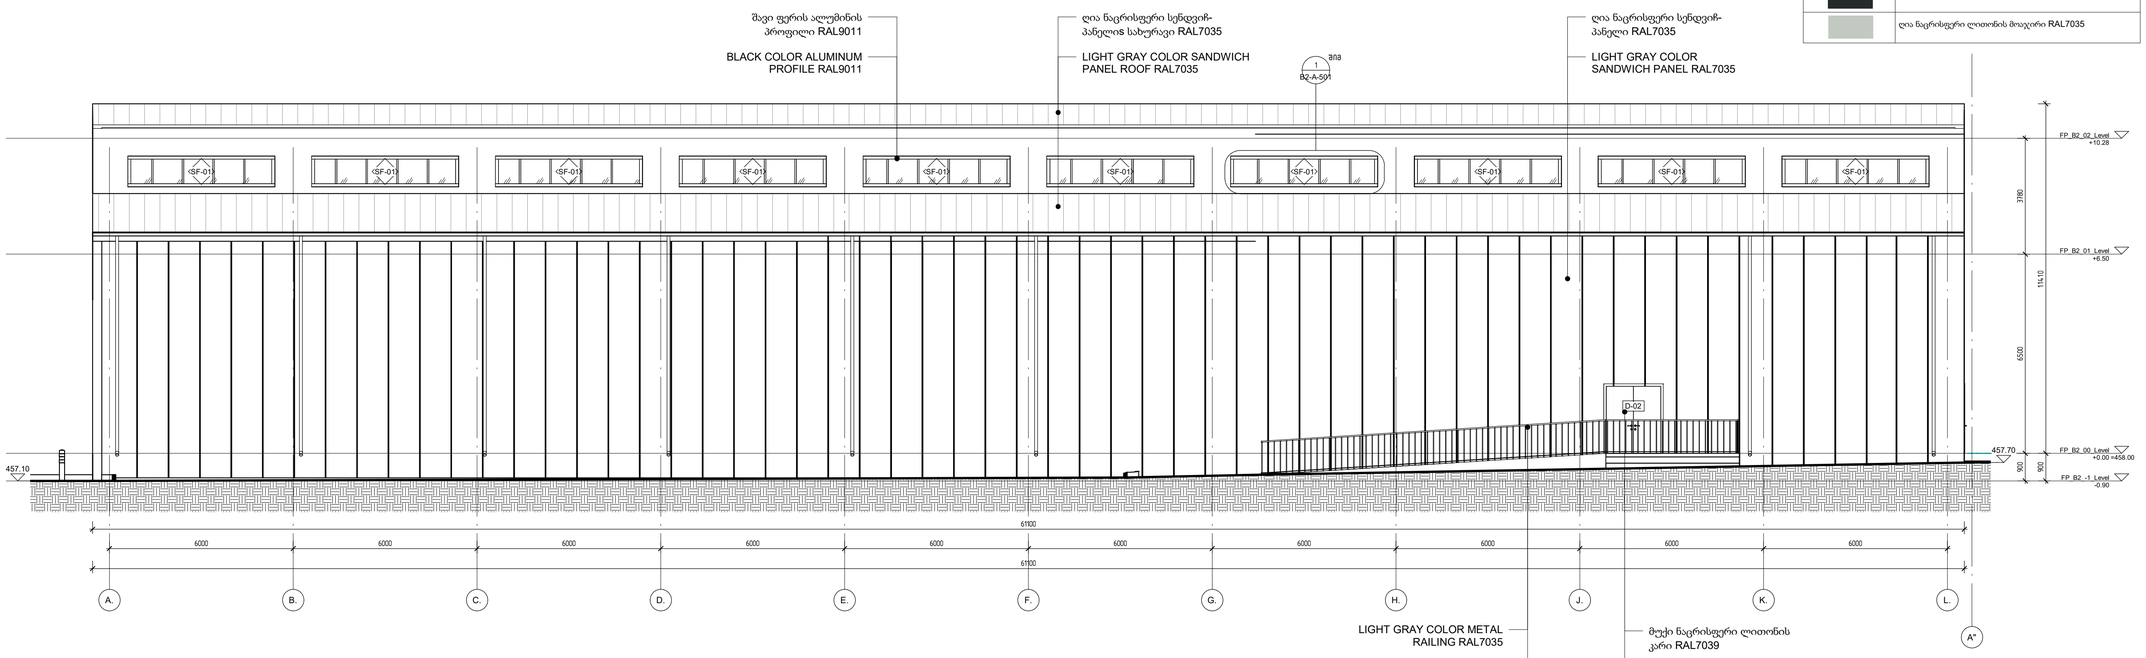

ELEVATION "A-L"

1 : 100

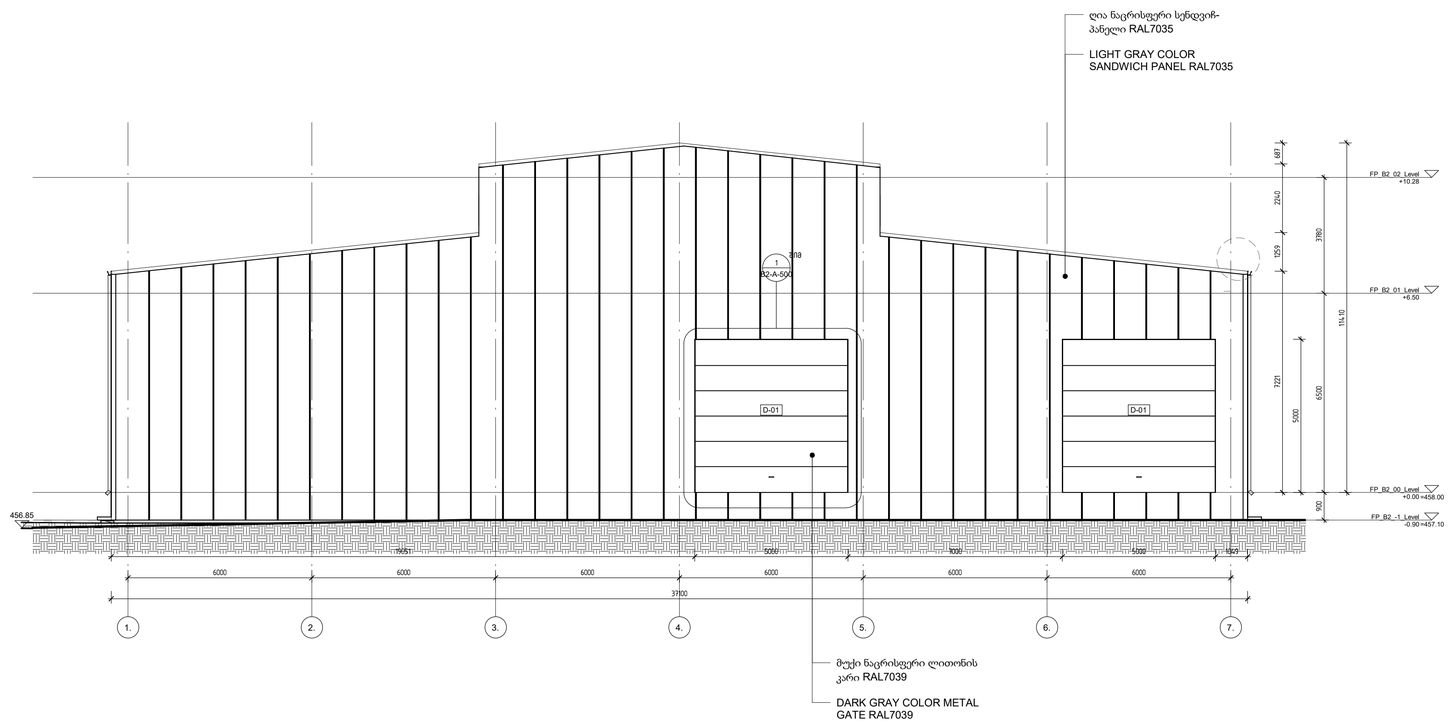

ELEVATION -"1-7"

1 : 100

DMARK
ARCHITECTURAL COMPANY
www.dmark.ge

D M A R K
A R C H I
T E C T U
R A L C O
M P A N Y

PROJECT NAME
FEDEX WAREHOUSE COMPLEX

PROJECT ADDRESS
GEORGIA, TBILISI, QIZIKI STREET #27

CLIENT
"INFORMATION COMMUNICATION SYSTEMS"

± 0.00 = 458.0

STAGE	DATE	COMMENT
	16.11.2022	stadia proeqti

ORDER #	22.009
DRAWN BY	NM
CHECKED BY	AK
COPYRIGHT	DMARK

DRAWING NAME
BUILDING ELEVATIONS

FED-DMK-DD- B2-A-200 -R01

A1

Z:\100 Projects\22.009_FedEx\300_Modelinig\304_Revit\ARCH_Fedex_RVT21.rvt

მოსაპირკეთებელი მასალების სპეციფიკაცია	
ფერი	დასახელება
	ღია ნაცრისფერი სენდვიჩ- პანელი RAL7035
	მუქი ნაცრისფერი ლითონი კარი RAL7039
	შავი ფერის ალუმინის პროფილი RAL9011
	ღია ნაცრისფერი ლითონის მოაჯირი RAL7035

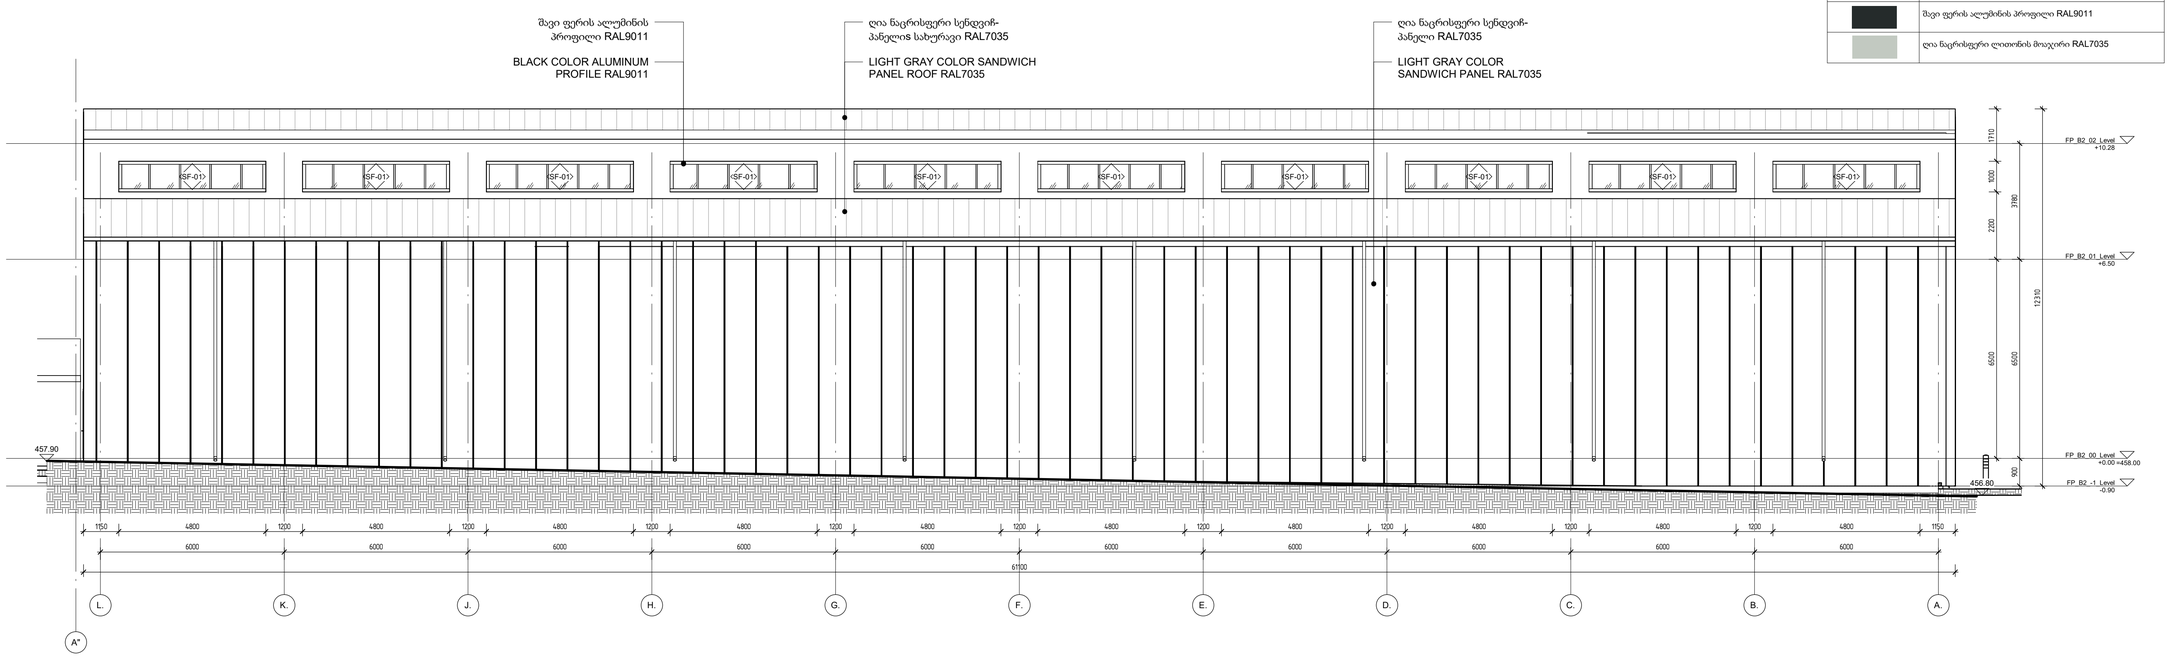

ELEVATION "L-A"

1 : 100

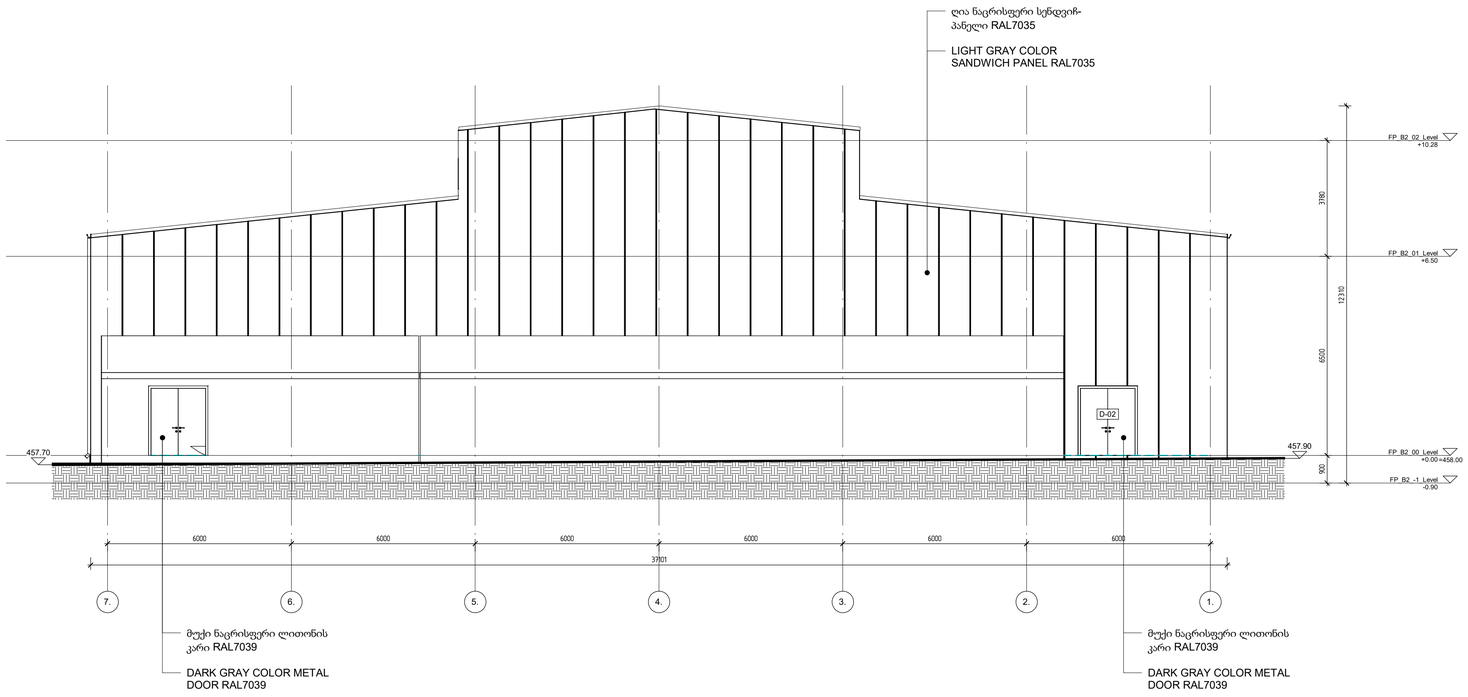

ELEVATION -"7-1"

1 : 100

Z:\100_Projects\22.009_FedEx\300_Modeling\02d_Revit\ARCH_Fedex_RVT24.rvt

DMARK
ARCHITECTURAL COMPANY
www.dmark.ge

D M A R K
A R C H I
T E C T U
R A L C O
M P A N Y

PROJECT NAME
FEDEX WAREHOUSE COMPLEX

PROJECT ADDRESS
GEORGIA, TBILISI, QIZIKI STREET #27

CLIENT
"INFORMATION COMMUNICATION SYSTEMS"

± 0.00 = 458.0

STAGE	DATE	COMMENT
	16.11.2022	stadia proeqti

ORDER #	22.009
DRAWN BY	NM
CHECKED BY	AK
COPYRIGHT	DMARK

DRAWING NAME
BUILDING ELEVATIONS

FED-DMK-DD- B2-A-201 -R01

A1