

EXISTING PHOTO 01

1 : 100

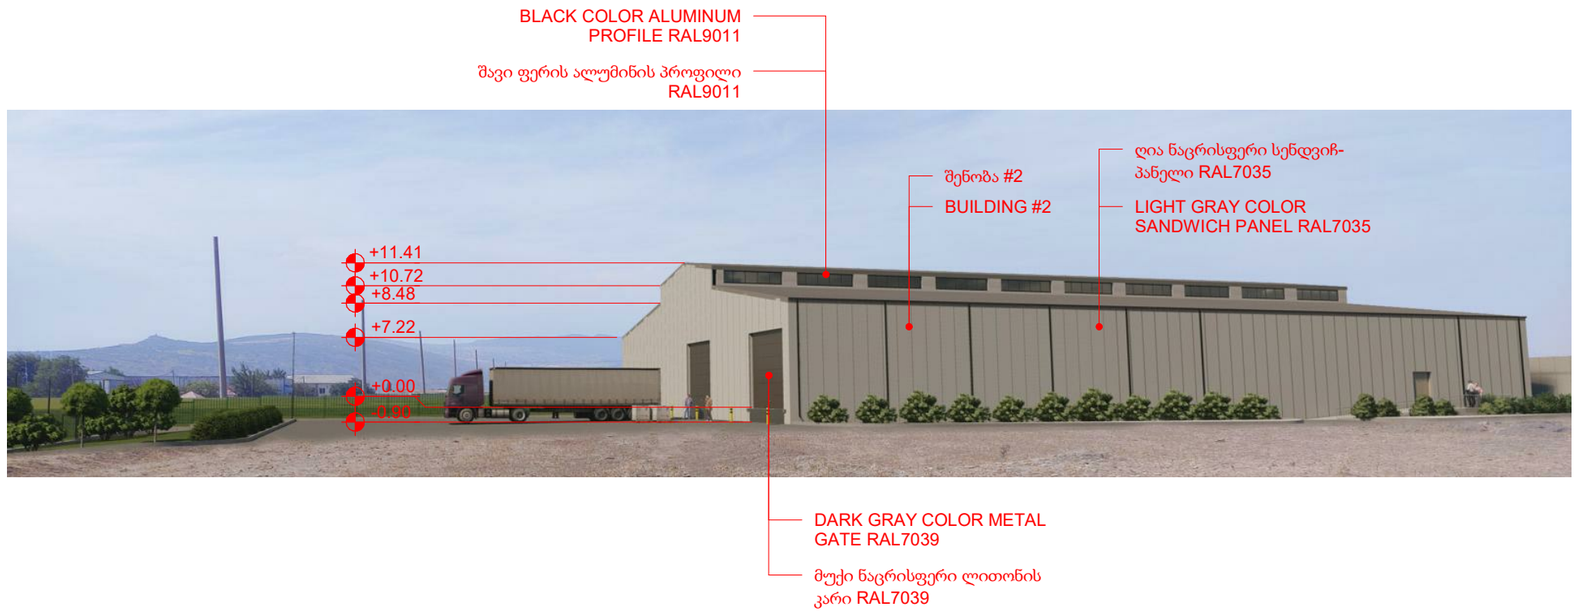

PHOTOMONTAGE 01

1 : 100

DMARK
ARCHITECTURAL COMPANY

www.dmark.ge

DMARK ARCHITECTURAL COMPANY

PROJECT NAME
FEDEX WAREHOUSE COMPLEX

PROJECT ADDRESS
GEORGIA, TBILISI, QIZIKI STREET #27

CLIENT
"INFORMATION COMMUNICATION SYSTEMS"

± 0.00 = 458.0

STAGE	DATE	COMMENT
	16.11.2022	stadia proeqti

ORDER #	22.009
DRAWN BY	NM
CHECKED BY	AK
COPYRIGHT	DMARK

DRAWING NAME
PHOTOMONTAGE

FED-DMK-DD- B2-A-800 -R01

A3

Z:\100 Projects\22.009 FedEx\300 Modeling\304 Revit\ARCH Fedex_RVT21.rvt



EXISTING PHOTO 02

1 : 100



PHOTOMONTAGE 02

1 : 100

Z:\100_Projects\22.009_FedEx\300_Modeling\304_Revit\ARCH_Fedex_RVT21.rvt

DMARK
ARCHITECTURAL COMPANY

www.dmark.ge

DMARK ARCHITECTURAL COMPANY

PROJECT NAME
FEDEX WAREHOUSE COMPLEX

PROJECT ADDRESS
GEORGIA, TBILISI, QIZIKI STREET #27

CLIENT
"INFORMATION COMMUNICATION SYSTEMS"

± 0.00 = 458.0

STAGE	DATE	COMMENT
	16.11.2022	stadia proeqti

ORDER #	22.009
DRAWN BY	NM
CHECKED BY	AK
COPYRIGHT	DMARK

DRAWING NAME
PHOTOMONTAGE

FED-DMK-DD- B2-A-801 -R01

A3