საევაკუაციო კიბე

რკინა ბეტონის კონსტრუქცია ბლოკის კედლებით

მეტალის კონსტრუქცია შეფუთული გოფრირებული თუნუქის ფურცლოვანათი

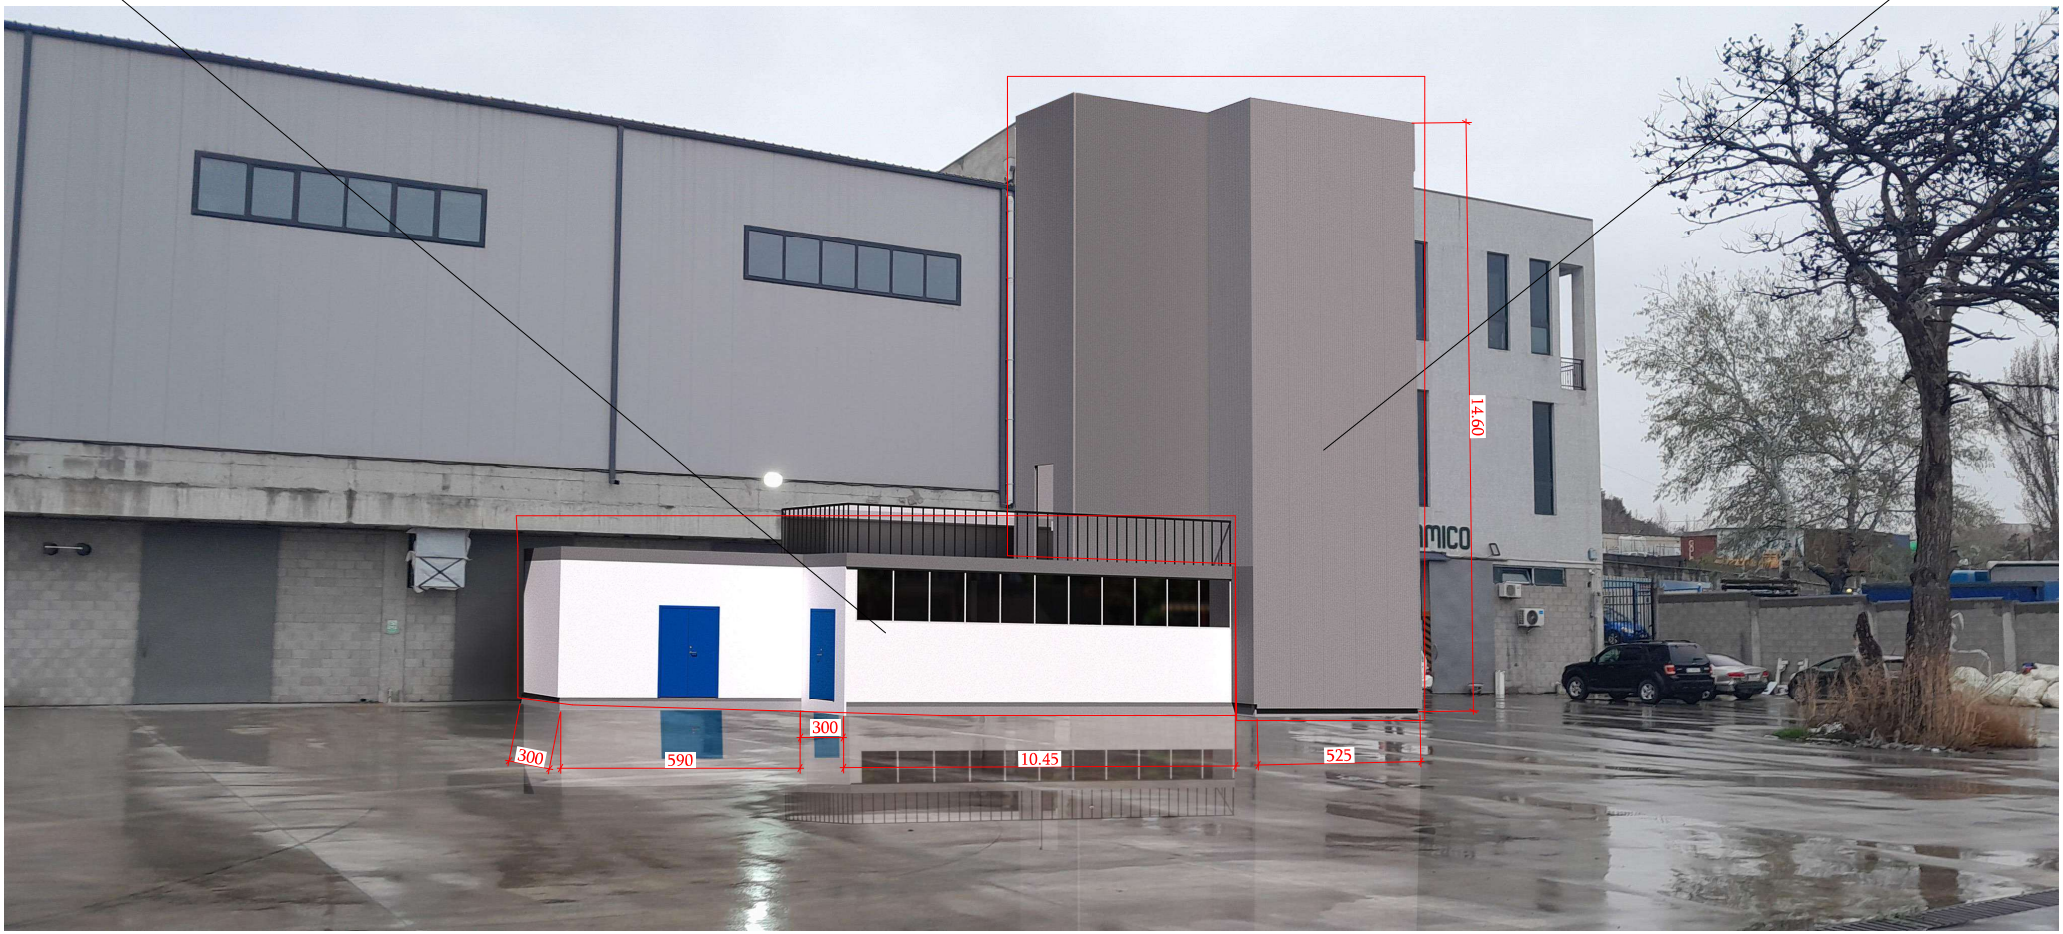

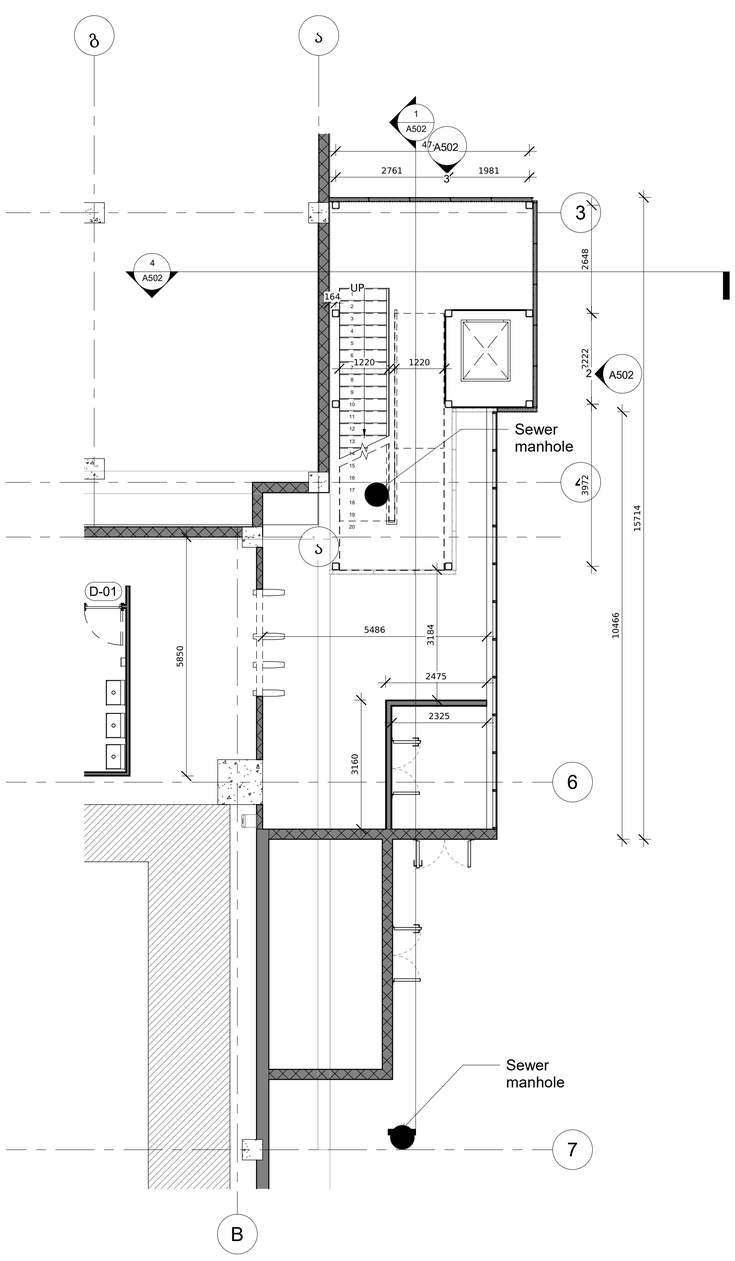

1 Basement Stair

1 : 75

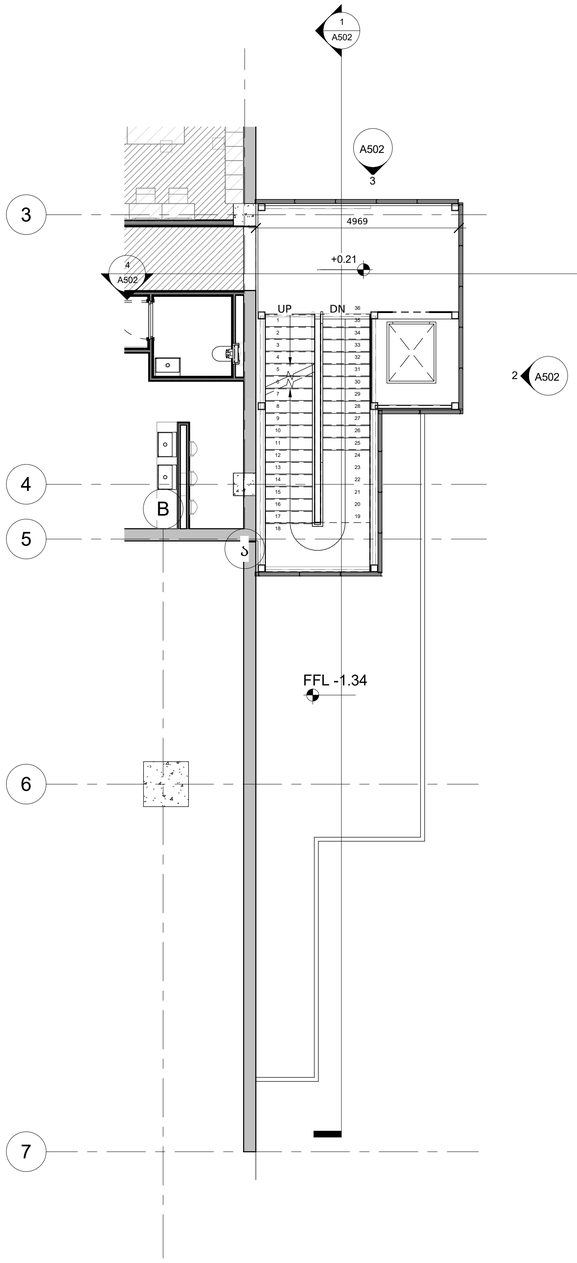

3 Ground Floor Stair

1 : 75

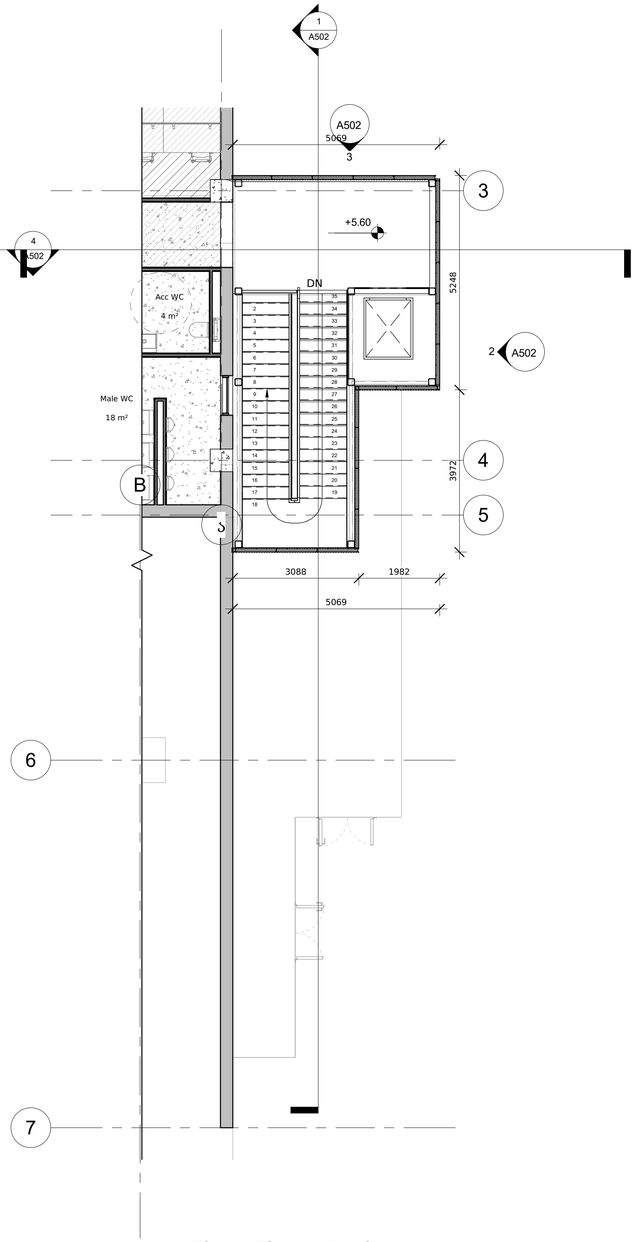

2 First Floor Stair

1 : 75

OWNER/ DIRECTOR

OnAir

ONAIR entertainment

No:	Date:	Revision:	Issued by:
0	10.08.2022	FIRST ISSUE	SPECTRUM

0 1 2 3 4 5m

1:100

KEY PLAN:

INTERIOR DESIGN CONSULTANT

SPECTRUM

0102 Tbilisi,Georgia #27 Tabukashvili Street

T +995 555 603 200
info@spectrum.ge
www.spectrum.ge

PROJECT:

OnAir- Office

BATUMI, GEORGIA

TITLE:

PLANS

SEAL:	DRAWN BY: Author	APPROVED BY: Approver
	FILE:	PROJECT NO: 0001
	SCALE: 1 : 75	SHEET NO: @A1
DRAWING NO: A501	REVISION:	STATUS: Project Status

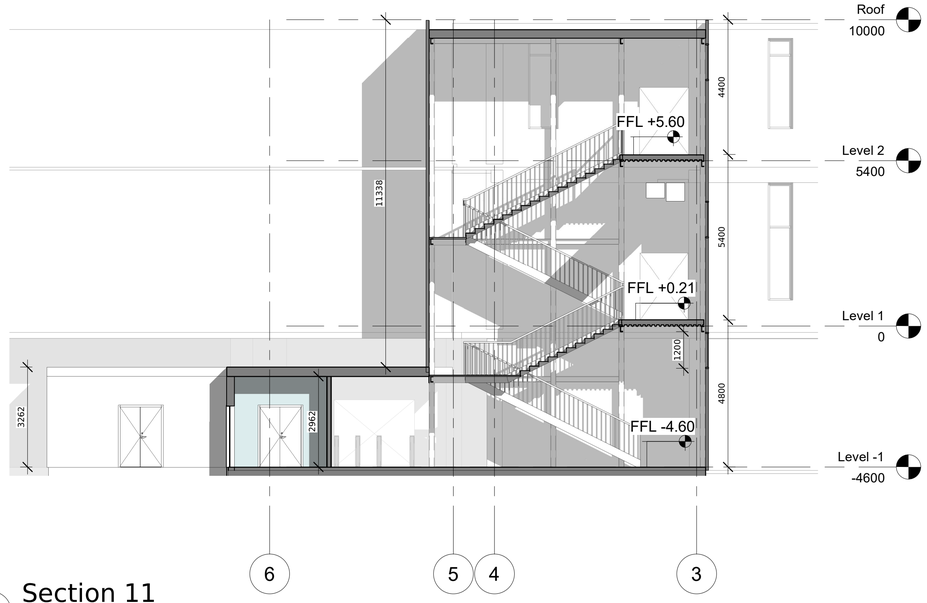

1 Section 11
1 : 100

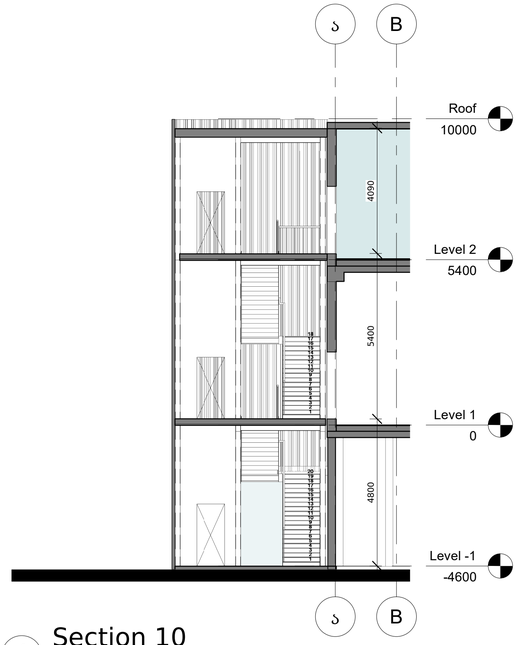

4 Section 10
1 : 100



2 Elevation 1 - a
1 : 100

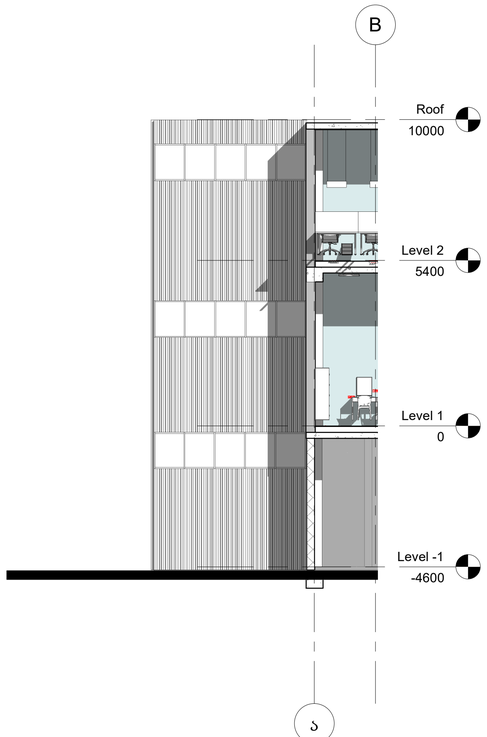

3 Elevation 2 - a
1 : 100

OWNER/ DIRECTOR
OnAir

ONAIR entertainment

No:	Date:	Revision:	Issued by:
0	10.08.2022	FIRST ISSUE	SPECTRUM

0 1 2 3 4 5m
1:100

KEY PLAN:

INTERIOR DESIGN CONSULTANT
SPECTRUM
0102 Tbilisi,Georgia #27 Tabukashvili Street
T +995 555 603 200
info@spectrum.ge
www.spectrum.ge

PROJECT:
OnAir- Office
BATUMI, GEORGIA

TITLE:
SECTIONS & ELEVATIONS

SEAL:	DRAWN BY: Author	APPROVED BY: Aprover
	FILE:	PROJECT NO: 0001
	SCALE: 1 : 100 @A1	SHEET NO:
DRAWING NO: A502	REVISION:	STATUS: Project Status

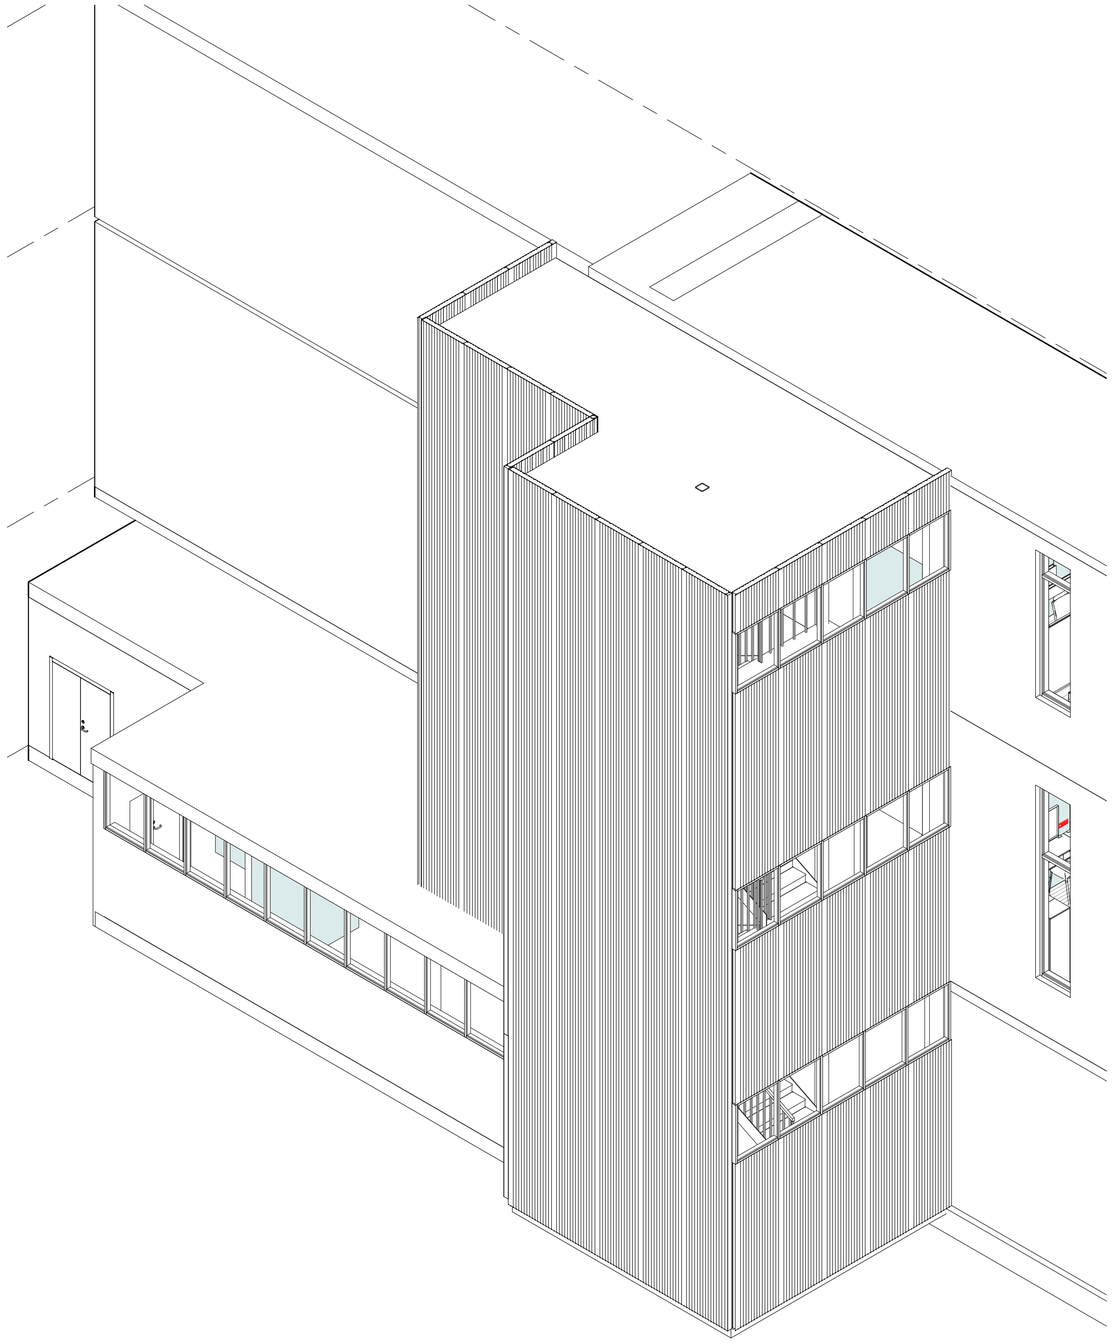

1 3D ext stair

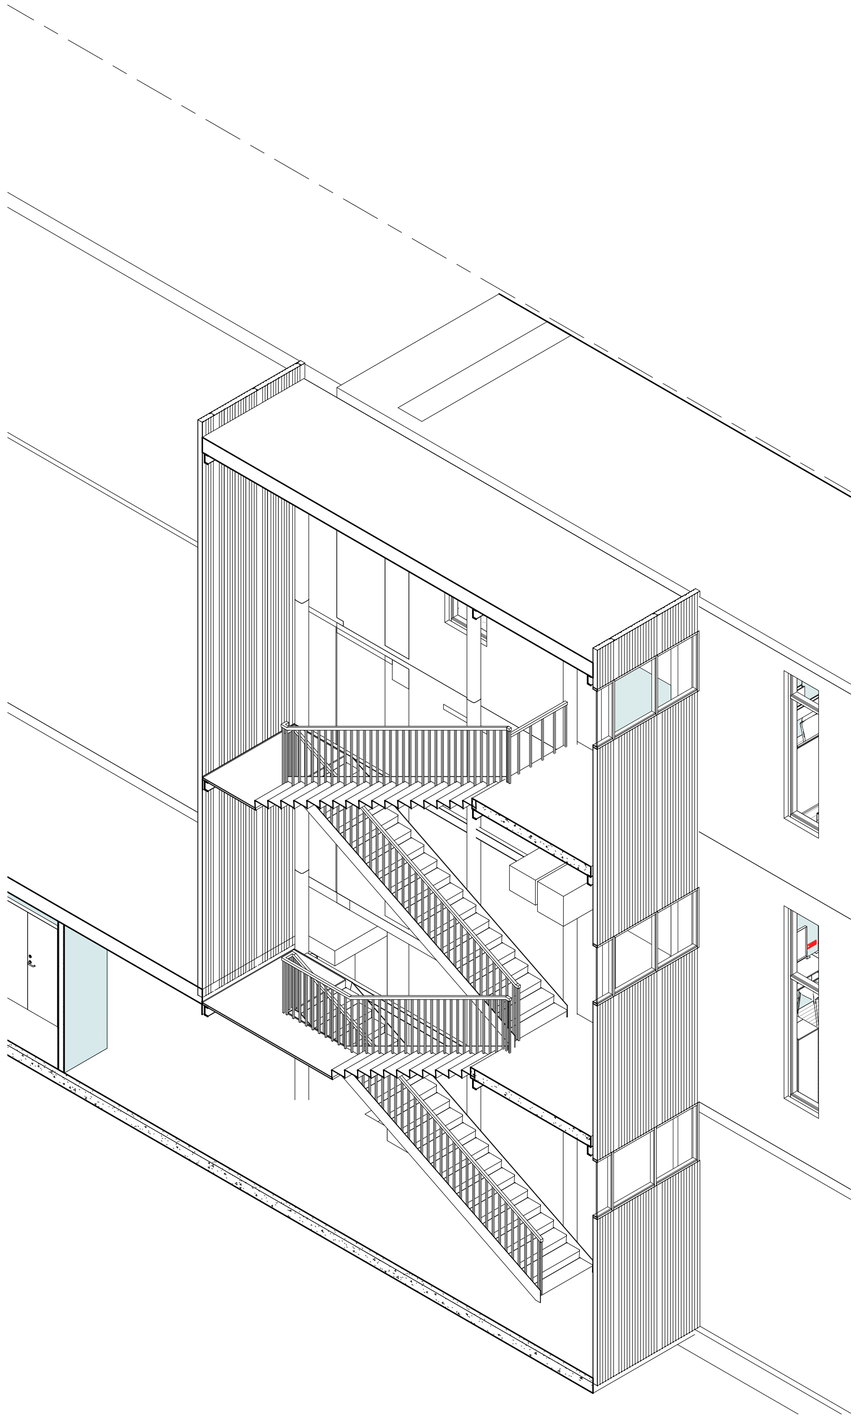

2 3D ext stair section

OWNER/ DIRECTOR

OnAir

ONAIR entertainment

No:	Date:	Revision:	Issued by:
0	10.08.2022	FIRST ISSUE	SPECTRUM

0 1 2 3 4 5m

1:100

KEY PLAN:

INTERIOR DESIGN CONSULTANT

SPECTRUM

0102 Tbilisi,Georgia #27 Tabukashvili Street

T +995 555 602 200
info@spectrum.ge
www.spectrum.ge

PROJECT:

OnAir- Office

BATUMI, GEORGIA

TITLE:

3D VIEW

SEAL:	DRAWN BY: Author	APPROVED BY: Approver
	FILE:	PROJECT NO: 0001
	SCALE: @A1	SHEET NO:
DRAWING NO: A503	REVISION:	STATUS: Project Status

882021089637

: 01.12.01.003.132 :

: 882021089637 : 20384 . (WGS 84 / UTM zone 38N)

: 18/02/2021

