

N 2 სახლი
ჭრილი 2-2

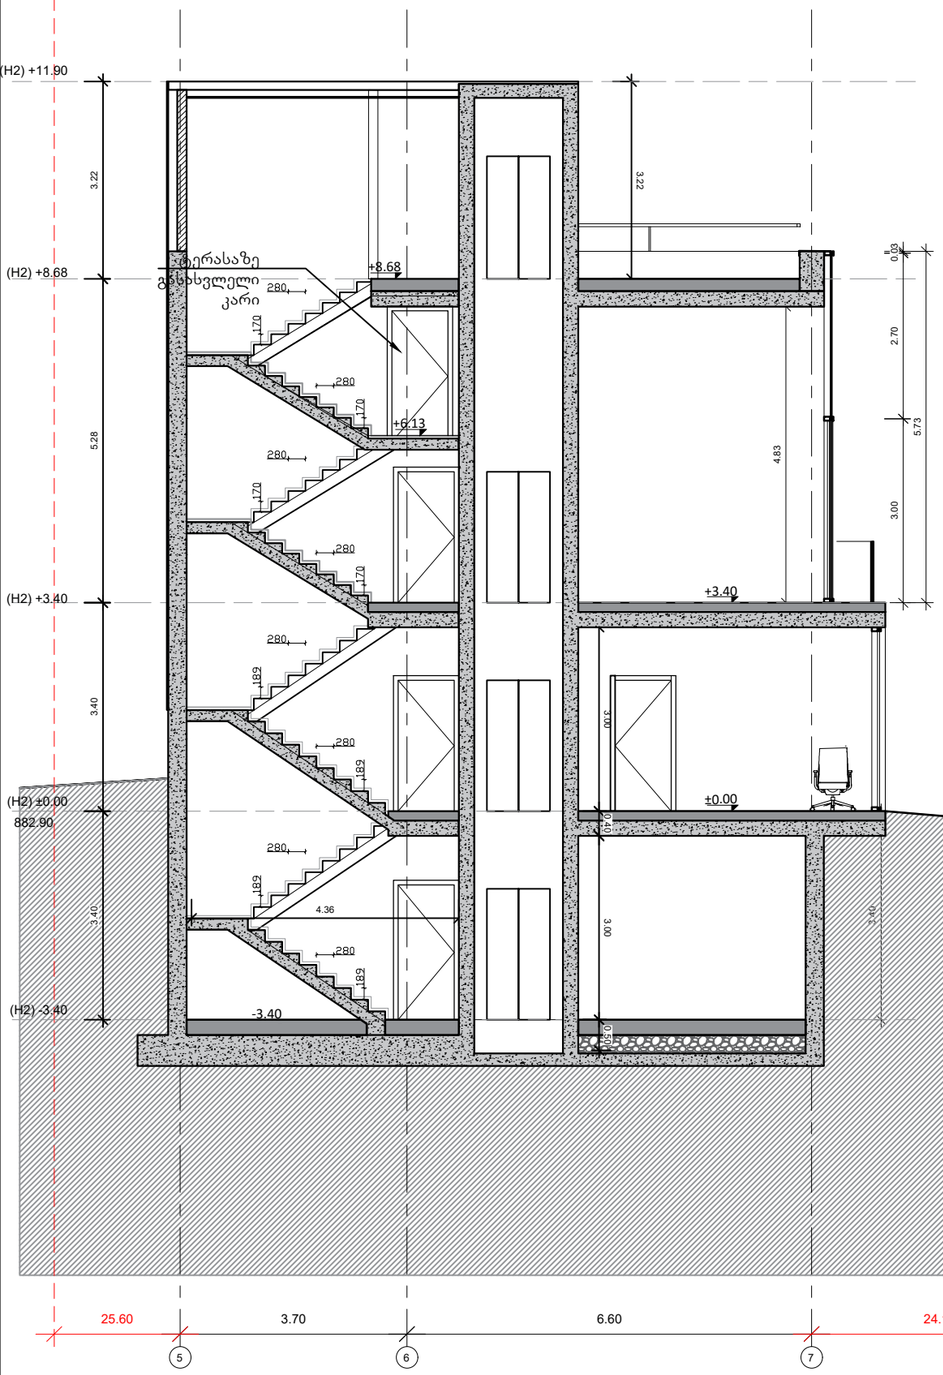

N 2 სახლი
ჭრილი 1-1

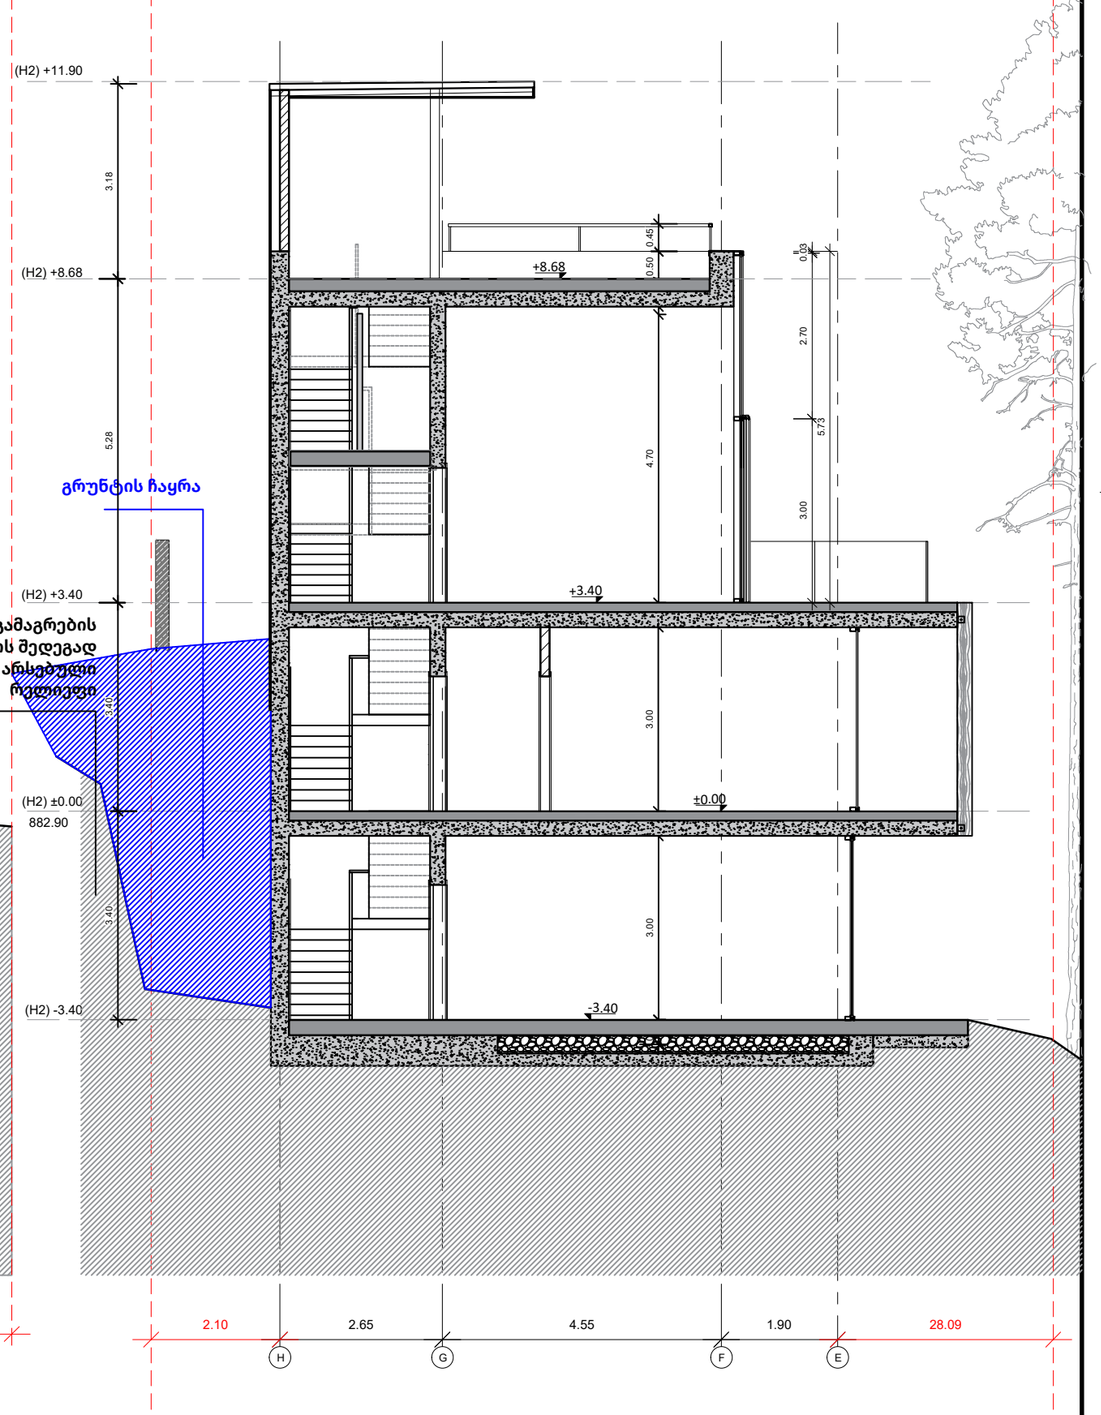

KHMALADZE ARCHITECTS

E-mail: Giorgi@Khmaladze.ge

D. Uznadze st. #91a, TBILISI

Dimensions to be verified on side.

This drawing should not be scaled.

Any discrepancies should be referred to the Architect prior to work being put in hand.

This drawing is the property of Khmaladze Architects, and the drawing is issued on the condition that it is not copied, reproduced, retained or disclosed to any unauthorized person, either wholly or in part without the consent in writing of Khmaladze Architects.

PROJECT NAME :

Tskneti Residences

ADDRESS :

-

CLIENT:

-

STAGE CD

SCALE

FORMAT A3

DATE

NAME

PAPER NUMBER

AUTHOR GIORGI KHMALADZE

DRAWN BY ANA JAVAKHISHVILI

APPROVED BY -