შენიშვნები :

შემოწმება	თარიღი	დასახელება

პროექტის დასახელება :
ავლაბარი/ ჩუბინიძის ქუჩა №7

DRAWING TITLE
სიმაღლის განსაზღვრის გენ

თარიღი	მასშტაბი	ფურც. ზომა
7/13/2023		A3.

პროექტი	ფურცლის №	ნახაზი
S 078	A.14	

დამკვეთი:

დირექტორი	ნ. ბოკუჩავა	
შესრულა	ნ. ბოკუჩავა	7/13/2023
შეამოწმა		7/13/2023

All rights reserved. No part of this drawing may be reproduced, distributed, or transmitted in any form or by any means, including photocopying, recording, or other electronic or mechanical methods, without the prior written permission of Simplex LTD, except in the case of brief quotations embodied in critical reviews and certain other noncommercial uses permitted by copyright law.

იუსტინე აბულაძის ქუჩა

ილია აბულაძის ქუჩა

მანძილი L

მანძილი L

მანძილი L

მანძილი L

ტერასა ხაზი

ტერასა ხაზი

ეს არის პანდუსი!

უკანა ეზო

საკადასტრო საზღვრებს შორის არსებული მანძილი

ეზო

ფასადი 4-1

ფასადი 1-2

ფასადი 2-3

ფასადი 3-4

ფასადი 4-5

ფასადი 5-6

ფასადი 6-7

ფასადი 7-8

ფასადი 8-1

1-1

10.676

5.847

1.995

17.205

10.545

6.066

6.305

12.362

12.381

12.399

12.817

4.271

3.000

4.411

2.034

8.777


4.921

0.654

0.654

174.637 მ²

0 5m 6m 7m 8m 9m 10m

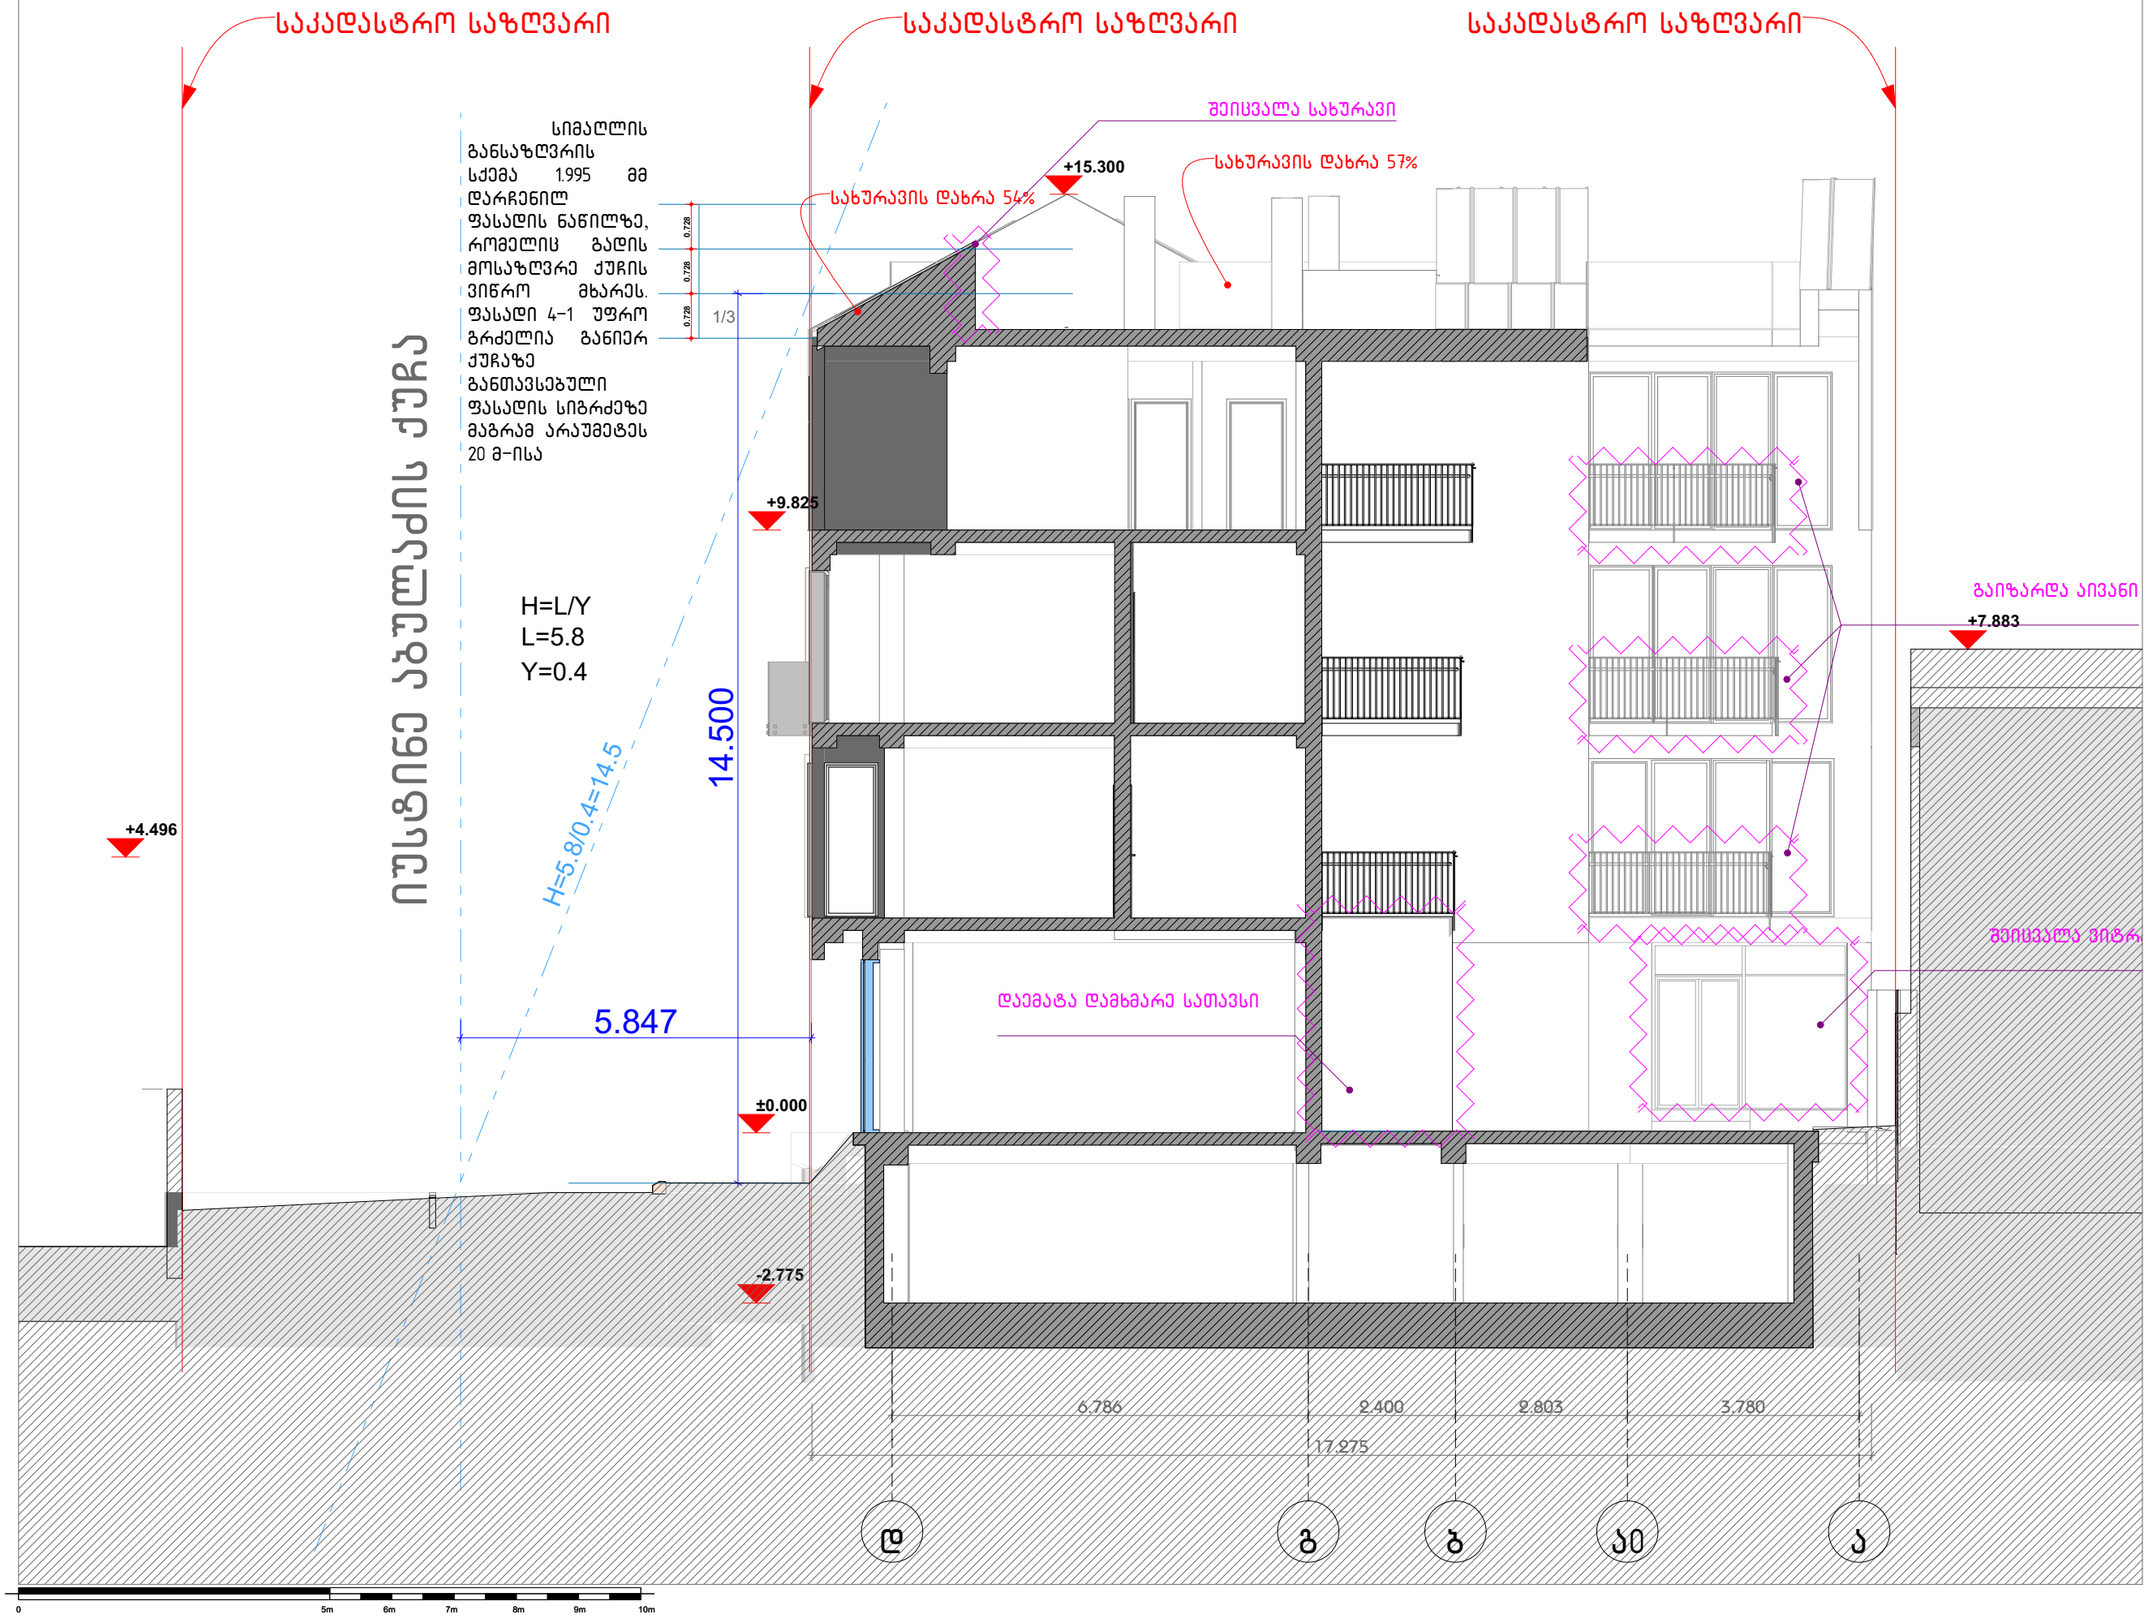

შენიშვნები :

შემოწმება	თარიღი	დასახელება

პროექტის დასახელება :
ავლაბარი/ ჩუბინიძის ქუჩა №7

DRAWING TITLE
1.სიმაღლე ჭრილი 10-10


თარიღი	მასშტაბი	ფურც. ზომა
7/13/2023		A3.

პროექტი	ფურცლის №	ნახაზი
S 078	A.15	

დამკვეთი:

დირექტორი	ნ. ბოკუჩავა	
შეასრულა	ნ. ბოკუჩავა	7/13/2023
შეამოწმა		7/13/2023

All rights reserved. No part of this drawing may be reproduced, distributed, or transmitted in any form or by any means, including photocopying, recording, or other electronic or mechanical methods, without the prior written permission of Simplex LTD, except in the case of brief quotations embodied in critical reviews and certain other noncommercial uses permitted by copyright law.

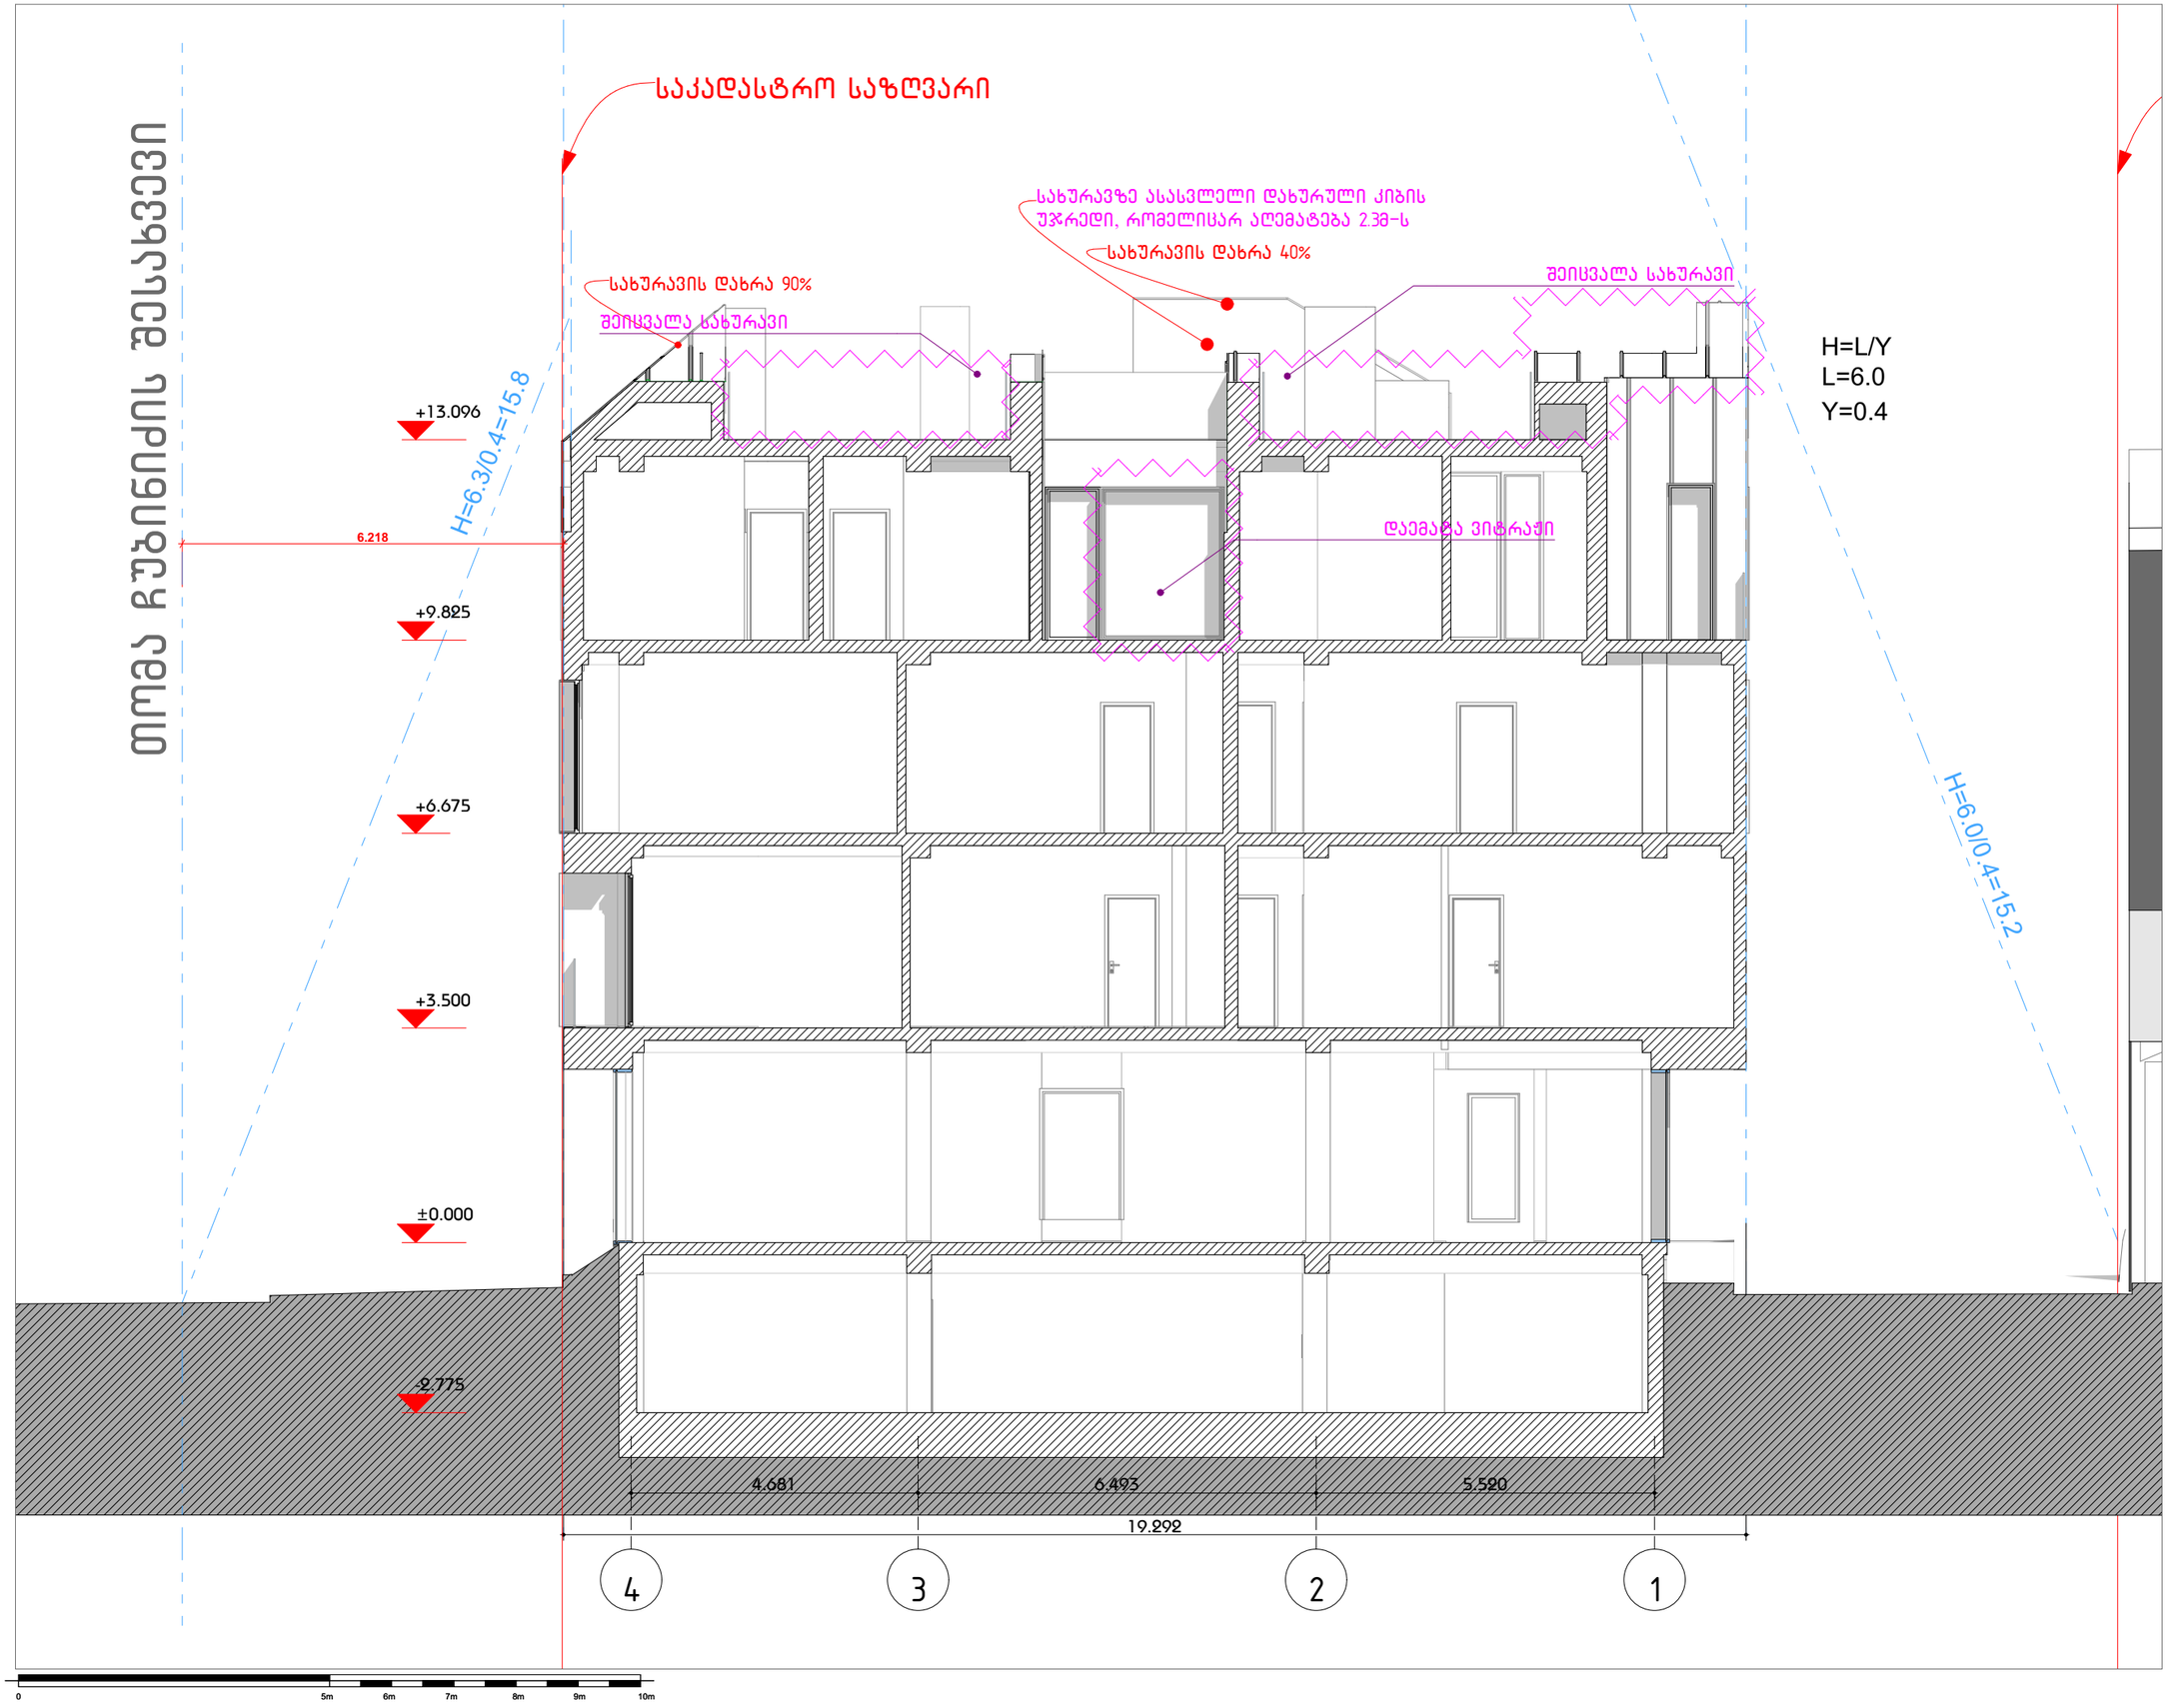

შენიშვნები :

შემოწმება	თარიღი	დასახელება

პროექტის დასახელება :
ავლაბარი/ ჩუბინიძის ქუჩა №7

DRAWING TITLE
2.სიმაღლე ჭრილი 11-11

თარიღი	მასშტაბი	ფურც. ზომა
7/13/2023		A3.

პროექტი	ფურცლის №	ნახაზი
S 078	A.16	

დამკვეთი:

დირექტორი	ნ. ბოკუჩავა	
შესრულა	ნ. ბოკუჩავა	7/13/2023
შეამოწმა		7/13/2023

All rights reserved. No part of this drawing may be reproduced, distributed, or transmitted in any form or by any means, including photocopying, recording, or other electronic or mechanical methods, without the prior written permission of Simplex LTD, except in the case of brief quotations embodied in critical reviews and certain other noncommercial uses permitted by copyright law.