LEVEL −2
BOH2 and Parking

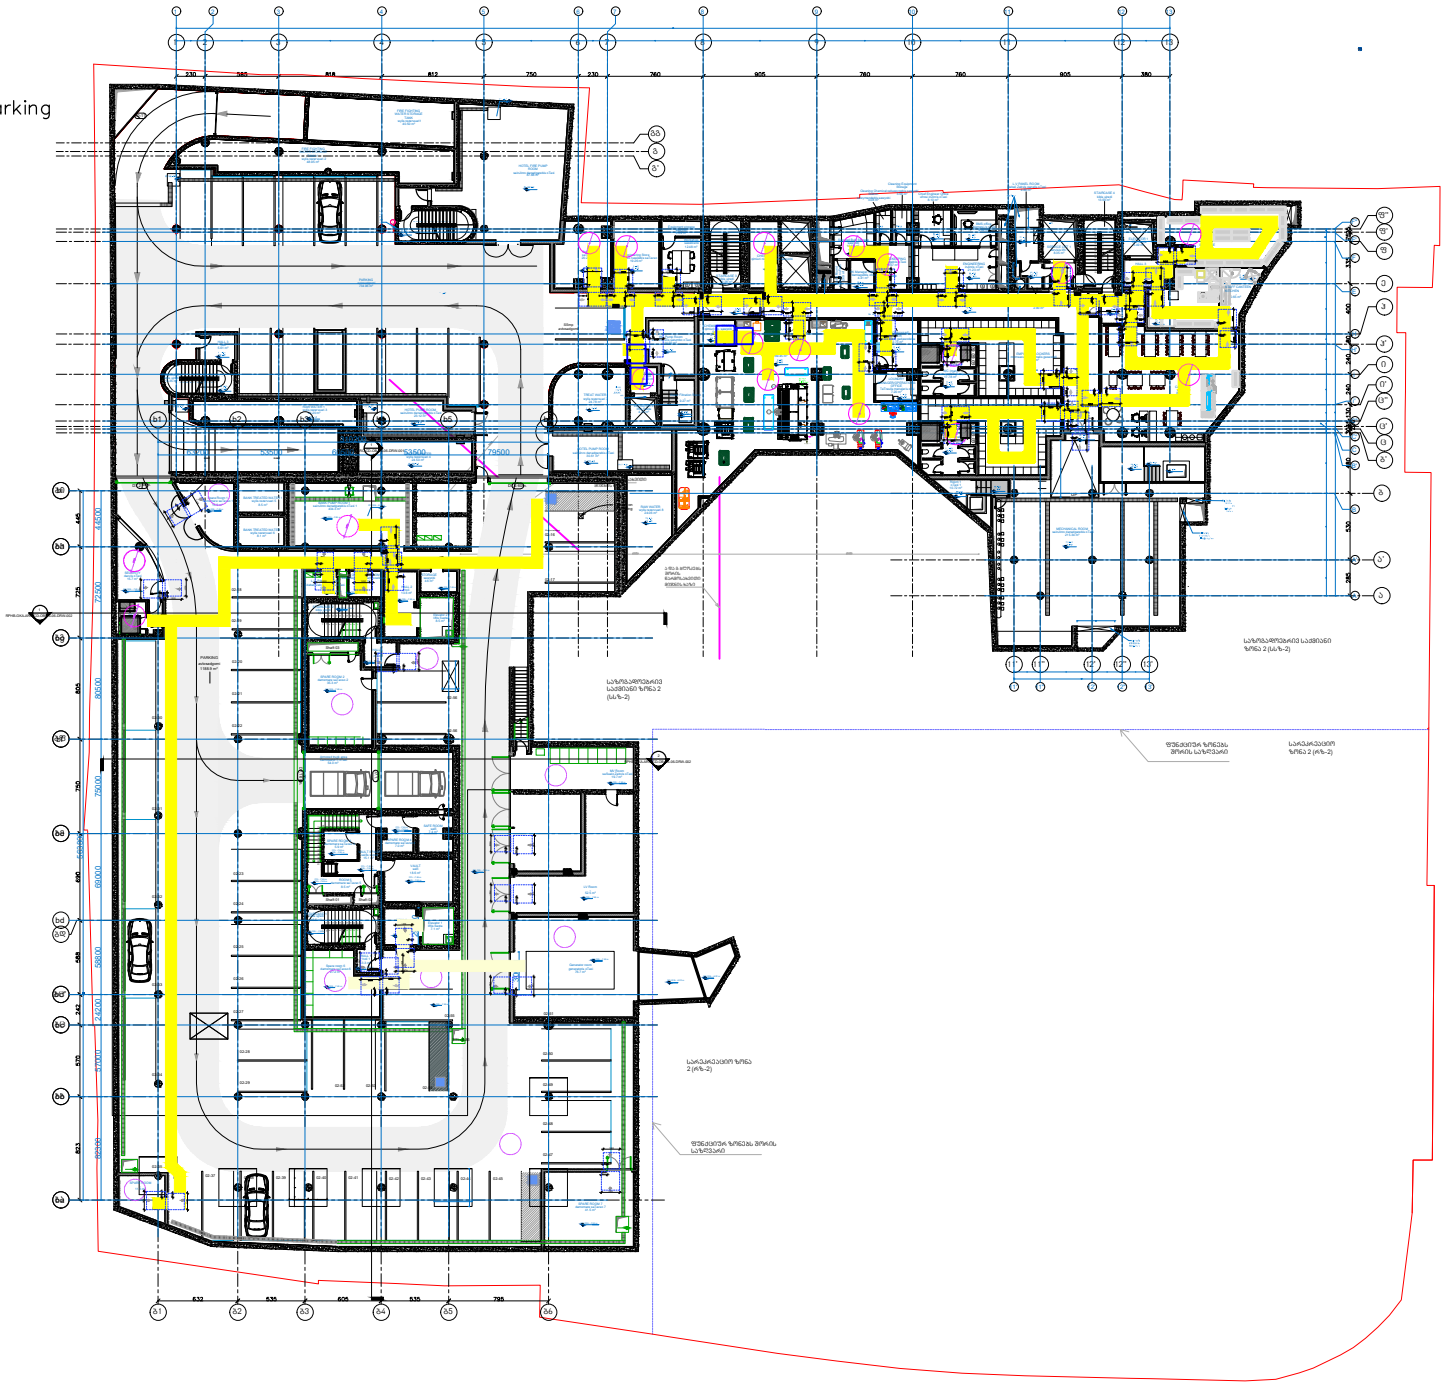

OWNER:
PASHA Development

OPERATORS:
Absheron
PASHA Development

ARCHITECT:
KHMALADZE ARCHITECTS

MECH. ELEC. STRUCTURAL DESIGNER:
KIKLOP DESIGN
OZUN PROJE
MET DIZAYN

FIRE AND LIFE SAFETY CONSULTANT:
KARINA

PROJECT NAME :
Riverfront Park Hotel
& Pasha Bank

ADDRESS :
01.16.05.001.025 Tbilisi, Georgia

LEGEND

±0.00 = 399.20
Scale: 1/100

OZUN

MET DIZAYN
SIGNATURE TO
BE ADDED HERE

STAGE Construction Drawings

FORMAT	A0
DATE	12.03.2024
REVISION DATE:	

SHEET NAME
LEVEL +3.78 FORMWORK PLAN

SHEET NUMBER
RPHB-KIK-STR-CD-HB-FR-10-DRW-003-00

AUTHOR	XXX YYY
DRAWN BY	XXX YYY XXX YYY
APPROVED BY	XXX YYY

LEVEL −1
BOH1 and Parking

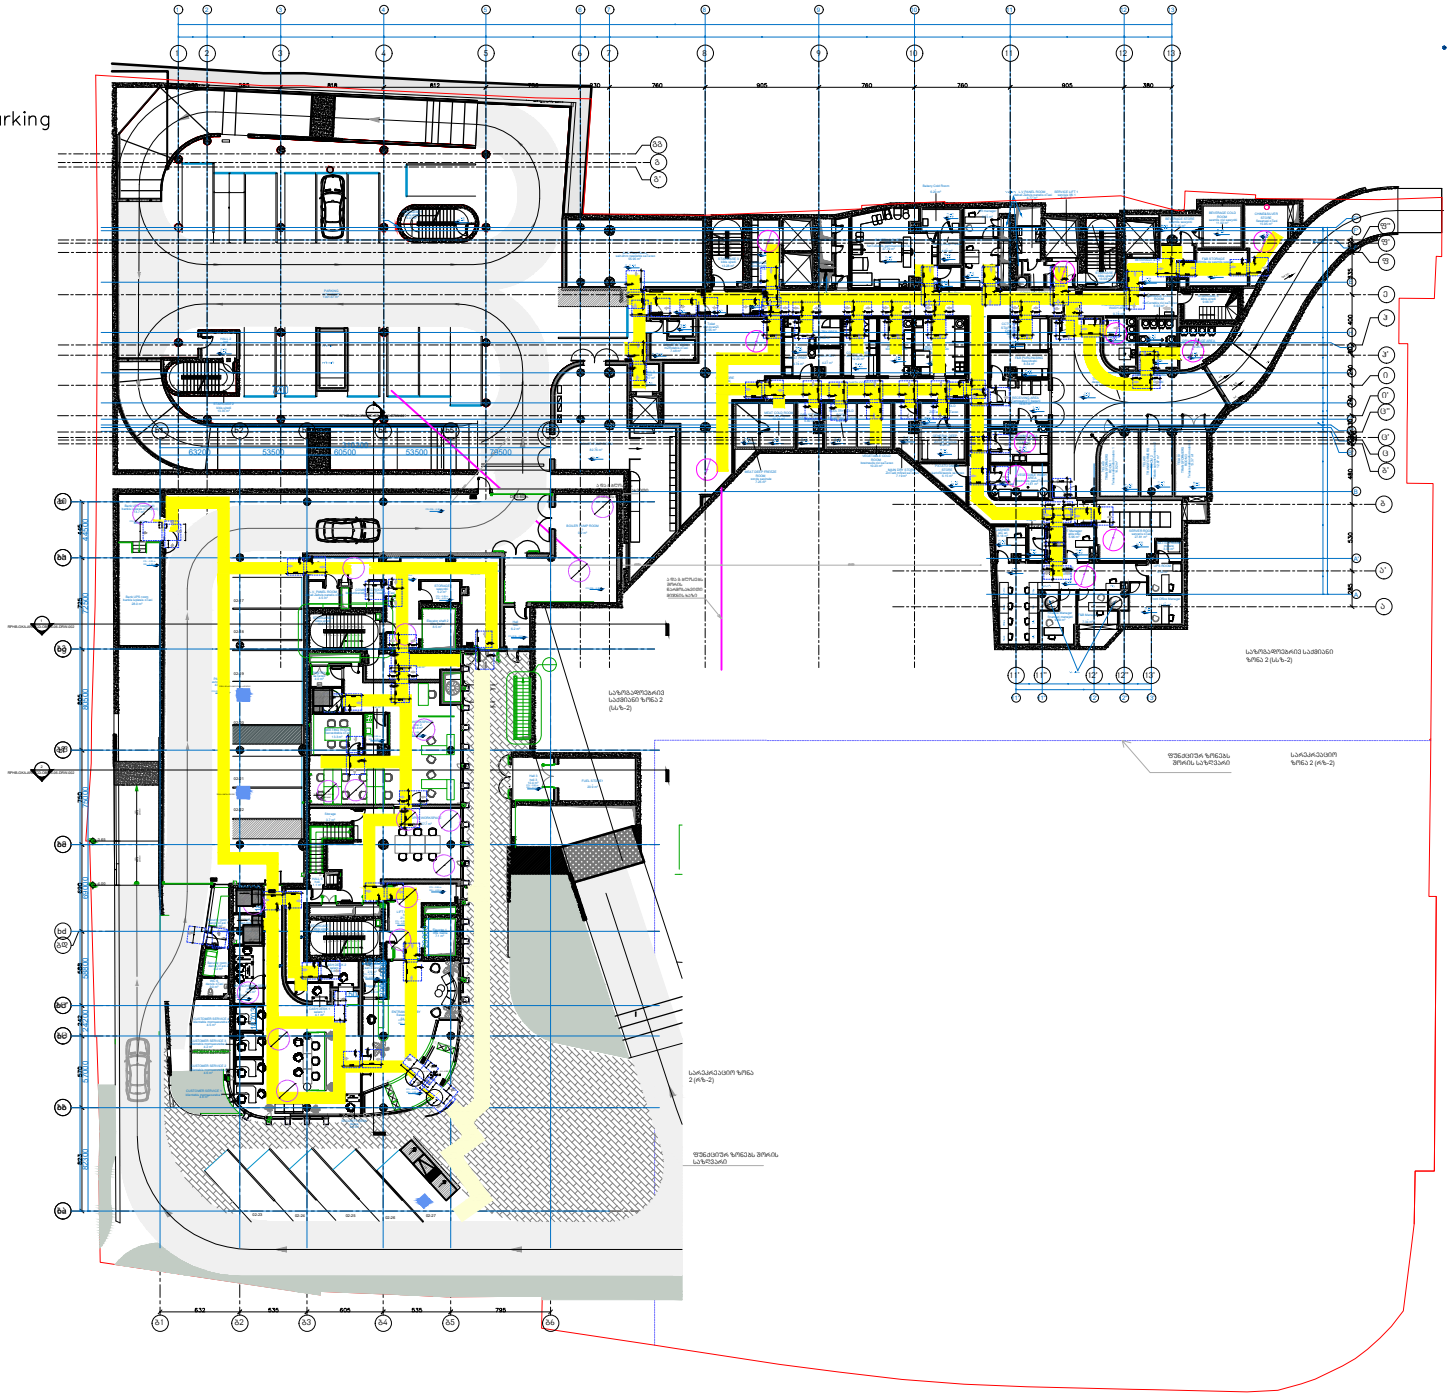

OWNER:
PASHA Development

OPERATORS:
Absheron
PASHA Development

ARCHITECT:
KHMALADZE ARCHITECTS

MECH. ELEC. STRUCTURAL DESIGNER:
KIKLOP DESIGN
OZUN PROJE
MET DIZAYN

FIRE AND LIFE SAFETY CONSULTANT:
KARINA

PROJECT NAME :
Riverfront Park Hotel
& Pasha Bank

ADDRESS :
01.16.05.001.025 Tbilisi, Georgia

LEGEND

±0.00 = 399.20
Scale: 1/100

OZUN

MET DIZAYN
SIGNATURE TO
BE ADDED HERE

STAGE Construction Drawings

FORMAT A0

DATE 12.03.2024

REVISION DATE:

SHEET NAME

SHEET NUMBER

AUTHOR XXX YYY

DRAWN BY XXX YYY
XXX YYY

APPROVED BY XXX YYY

LEVEL G
Lobby & Restaurant

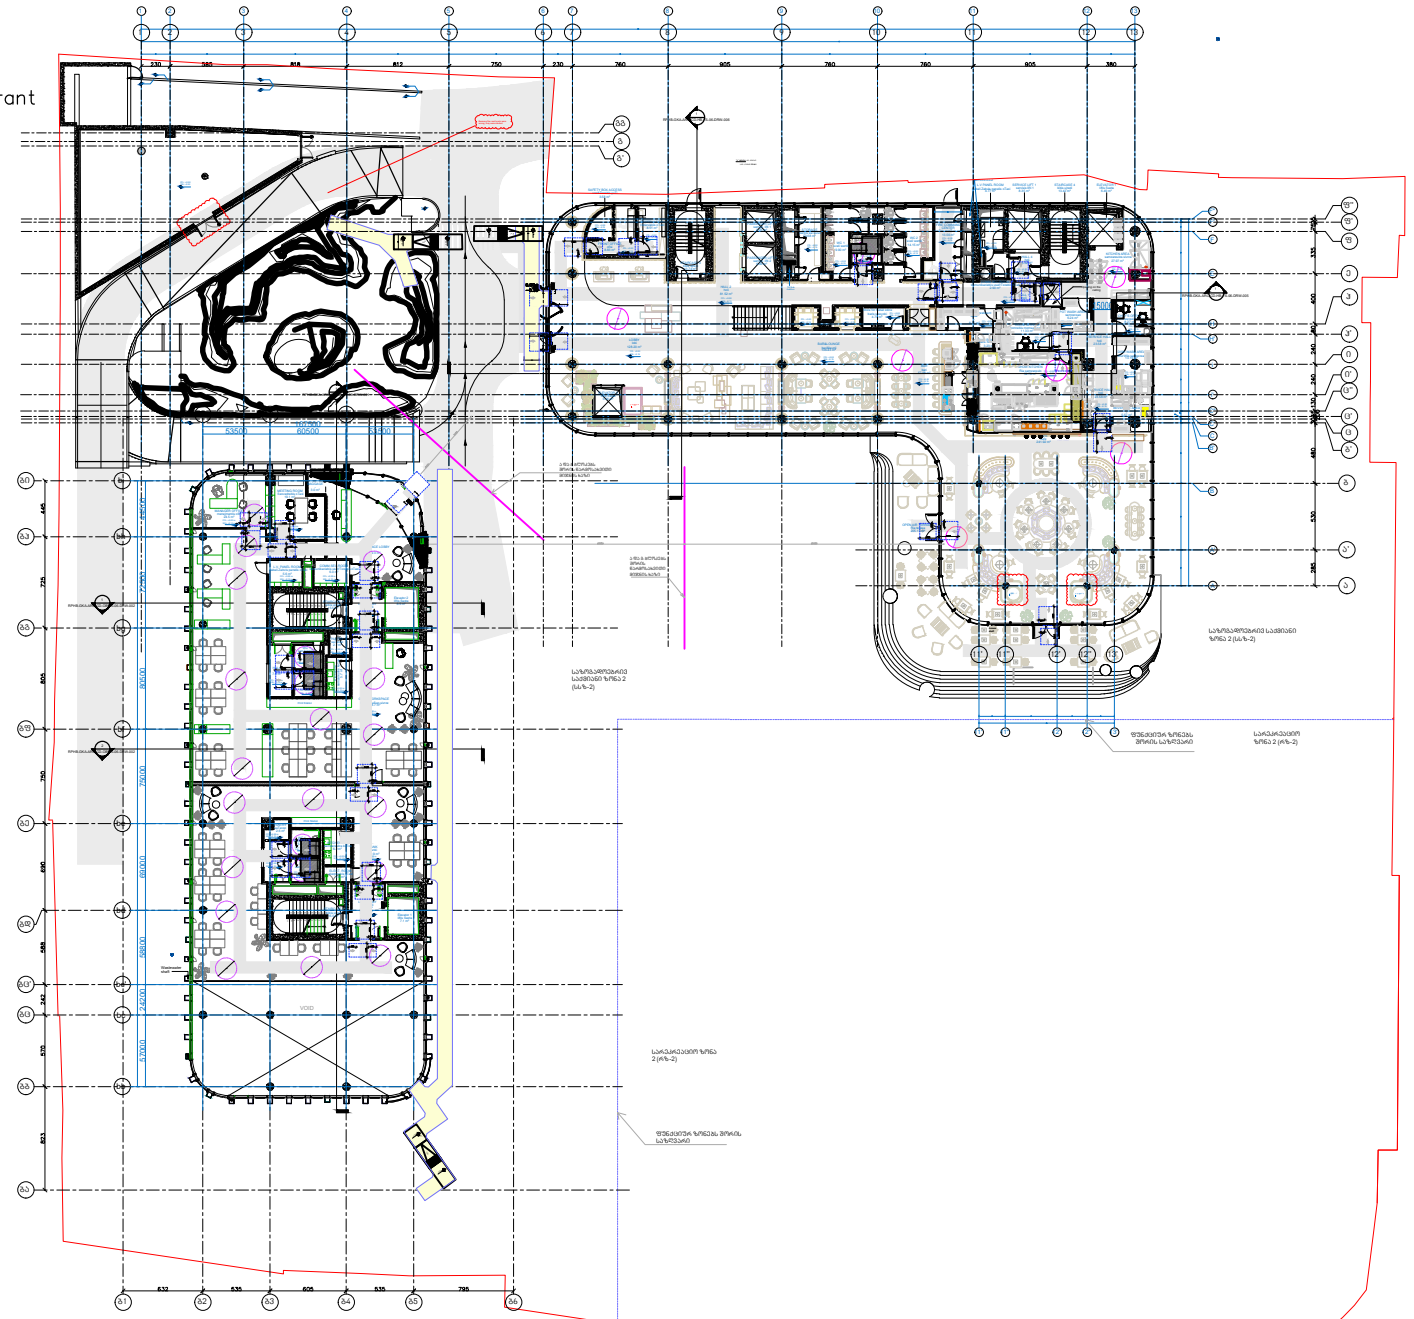

OWNER:
PASHA Development

OPERATORS:
Absheron
PASHA Development

ARCHITECT:
KHMALADZE ARCHITECTS

MECH. ELEC. STRUCTURAL DESIGNER:
KIKLOP DESIGN
OZUN PROJE
MET DIZAYN

FIRE AND LIFE SAFETY CONSULTANT:
KARINA

PROJECT NAME :
Riverfront Park Hotel
& Pasha Bank

ADDRESS :
01.16.05.001.025 Tbilisi, Georgia

LEGEND

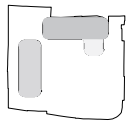

±0.00 = 399.20
Scale: 1/100

OZUN

MET DIZAYN
SIGNATURE TO
BE ADDED HERE

STAGE Construction Drawings

FORMAT	A0
DATE	12.03.2024
REVISION DATE:	
SHEET NAME	
SHEET NUMBER	
AUTHOR	XXX YYY
DRAWN BY	XXX YYY
	XXX YYY
APPROVED BY	XXX YYY

MEZZANINE
Meeting Rooms

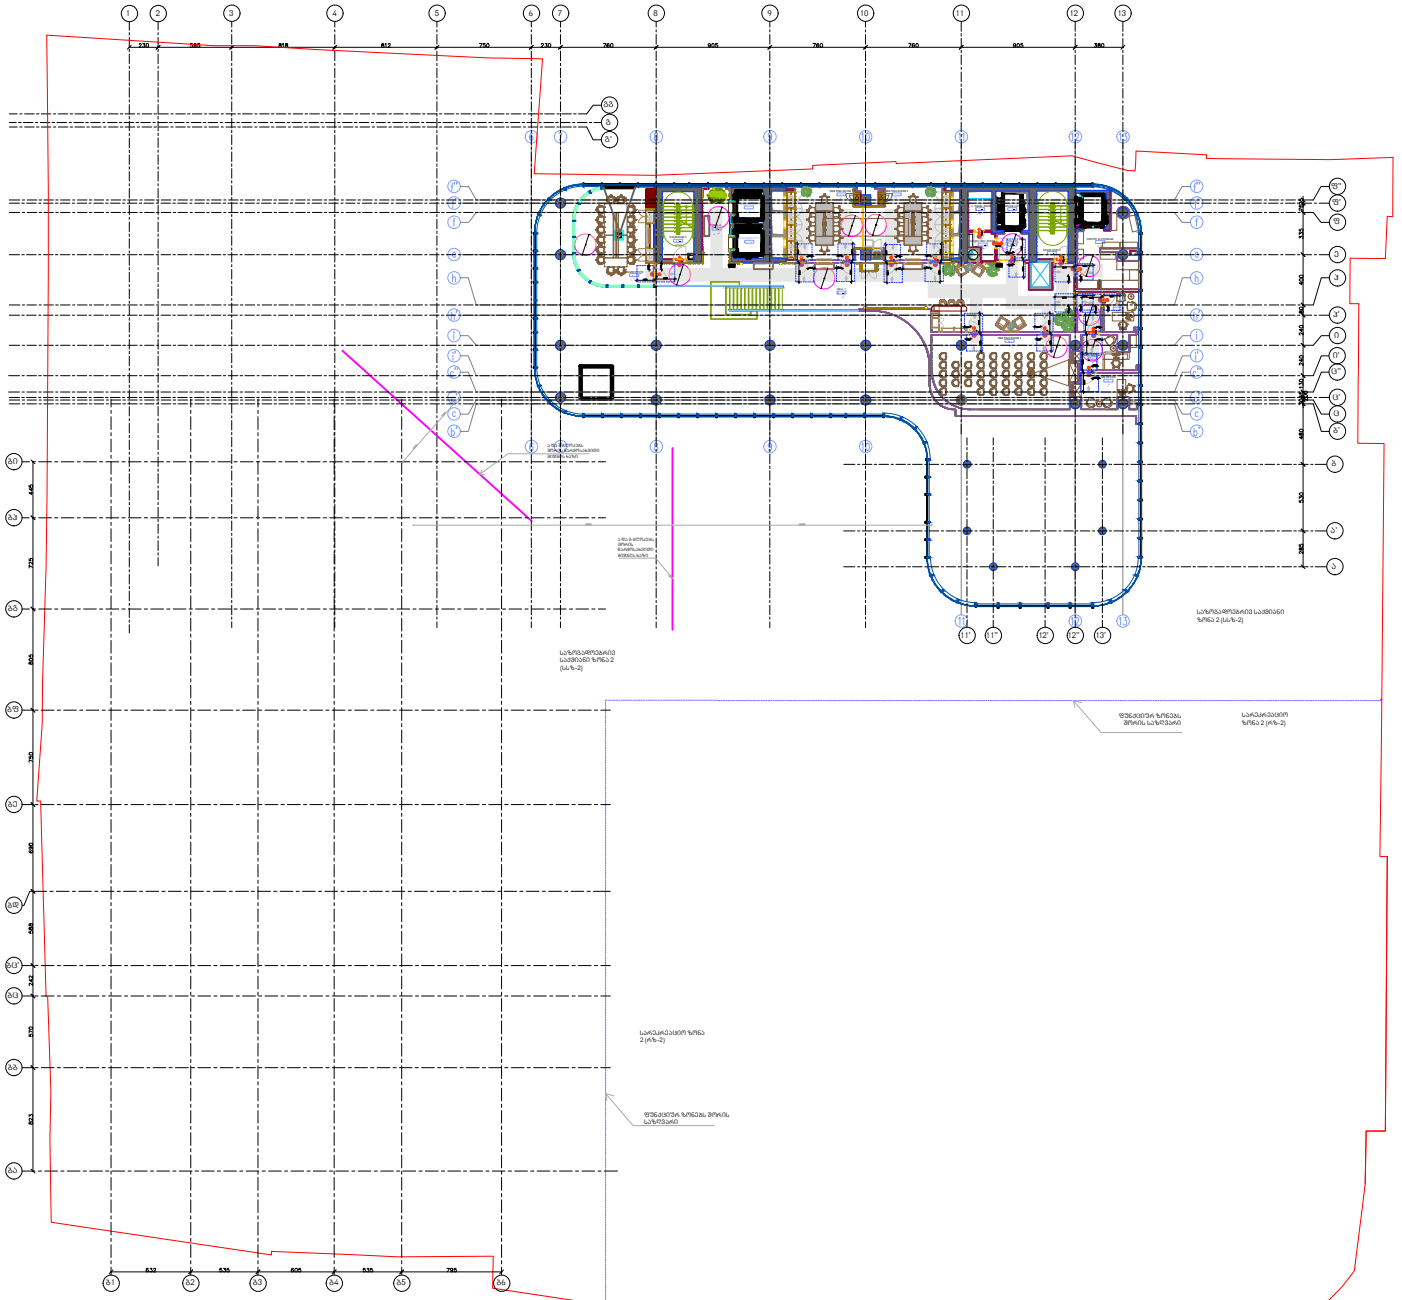

OWNER:
PASHA Development

OPERATORS:
Absheron
PASHA Development

ARCHITECT:
KHMALADZE ARCHITECTS

MECH. ELEC. STRUCTURAL DESIGNER:
KIKLOP DESIGN
OZUN PROJE
MET DIZAYN

FIRE AND LIFE SAFETY CONSULTANT:
KARINA

PROJECT NAME :
Riverfront Park Hotel
& Pasha Bank

ADDRESS :
01.16.05.001.025 Tbilisi, Georgia

LEGEND

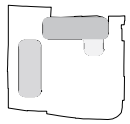

±0.00 = 399.20
Scale: 1/100

OZUN

MET DIZAYN
SIGNATURE TO
BE ADDED HERE

STAGE Construction Drawings

FORMAT A0

DATE 12.03.2024

REVISION DATE:

SHEET NAME

SHEET NUMBER

AUTHOR XXX YYY

DRAWN BY XXX YYY
XXX YYY

APPROVED BY XXX YYY

LEVEL 2

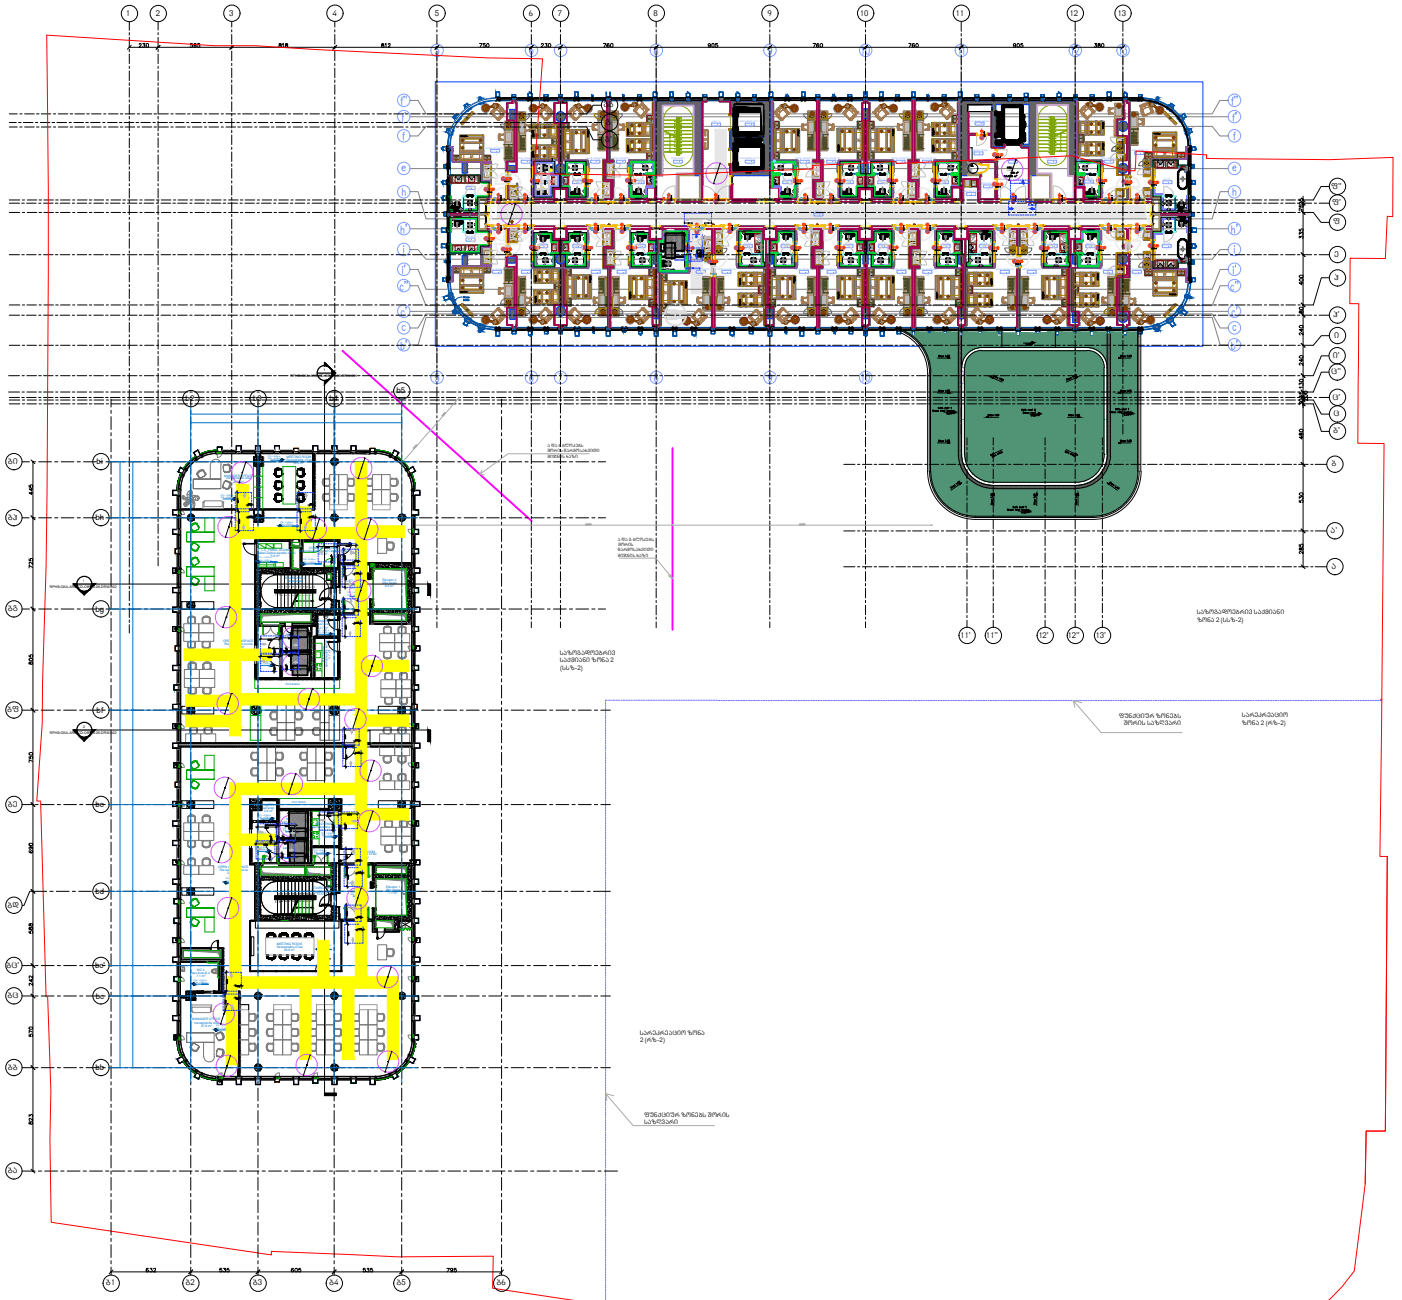

OWNER:
PASHA Development

OPERATORS:
Absheron
PASHA Development

ARCHITECT:
KHMALADZE ARCHITECTS

MECH. ELEC. STRUCTURAL DESIGNER:
KIKLOP DESIGN
OZUN PROJE
MET DIZAYN

FIRE AND LIFE SAFETY CONSULTANT:
KARINA

PROJECT NAME :
Riverfront Park Hotel & Pasha Bank

ADDRESS :
01.16.05.001.025 Tbilisi, Georgia

LEGEND

±0.00 = 399.20
Scale: 1/100

OZUN

MET DIZAYN SIGNATURE TO BE ADDED HERE

STAGE Construction Drawings

FORMAT A0

DATE 12.03.2024

REVISION DATE:

SHEET NAME

SHEET NUMBER

AUTHOR XXX YYY

DRAWN BY XXX YYY
XXX YYY

APPROVED BY XXX YYY

LEVEL 3

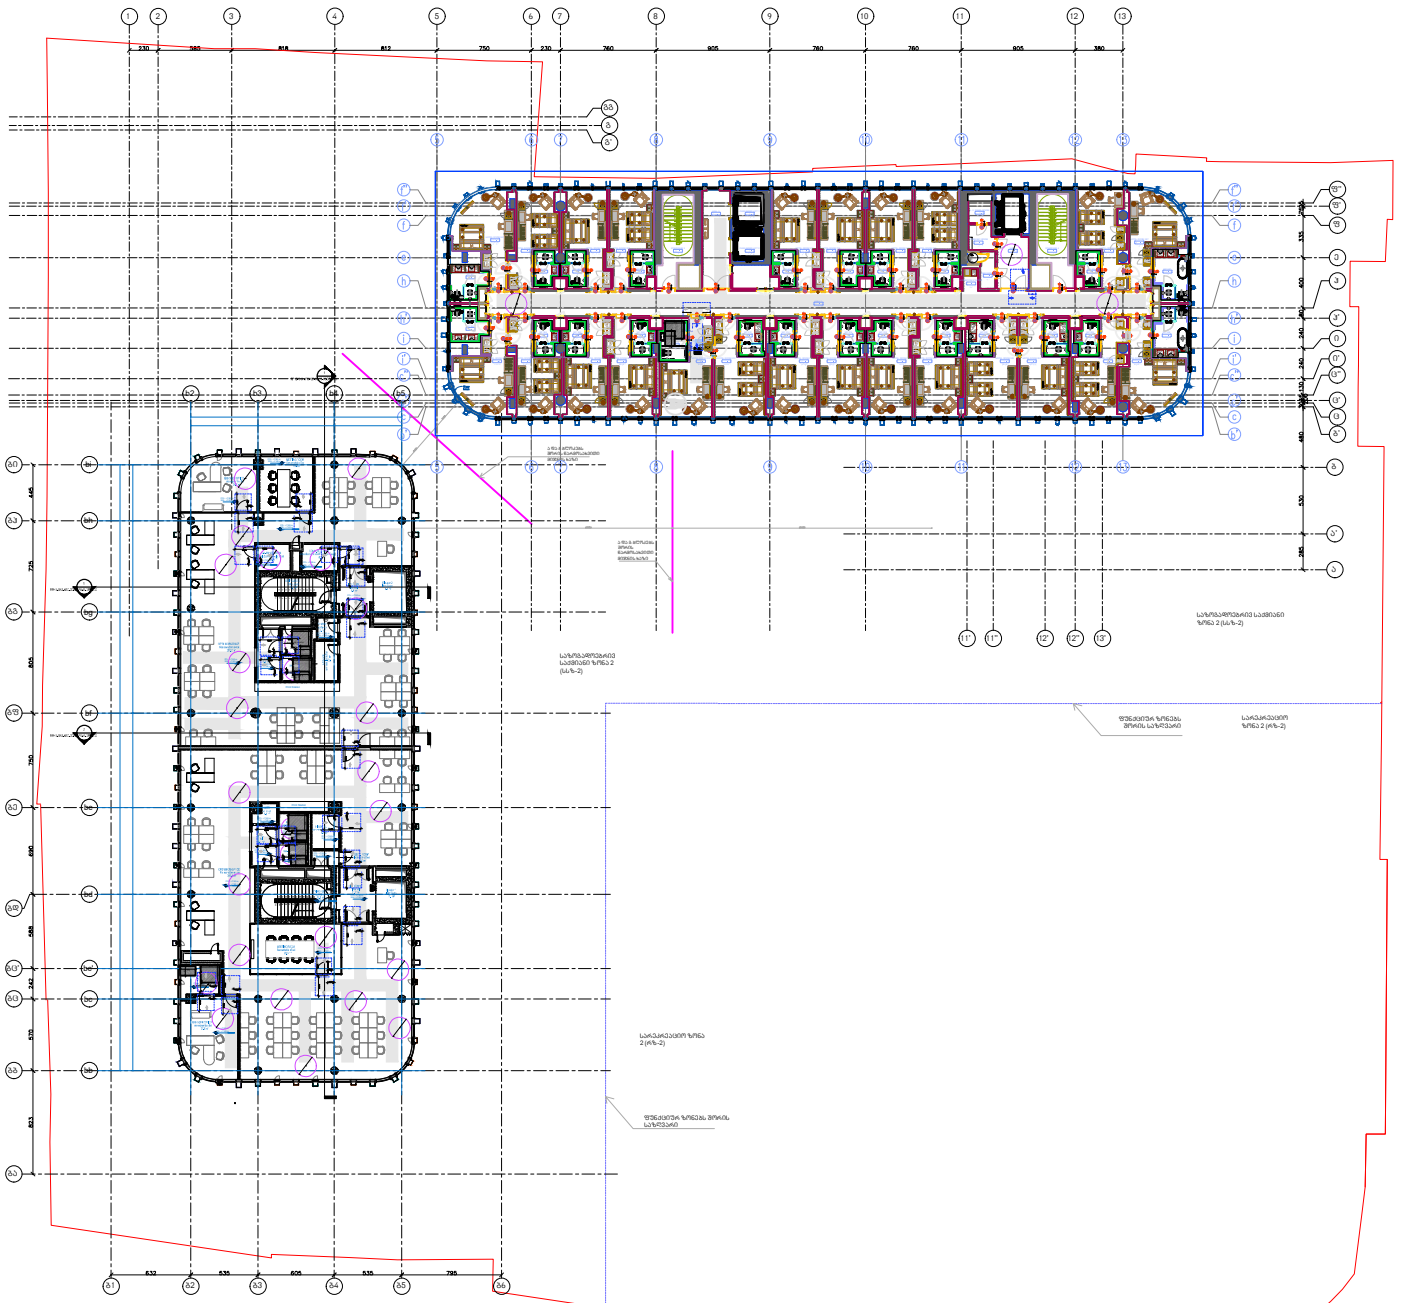

OWNER:
PASHA Development

OPERATORS:
Absheron
PASHA Development

ARCHITECT:
KHMALADZE ARCHITECTS

MECH. ELEC. STRUCTURAL DESIGNER:
KIKLOP DESIGN
OZUN PROJE
MET DIZAYN

FIRE AND LIFE SAFETY CONSULTANT:
KARINA

PROJECT NAME :
Riverfront Park Hotel
& Pasha Bank

ADDRESS :
01.16.05.001.025 Tbilisi, Georgia

LEGEND

±0.00 = 399.20
Scale: 1/100

OZUN

MET DIZAYN
SIGNATURE TO
BE ADDED HERE

STAGE Construction Drawings

FORMAT	A0
DATE	12.03.2024
REVISION DATE:	
SHEET NAME	
SHEET NUMBER	
AUTHOR	XXX YYY
DRAWN BY	XXX YYY XXX YYY
APPROVED BY	XXX YYY

LEVEL 4

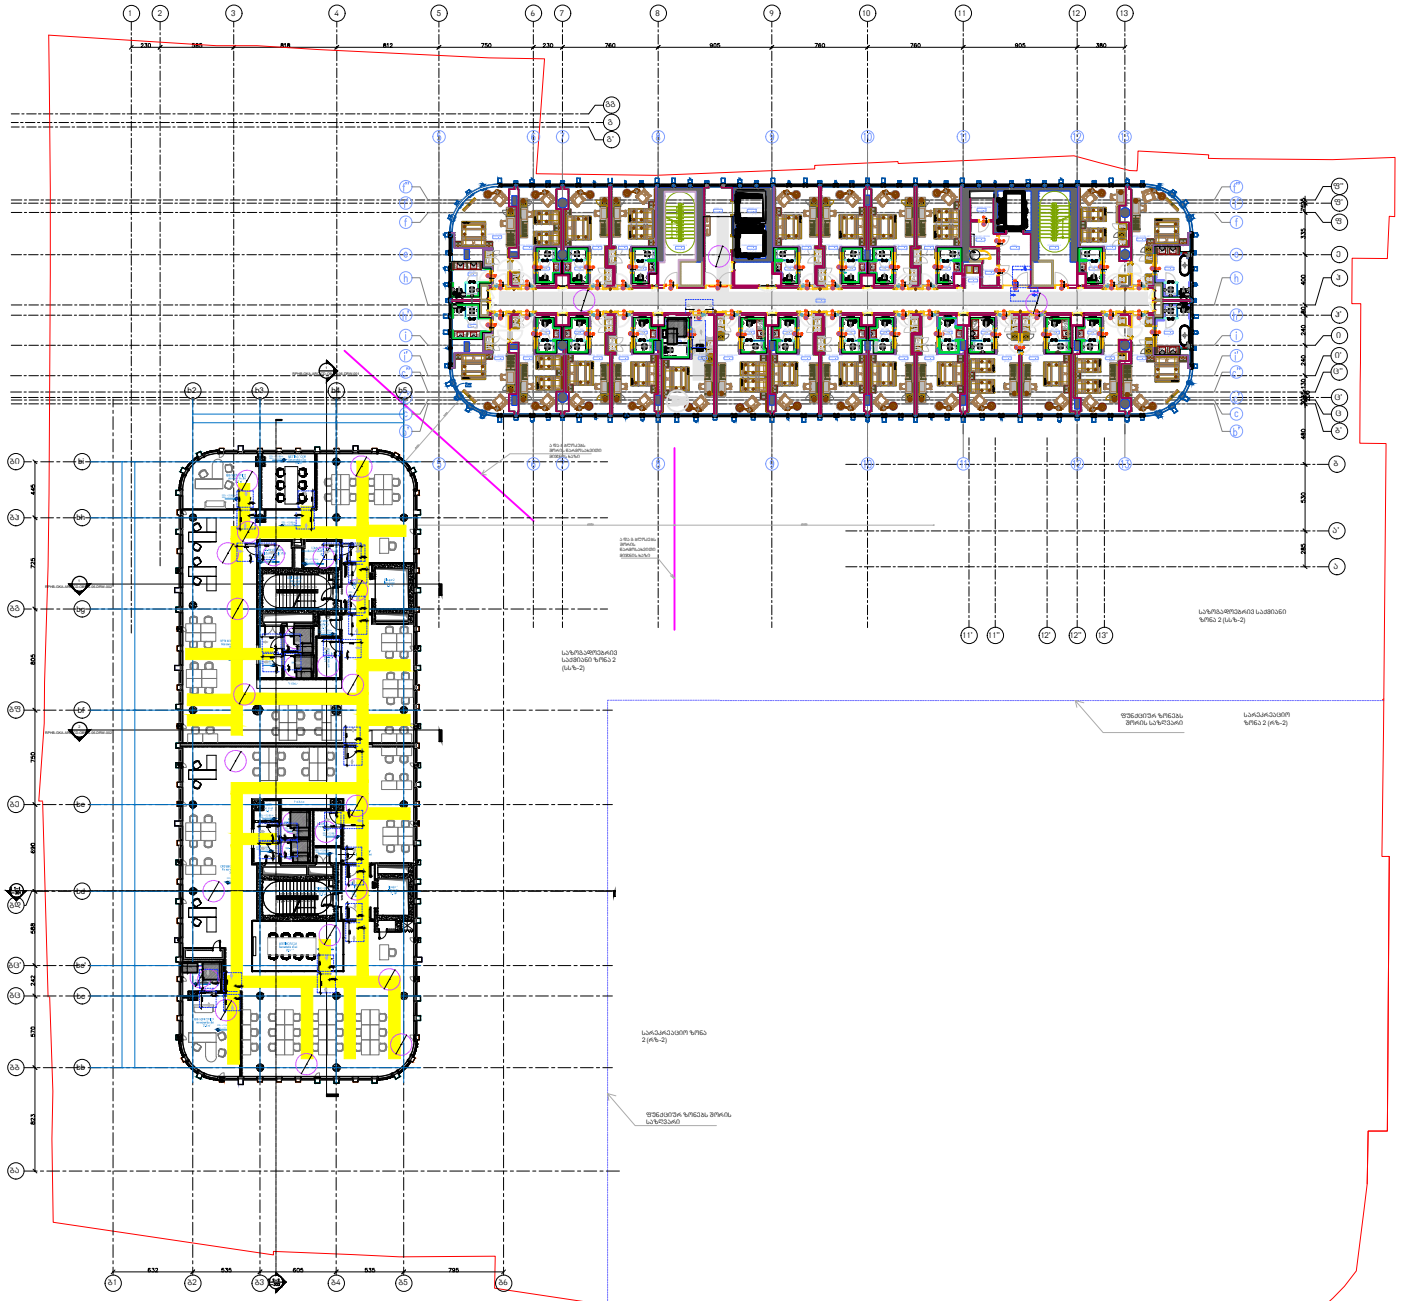

OWNER:
PASHA Development

OPERATORS:
Absheron
PASHA Development

ARCHITECT:
KHMALADZE ARCHITECTS

MECH. ELEC. STRUCTURAL DESIGNER:
KIKLOP DESIGN
OZUN PROJE
MET DIZAYN

FIRE AND LIFE SAFETY CONSULTANT:
KARINA

PROJECT NAME :
Riverfront Park Hotel & Pasha Bank

ADDRESS :
01.16.05.001.025 Tbilisi, Georgia

LEGEND

±0.00 = 399.20
Scale: 1/100

OZUN
Ergun Tercanlı
MET DIZAYN
SIGNATURE TO
BE ADDED HERE

STAGE Construction Drawings

FORMAT	A0
DATE	12.03.2024
REVISION DATE:	
SHEET NAME	
SHEET NUMBER	
AUTHOR	XXX YYY
DRAWN BY	XXX YYY XXX YYY
APPROVED BY	XXX YYY

LEVEL 5

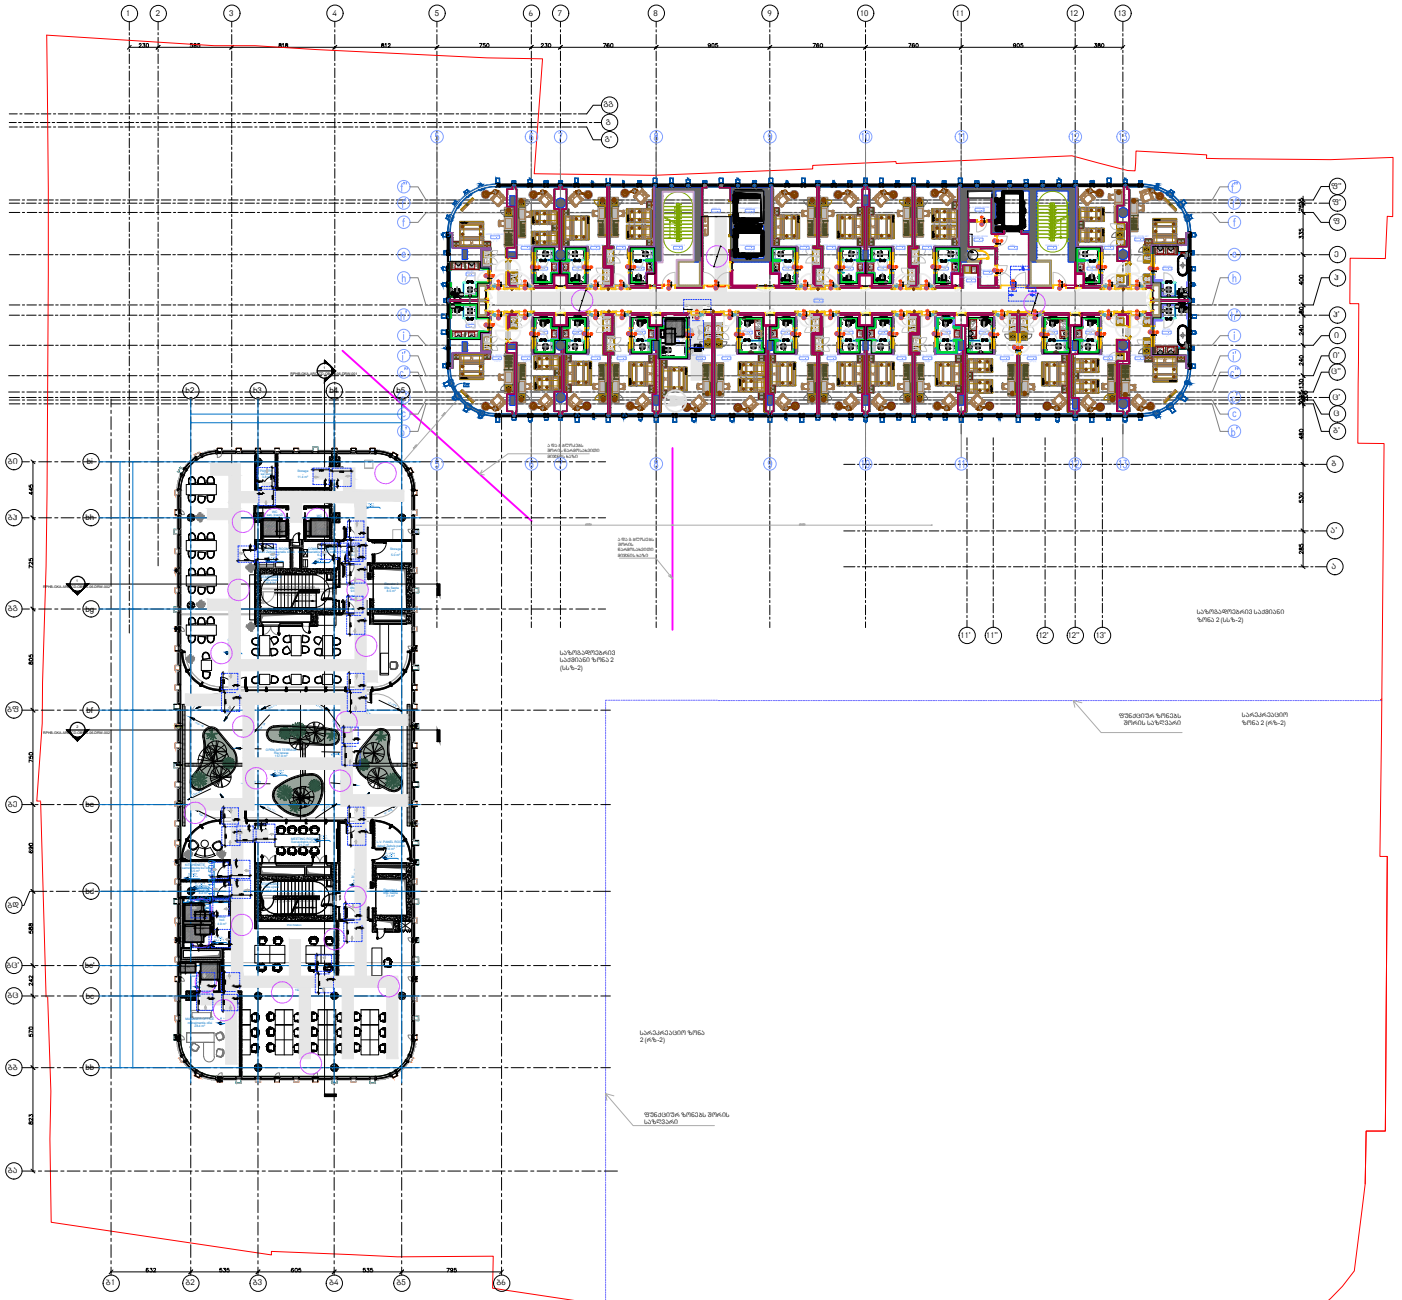

OWNER:
PASHA Development

OPERATORS:
Absheron
PASHA Development

ARCHITECT:
KHMALADZE ARCHITECTS

MECH. ELEC. STRUCTURAL DESIGNER:
KIKLOP DESIGN
OZUN PROJE
MET DIZAYN

FIRE AND LIFE SAFETY CONSULTANT:
KARINA

PROJECT NAME :
Riverfront Park Hotel
& Pasha Bank

ADDRESS :
01.16.05.001.025 Tbilisi, Georgia

LEGEND

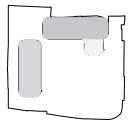

±0.00 = 399.20

OZUN

MET DIZAYN
SIGNATURE TO
BE ADDED HERE

STAGE Construction Drawings

FORMAT A0

DATE 12.03.2024

REVISION DATE:

SHEET NAME

SHEET NUMBER

AUTHOR XXX YYY

DRAWN BY XXX YYY
XXX YYY

APPROVED BY XXX YYY

LEVEL 6,7

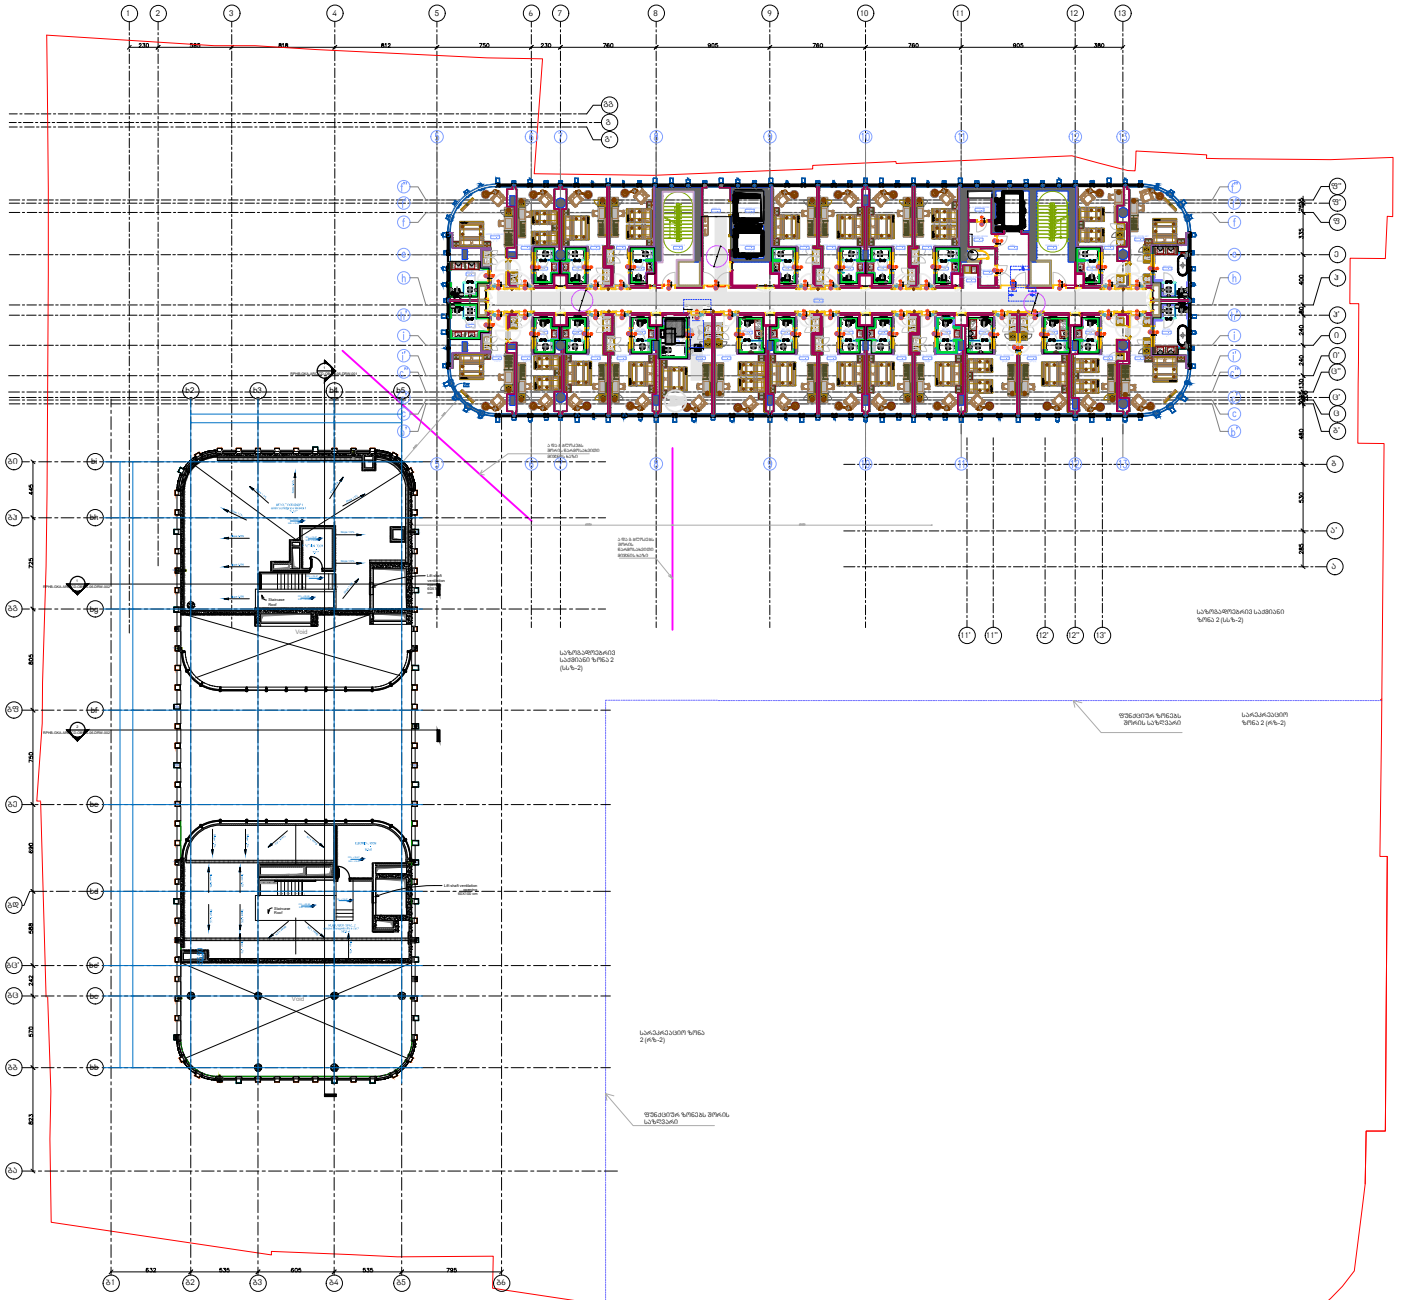

OWNER:
PASHA Development

OPERATORS:
Absheron
PASHA Development

ARCHITECT:
KHMALADZE ARCHITECTS

MECH. ELEC. STRUCTURAL DESIGNER:
KIKLOP DESIGN
OZUN PROJE
MET DIZAYN

FIRE AND LIFE SAFETY CONSULTANT:
KARINA

PROJECT NAME :
Riverfront Park Hotel
& Pasha Bank

ADDRESS :
01.16.05.001.025 Tbilisi, Georgia

LEGEND

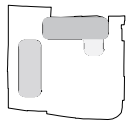

±0.00 = 399.20
Scale: 1/100

OZUN

MET DIZAYN
SIGNATURE TO
BE ADDED HERE

STAGE Construction Drawings

FORMAT A0

DATE 12.03.2024

REVISION DATE:

SHEET NAME

SHEET NUMBER

AUTHOR XXX YYY

DRAWN BY XXX YYY
XXX YYY

APPROVED BY XXX YYY

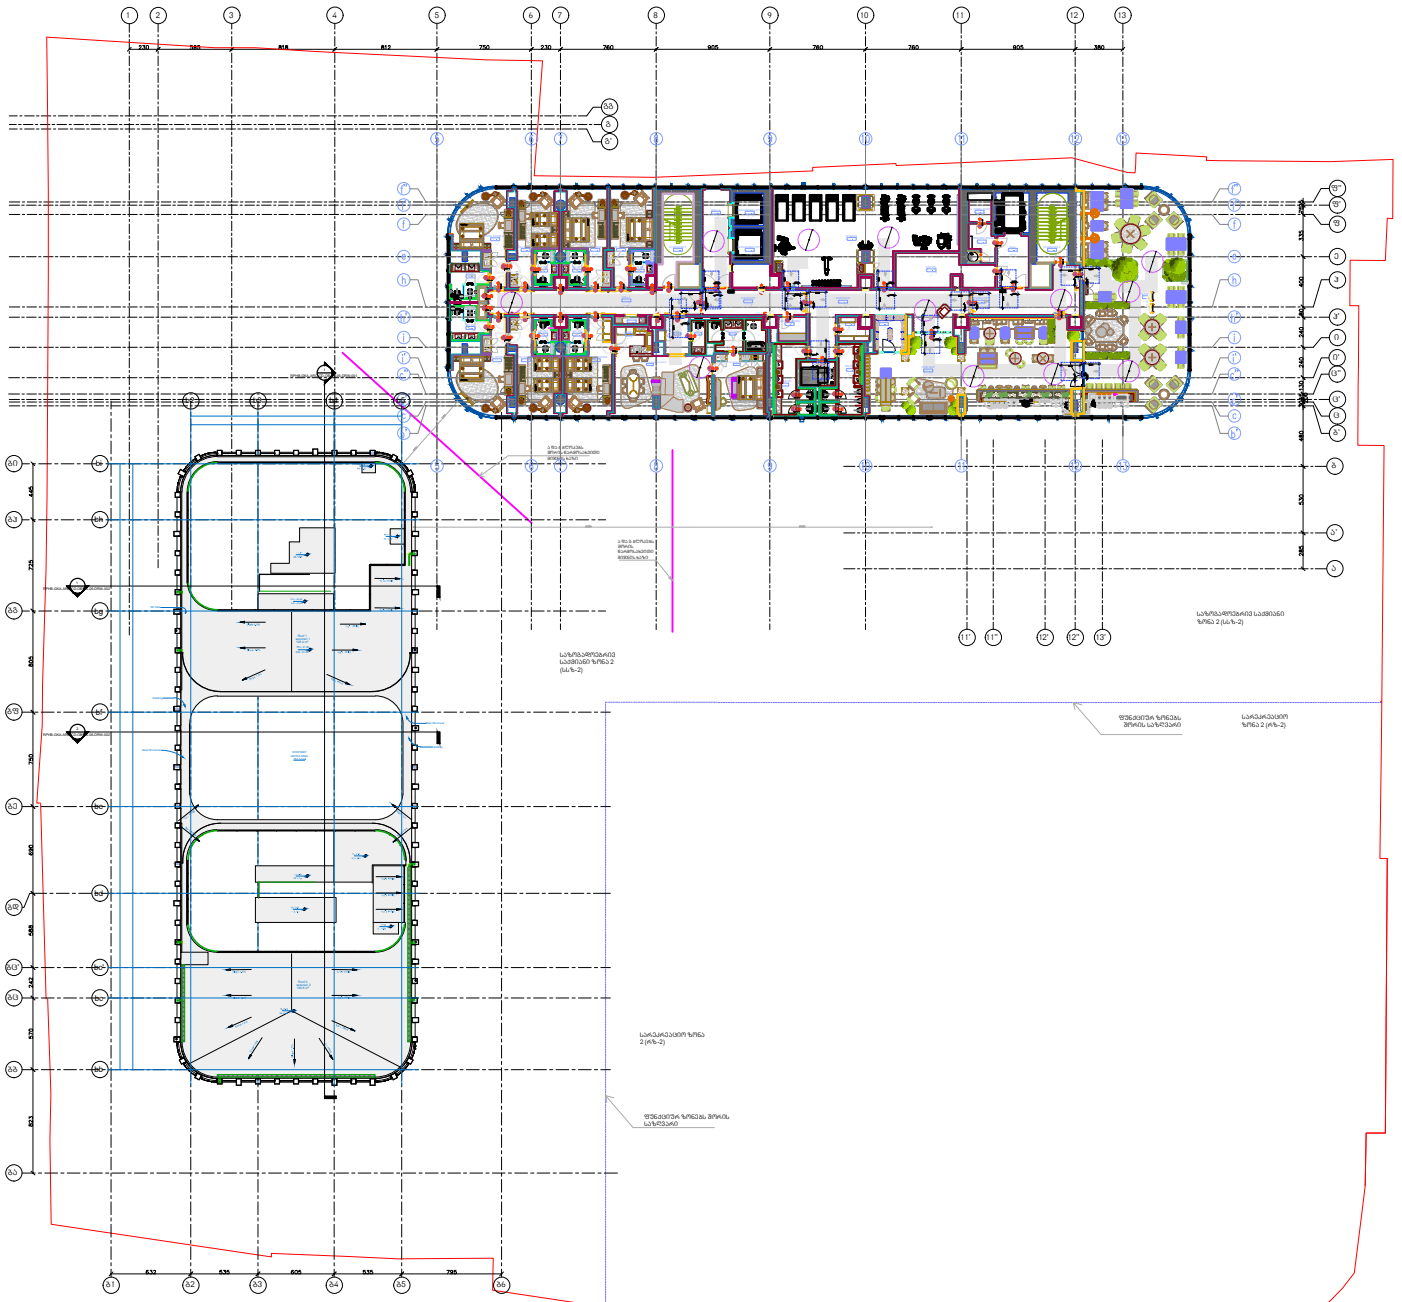

OWNER:

PASHA Development

OPERATORS:

Absheron | PASHA Development

ARCHITECT:

KHMALADZE ARCHITECTS

MECH. ELEC. STRUCTURAL DESIGNER:

KIKLOP DESIGN | OZUN PROJE | MET DIZAYN

FIRE AND LIFE SAFETY CONSULTANT:

KARINA

PROJECT NAME :

Riverfront Park Hotel
& Pasha Bank

ADDRESS :

01.16.05.001.025 Tbilisi, Georgia

LEGEND

±0.00 = 399.20

Scale: 1/100

OZUN

MET DIZAYN
SIGNATURE TO
BE ADDED HERE

STAGE Construction Drawings

FORMAT	A0
DATE	12.03.2024
REVISION DATE:	
SHEET NAME	
SHEET NUMBER	
AUTHOR	XXX YYY
DRAWN BY	XXX YYY XXX YYY
APPROVED BY	XXX YYY

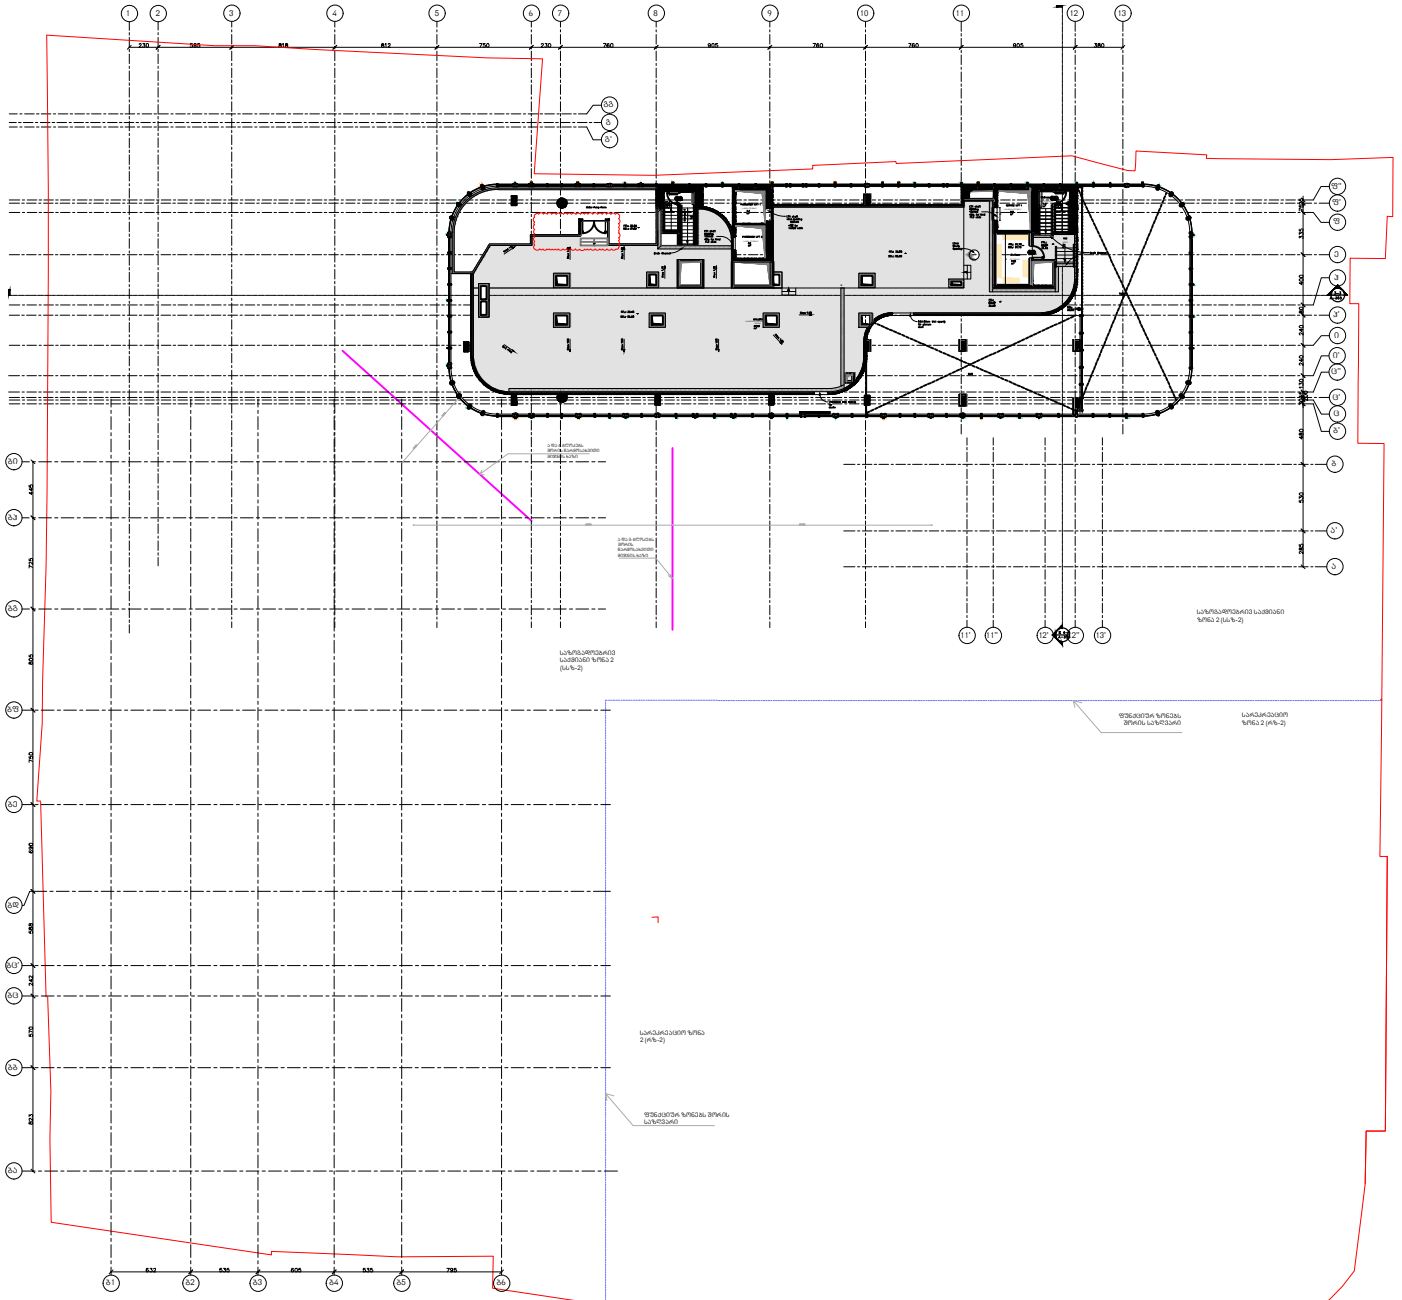

OWNER:

PASHA Development

OPERATORS:

Absheron | PASHA Development

ARCHITECT:

KHMALADZE ARCHITECTS

MECH. ELEC. STRUCTURAL DESIGNER:

KIKLOP DESIGN | OZUN PROJE | MET DIZAYN

FIRE AND LIFE SAFETY CONSULTANT:

KARINA

PROJECT NAME :

Riverfront Park Hotel & Pasha Bank

ADDRESS :

01.16.05.001.025 Tbilisi, Georgia

LEGEND

±0.00 = 399.20

Scale: 1/100

OZUN

MET DIZAYN SIGNATURE TO BE ADDED HERE

STAGE Construction Drawings

FORMAT A0

DATE 12.03.2024

REVISION DATE:

SHEET NAME

SHEET NUMBER

AUTHOR XXX YYY

DRAWN BY XXX YYY
XXX YYY

APPROVED BY XXX YYY

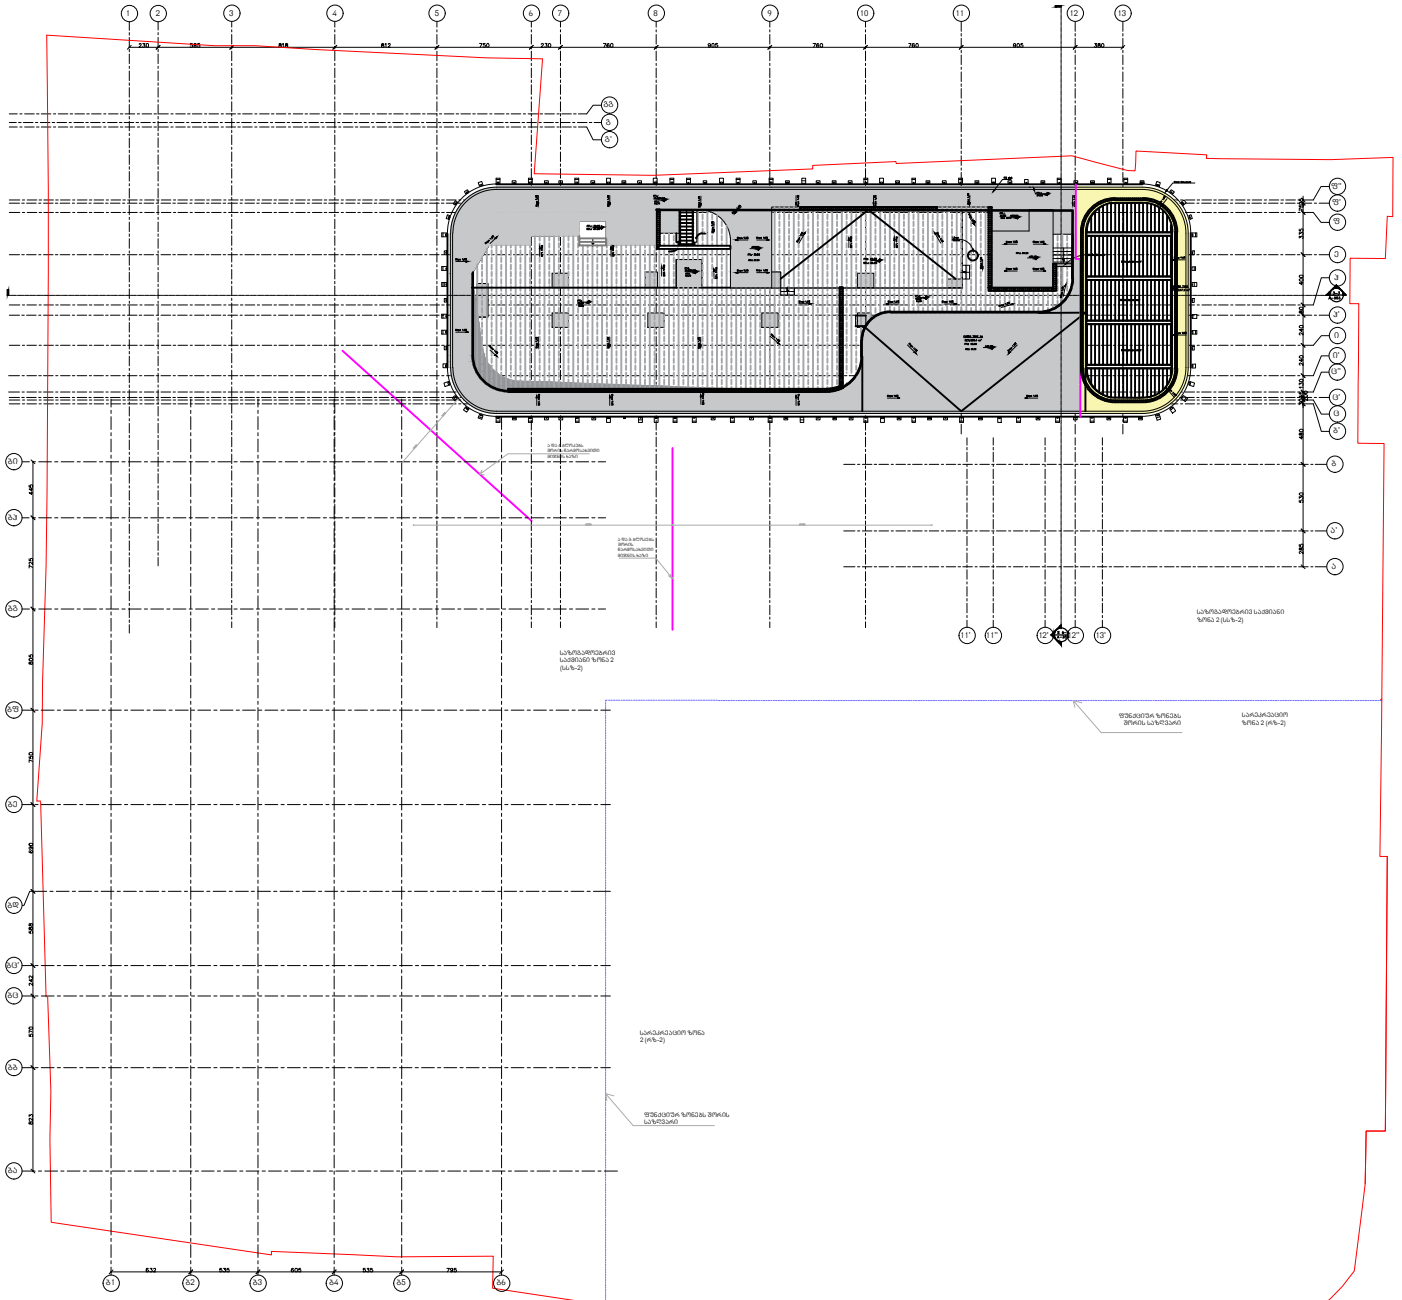

OWNER:

PASHA Development

OPERATORS:

Absheron | PASHA Development

ARCHITECT:

KHMALADZE ARCHITECTS

MECH. ELEC. STRUCTURAL DESIGNER:

KIKLOP DESIGN | OZUN PROJE | MET DIZAYN

FIRE AND LIFE SAFETY CONSULTANT:

KARINA

PROJECT NAME :

Riverfront Park Hotel
& Pasha Bank

ADDRESS :

01.16.05.001.025 Tbilisi, Georgia

LEGEND

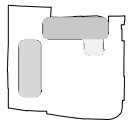

±0.00 = 399.20

Scale: 1/100

OZUN

MET DIZAYN
SIGNATURE TO
BE ADDED HERE

STAGE Construction Drawings

FORMAT A0

DATE 12.03.2024

REVISION DATE:

SHEET NAME

SHEET NUMBER

AUTHOR XXX YYY

DRAWN BY XXX YYY
XXX YYY

APPROVED BY XXX YYY