SmartHOUSE
INNOVATIVE ADVANTAGES



Revision Schedule

N	Date	Description

PROJECT NAME

Radio Factory

CLIENT

PROJECT ADDRESS

Tbilisi

POSITION	NAME/SURNAME	SIGNATURE

SHEET NAME

Coordination Ground (0.00)

SHEET NUMBER		REVISION
101		
STAGE	FORMAT	DATE
	A1	

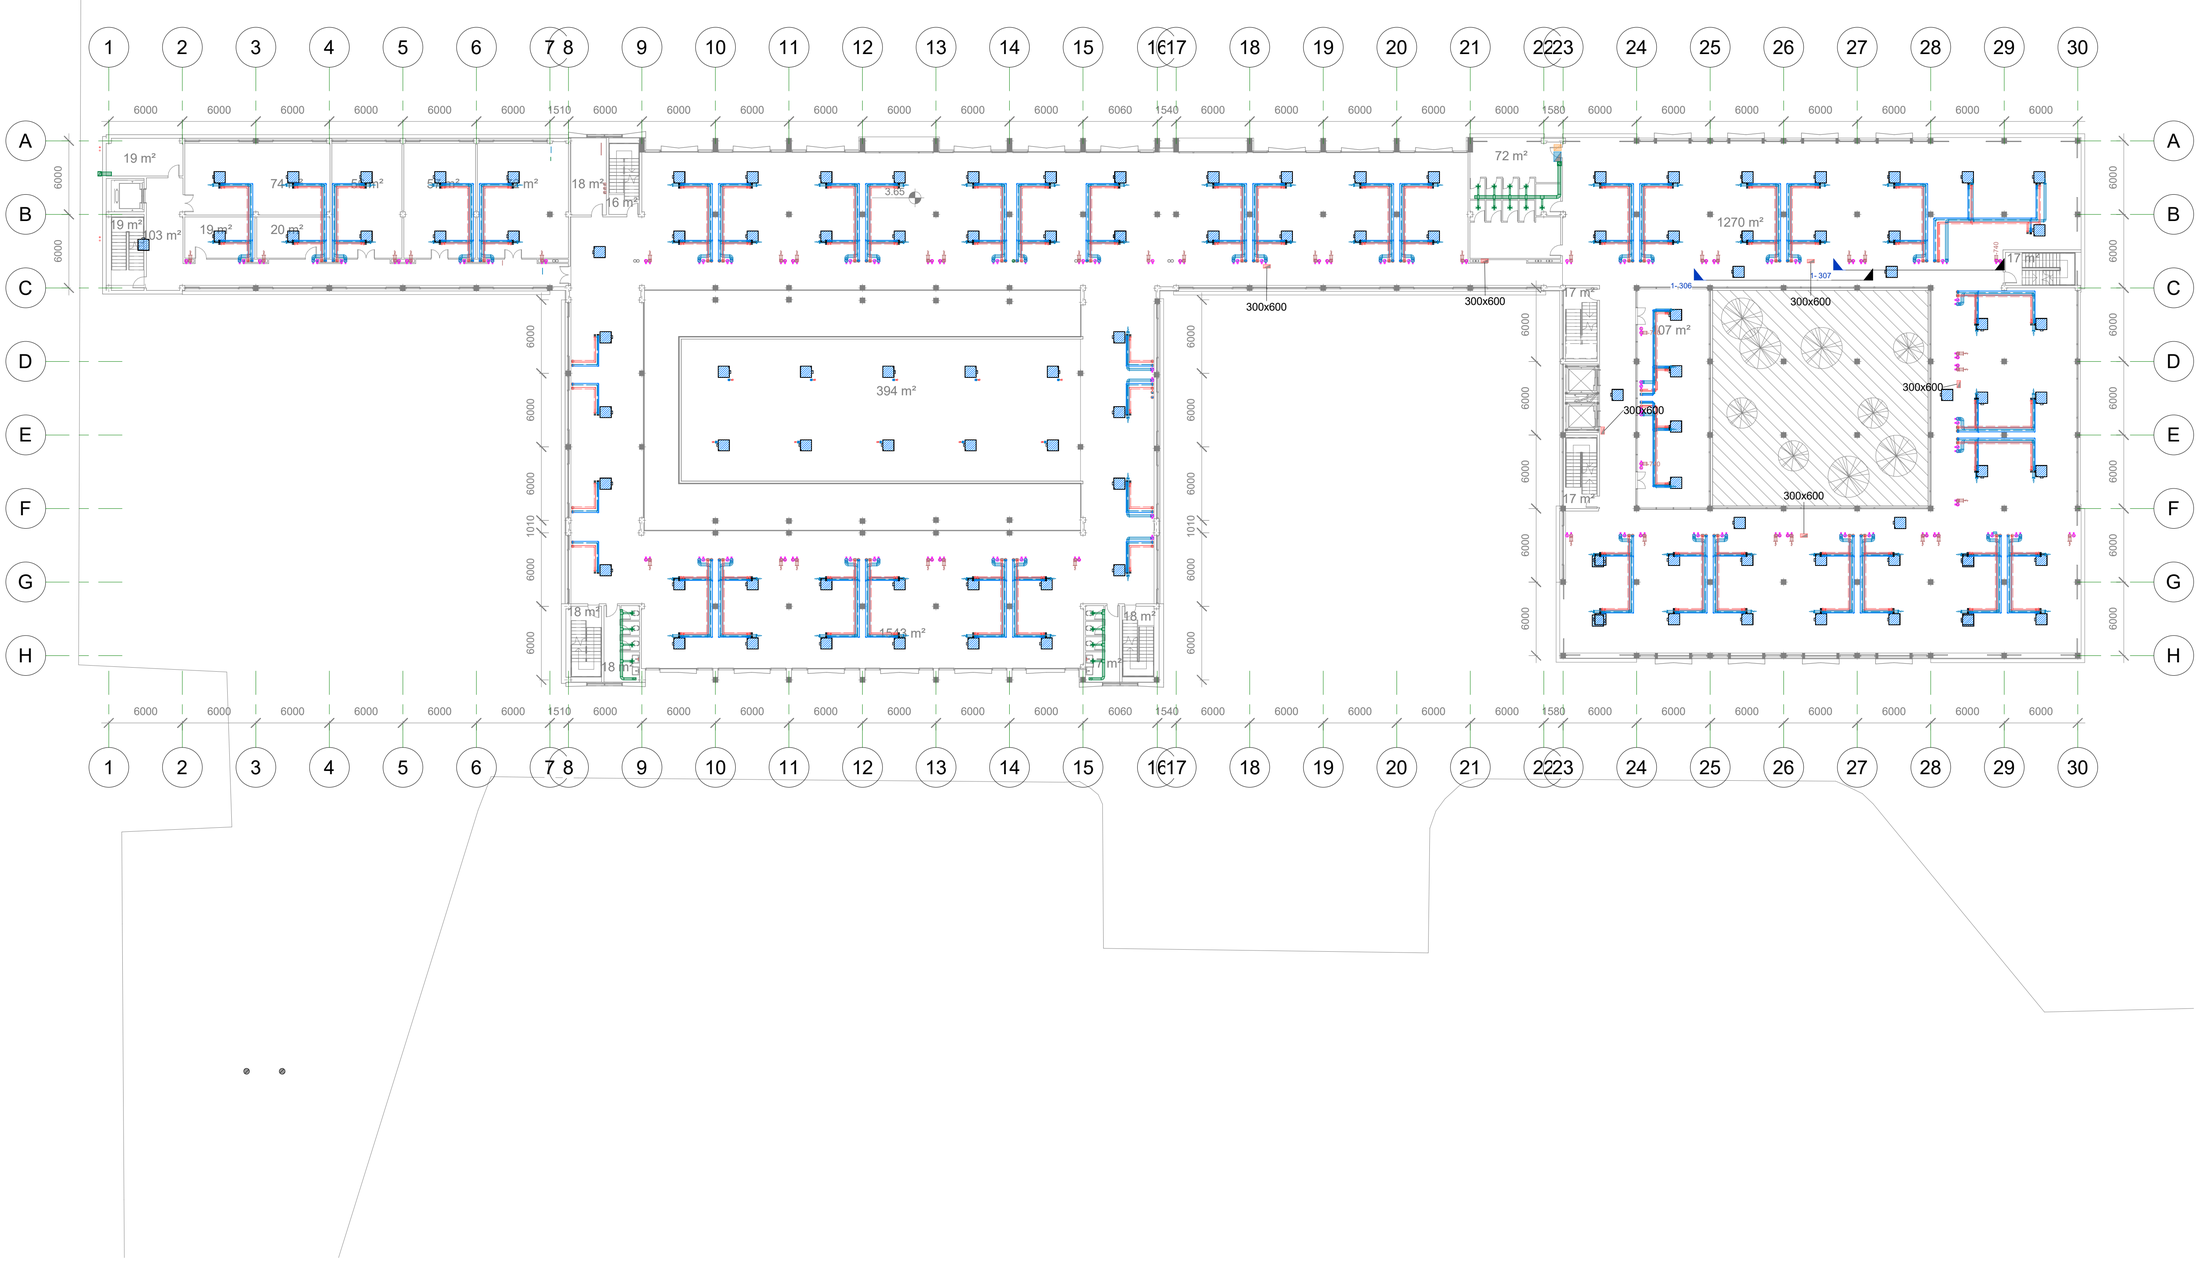

ექსპლიკაცია

- დერეფანი
- ჯიბის უჯრედი
- ოფისი
- საწყობი
- შეხვედრების ოთახი
- ტუალეტი

Revision Schedule

N	Date	Description

PROJECT NAME	Radio Factory
CLIENT	
PROJECT ADDRESS	Tbilisi

POSITION	NAME/SURNAME	SIGNATURE

SHEET NAME		
Coordination Level 1 (+3.65)		
SHEET NUMBER		REVISION
102		
STAGE	FORMAT	DATE
	A1	

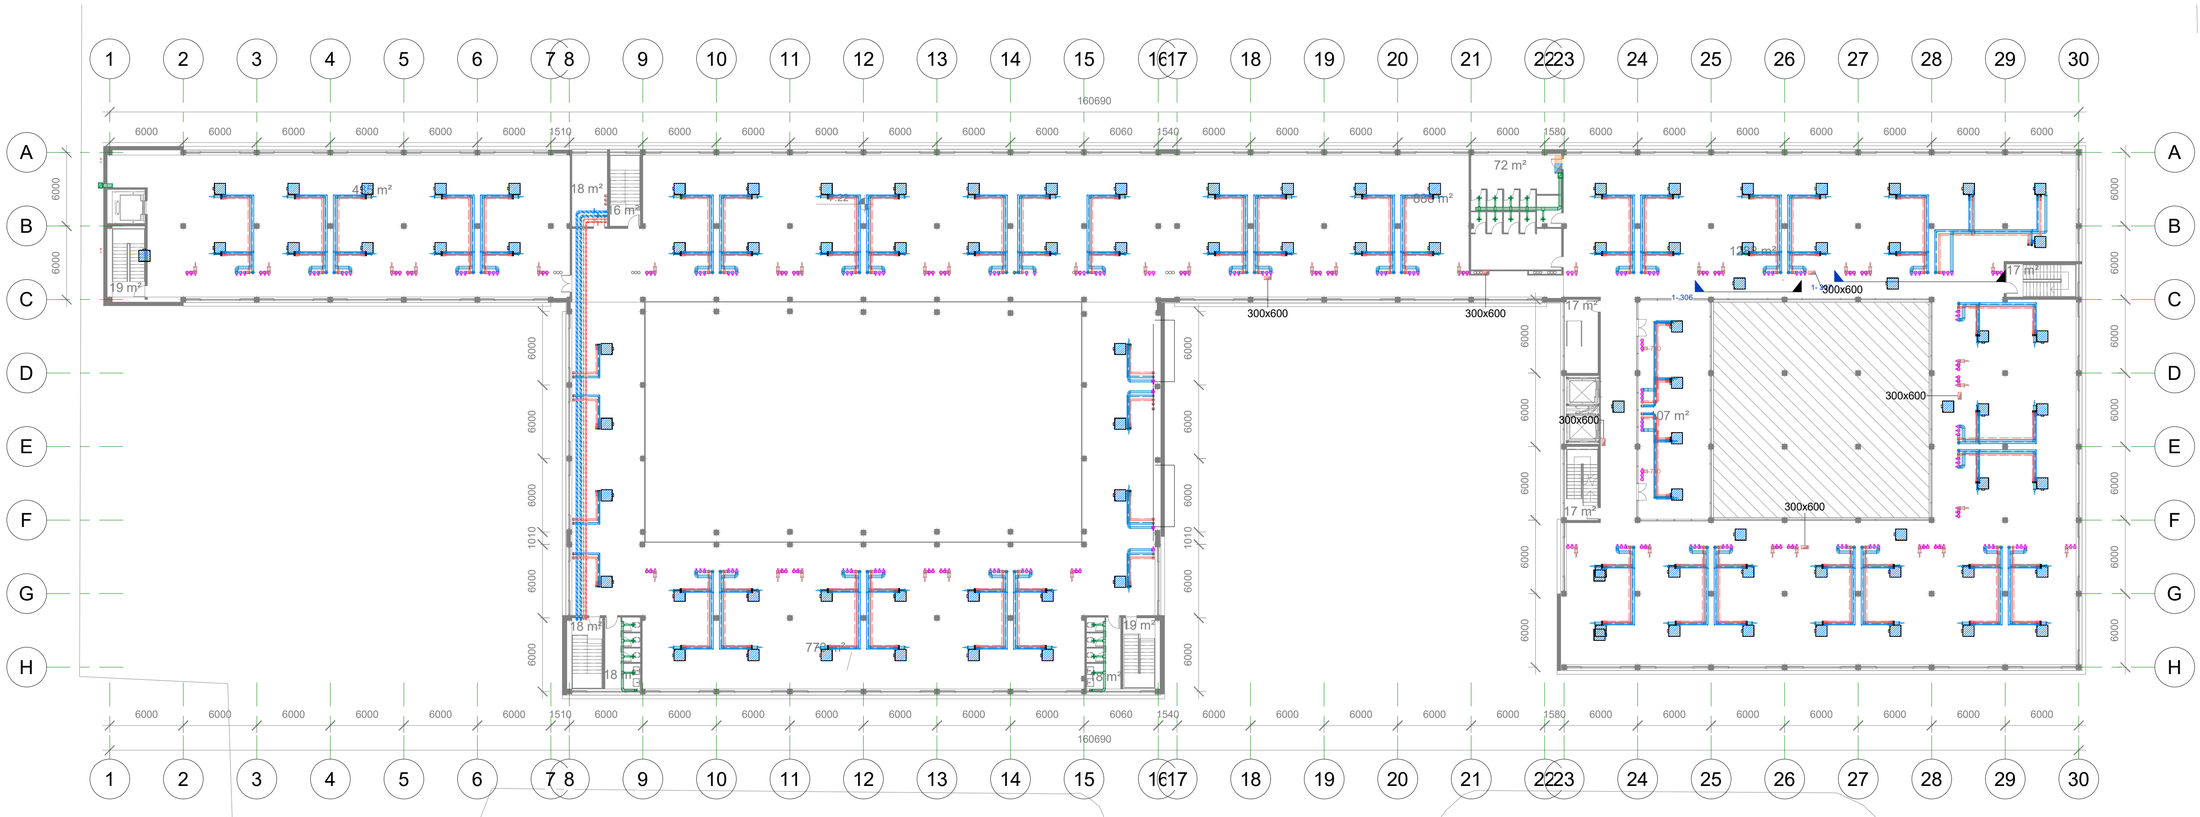

SmartHOUSE
INNOVATIVE ADVANTAGES

Revision Schedule

N	Date	Description

PROJECT NAME

Radio Factory

CLIENT

PROJECT ADDRESS

Tbilisi

POSITION	NAME/SURNAME	SIGNATURE

SHEET NAME

Coordination Level 2 (+7.22)

SHEET NUMBER		REVISION
103		
STAGE	FORMAT	DATE
	A1	



SmartHOUSE
INNOVATIVE ADVANTAGES

Revision Schedule

N	Date	Description

PROJECT NAME
Radio Factory
CLIENT
PROJECT ADDRESS
Tbilisi

POSITION	NAME/SURNAME	SIGNATURE

SHEET NAME		
Coordination Roof (+10.70)		
SHEET NUMBER		REVISION
104		
STAGE	FORMAT	DATE
	A1	



SmartHOUSE
INNOVATIVE ADVANTAGES

Revision Schedule

N	Date	Description

PROJECT NAME

Radio Factory

CLIENT

PROJECT ADDRESS

Tbilisi

POSITION	NAME/SURNAME	SIGNATURE

SHEET NAME

Piping Ground (0.00)

SHEET NUMBER		REVISION
201		
STAGE	FORMAT	DATE
	A1	

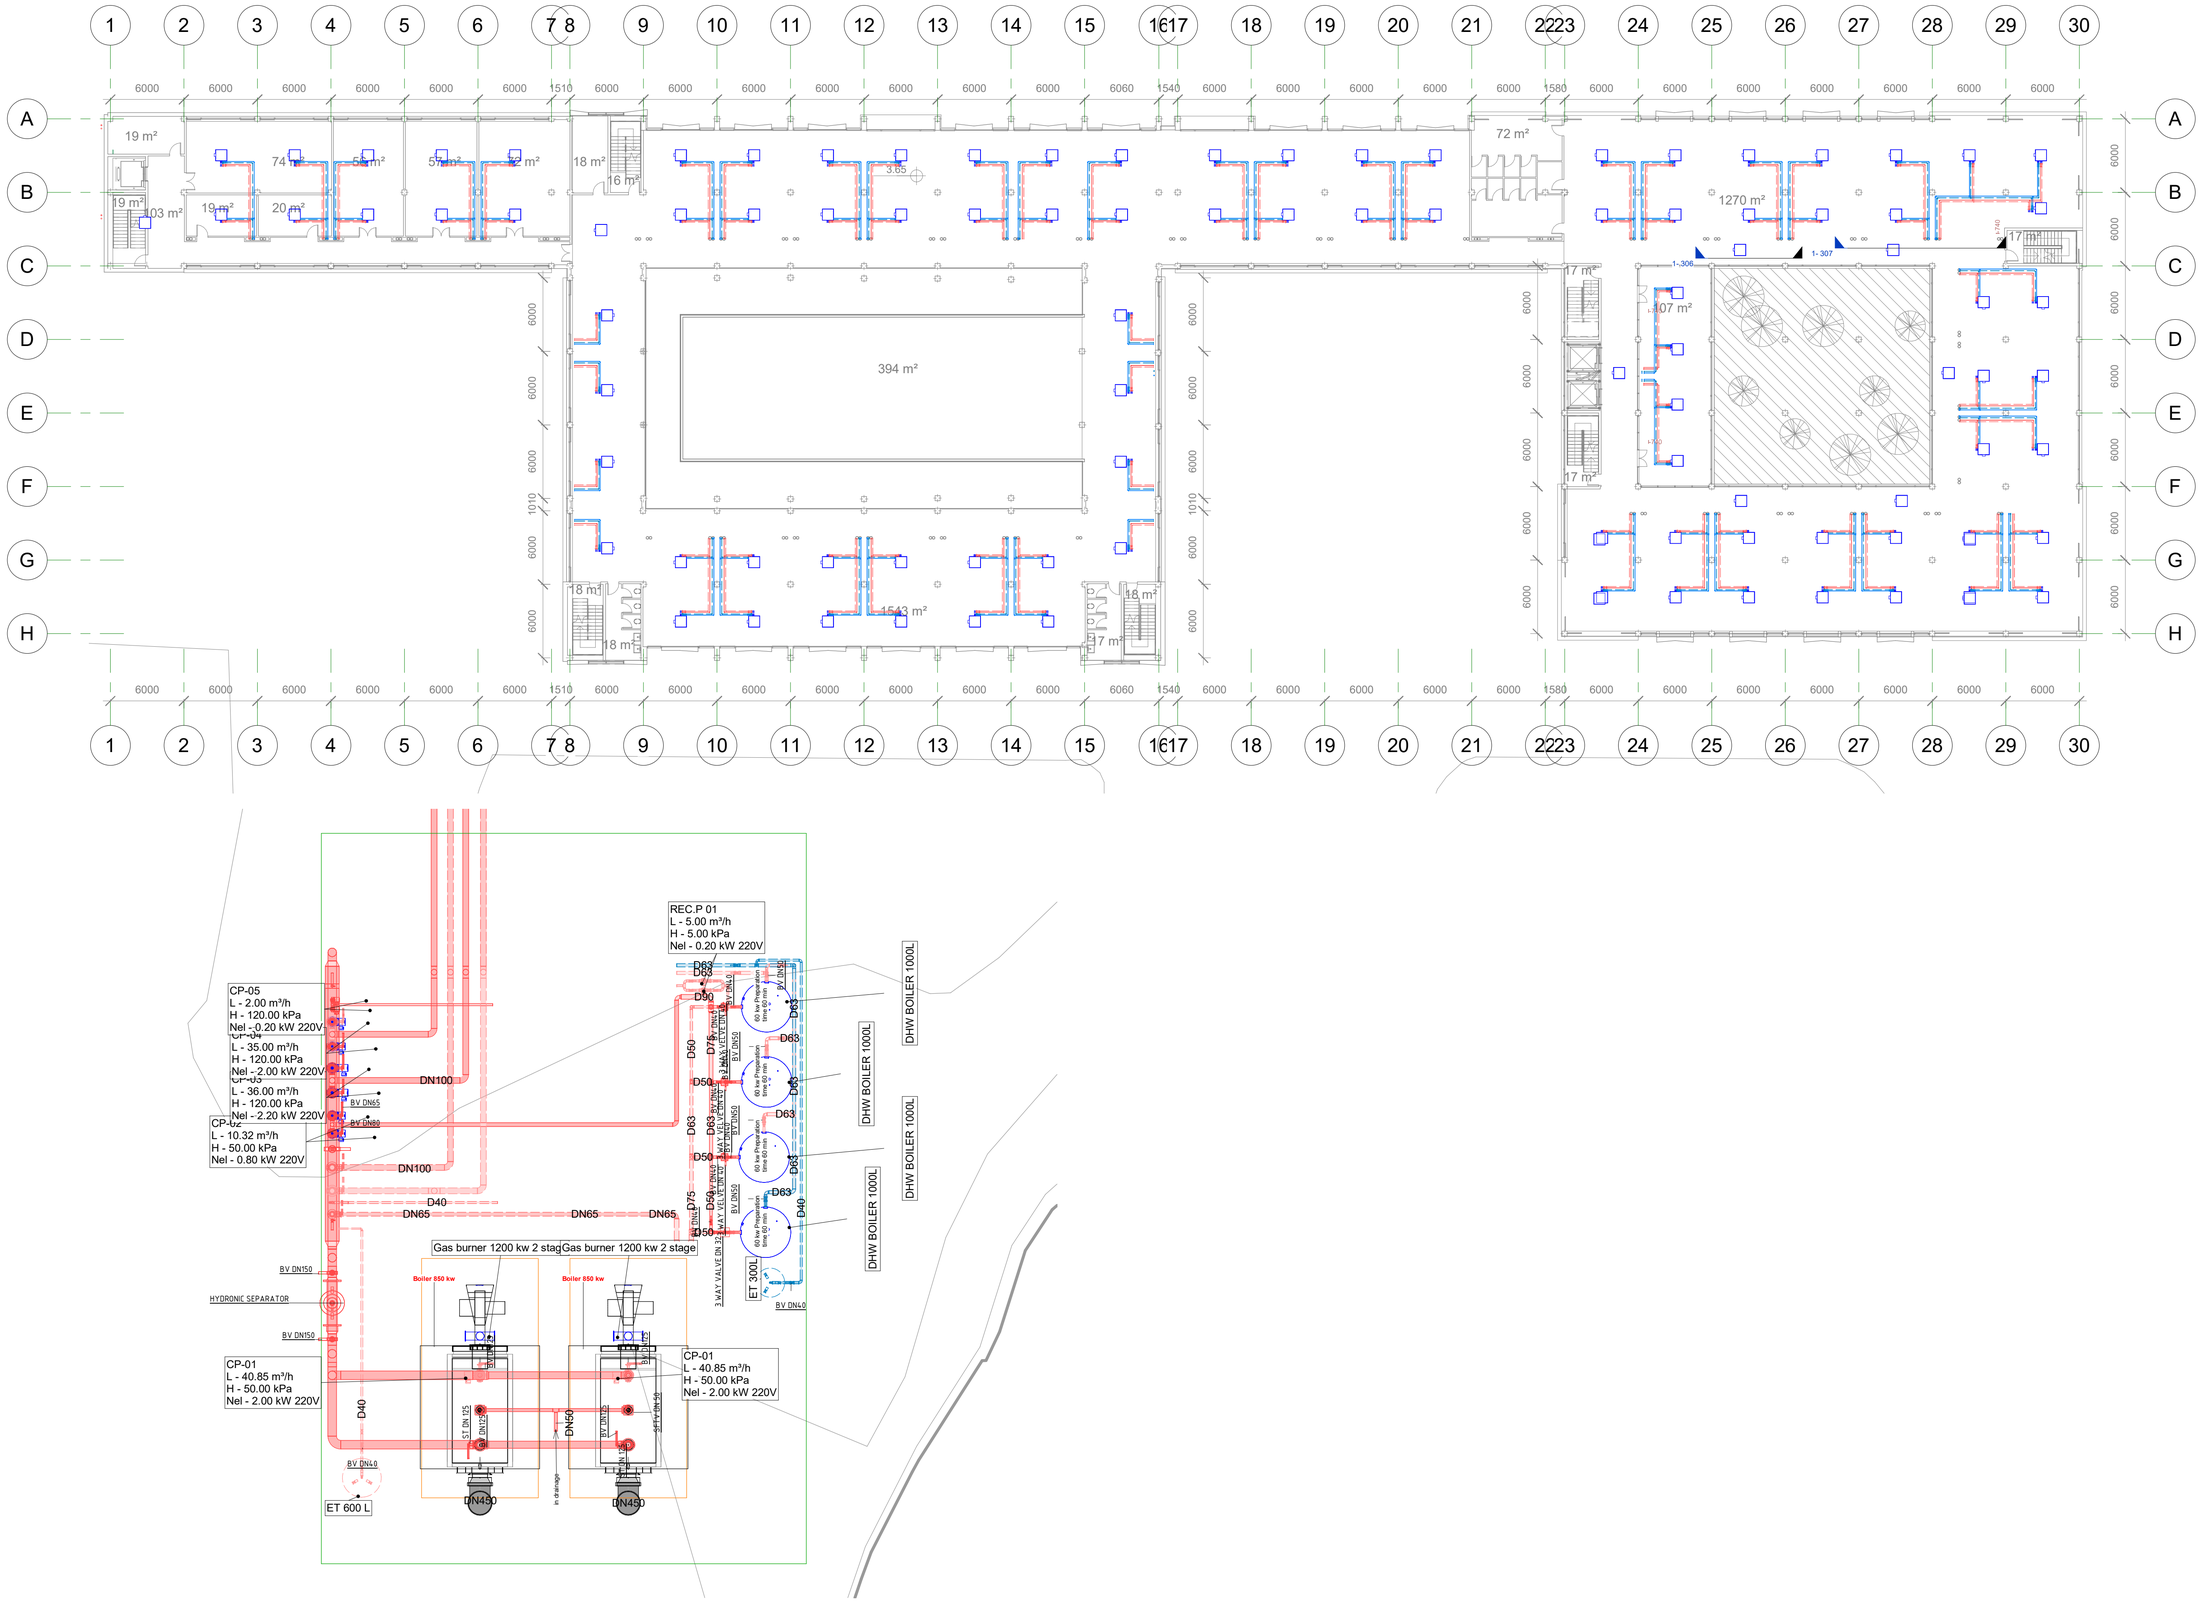

SmartHOUSE
INNOVATIVE ADVANTAGES

Revision Schedule

N	Date	Description

PROJECT NAME

Radio Factory

CLIENT

PROJECT ADDRESS

Tbilisi

POSITION	NAME/SURNAME	SIGNATURE

SHEET NAME

Piping Level 1 (+3.65)

SHEET NUMBER		REVISION
202		
STAGE	FORMAT	DATE
	A1	

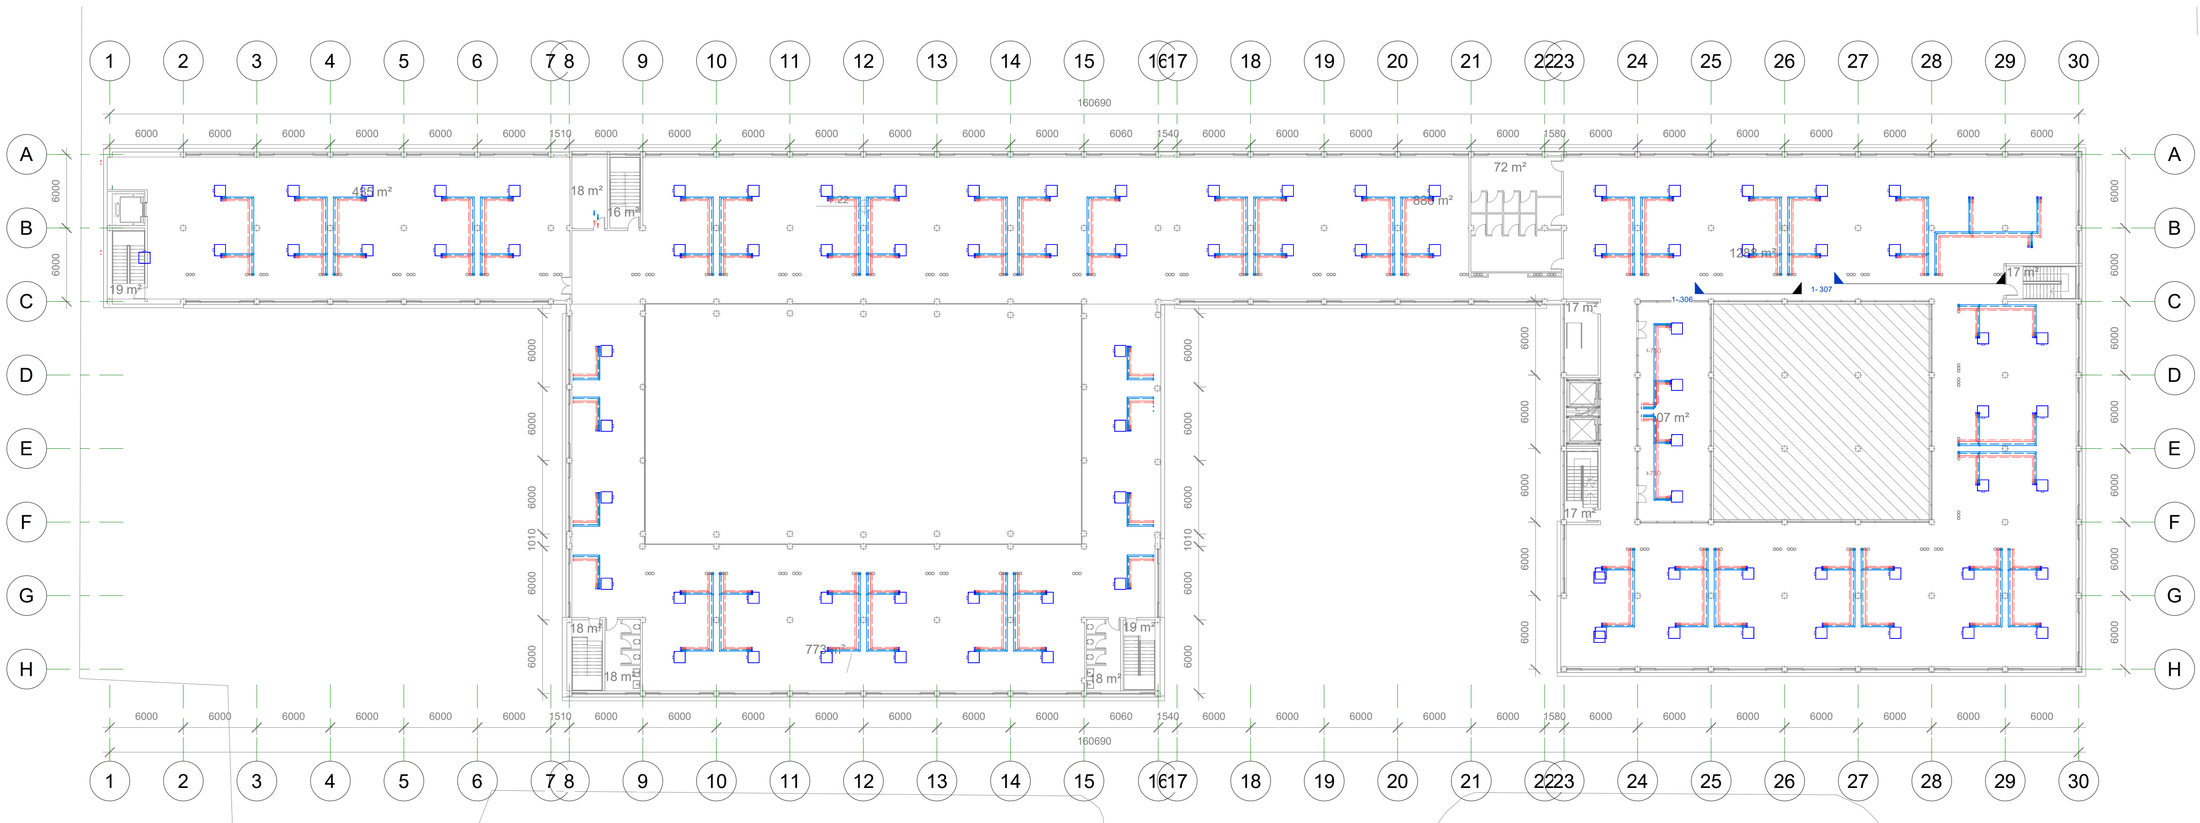

SmartHOUSE
INNOVATIVE ADVANTAGES

Revision Schedule		
N	Date	Description

PROJECT NAME
Radio Factory
CLIENT
PROJECT ADDRESS
Tbilisi

POSITION	NAME/SURNAME	SIGNATURE

SHEET NAME		
Piping Level 2 (+7.22)		
SHEET NUMBER		REVISION
203		
STAGE	FORMAT	DATE
	A1	

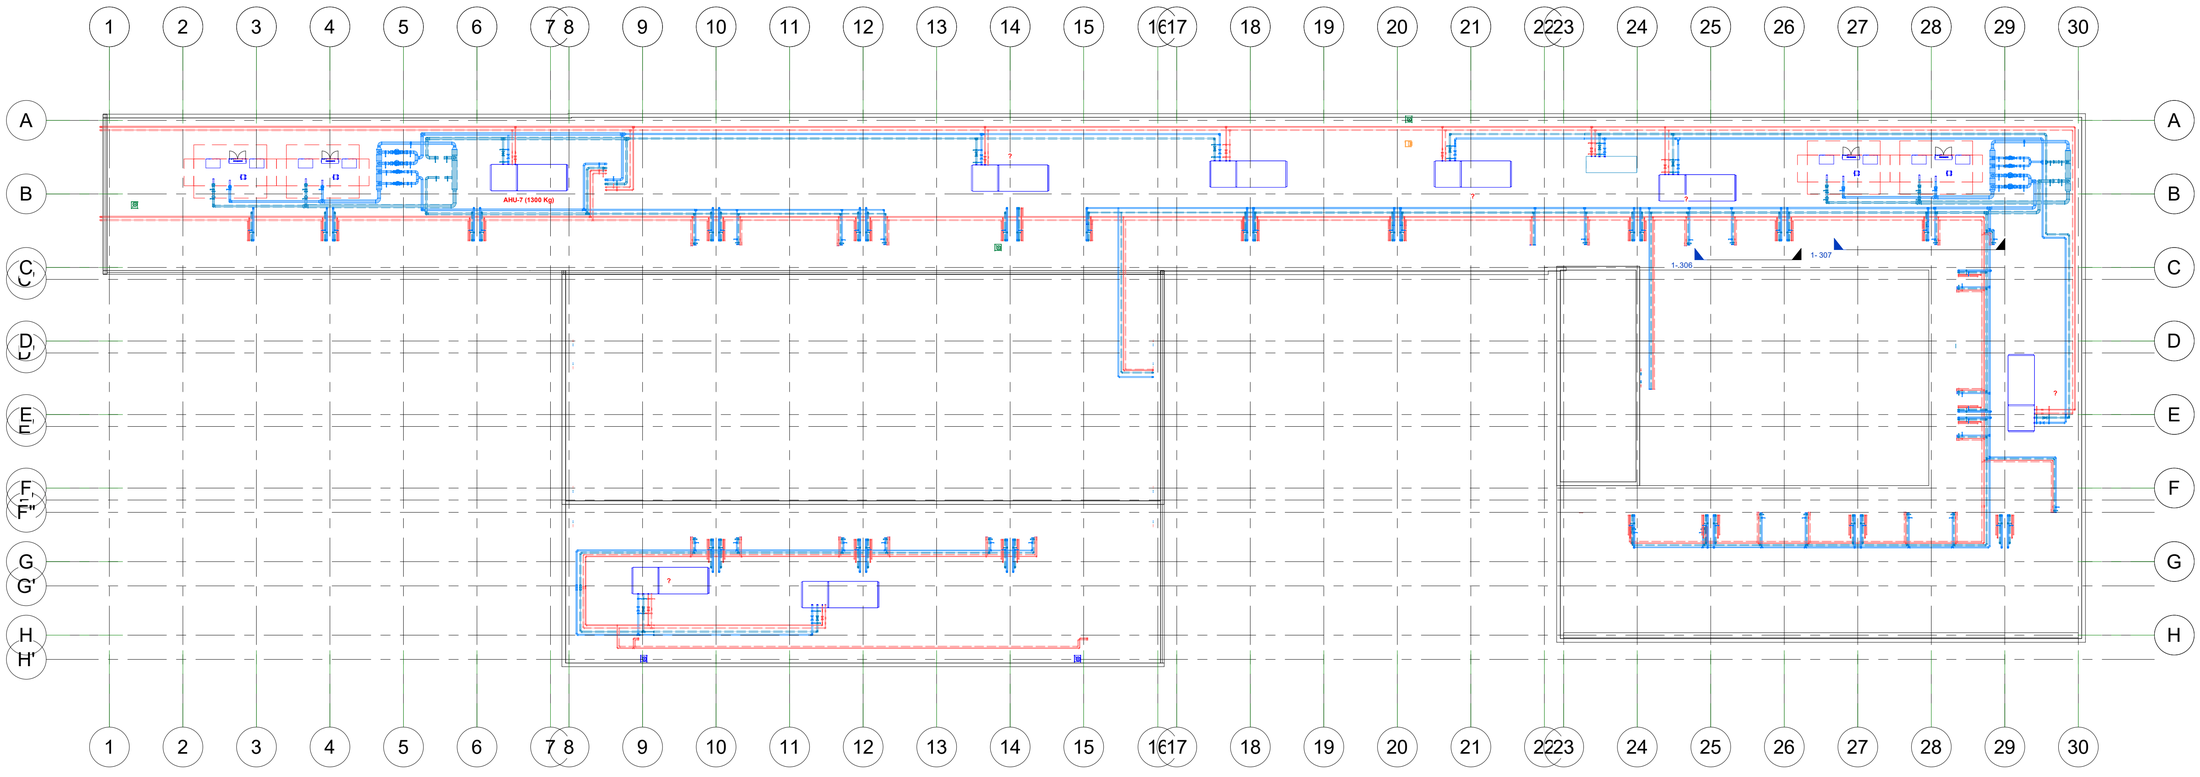

SmartHOUSE
INNOVATIVE ADVANTAGES

Revision Schedule

N	Date	Description

PROJECT NAME
Radio Factory
CLIENT
PROJECT ADDRESS
Tbilisi

POSITION	NAME/SURNAME	SIGNATURE

SHEET NAME

Piping Roof (+10.70)

SHEET NUMBER		REVISION
204		
STAGE	FORMAT	DATE
	A1	

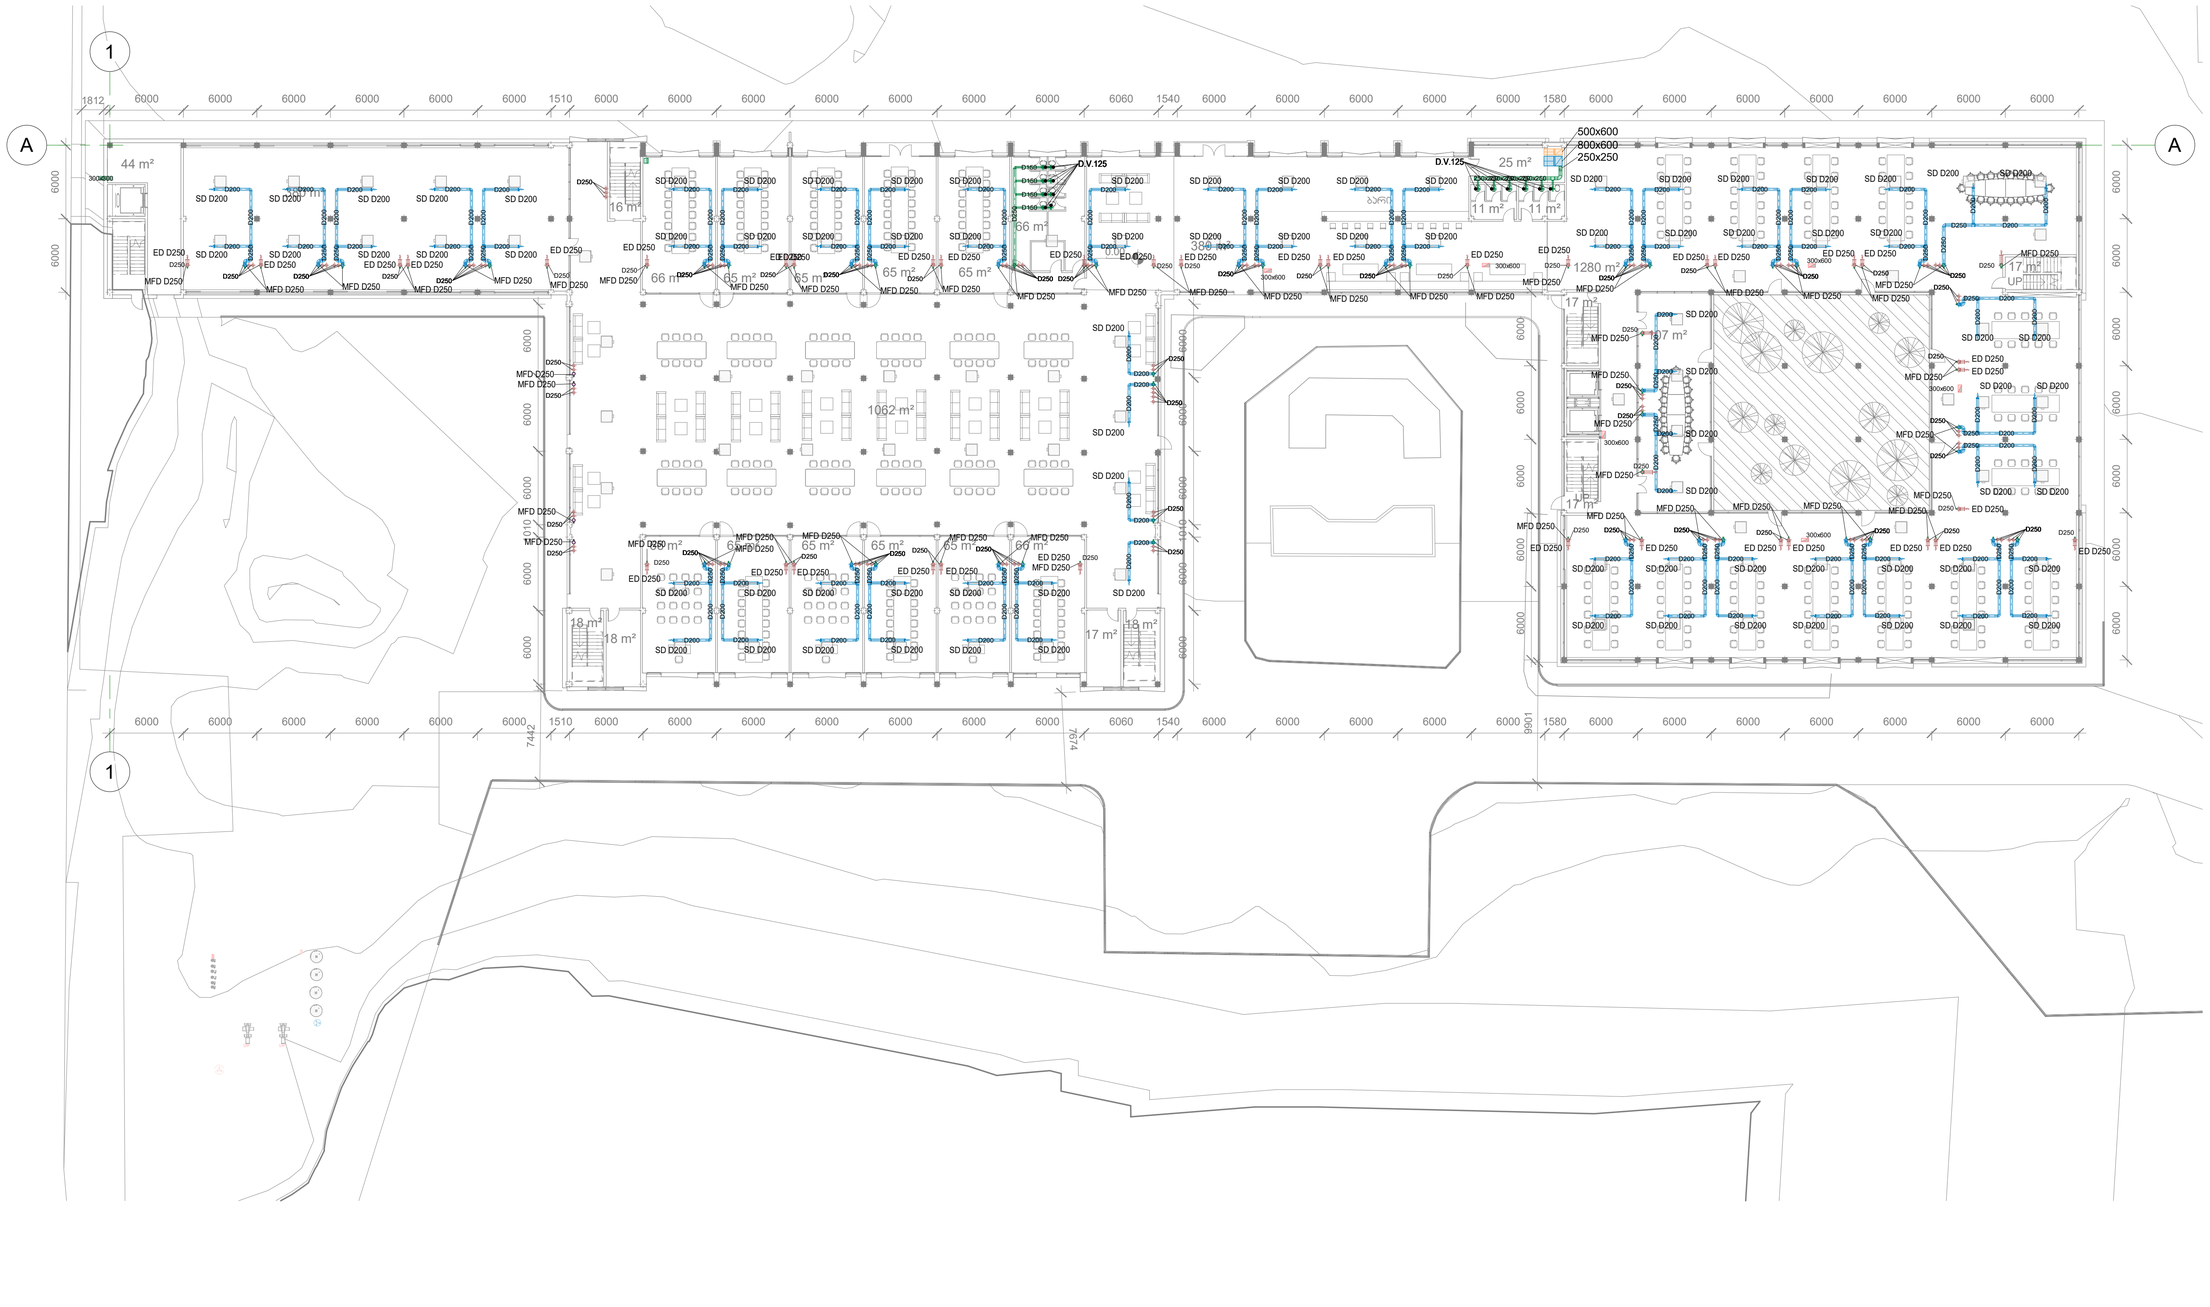

SmartHOUSE
INNOVATIVE ADVANTAGES

Revision Schedule

N	Date	Description

PROJECT NAME

Radio Factory

CLIENT

PROJECT ADDRESS

Tbilisi

POSITION	NAME/SURNAME	SIGNATURE

SHEET NAME

Ventilation Ground (0.00)

SHEET NUMBER		REVISION
301		
STAGE	FORMAT	DATE
	A1	

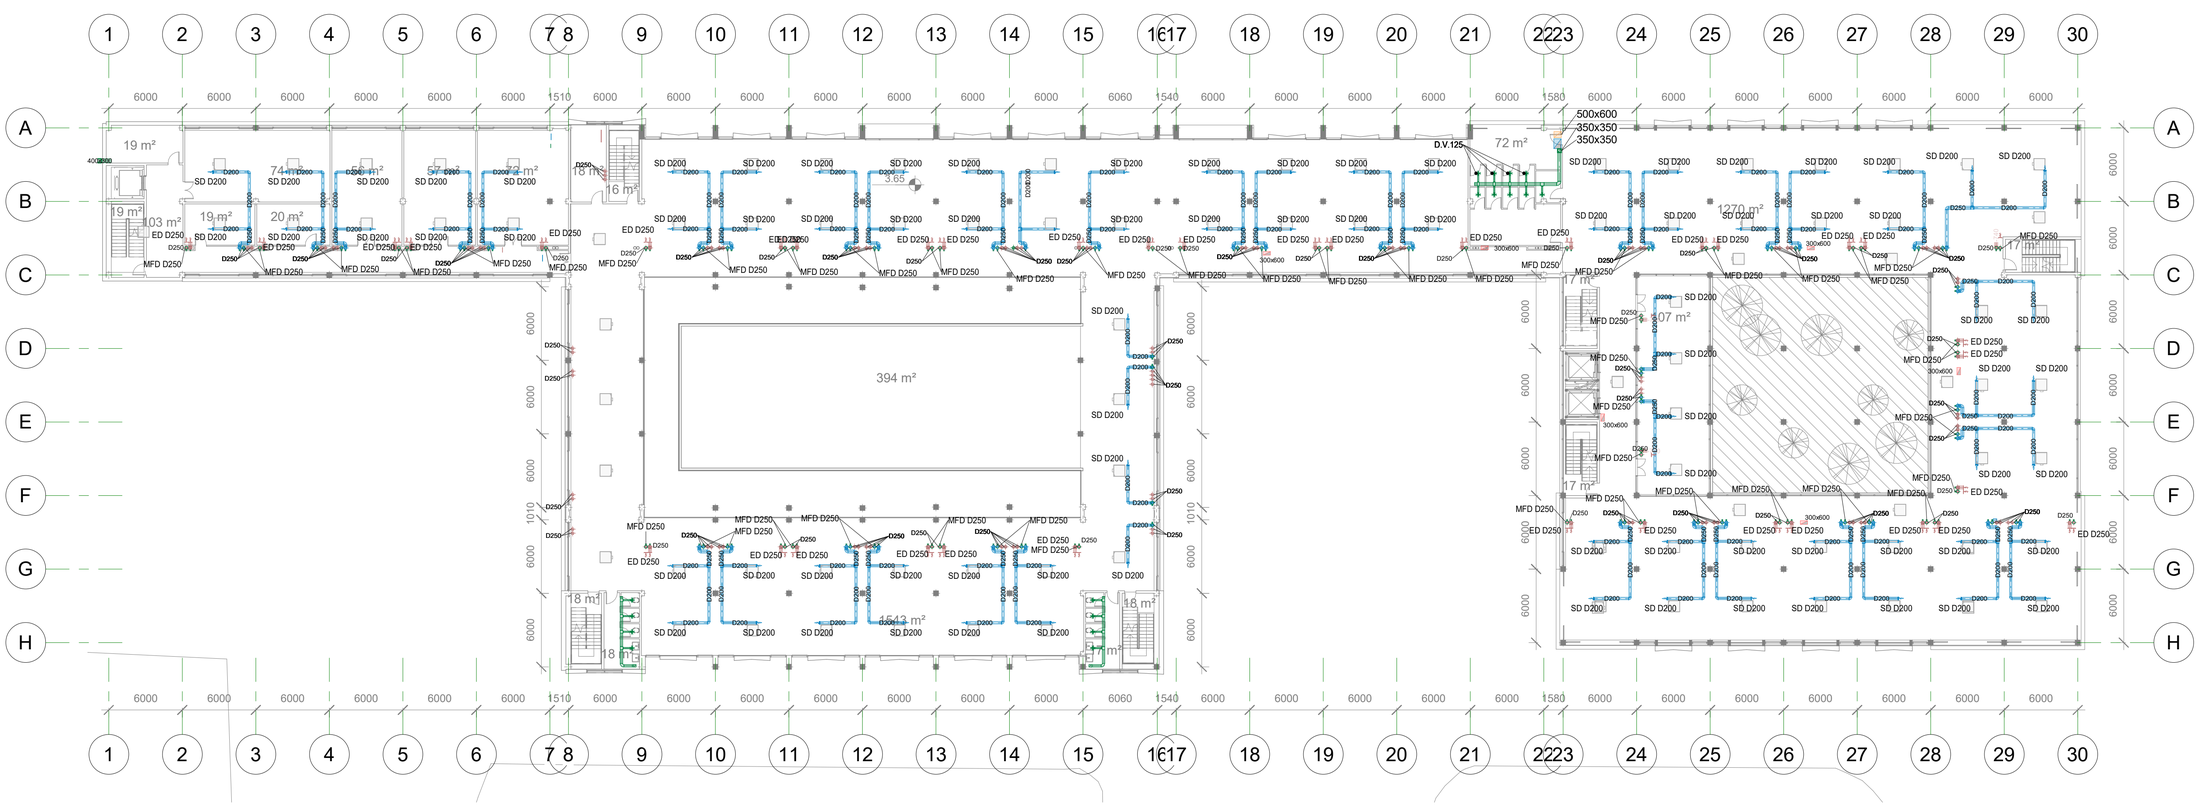

SmartHOUSE
INNOVATIVE ADVANTAGES

Revision Schedule

N	Date	Description

PROJECT NAME

Radio Factory

CLIENT

PROJECT ADDRESS

Tbilisi

POSITION	NAME/SURNAME	SIGNATURE

SHEET NAME

Ventilation Level 1 (+3.65)

SHEET NUMBER		REVISION
302		
STAGE	FORMAT	DATE
	A1	

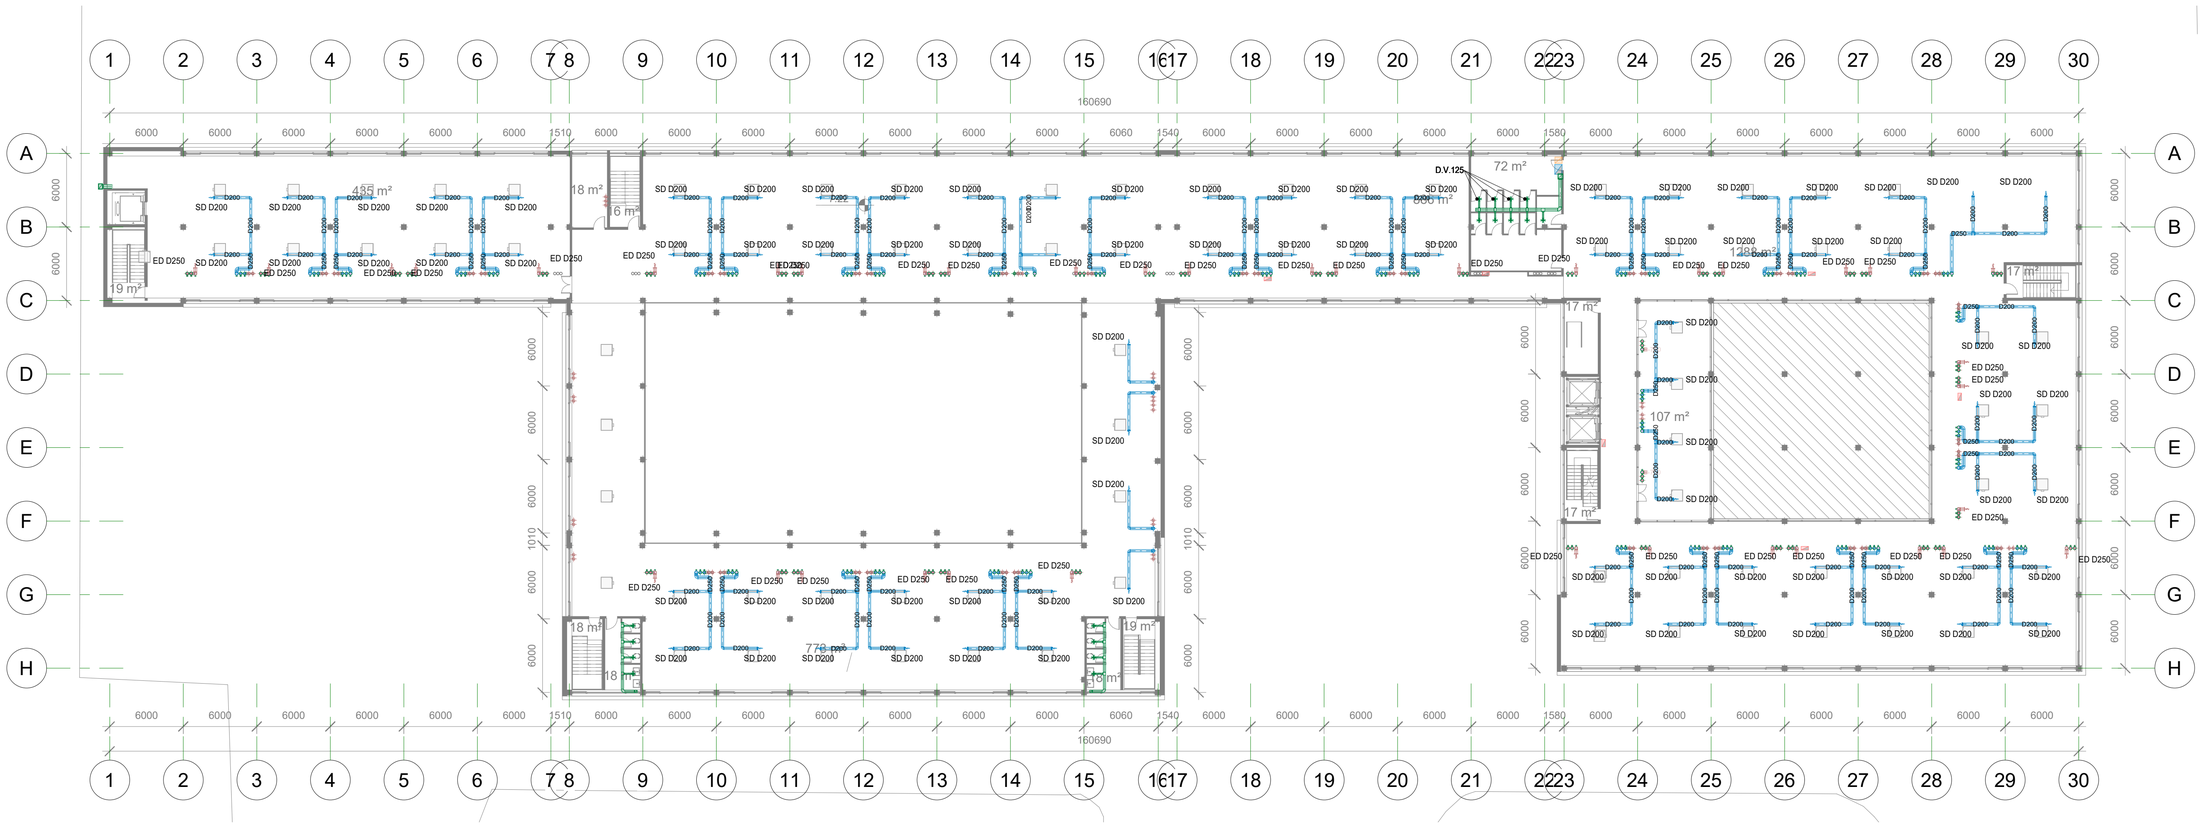

SmartHOUSE
INNOVATIVE ADVANTAGES

Revision Schedule

N	Date	Description

PROJECT NAME

Radio Factory

CLIENT

PROJECT ADDRESS

Tbilisi

POSITION	NAME/SURNAME	SIGNATURE

SHEET NAME

Ventilation Level 2 (+7.22)

SHEET NUMBER		REVISION
303		
STAGE	FORMAT	DATE
	A1	

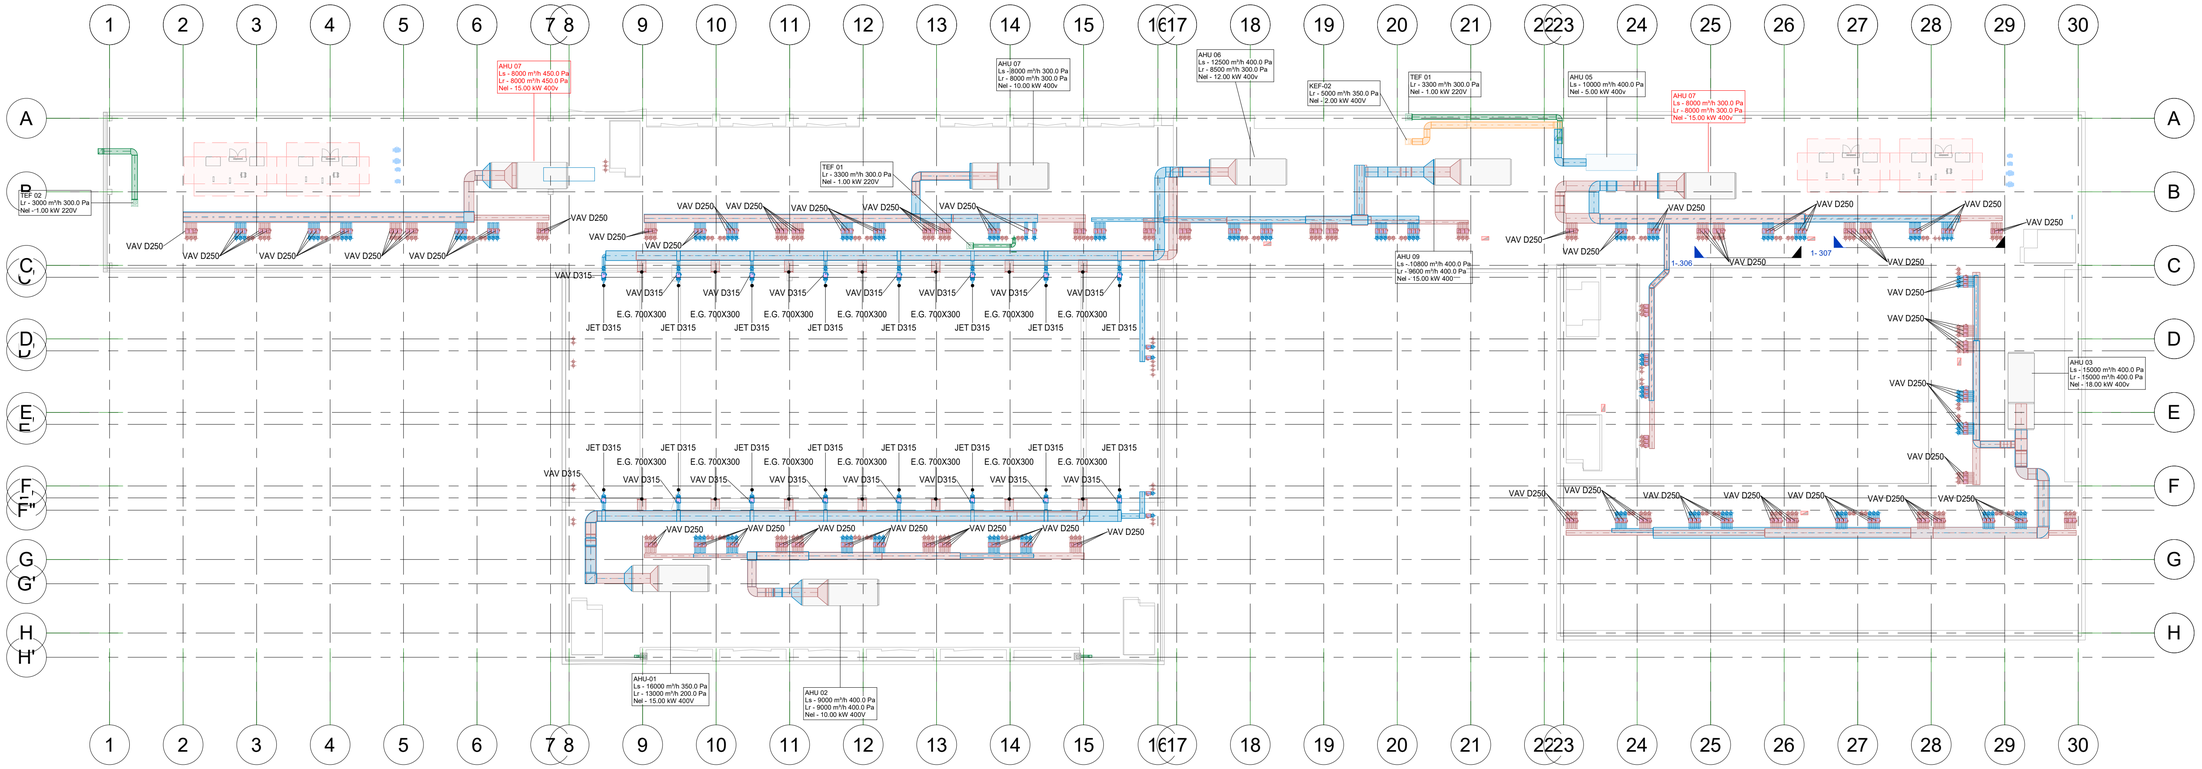

SmartHOUSE
INNOVATIVE ADVANTAGES

Revision Schedule

N	Date	Description

PROJECT NAME

Radio Factory

CLIENT

PROJECT ADDRESS

Tbilisi

POSITION	NAME/SURNAME	SIGNATURE

SHEET NAME

Ventilation Roof (+10.70)

SHEET NUMBER		REVISION
304		
STAGE	FORMAT	DATE
	A1	

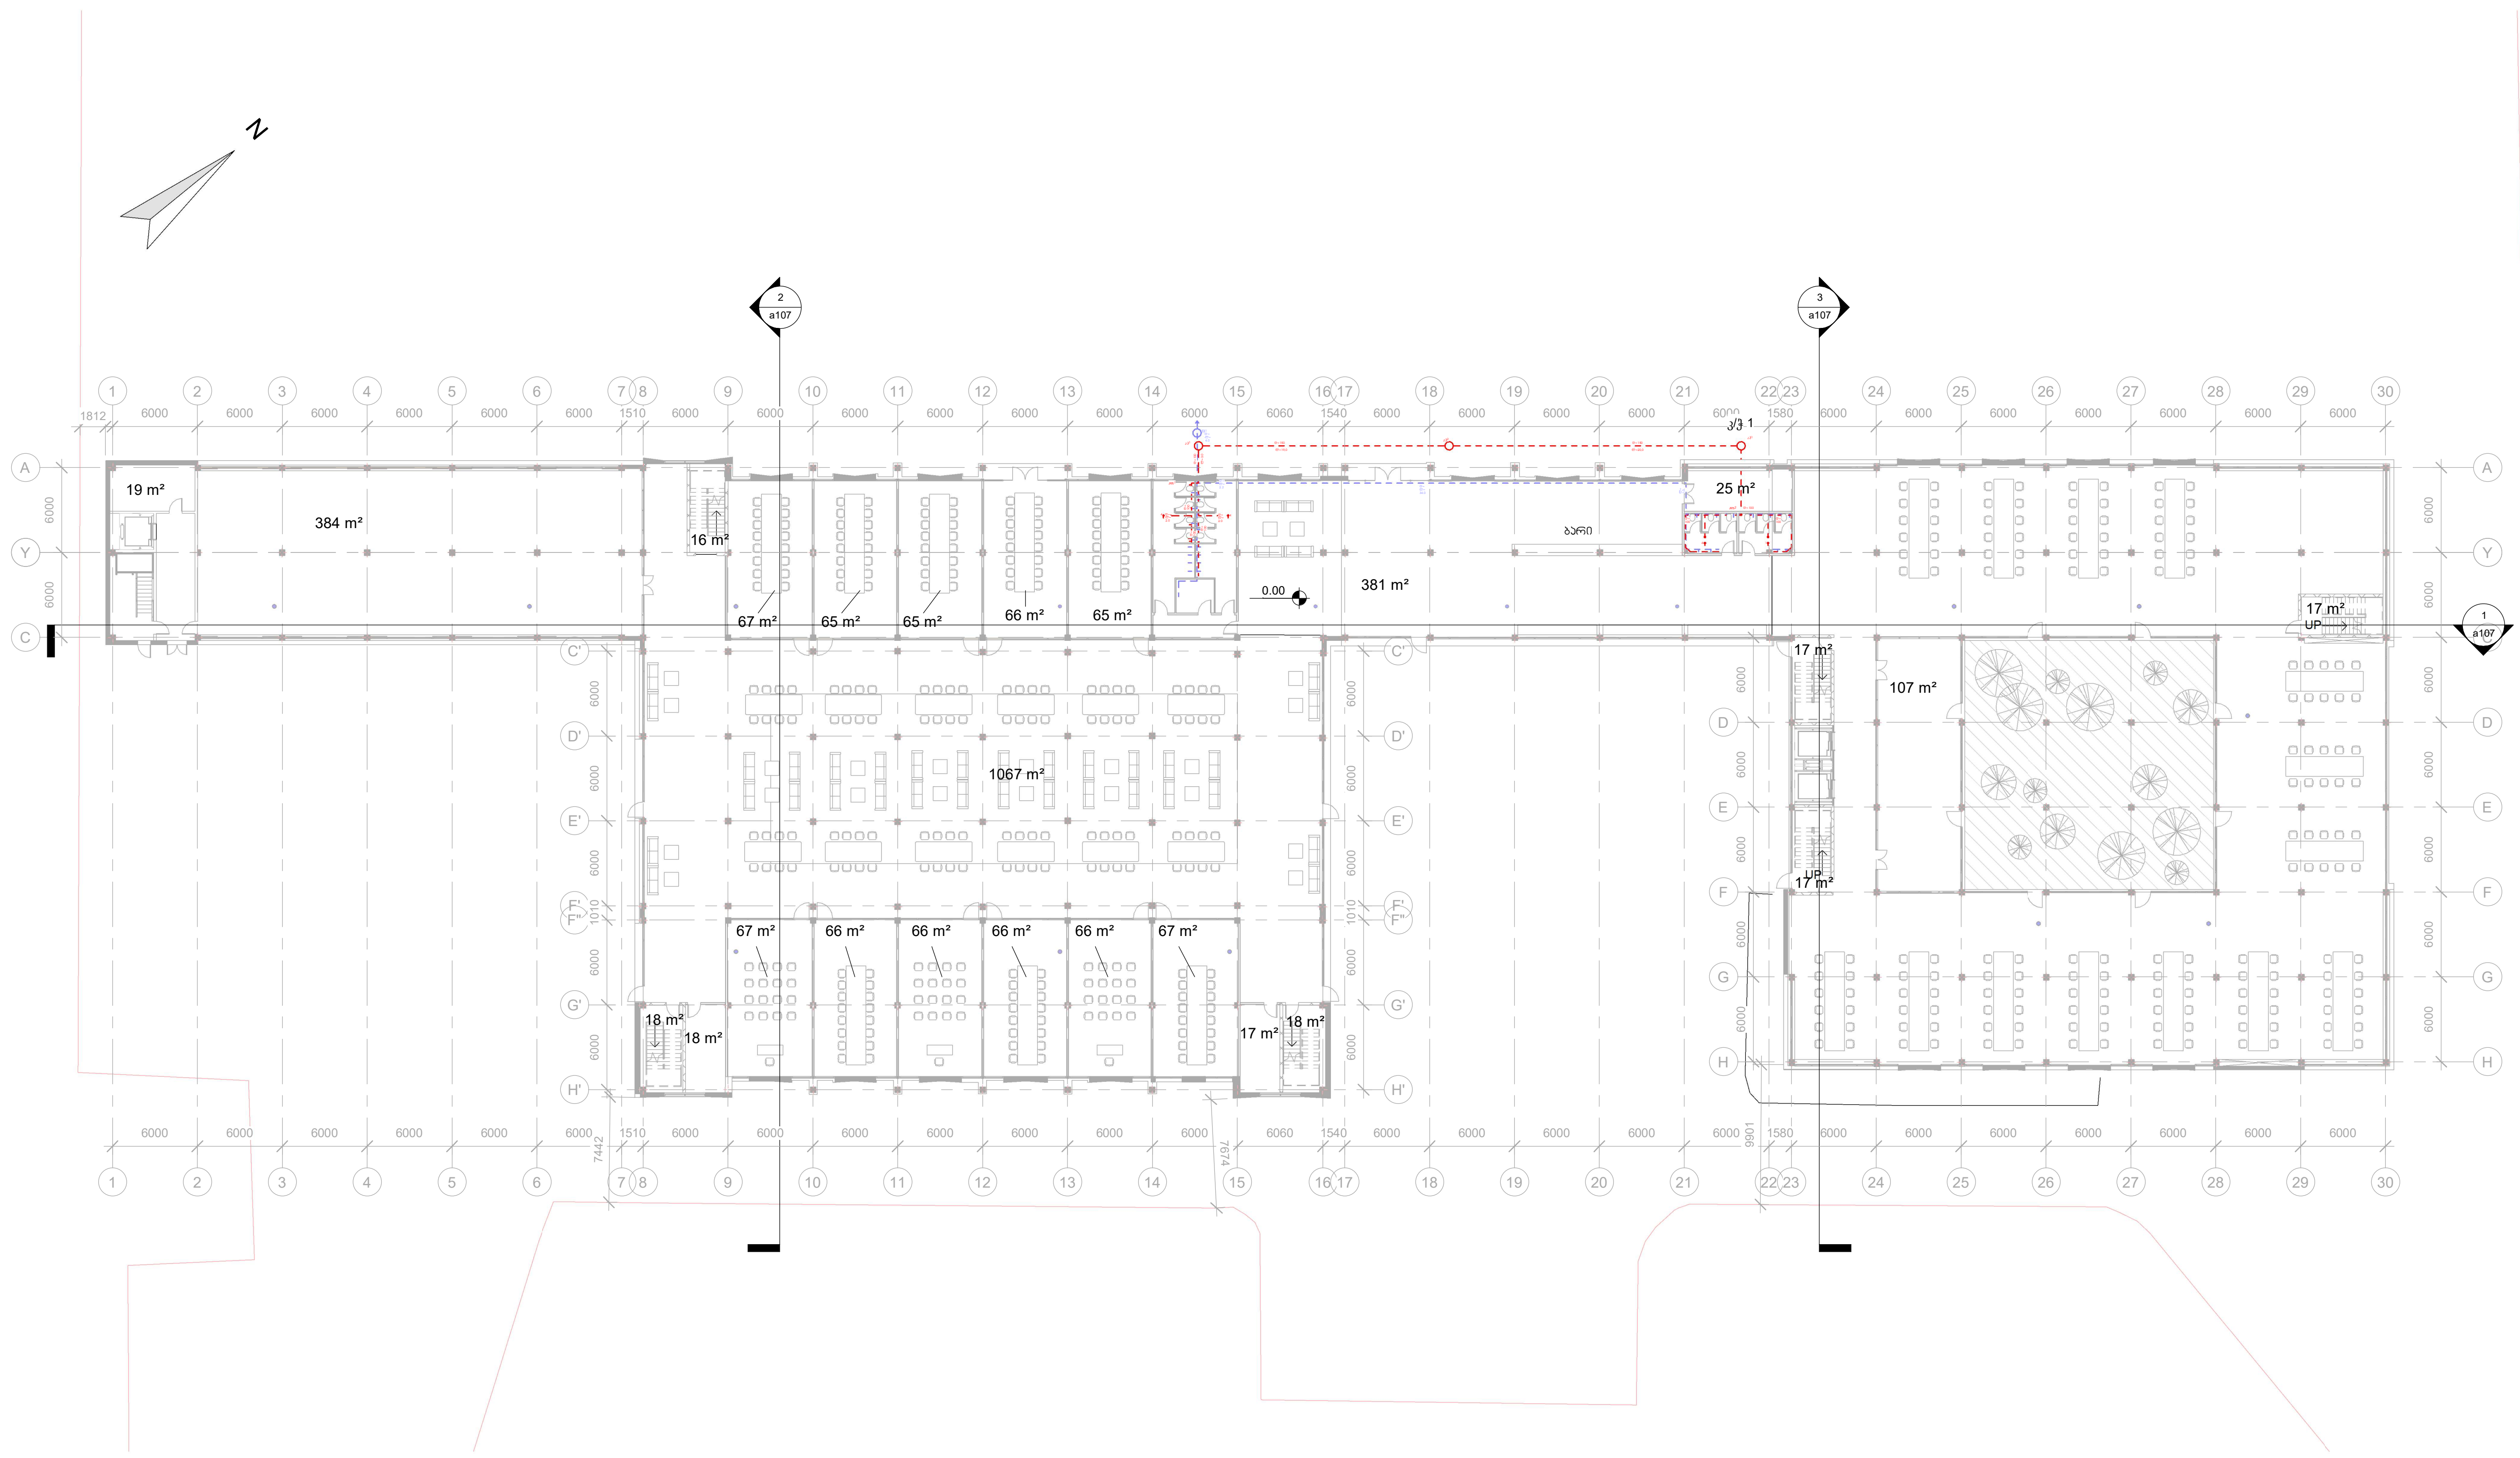

1 Ground - წყალ კანალიძაცია
1 : 250

collective development

პირობითი აღნიშვნები

- საკანალიზაციო ჭა
- წყალმომარაგების ჭა
- წყალმომარაგების მილი
- საკანალიზაციო მილი

ნახაზის დასახელება	
წყალ-კანალიზაციის პროექტი	
თარიღი	09/02/2024
მენეჯერი	გიორგი ბუტულაშვილი
ავტორი	გიორგი ჩხეიძე
მისამართი	ბ. ბაირამაშვილის ქ. №3
ნახ. ნომერი	X002
მასშტაბი	1 : 250

7/2/2024 6:24:18 PM