


2 Existing photo B5

1 : 100

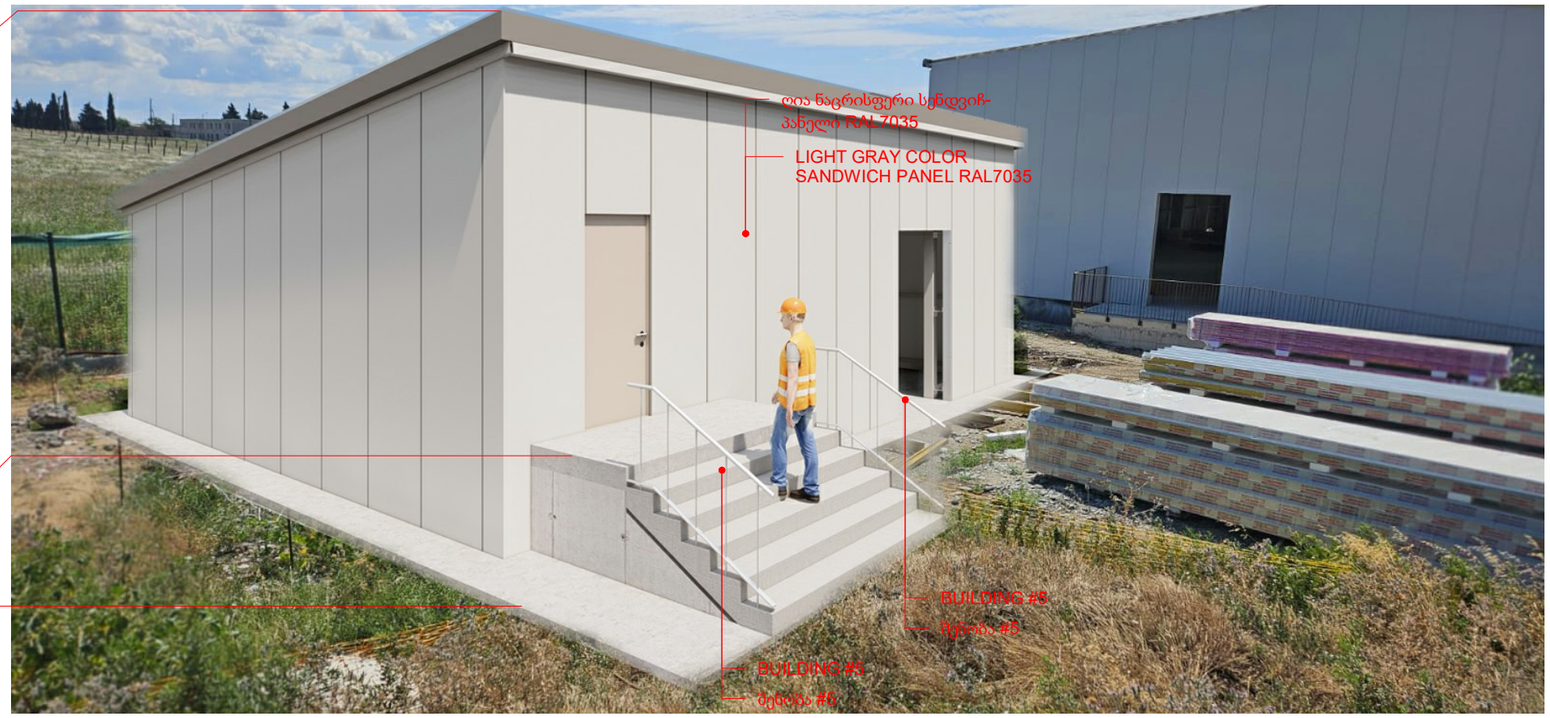

1 Photomontage B5

1 : 100

Z:\100_Projects\22.009_FedEx\300_Modeling\304_Revit\240823_ARCH_Fedex_RVT21_rvt.rvt

DMARK
ARCHITECTURAL COMPANY

www.dmark.ge

DMARK ARCHITECTURAL COMPANY

PROJECT NAME
FEDEX WAREHOUSE COMPLEX

PROJECT ADDRESS
GEORGIA, TBILISI, QIZIKI STREET #27

CLIENT
"INFORMATION COMMUNICATION SYSTEMS"

± 0.00 = 458.0

STAGE	DATE	COMMENT
	26.08.2024	stadia proeqti

ORDER #	22.009
DRAWN BY	RB
CHECKED BY	AK
COPYRIGHT	DMARK

DRAWING NAME
PHOTOMONTAGE

FED-DMK-DD- A-801-B5 -R01

A3