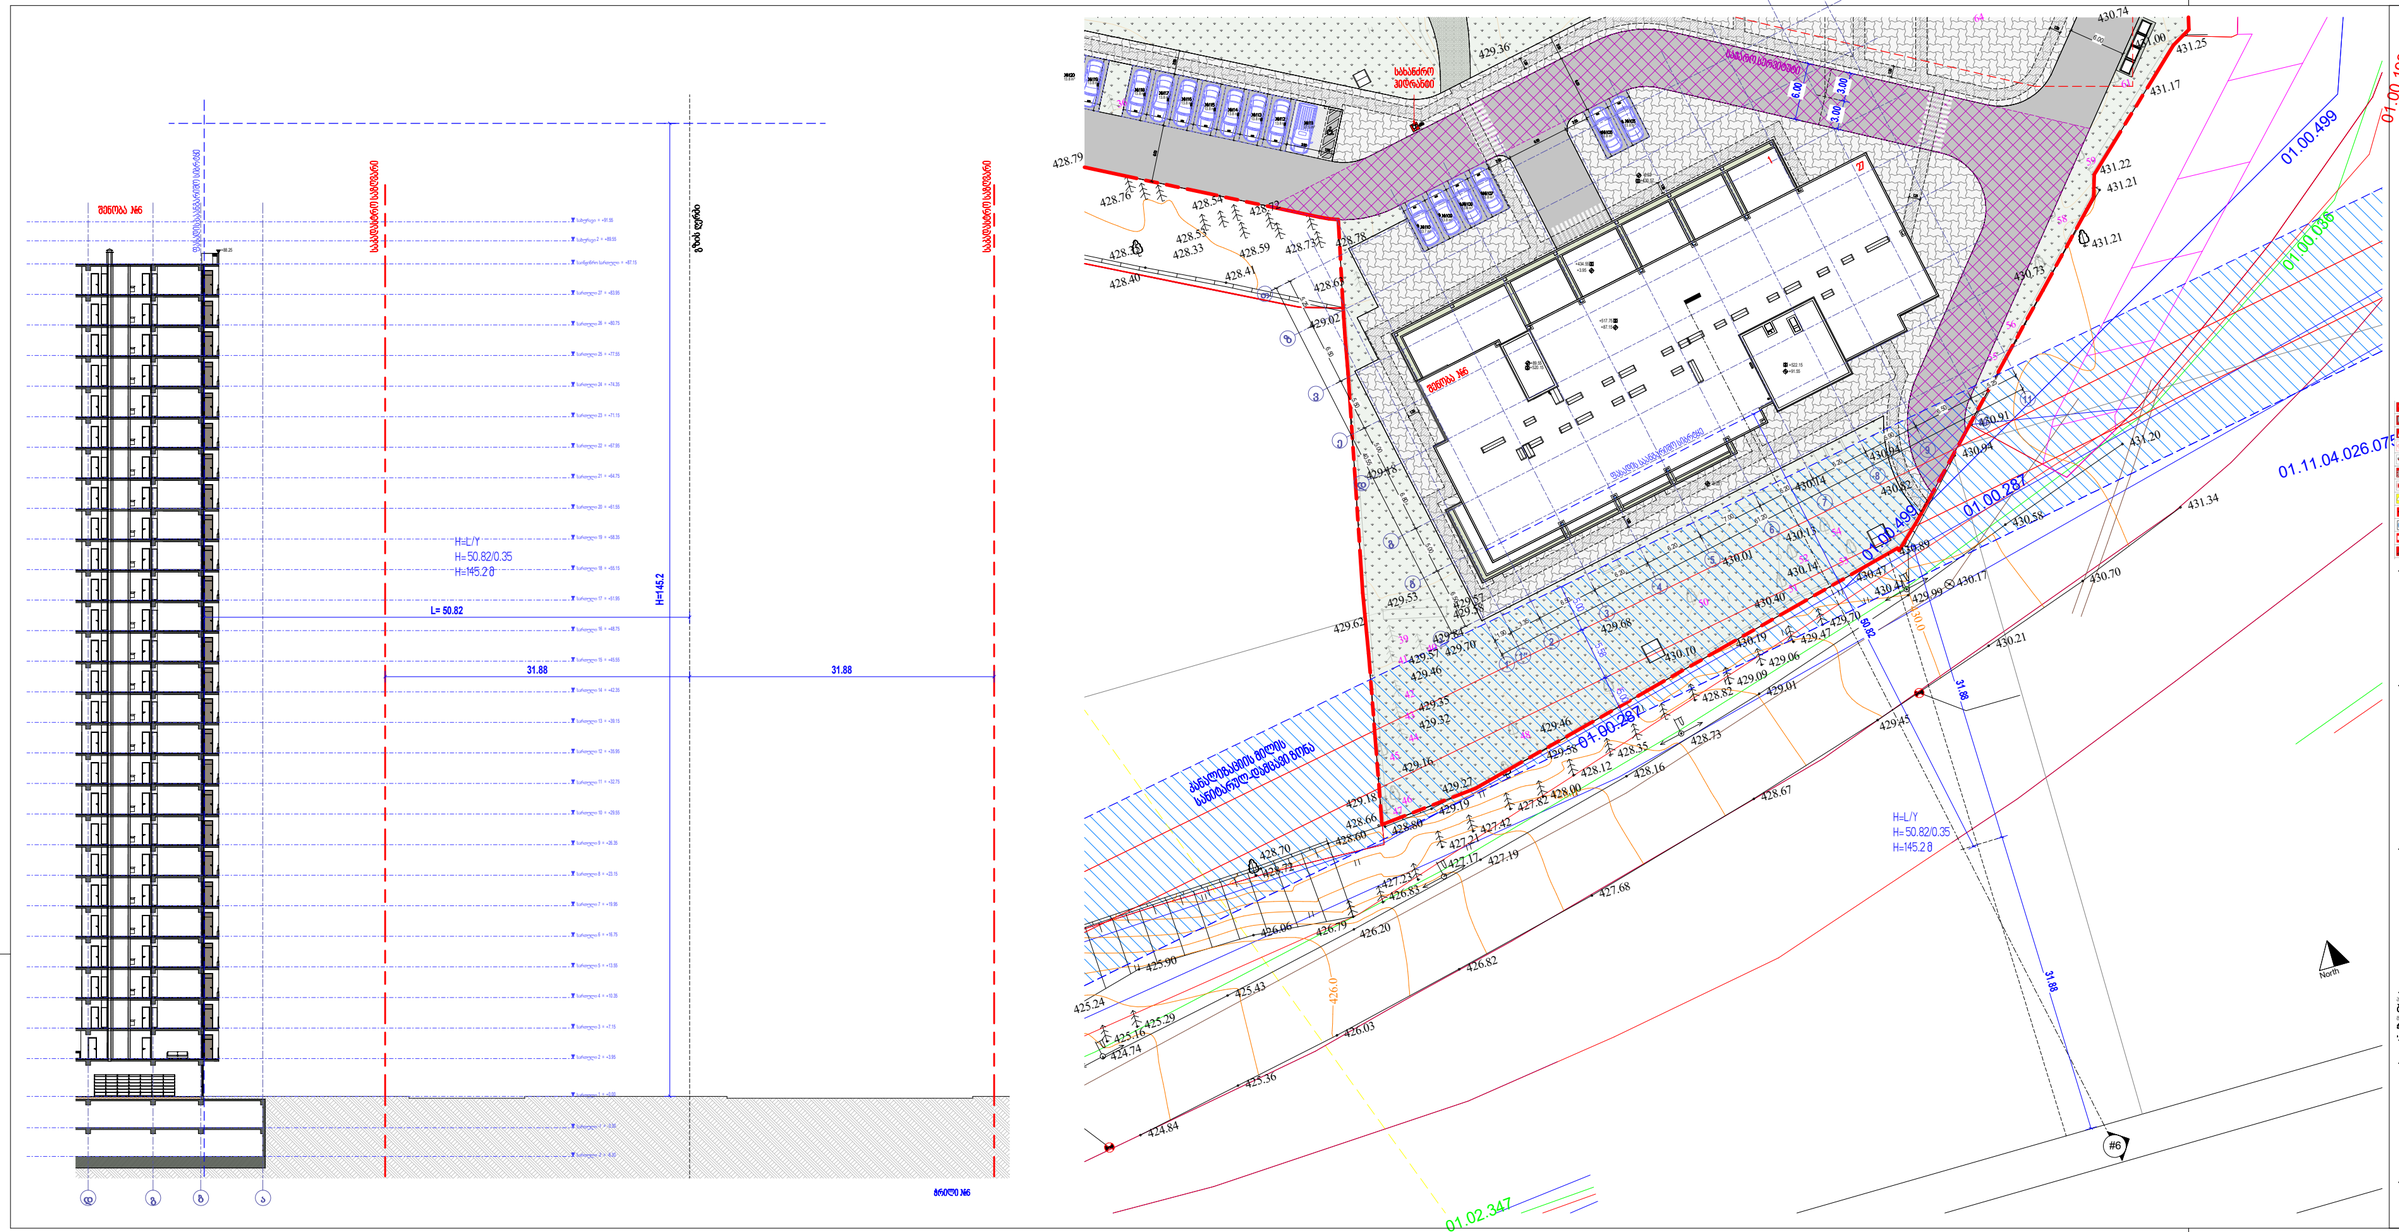

David Vashakidze Architects

A107