

მოსაპირკეთებელი მასალების სპეციფიკაცია	
ფერი	დასახელება
	ღია ნაცრისფერი სენდვიჩ- პანელი RAL7035
	მუქი ნაცრისფერი ლითონი კარი RAL7039
	შავი ფერის ალუმინის პროფილი RAL9011
	ღია ნაცრისფერი ლითონის მოაჯირი RAL7035

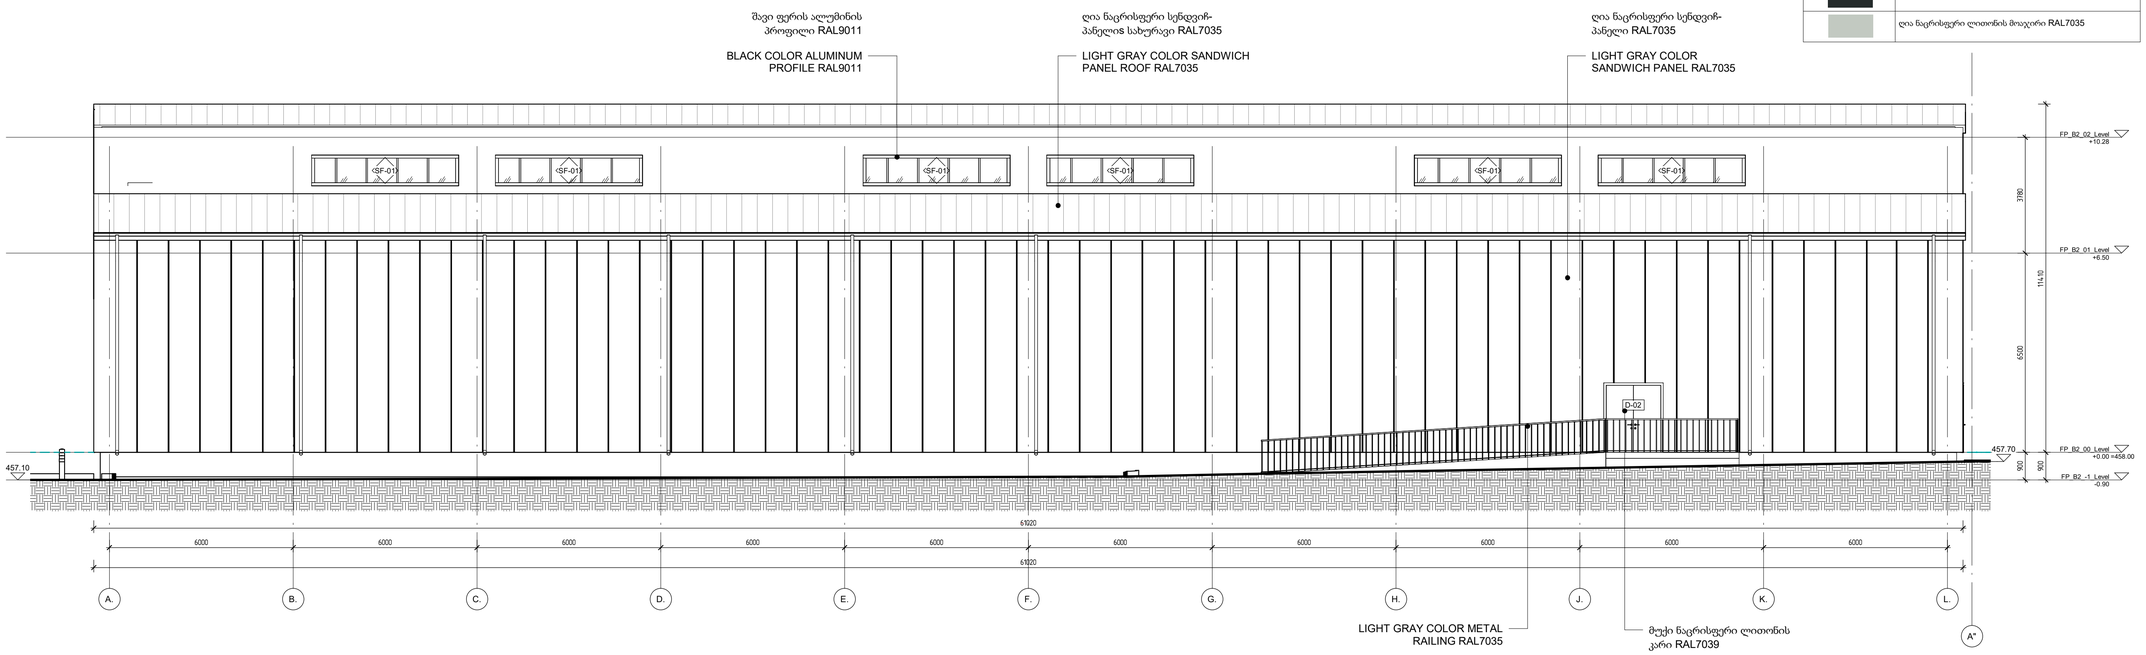

ELEVATION "A-L"

1 : 100

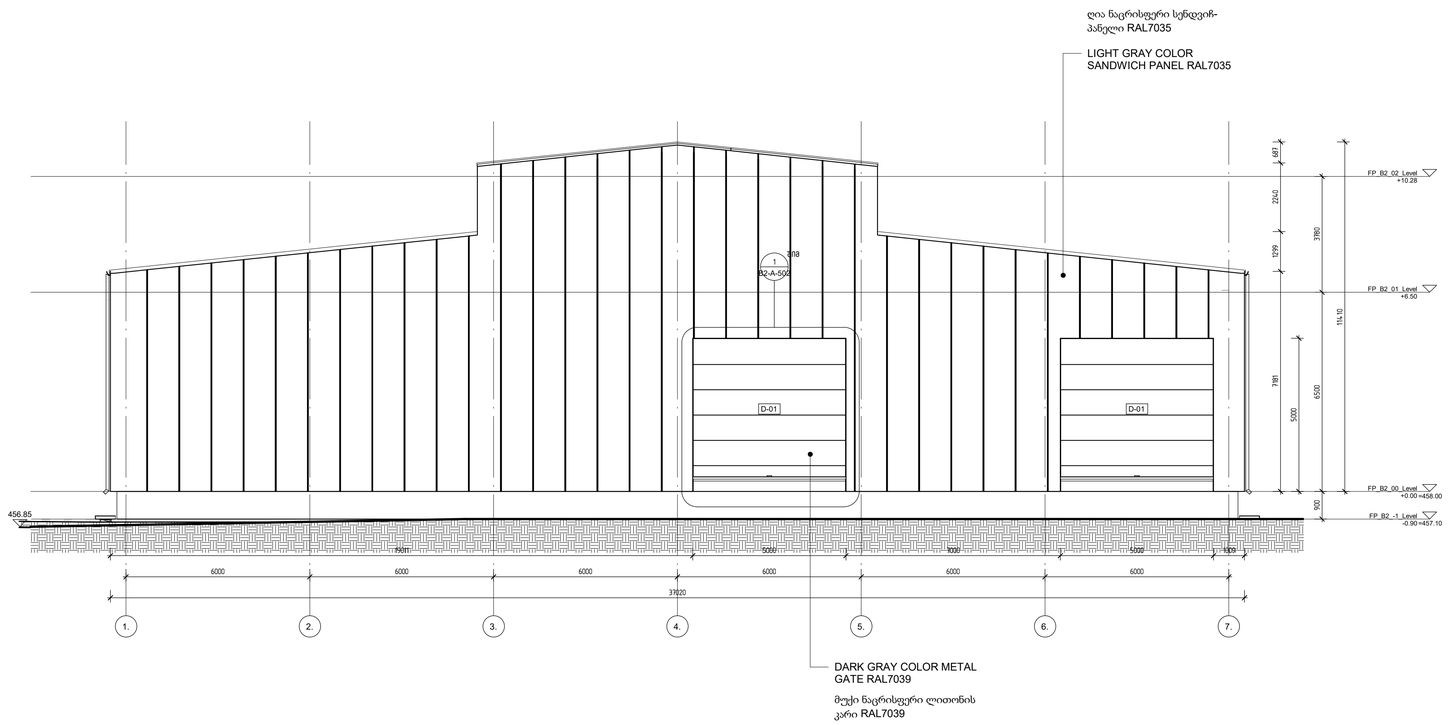

ELEVATION -"1-7"

1 : 100

DMARK
ARCHITECTURAL COMPANY
www.dmark.ge

D M A R K
A R C H I
T E C T U
R A L C O
M P A N Y

PROJECT NAME
FEDEX WAREHOUSE COMPLEX

PROJECT ADDRESS
GEORGIA, TBILISI, QIZIKI STREET #27

CLIENT
"INFORMATION COMMUNICATION SYSTEMS"

± 0.00 = 458.0

STAGE	DATE	COMMENT
	16.11.2022	Musha proeqti

ORDER #	22.009
DRAWN BY	NM
CHECKED BY	AK
COPYRIGHT	DMARK

DRAWING NAME
BUILDING ELEVATIONS

FED-DMK-DD- B2-A-201 -R01

A1

Z:\100 Projects\22.009_FedEx\300_Modeling\304_Revit\ARCH_Fedex_RVT21.rvt

მოსაპირკეთებელი მასალების სპეციფიკაცია	
ფერი	დასახელება
	ღია ნაცრისფერი სენდვიჩ- პანელი RAL7035
	მუქი ნაცრისფერი ლითონი კარი RAL7039
	შავი ფერის ალუმინის პროფილი RAL9011
	ღია ნაცრისფერი ლითონის მოაჯირი RAL7035

შავი ფერის ალუმინის პროფილი RAL9011


BLACK COLOR ALUMINUM PROFILE RAL9011

ღია ნაცრისფერი სენდვიჩ- პანელის სახურავი RAL7035

LIGHT GRAY COLOR SANDWICH PANEL ROOF RAL7035

ღია ნაცრისფერი სენდვიჩ- პანელი RAL7035

LIGHT GRAY COLOR SANDWICH PANEL RAL7035

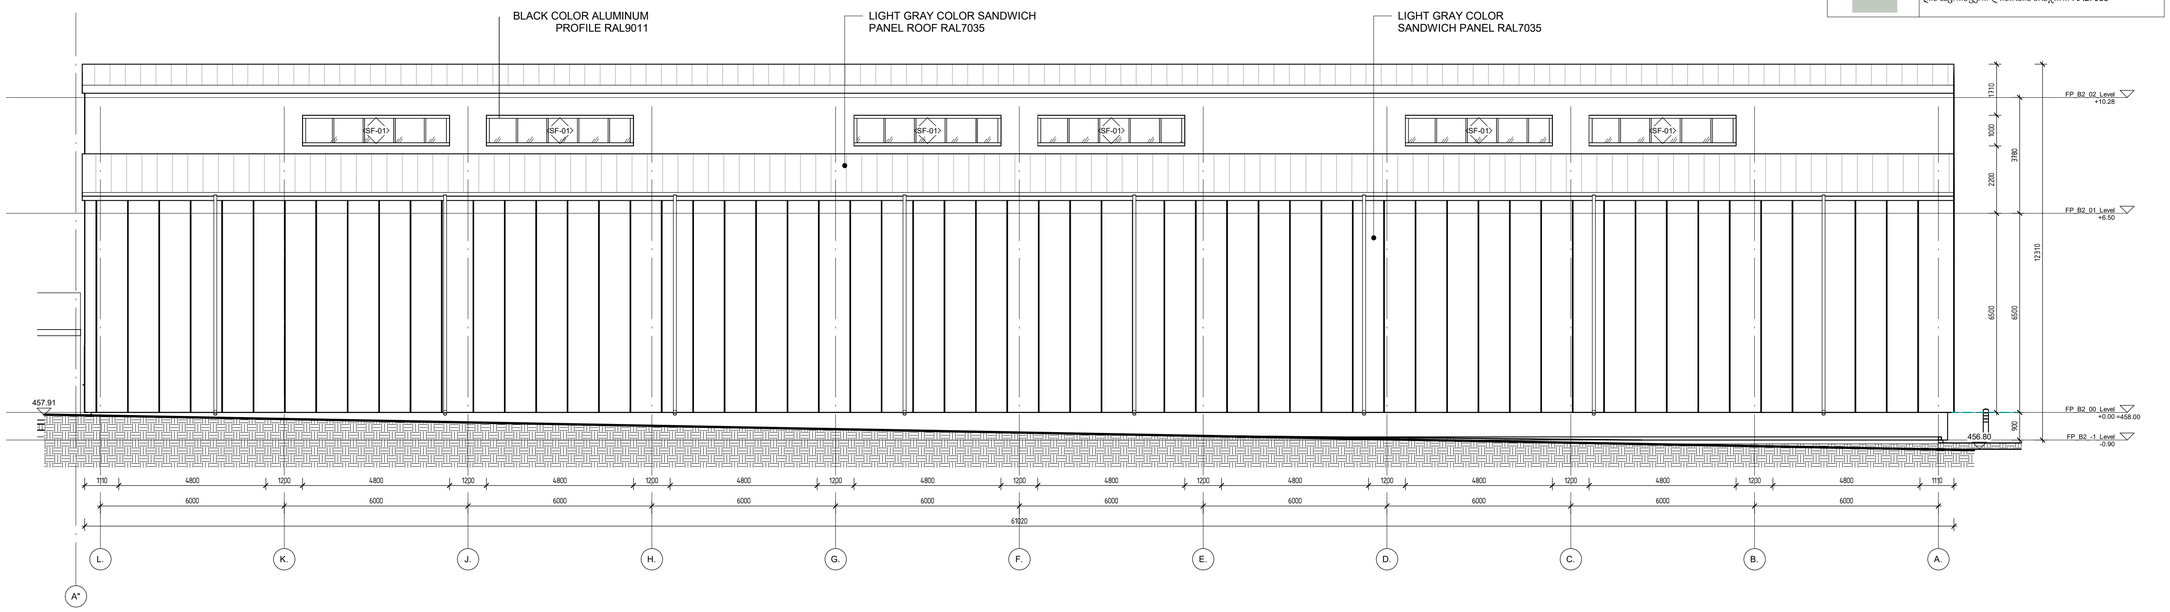


ELEVATION "L-A"

1 : 100

ღია ნაცრისფერი სენდვიჩ- პანელი RAL7035

LIGHT GRAY COLOR SANDWICH PANEL RAL7035

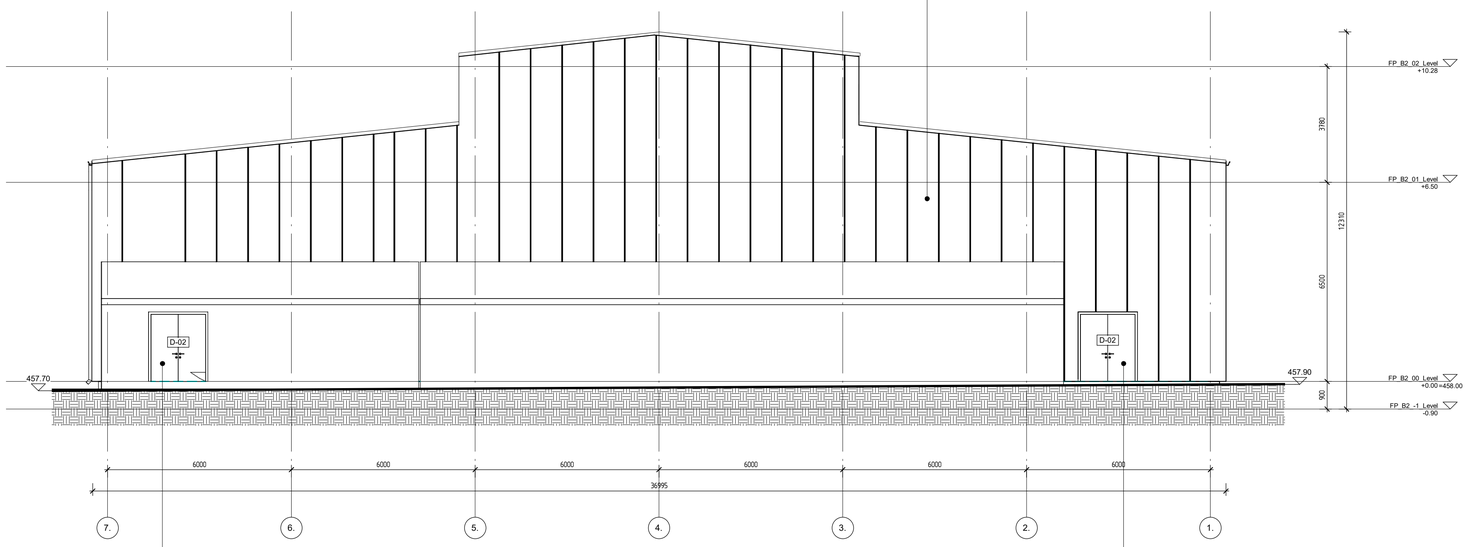

DARK GRAY COLOR METAL DOOR RAL7039

მუქი ნაცრისფერი ლითონის კარი RAL7039

DARK GRAY COLOR METAL DOOR RAL7039

მუქი ნაცრისფერი ლითონის კარი RAL7039

ELEVATION -"7-1"

1 : 100

DMARK
ARCHITECTURAL COMPANY

D M A R K
A R C H I
T E C T U
R A L C O
M P A N Y

www.dmark.ge

PROJECT NAME
FEDEX WAREHOUSE COMPLEX

PROJECT ADDRESS
GEORGIA, TBILISI, QIZIKI STREET #27

CLIENT
"INFORMATION COMMUNICATION SYSTEMS"

± 0.00 = 458.0

STAGE	DATE	COMMENT
	16.11.2022	Musha proeqti


ORDER #	22.009
DRAWN BY	NM
CHECKED BY	AK
COPYRIGHT	DMARK

DRAWING NAME
BUILDING ELEVATIONS

FED-DMK-DD- B2-A-202 -R01


A1

Z:\100_Projects\22.009_FedEx\300_Modeling\304_Revit\ARCH_FedEx_RVT24.rvt:rvt

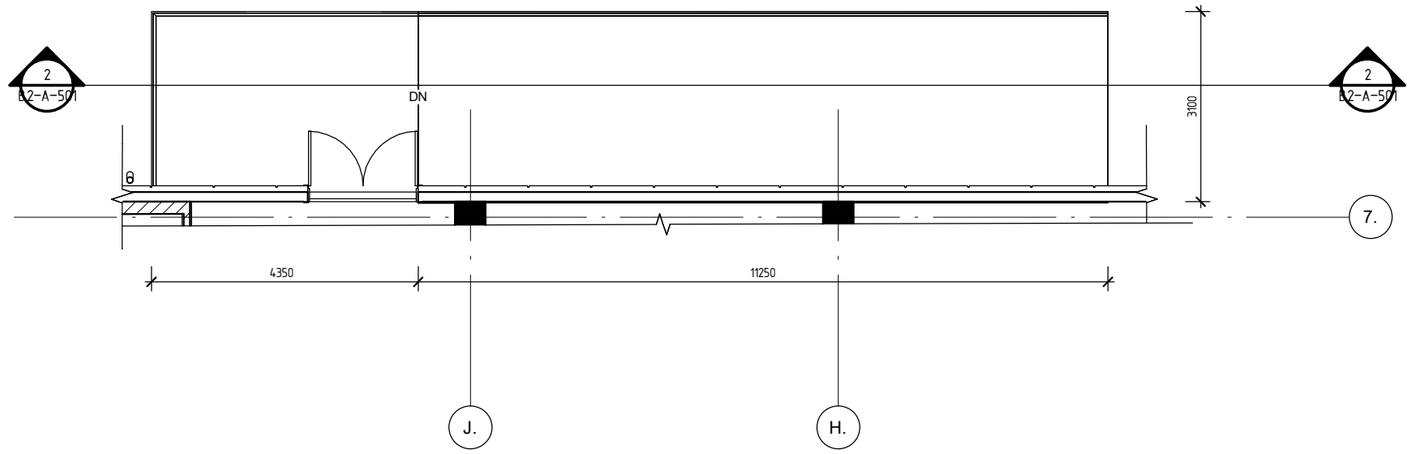

RAMP PLAN

1 : 100

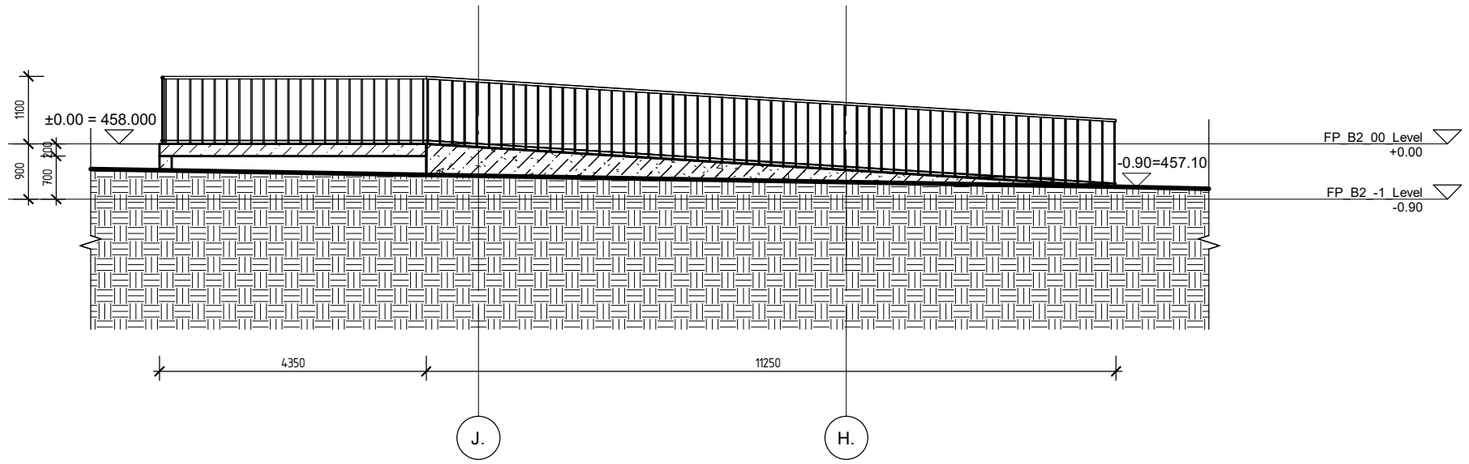

RAMP SECTION

1 : 100

DMARK
ARCHITECTURAL COMPANY

www.dmark.ge

DMARK ARCHITECTURAL COMPANY

PROJECT NAME
FEDEX WAREHOUSE COMPLEX

PROJECT ADDRESS
GEORGIA, TBILISI, QIZIKI STREET #27

CLIENT
"INFORMATION COMMUNICATION SYSTEMS"

± 0.00 = 458.0

STAGE	DATE	COMMENT
	16.11.2022	Musha proeqti


ORDER #	22.009
DRAWN BY	NM
CHECKED BY	AK
COPYRIGHT	DMARK

DRAWING NAME
RAMP PLAN & SECTION

FED-DMK-DD- B2-A-501 -R01


A3

Z:\100 Projects\22.009 FedEx\300 Modeling\304 Revit\ARCH Fedex_RVT21_rvt.rvt

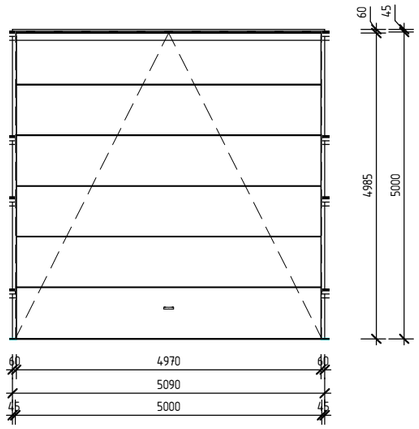

D-01 ELEV.

1 : 100

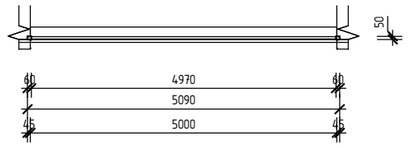


D-01 PLAN

1 : 100


DOOR SPECIFICATION კარის სპეციფიკაცია

MARK მარკა	QUANTITY რაოდენობა	WIDTH(mm) სიგანე	HEIGHT(mm) სიმაღლე	AREA (m^2) ფართი	TOTAL AREA (m^2) საერთო ფართი	OPENING გაღება	FIRE RATING (min.) ცეცხლედეგობა (წთ.)	DESCRIPTION აღწერა	MATERIAL მასალა
D-01	2	5000	5000	25.0	50.0	DOUBLE ორფრთიანი	45	EXTERIOR/ ექსტერიერი	ALUMINIUM ალუმინი
D-02	2	1800	2200	4.0	8.0	DOUBLE ორფრთიანი	45	EXTERIOR/ ექსტერიერი	ALUMINIUM ალუმინი
D-03	5	1000	2200	2.2	11.0	RIGHT მარჯვენა	-	INTERIOR/ ინტერიერი	MDF მდფ
D-03.1	4	1000	2200	2.2	8.8	LEFT მარცხენა	-	INTERIOR/ ინტერიერი	MDF მდფ
D-04	1	800	2200	1.8	1.8	RIGHT მარჯვენა	-	INTERIOR/ ინტერიერი	MDF მდფ
D-04.1	1	800	2200	1.8	1.8	LEFT მარცხენა	-	INTERIOR/ ინტერიერი	MDF მდფ

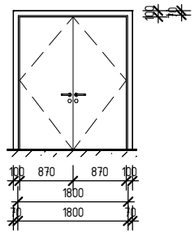


D-02 ELEV.

1 : 100

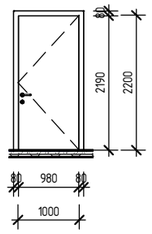


D-03 ELEV.

1 : 100

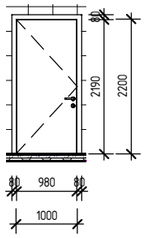


D-03.1 ELEV.

1 : 100

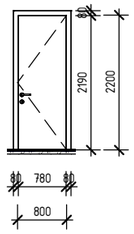


D-04 ELEV.

1 : 100

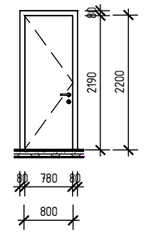


D-04.1 ELEV.

1 : 100

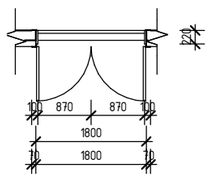


D-02 PLAN

1 : 100

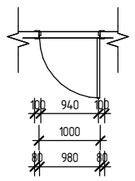


D-03 PLAN

1 : 100

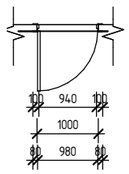


D-03.1 PLAN

1 : 100

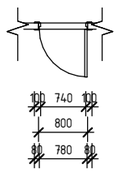

D-04 PLAN

1 : 100

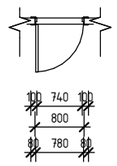

D-04.1 PLAN

1 : 100

DMARK
ARCHITECTURAL COMPANY

DMARK ARCHITECTURAL COMPANY

www.dmark.ge

PROJECT NAME
FEDEX WAREHOUSE COMPLEX

PROJECT ADDRESS
GEORGIA, TBILISI, QIZIKI STREET #27

CLIENT
"INFORMATION COMMUNICATION SYSTEMS"

± 0.00 = 458.0

STAGE	DATE	COMMENT
	16.11.2022	Musha proeqti


ORDER #	22.009
DRAWN BY	NM
CHECKED BY	AK
COPYRIGHT	DMARK

DRAWING NAME
B2 DOOR DETAILS

FED-DMK-DD- B2-A-502 -R01


A3

Z:\100 Projects\22.009 FedEx\300 Modeling\304 Revit\ARCH Fedex_RVT21_rvt.rvt

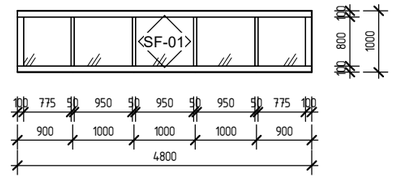

SF-01 ELEVATION

1 : 100

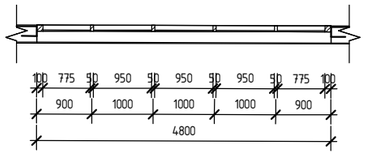

SF-01 PLAN

1 : 100

ფანჯრებისა და ვიტრაჟების სპეციფიკაცია						
მარკა	რაოდენობა (ცალი)	სიგანე (მმ)	სიმაღლე (მმ)	ფართი 1 ელემ. ($მ^2$)	საერთო ფართი ($მ^2$)	მასალა
SF-01	20	4800	1000	4.8	96.0	ალუმინი

DMARK
ARCHITECTURAL COMPANY

www.dmark.ge

DMARK ARCHITECTURAL COMPANY

PROJECT NAME
FEDEX WAREHOUSE COMPLEX

PROJECT ADDRESS
GEORGIA, TBILISI, QIZIKI STREET #27

CLIENT
"INFORMATION COMMUNICATION SYSTEMS"

± 0.00 = 458.0

STAGE	DATE	COMMENT
	16.11.2022	Musha proeqti


ORDER #	22.009
DRAWN BY	NM
CHECKED BY	AK
COPYRIGHT	DMARK

DRAWING NAME
STOREFRONT DETAILS

FED-DMK-DD- B2-A-503 -R01


A3

Z:\100 Projects\22.009 FedEx\300 Modeling\304 Revit\ARCH Fedex RVT21.rvt.rvt

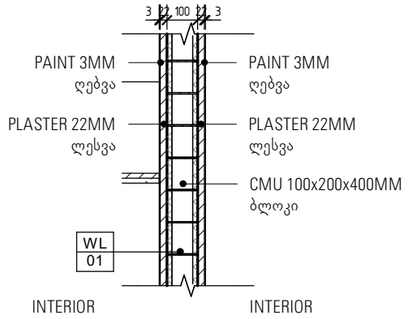

WL-01

1 : 20

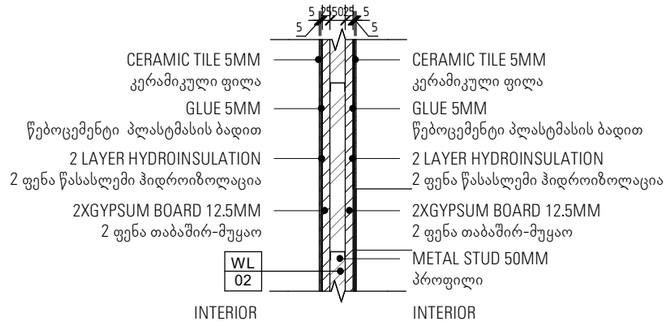

WL-02

1 : 20

WALL SPECIFICATION/ კედლის სპეციფიკაცია			
MARK მარკა	WIDTH(mm) სიგანე	DESCRIPTION აღწერა	MATERIAL/ მასალა
WL-01	100	INTERIOR/ ინტერიერი	CMU+ PLASTER + PAINT ბლოკი+ლესვა+ღებვა
WL-02	100	INTERIOR/ ინტერიერი	GB WALL+ CERAMIC TILE თაბაშირ მუყაოს კედელი +კერამიკული ფილა
WL-03	100	INTERIOR/ ინტერიერი	CMU+ PLASTER + PAINT ბლოკი+ლესვა+ღებვა
WL-04	200	INTERIOR/ ინტერიერი	CMU+ PLASTER + PAINT ბლოკი+ლესვა+ღებვა
WL-05	300	EXTERIOR/ ექსტერიერი	SANDWICH PANEL WALL სენდვიჩ პანელის კედელი

WL-03

1 : 20

WL-04

1 : 20

WL-05

1 : 20

DMARK
ARCHITECTURAL COMPANY

DMARK ARCHITECTURAL COMPANY

www.dmark.ge

PROJECT NAME
FEDEX WAREHOUSE COMPLEX

PROJECT ADDRESS
GEORGIA, TBILISI, QIZIKI STREET #27

CLIENT
"INFORMATION COMMUNICATION SYSTEMS"

± 0.00 = 458.0

STAGE	DATE	COMMENT
	16.11.2022	Musha proeqti


ORDER #	22.009
DRAWN BY	NM
CHECKED BY	AK
COPYRIGHT	DMARK

DRAWING NAME
WALL DETAILS

FED-DMK-DD- B2-A-504 -R01


A3

Z:\100 Projects\22.009 FedEx\300 Modeling\304 Revit\ARCH Fedex RVT21.rvt.nvt

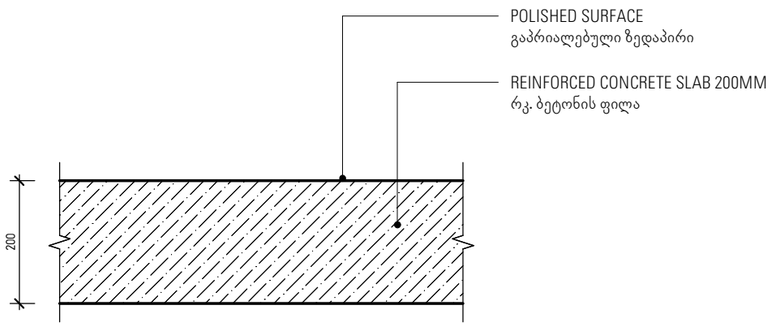

FLOOR DETAIL FOR PC-01

1 : 10

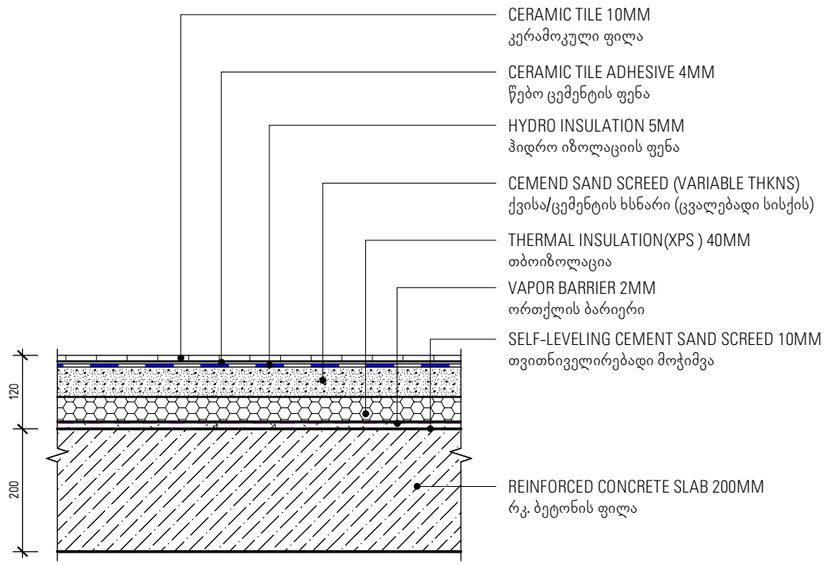

FLOOR DETAIL FOR CT-01

1 : 10

Note: The thickness of the ceramic tile is assumed and can be adjusted.
შენიშვნა: კერამიკული ფილის სისქე აღებული პირობითად და შესაძლებელია დაკორექტირება.

Z:\100 Projects\22.009 FedEx\300 Modeling\304 Revit\ARCH Fedex RVT21.rvt.rvt

DMARK
ARCHITECTURAL COMPANY
www.dmark.ge
DMARK ARCHITECTURAL COMPANY

PROJECT NAME
FEDEX WAREHOUSE COMPLEX

PROJECT ADDRESS
GEORGIA, TBILISI, QIZIKI STREET #27

CLIENT
"INFORMATION COMMUNICATION SYSTEMS"

± 0.00 = 458.0


STAGE	DATE	COMMENT
CD	16.11.2022	Musha proeqti

ORDER #	22.009
DRAWN BY	NM
CHECKED BY	AK
COPYRIGHT	DMARK

DRAWING NAME
FLOOR DETAILS

FED-DMK-DD- B2-A-505 -R01

A3

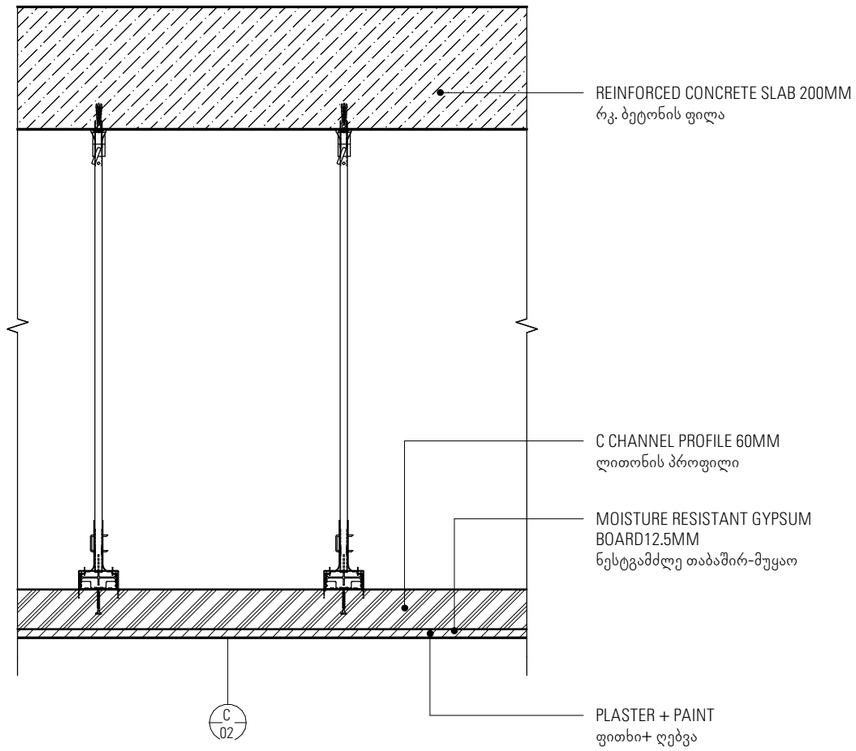

CEILING DETAIL 01 B2

1 : 10

Z:\100 Projects\22.009 FedEx\300 Modeling\304 Revit\ARCH Fedex RVT21.rvt.rvt

DMARK
ARCHITECTURAL COMPANY

www.dmark.ge

DMARK ARCHITECTURAL COMPANY

PROJECT NAME
FEDEX WAREHOUSE COMPLEX

PROJECT ADDRESS
GEORGIA, TBILISI, QIZIKI STREET #27

CLIENT
"INFORMATION COMMUNICATION SYSTEMS"

± 0.00 = 458.0


STAGE	DATE	COMMENT
CD	16.11.2022	Musha proeqti

ORDER #	22.009
DRAWN BY	NM
CHECKED BY	AK
COPYRIGHT	DMARK

DRAWING NAME
CEILING DETAILS

FED-DMK-DD- B2-A-506 -R01

A3

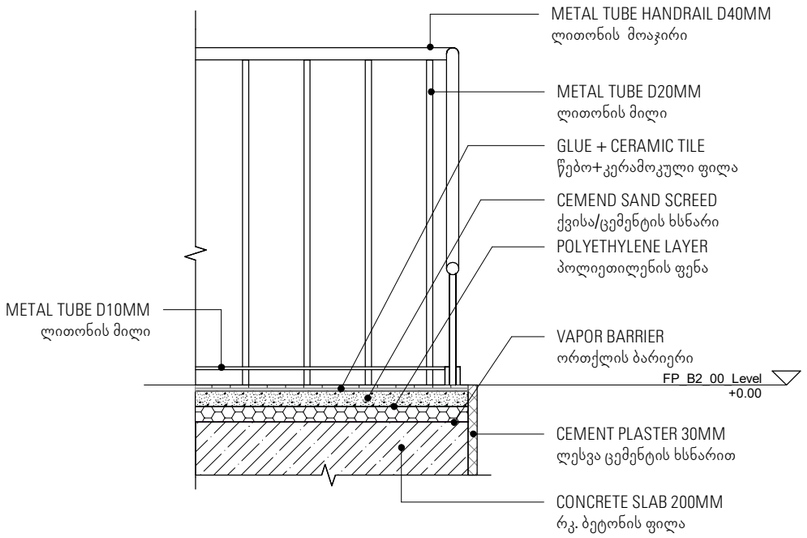

DETAIL 01

1 : 20

Z:\100_Projects\22.009_FedEx\300_Modeling\304_Revit\ARCH_Fedex_RVT21.rvt.rvt

DMARK
ARCHITECTURAL COMPANY

www.dmark.ge

DMARK ARCHITECTURAL COMPANY

PROJECT NAME
FEDEX WAREHOUSE COMPLEX

PROJECT ADDRESS
GEORGIA, TBILISI, QIZIKI STREET #27

CLIENT
"INFORMATION COMMUNICATION SYSTEMS"

± 0.00 = 458.0


STAGE	DATE	COMMENT
	16.11.2022	Musha proeqti

ORDER #	22.009
DRAWN BY	NM
CHECKED BY	AK
COPYRIGHT	DMARK

DRAWING NAME
DETAILS


FED-DMK-DD- B2-A-507 -R01

A3

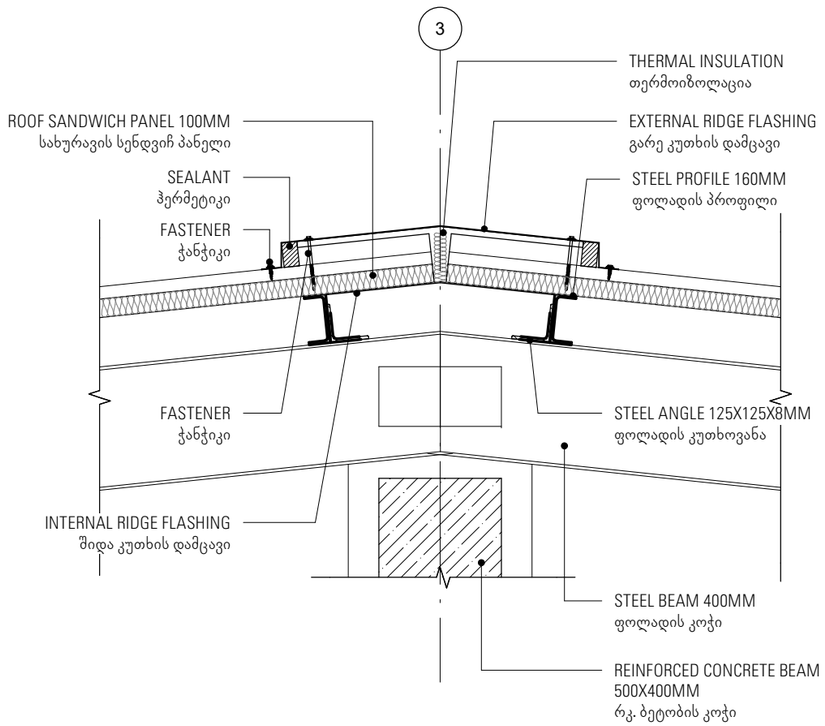


ROOF RIDGE DETAIL

1 : 20

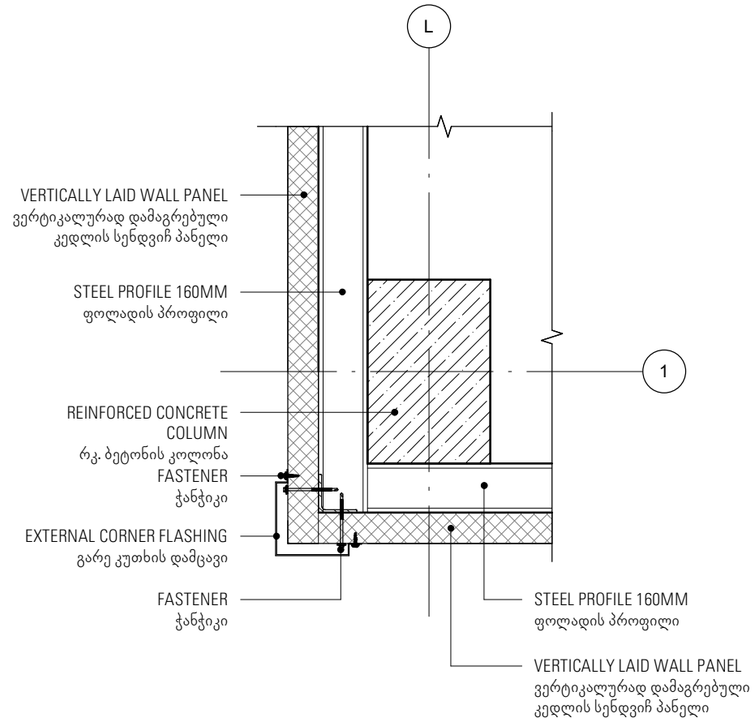


WALL CONNECTION DETAIL

1 : 20

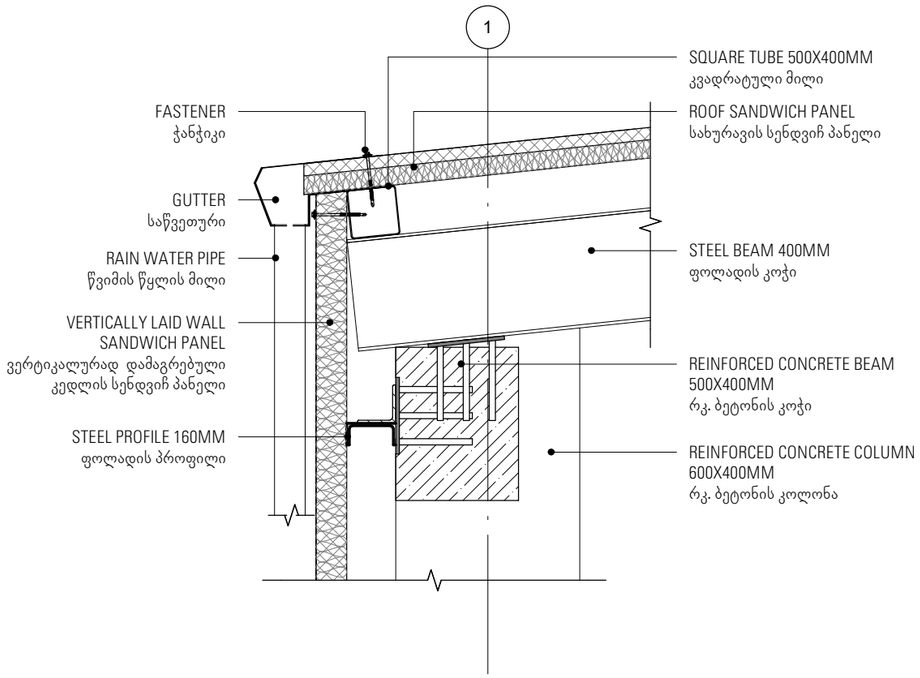

GUTTER DETAIL

1 : 20

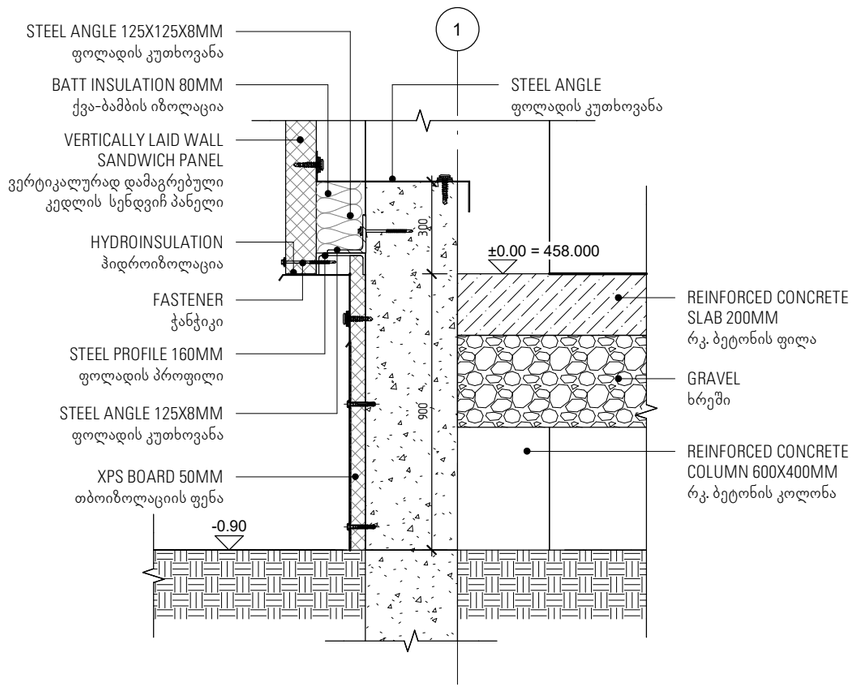

WALL END DETAIL

1 : 20

DMARK
ARCHITECTURAL COMPANY
www.dmark.ge
DMARK ARCHITECTURAL COMPANY

PROJECT NAME
FEDEX WAREHOUSE COMPLEX

PROJECT ADDRESS
GEORGIA, TBILISI, QIZIKI STREET #27

CLIENT
"INFORMATION COMMUNICATION SYSTEMS"

± 0.00 = 458.0

CD	16.11.2022	Musha proeqti
STAGE	DATE	COMMENT

ORDER #	22.009
DRAWN BY	NM
CHECKED BY	AK
COPYRIGHT	DMARK

DRAWING NAME
DETAILS

FED-DMK-DD- B2-A-508 -R01

A3

Z:\100 Projects\22.009 FedEx\300 Modeling\304 Revit\ARCH Fedex_RVT21_rvt.rvt