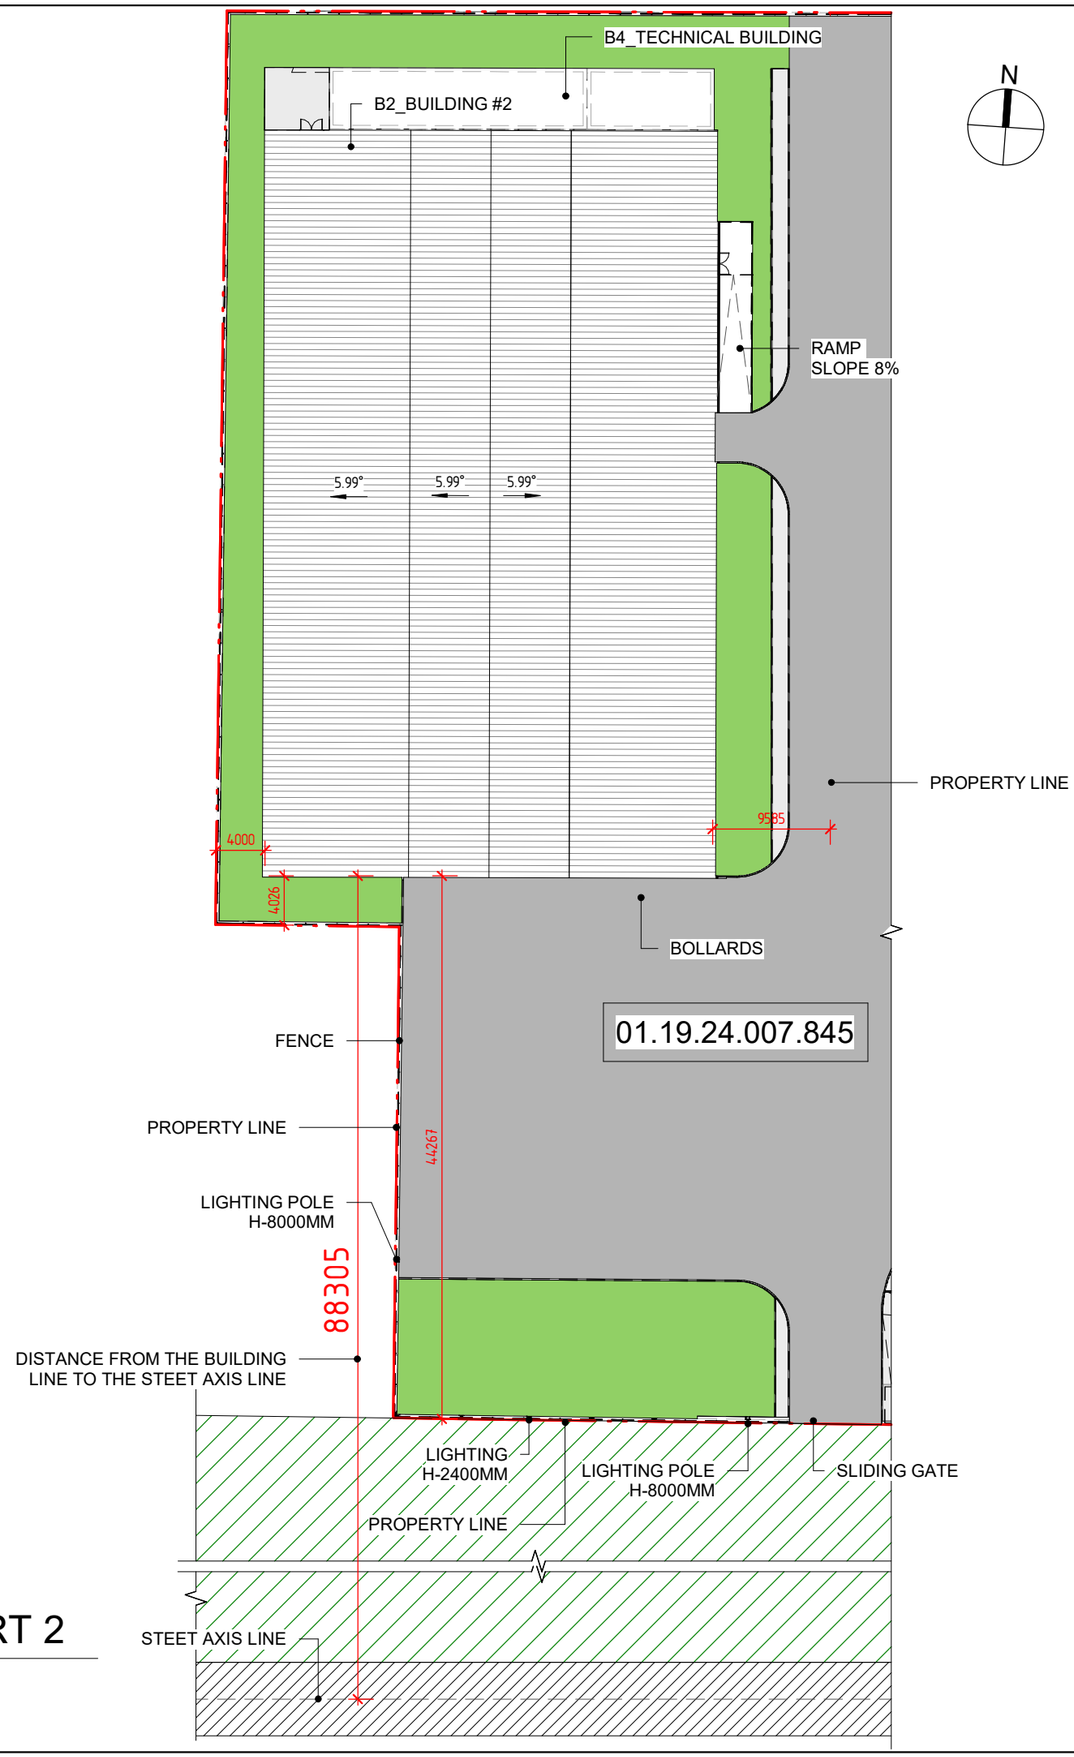


HEIGT DETERMINATION PLAN PART 2

1 : 500

Z:\100_Projects\22.009_FedEx\300_Modeling\304_Revit\ARCH_Fedex_RVT21.rvt

DMARK
ARCHITECTURAL COMPANY

www.dmark.ge

DMARK ARCHITECTURAL COMPANY

PROJECT NAME
FEDEX WAREHOUSE COMPLEX

PROJECT ADDRESS
GEORGIA, TBILISI, QIZIKI STREET #27

CLIENT
"INFORMATION COMMUNICATION SYSTEMS"

± 0.00 = 458.0


STAGE	DATE	COMMENT
	16.11.2022	stadia proeqti

ORDER #	22.009
DRAWN BY	NM
CHECKED BY	AK
COPYRIGHT	DMARK

DRAWING NAME
HEIGT DETERMINATION PLAN PART 2

FED-DMK-DD- A-005.2 -R01

A3

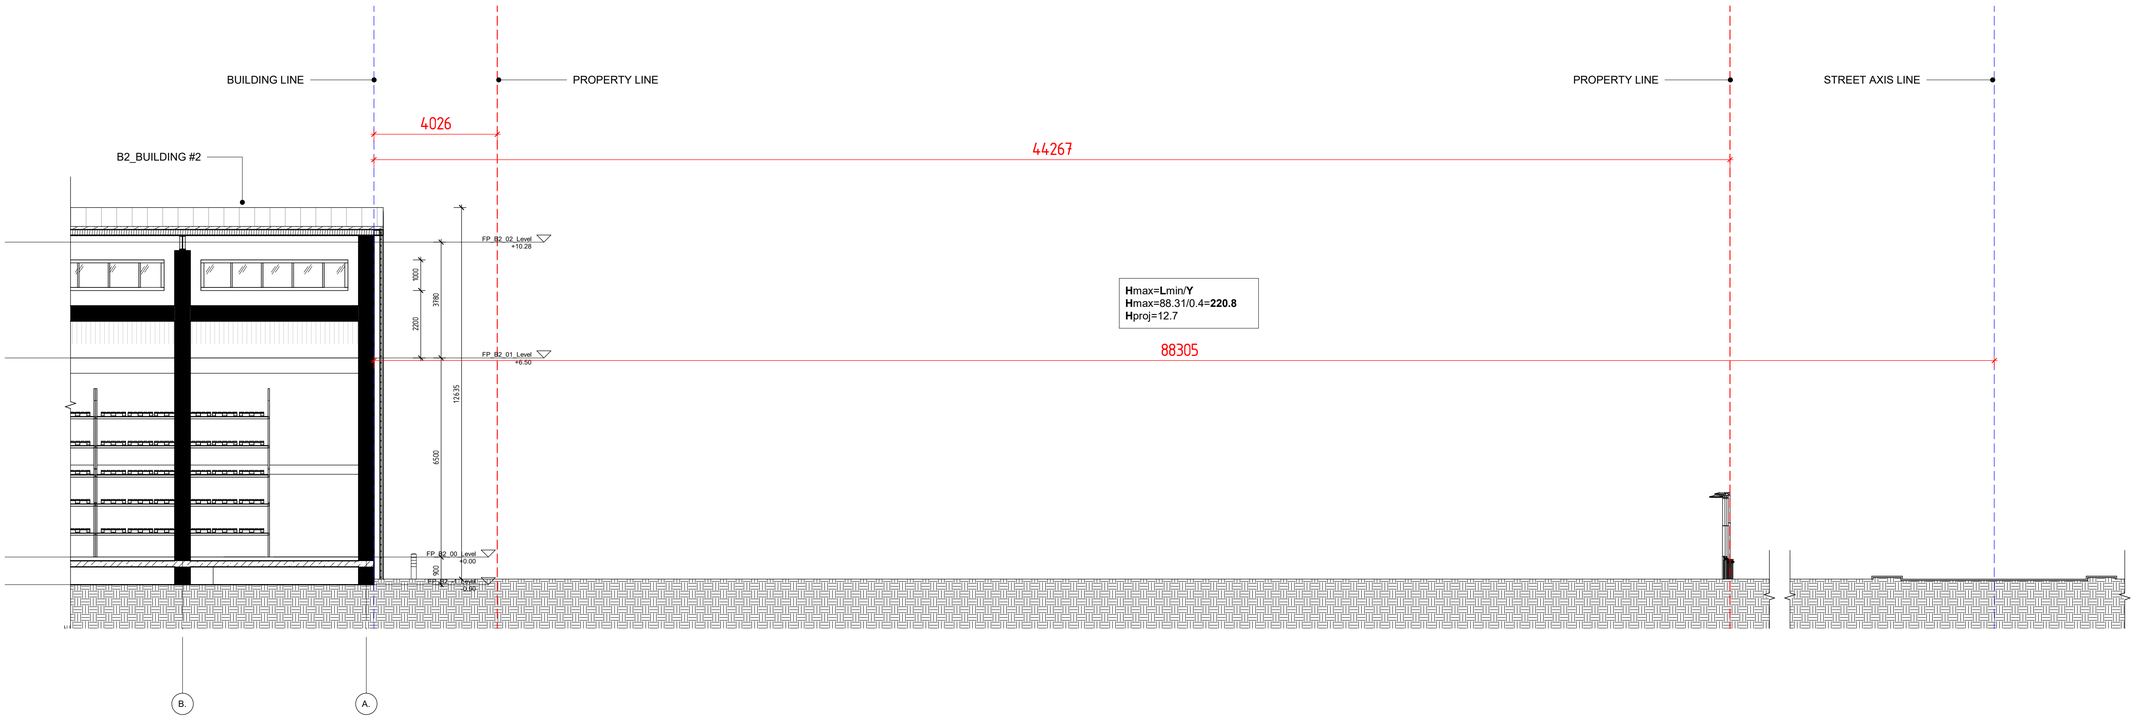

HEIGT DETERMINATION SCHEME PART 2

1 : 100

DMARK
ARCHITECTURAL COMPANY

www.dmark.ge

D M A R K
A R C H I
T E C T U
R A L C O
M P A N Y

PROJECT NAME
FEDEX WAREHOUSE COMPLEX

PROJECT ADDRESS
GEORGIA, TBILISI, QIZIKI STREET #27

CLIENT
"INFORMATION COMMUNICATION SYSTEMS"

± 0.00 = 458.0

STAGE	DATE	COMMENT
	16.11.2022	stadia proeqti

ORDER #	22.009
DRAWN BY	NM
CHECKED BY	AK
COPYRIGHT	DMARK

DRAWING NAME
HEIGT DETERMINATION SCHEME

FED-DMK-DD- B2-A-301 -R01

A1

Z:\100_Projects\22.009_FedEx\300_Modeling\04_Revit\ARCH_Fedex_RVT21.rvt