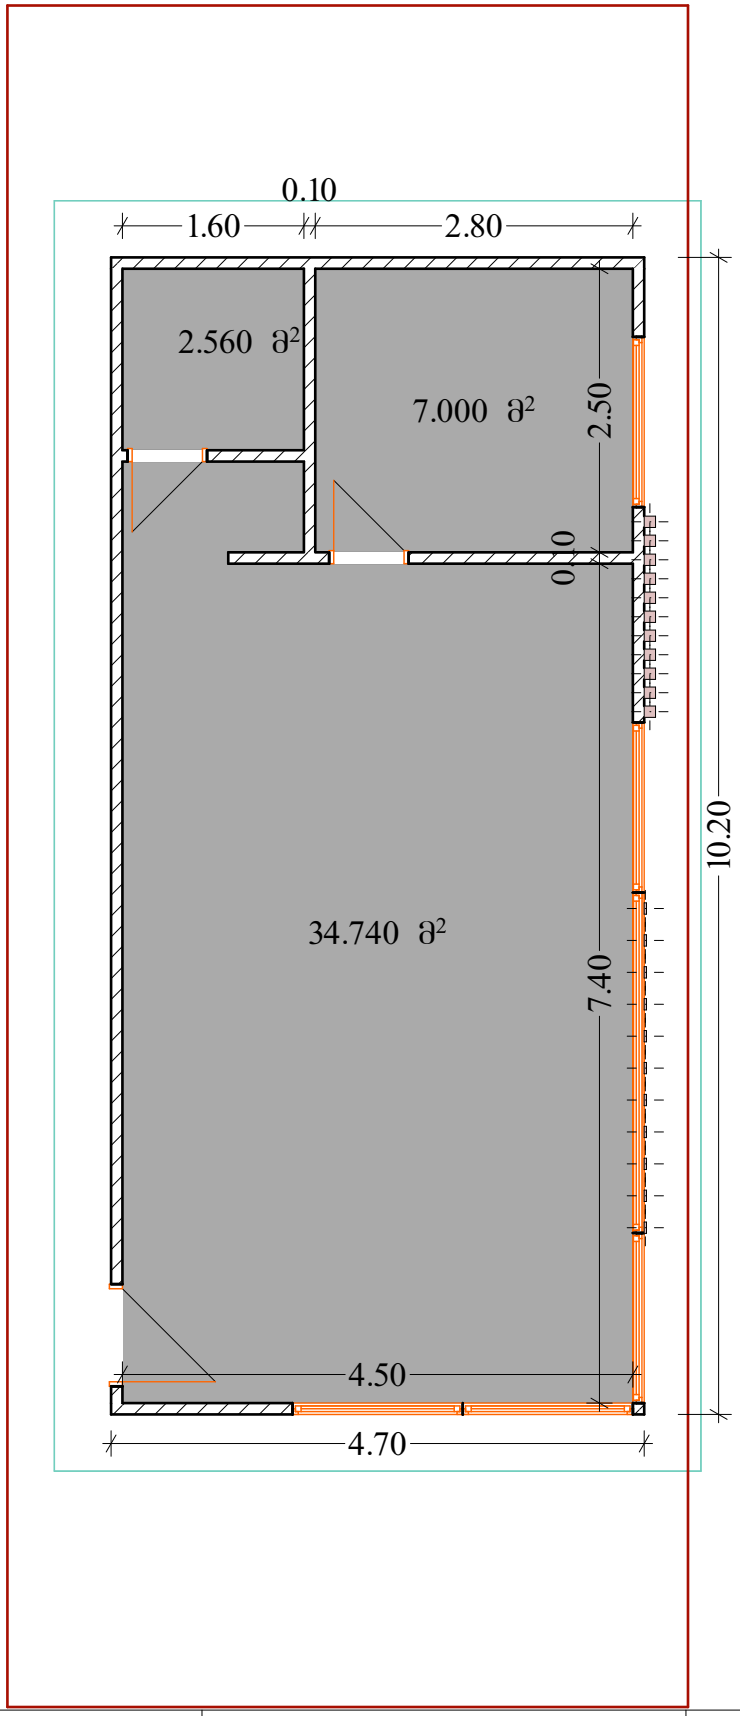

#Contact Company #Contact Address1 #Contact City #Contact Country #Contact Postcode	Modified by Date Checked by Date	Drawing Name **Ground Floor** Drawing Status
#Project Name #Site Address1 #Site City #Site Country #Site Postcode		Drawing Scale **1:66.67** Layout ID **A.02.1** Revision

Ground Floor