KHMALADZE
ARCHITECTS

E-mail: Giorgi@Khmaladze.ge
ზ. ანჯაფარიძის 7

Dimensions to be verified on side.

This drawing should not be scaled.

Any discrepancies shculd be referred to the Architect prior to work being put in hand.


This drawing is the property of Khmaladze Architects, and the drawing is issued on the condition that it s not copied, reproduced, retained or disclosed to any unauthorized person, either wholly or in part without the consent in writing of Khmaladze Architects.


პროექტის დასახელება:
სპორტული კომპლექსი

მისამართი:
იპოდრომის მიმდებარედ

დამკვეთი:
?

პირობითი აღნიშვნები:

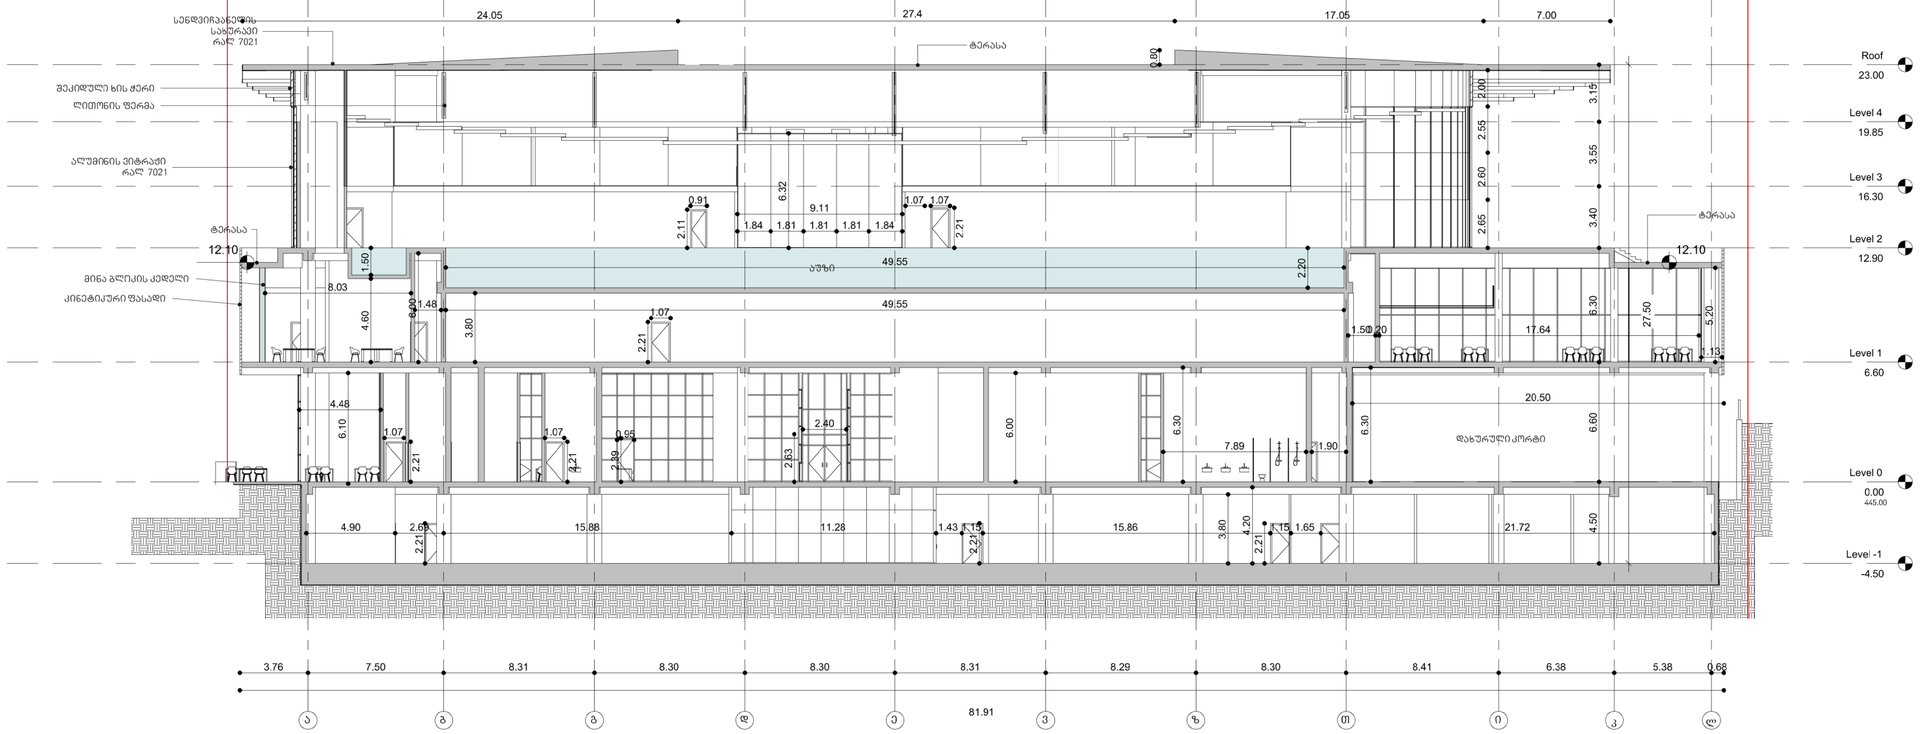

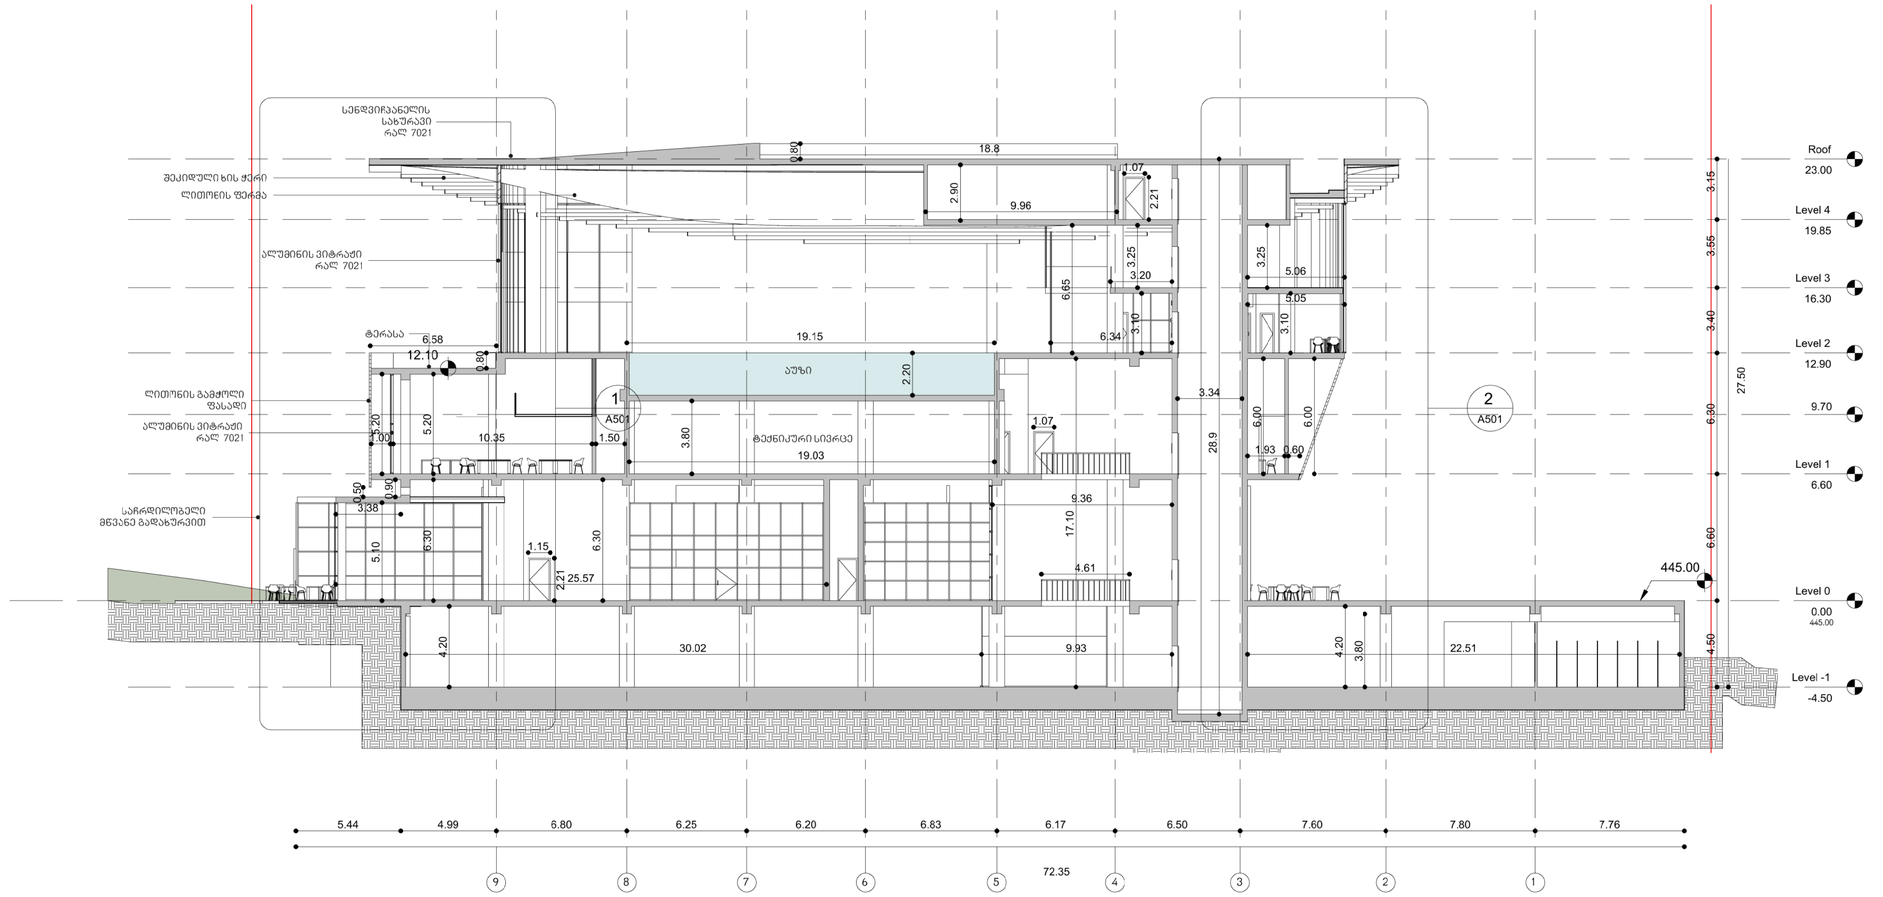

ექსპლიკაცია ფართობების

ეტაპი: არქიტექტურული ნახაზები

ფურცლის ზომა A1

თარიღი 28-Oct-25 12:00:00

ფურცლის დასახელება:
ჭრილები

ფურცლის ნომერი:
A301

ავტორი: გიორგი ხმალაძე

შეასრულა: თინათინ შერაზადიშვილი