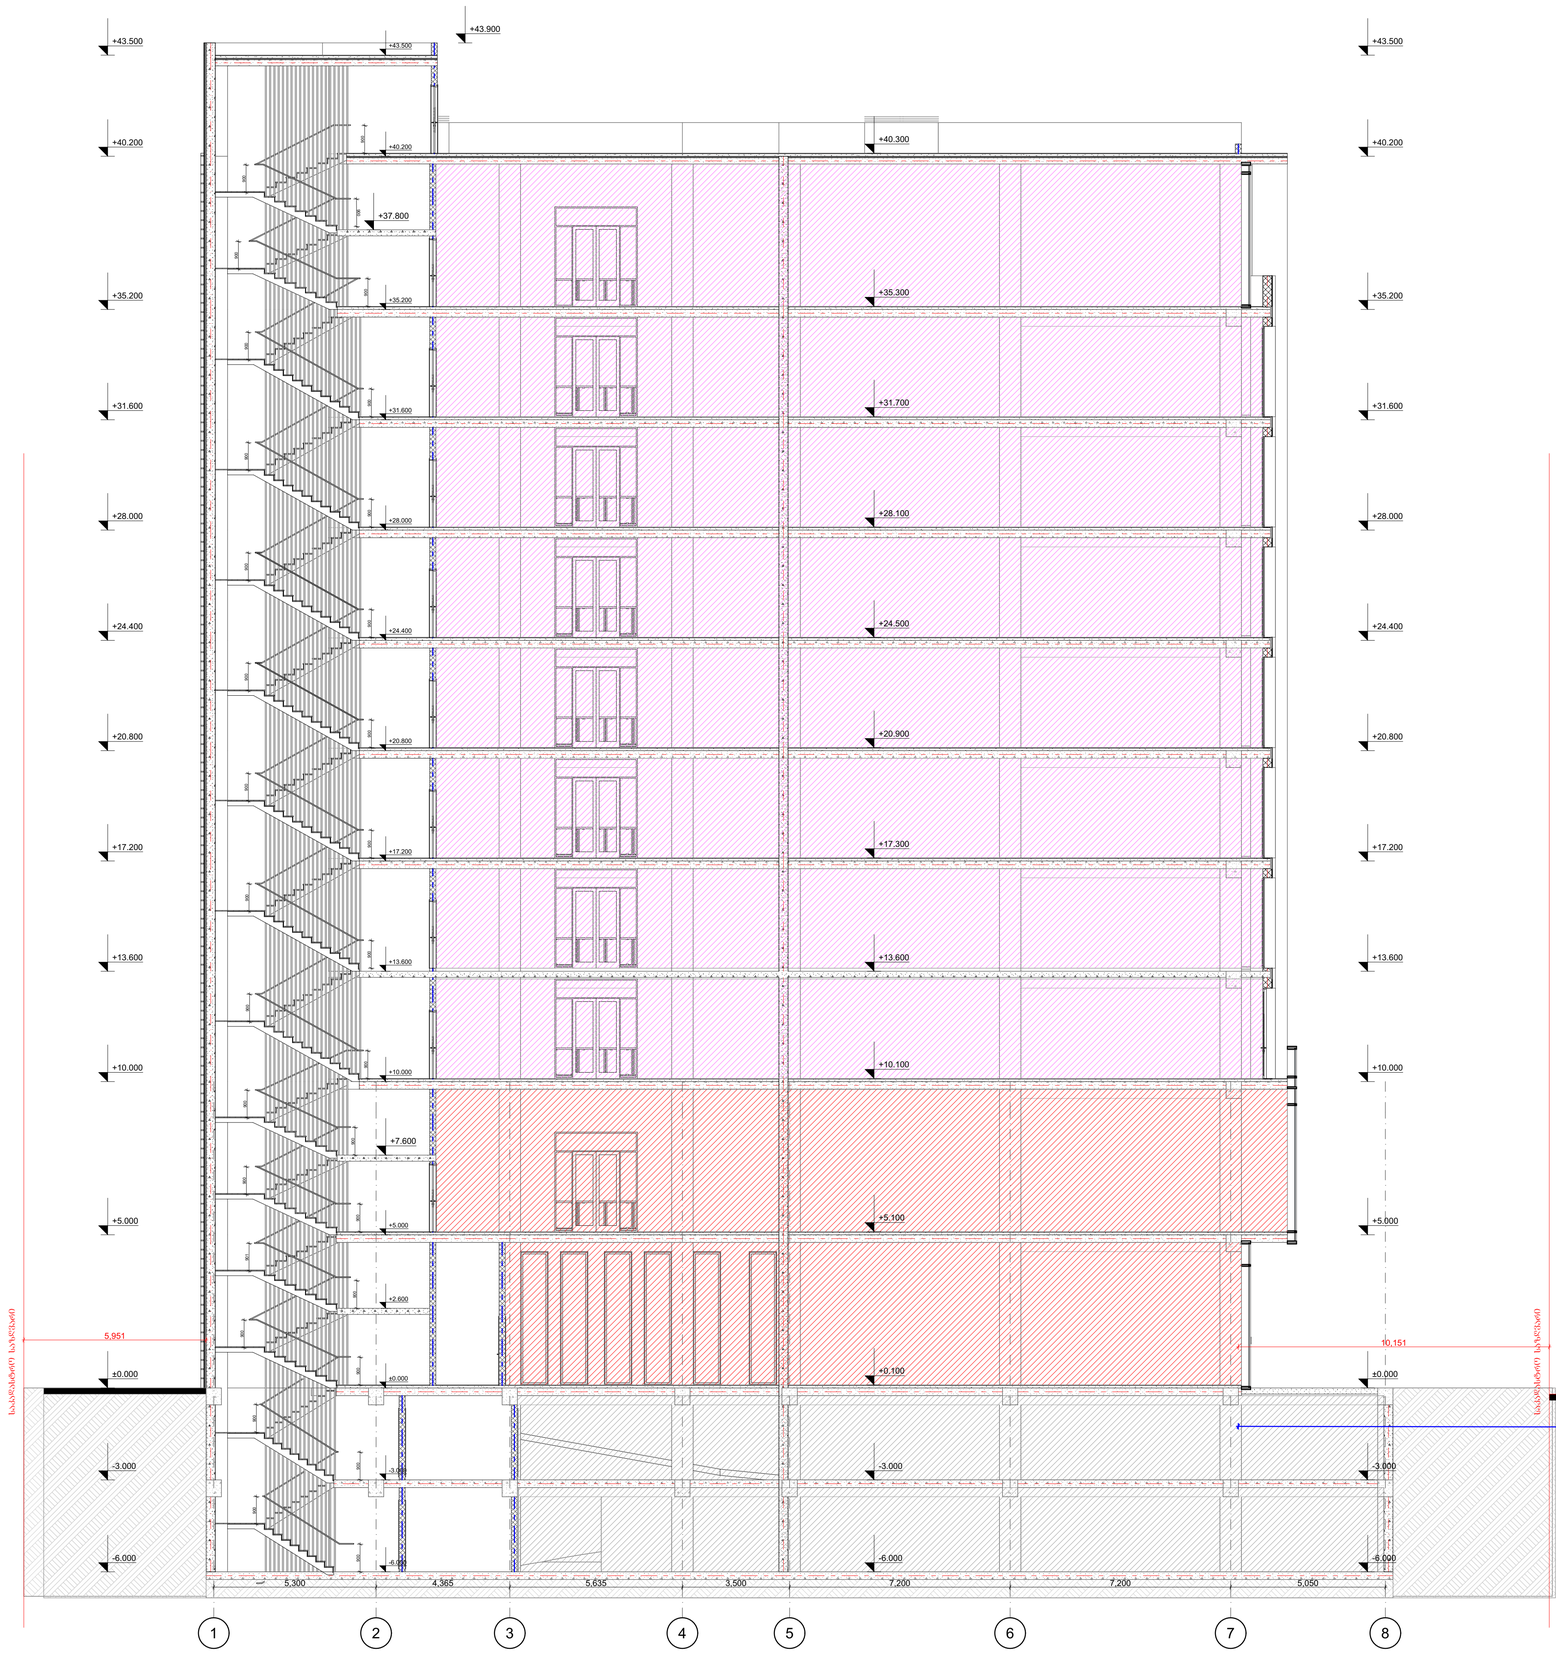


1 ჭრილი 1-1
A.301 მასშტაბი 1:100

Zen Architecture

# BUISNES the CENTER

Tbilisi

Project No. Zen-008 2025.30.12

Revisions

| No: | Date: | Revision: | Issued by: |
|---|---|---|---|
| --- | --- | --- | --- |
| --- | --- | --- | --- |
Key Plan N

შენიშვნები

H=L/0.35=38.038/0.35=108.68

პროექტი შემსრულებელი

DESIGN ARCHITECT
Zen Architecture T + 995 598 42 04 05
Tbilisi, pilitkovskaya str. 33a www.zenarchitecture.ge

ARCHITECT OF RECORD
Zen Architecture T + 995 598 42 04 05
Tbilisi, pilitkovskaya str. 33a www.zenarchitecture.ge

STRUCTURAL CONSULTANT
A.korkotashvili T + 995 577 95 33 83
Address www.---.---

MEP CONSULTANT
Nexus MEP T + 995 557 48 47 58
Tbilisi, Tsereteli ave.123 www.nexus.ge

Drawing Title
ჭრილი 1-1

Drawing No.
A.301

Scale 1:100
Drawn By ---
Approved By ---
Sheet No. ©




1 ჭრილი 2-2
A.302 მასშტაბი 1:100

Zen Architecture

# BUISNES the CENTER
Tbilisi

Project No. Zen-008 2025.30.12

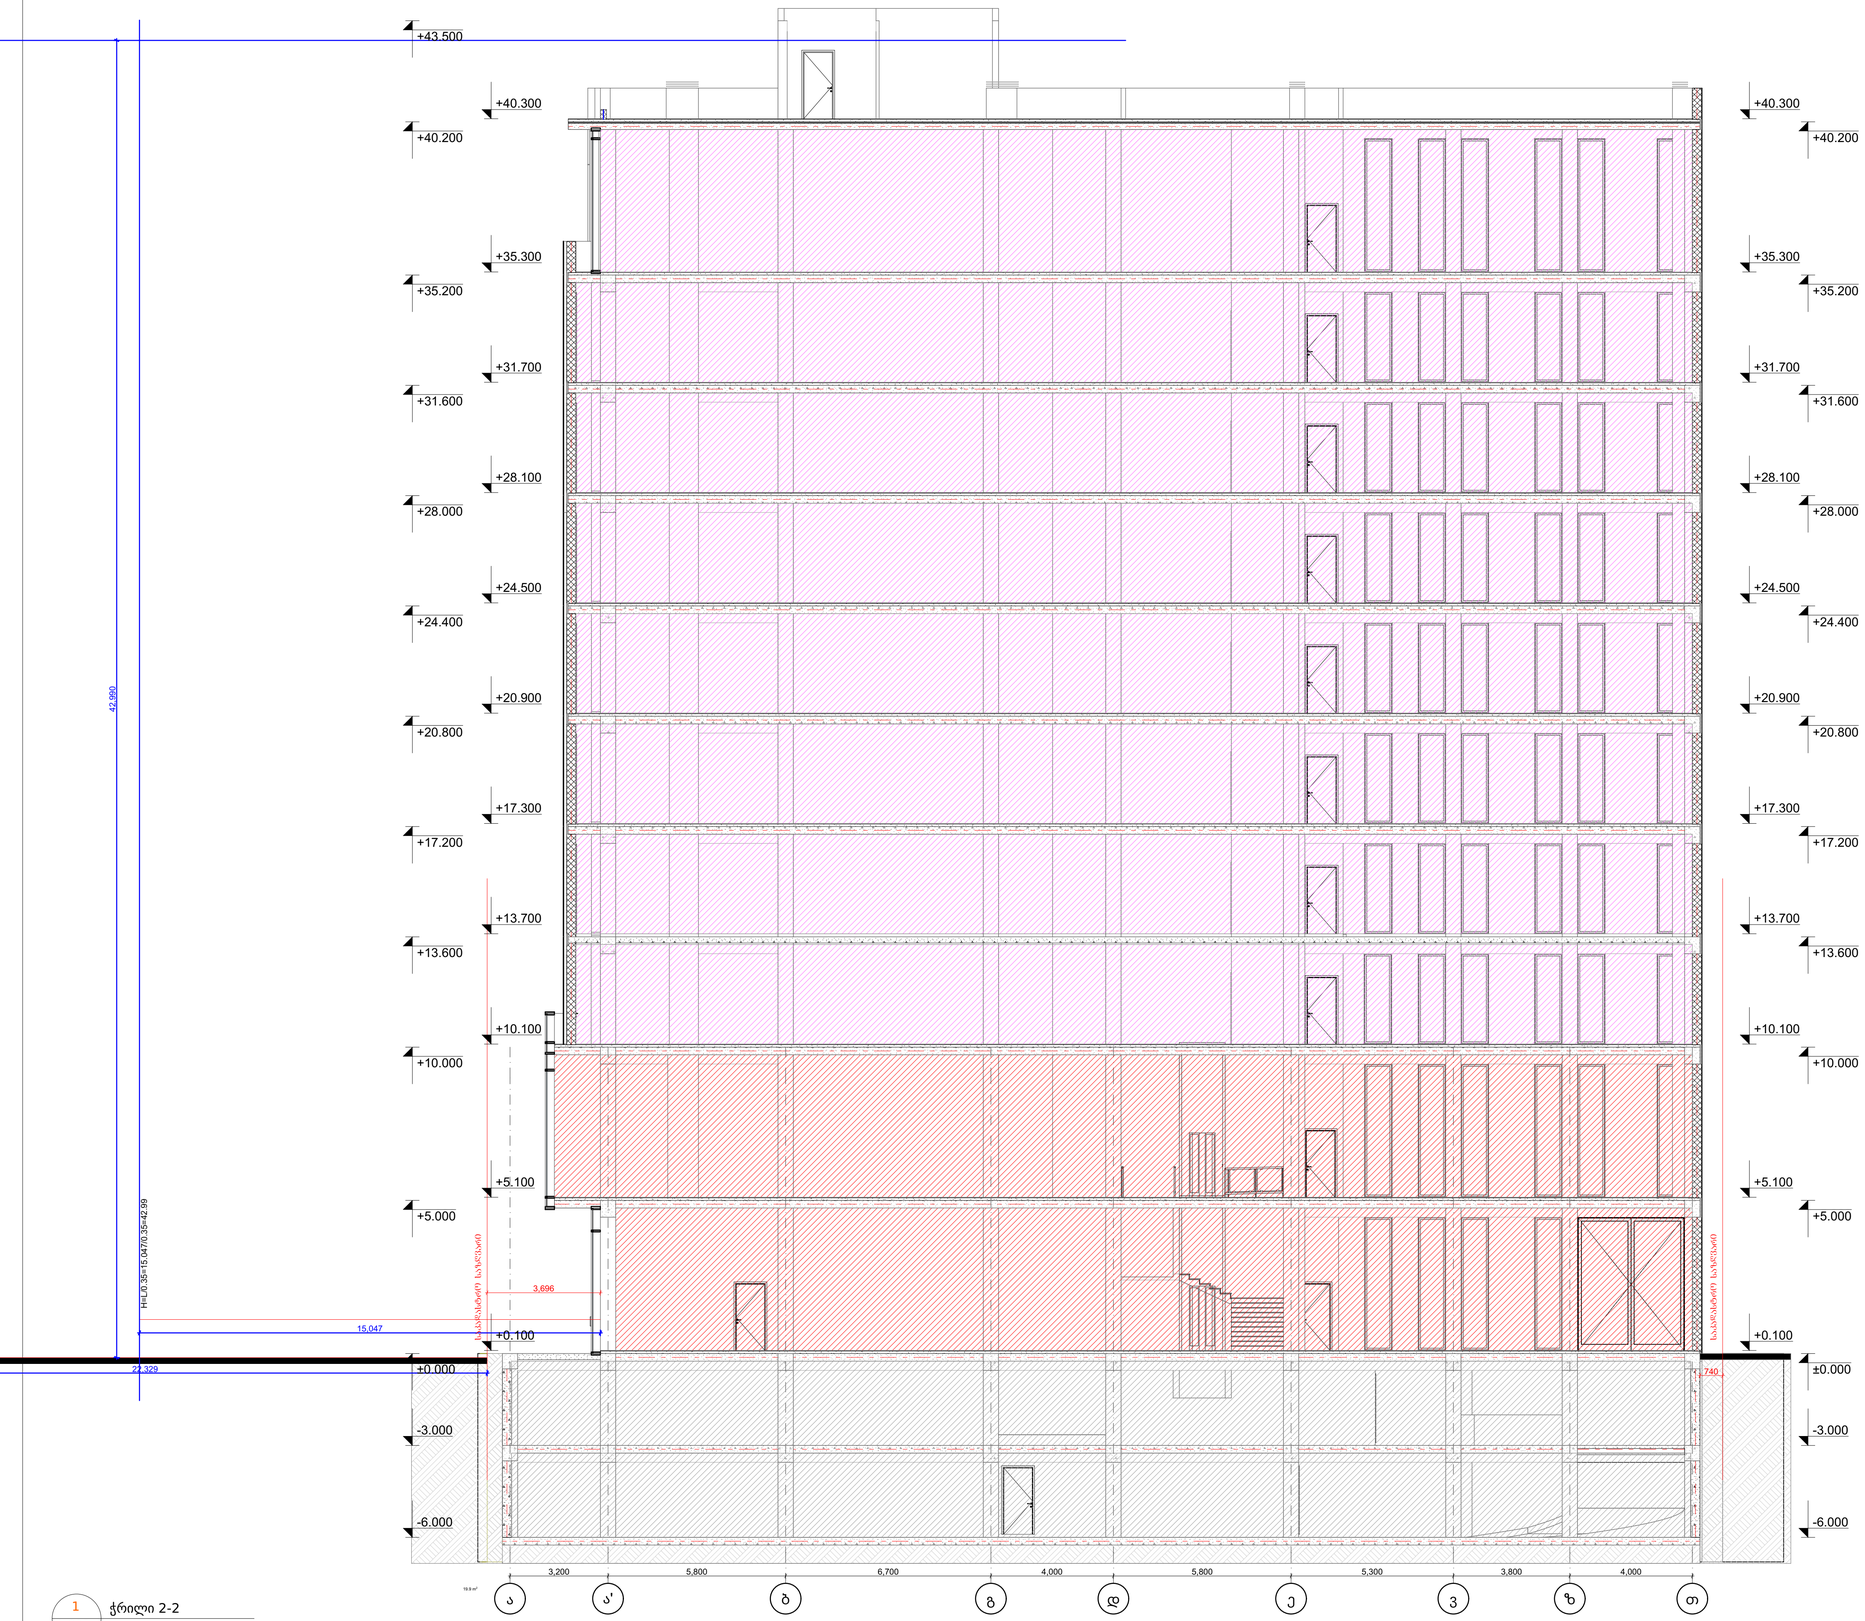Revisions

| No: | Date: | Revision: | Issued by: |
|---|---|---|---|
| --- | --- | --- | --- |
| --- | --- | --- | --- |
Key Plan N

**შენიშვნები**

**პროექტი შემსრულებელი**


DESIGN ARCHITECT
Zen Architecture T + 995 598 42 04 05
Tbilisi, pilitkovskaya str. 33a www.zenarchitecture.ge
ARCHITECT OF RECORD
Zen Architecture T + 995 598 42 04 05
Tbilisi, pilitkovskaya str. 33a www.zenarchitecture.ge
STRUCTURAL CONSULTANT
A.korkotashvili T + 995 577 95 33 83
Address www.---.---
MEP CONSULTANT
Nexus MEP T + 995 557 48 47 58
Tbilisi, Tsereteli ave.123 www.nexus.ge


Drawing Title
ჭრილი 2-2

Drawing No.
A.302

Scale 1:100
Drawn By ---
Approved By ---
Sheet No. ©