ფასადი ბ-13

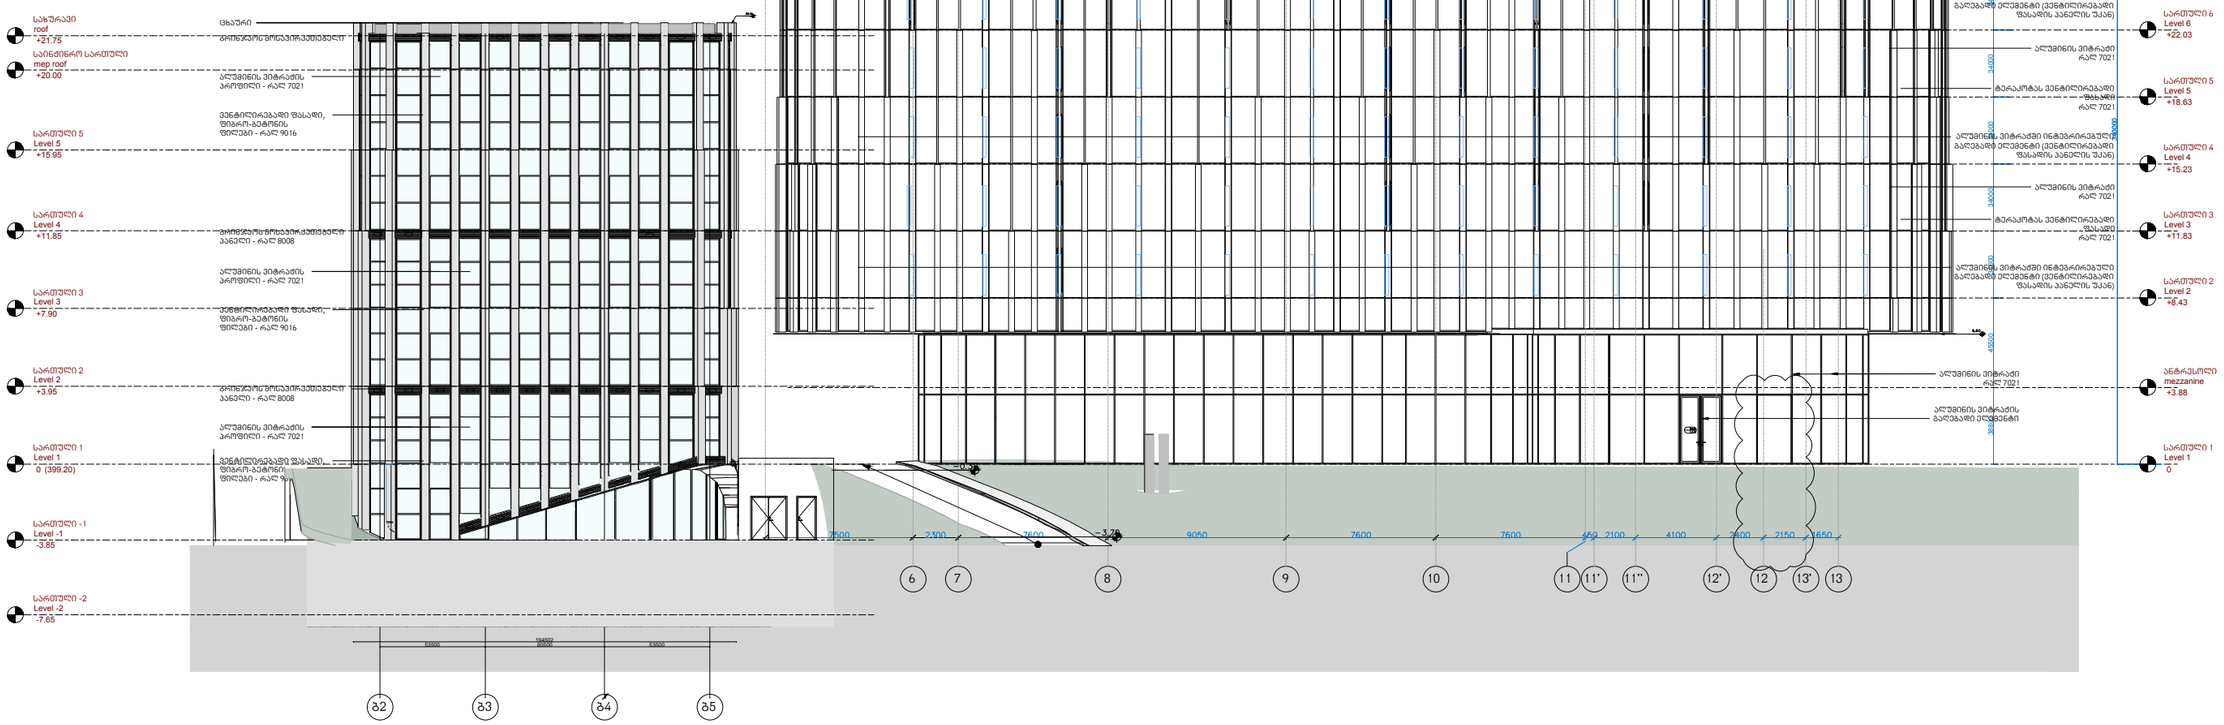

OWNER:

PASHA Development

OPERATORS:

Absheron hotel group

PASHA Development

ARCHITECT:

KHMALADZE ARCHITECTS

MECH. ELEC. STRUCTURAL DESIGNER:

KIKLOP DESIGN

OZUN PROJE

MET DIZAYN

FIRE AND LIFE SAFETY CONSULTANT:

KARiNA www.karina.gen.tr Design Consultancy and Training Services Ltd. Co.

PROJECT NAME :

Riverfront Park Hotel & Pasha Bank

ADDRESS :

01.16.05.001.025 Tbilisi, Georgia

LEGEND

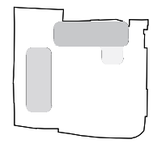

±0.00 = 399.20

OZUN

OZUN PROJECT Construction Consultancy Co. Ltd.

Erşan Tercanlı

Senior Civil Engineer - Project Direktor

The Turkish Chamber Of Civil Engineers : 32673

Graduation document : 311 - Year 1985 - ankara

Business Registration Certificate : 06 /05150 - IMO

MET DIZAYN SIGNATURE TO BE ADDED HERE

STAGE Construction Drawings

FORMAT A0

DATE 12.03.2024

REVISION DATE:

SHEET NAME

SHEET NUMBER

AUTHOR XXX YYY

DRAWN BY XXX YYY
XXX YYY

APPROVED BY XXX YYY

ფასადი ფ -ბბ

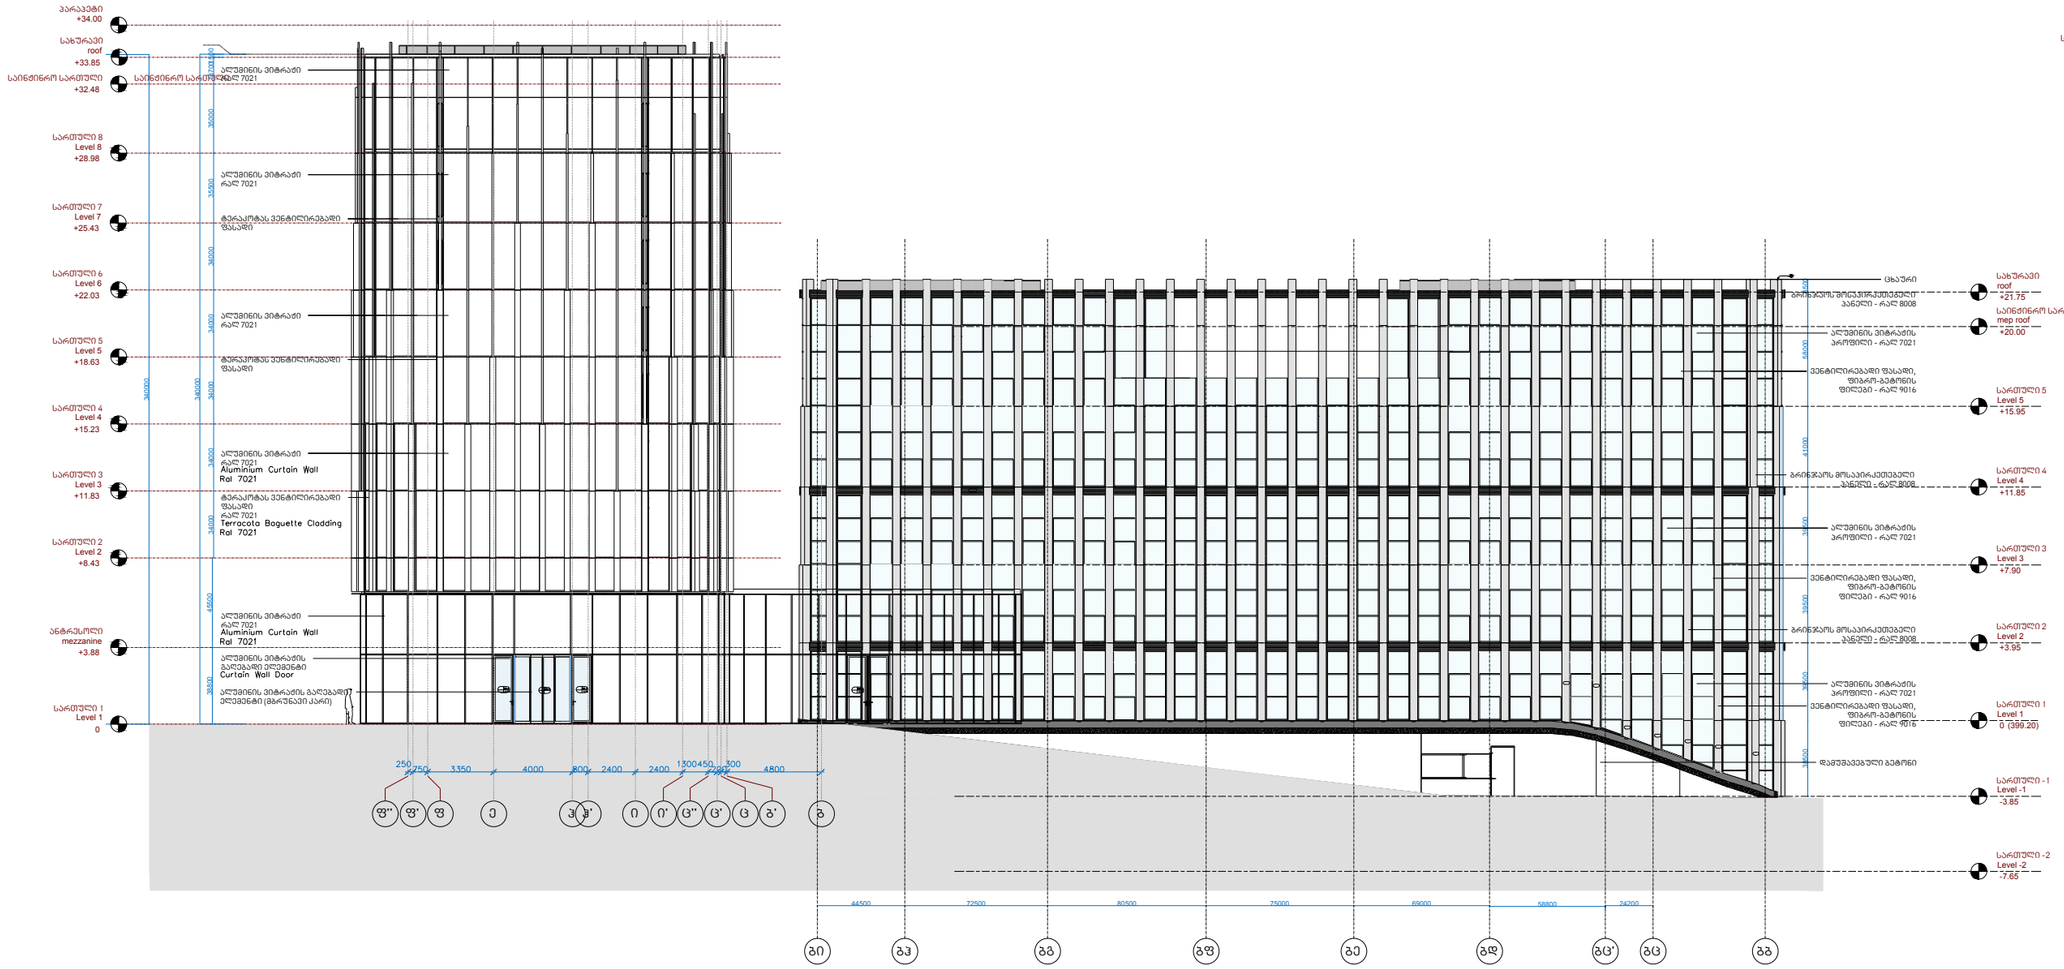

OWNER:

PASHA Development

OPERATORS:

Absheron hotel group

PASHA Development

ARCHITECT:

KHMALADZE ARCHITECTS

MECH. ELEC. STRUCTURAL DESIGNER:

KIKLOP DESIGN

OZUN PROJE

MET DIZAYN

FIRE AND LIFE SAFETY CONSULTANT:

KARiNA www.karina.gen.tr Design Consultancy and Training Services Ltd. Co.

PROJECT NAME :

Riverfront Park Hotel & Pasha Bank

ADDRESS :

01.16.05.001.025 Tbilisi, Georgia

LEGEND

±0.00 = 399.20

OZUN PROJECT Construction Consultancy Co. Ltd.

Ezgun Tercanlı
Senior Civil Engineer - Project Direktor
The Turkish Chamber Of Civil Engineers : 32673
Graduation document : 311 - Year 1985 - ankara
Business Registration Certificate : 06 /05150 - IMO

MET DIZAYN SIGNATURE TO BE ADDED HERE

STAGE Construction Drawings

FORMAT A0

DATE 12.03.2024

REVISION DATE:

SHEET NAME

SHEET NUMBER

AUTHOR XXX YYY

DRAWN BY XXX YYY
XXX YYY

APPROVED BY XXX YYY

ფასადი ბბ-ფფ

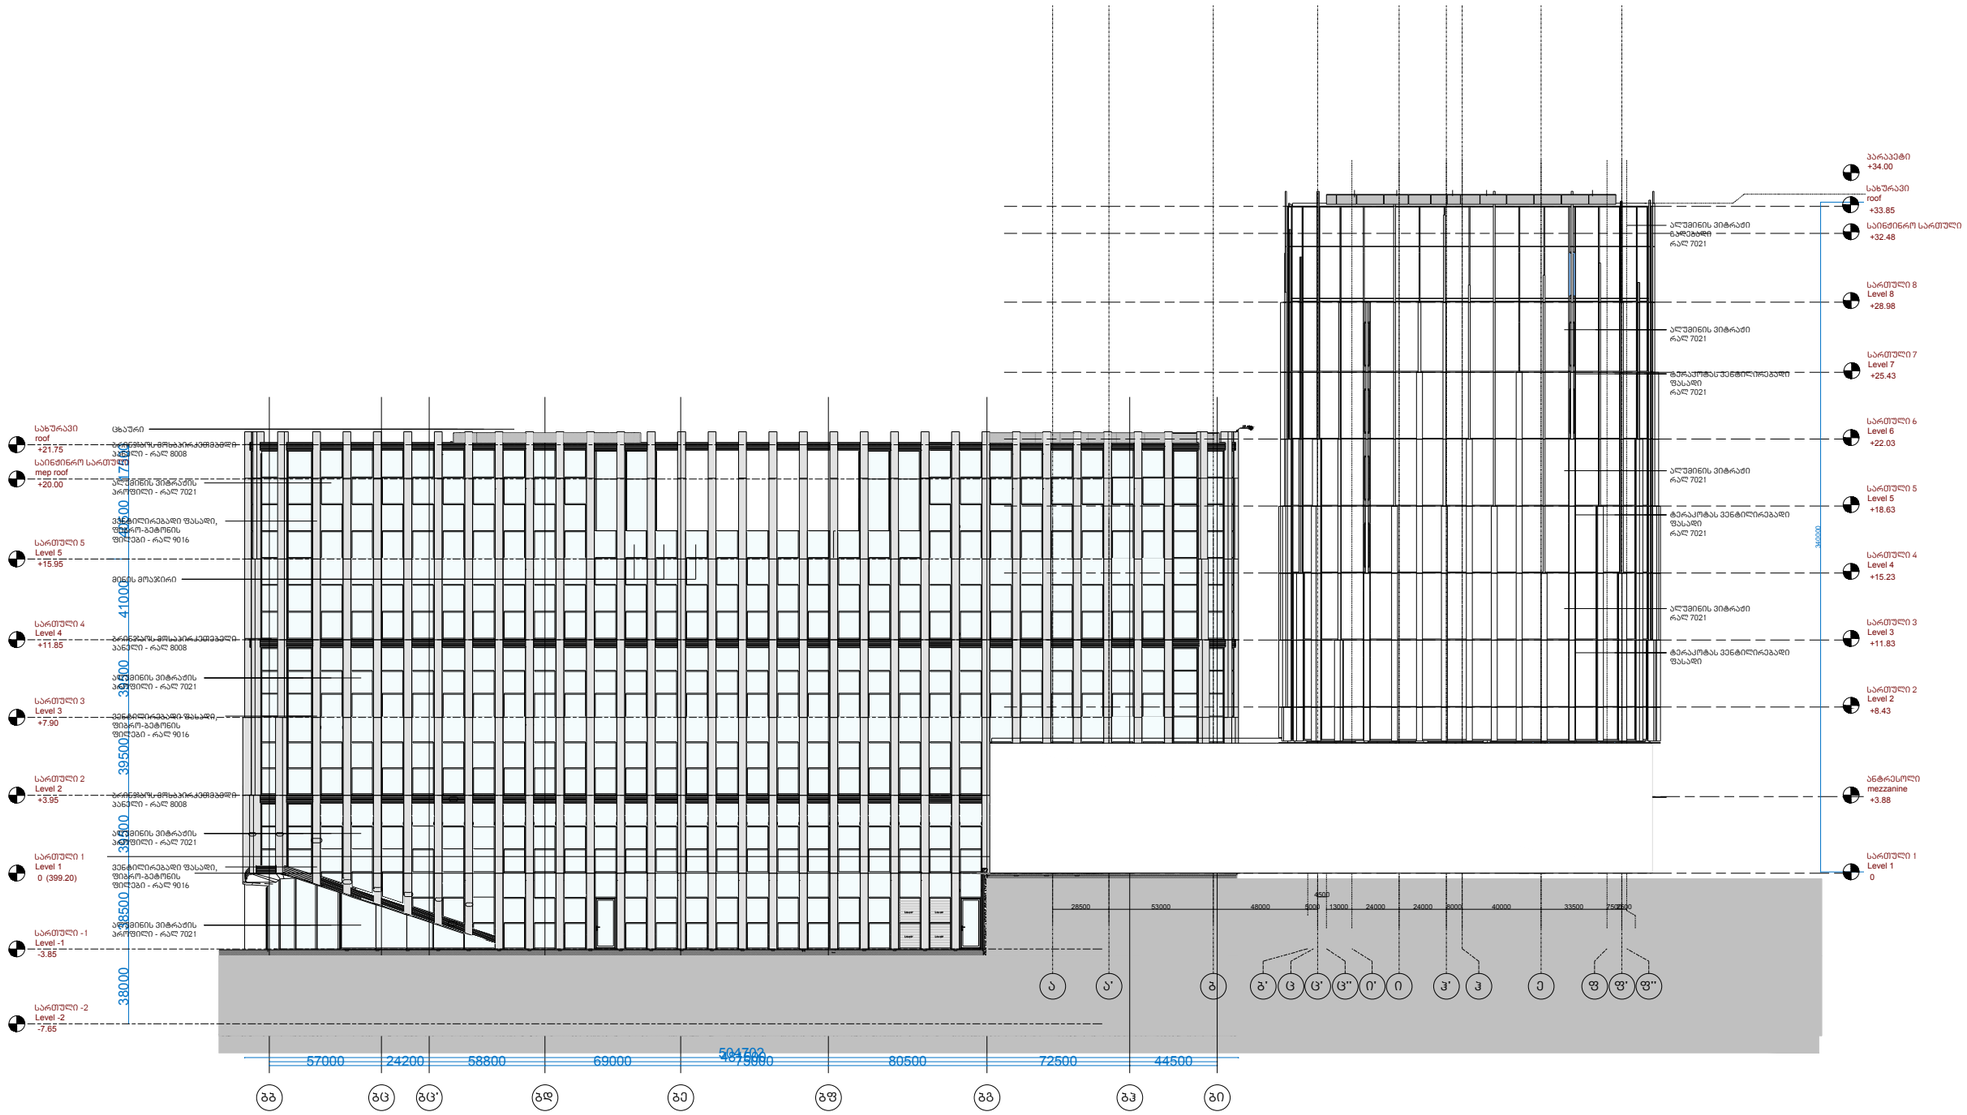

OWNER:

PASHA Development

OPERATORS:

Absheron hotel group

PASHA Development

ARCHITECT:

KHMALADZE ARCHITECTS

MECH. ELEC. STRUCTURAL DESIGNER:

KIKLOP DESIGN

OZUN PROJE

MET DIZAYN

FIRE AND LIFE SAFETY CONSULTANT:

KARINA www.karina.gen.tr Design Consultancy and Training Services Ltd. Co.

PROJECT NAME :

Riverfront Park Hotel & Pasha Bank

ADDRESS :

01.16.05.001.025 Tbilisi, Georgia

LEGEND

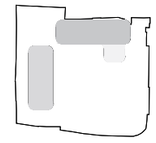

±0.00 = 399.20

OZUN

OZUN PROJECT Construction Consultancy Co. Ltd.

Erzurn Tercanlı

Senior Civil Engineer - Project Direktor

The Turkish Chamber Of Civil Engineers : 32673
Graduation document : 311 - Year 1985 - ankara
Business Registration Certificate : 06 /05150 - IMO

MET DIZAYN SIGNATURE TO BE ADDED HERE

STAGE Construction Drawings

FORMAT A0

DATE 12.03.2024

REVISION DATE:

SHEET NAME

SHEET NUMBER

AUTHOR XXX YYY

DRAWN BY XXX YYY
XXX YYY

APPROVED BY XXX YYY

ფასადი 13-შ2

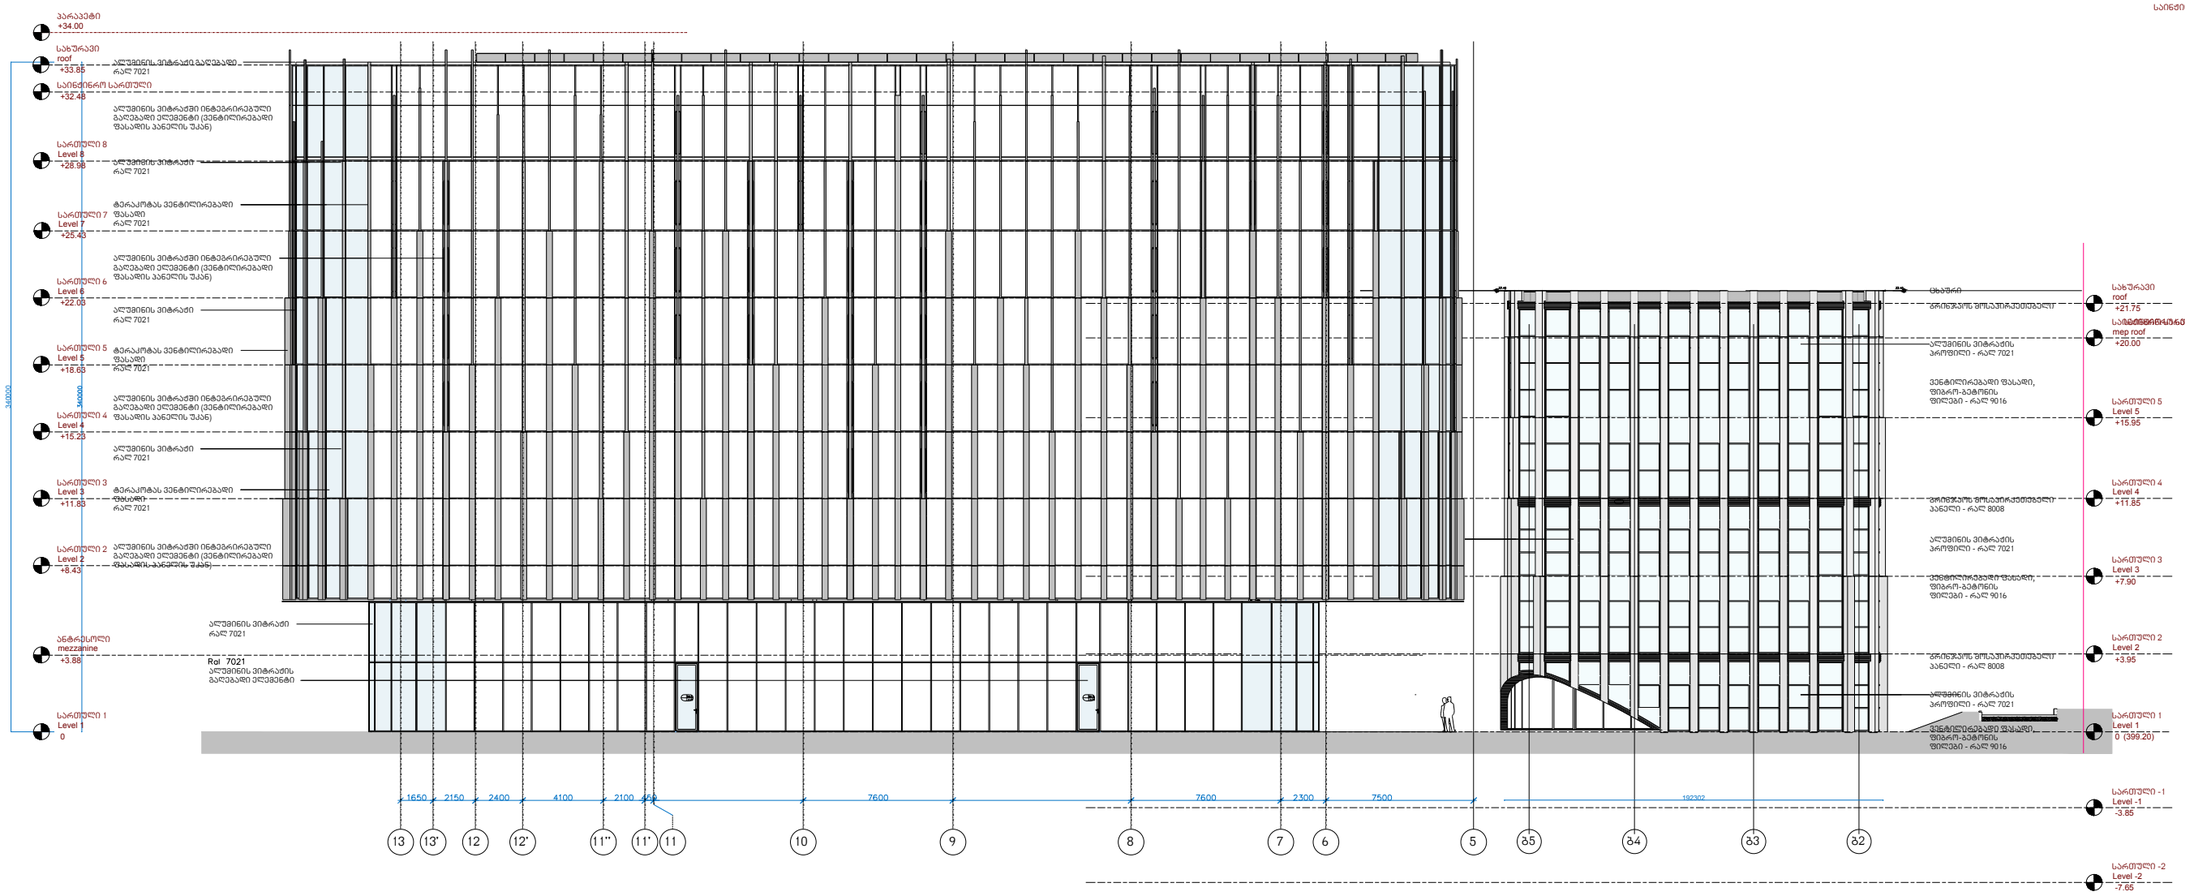

OWNER:

PASHA Development

OPERATORS:

Absheron hotel group

PASHA Development

ARCHITECT:

KHMALADZE ARCHITECTS

MECH. ELEC. STRUCTURAL DESIGNER:

KIKLOP DESIGN

OZUN PROJE

MET DIZAYN

FIRE AND LIFE SAFETY CONSULTANT:

KARiNA
www.karina.gen.tr
Design Consultancy and Training Services Ltd. Co.

PROJECT NAME :

Riverfront Park Hotel & Pasha Bank

ADDRESS :

01.16.05.001.025 Tbilisi, Georgia

LEGEND

±0.00 = 399.20

OZUN
OZUN PROJECT Construction Consultancy Co. Ltd.

Ergun Tercanlı
Senior Civil Engineer - Project Direktor

The Turkish Chamber Of Civil Engineers : 32673
Graduation document : 311 - Year 1985 - ankara
Business Registration Certificate : 06 /05150 - IMO

MET DIZAYN
SIGNATURE TO
BE ADDED HERE

STAGE Construction Drawings

FORMAT A0

DATE 12.03.2024

REVISION DATE:

SHEET NAME

SHEET NUMBER

AUTHOR XXX YYY

DRAWN BY XXX YYY
XXX YYY

APPROVED BY XXX YYY

ფასადი ბ-13

სასტვრის ნანილი:

ფასადის გალეგადი ელემენტების ფართობი - 88.0 კვ.მ. - (88.0 /1860*100 = 4.7 %)

მთლიანი ფასადის ფართობი - 1860 კვ.მ.

კაფე :

ფასადის გალეგადი ელემენტების ფართობი - 4.6 კვ.მ. - (4.6 /110*100 = 4,2 %)

მთლიანი ფასადის ფართობი - 110.0 კვ.მ.

ბანის ნანილი:

ფასადის გალეგადი ელემენტების ფართობი - 12.5 კვ.მ. - (12.5/521.5 *100 = 2.4 %)

მთლიანი ფასადის ფართობი - 521.5 კვ.მ.

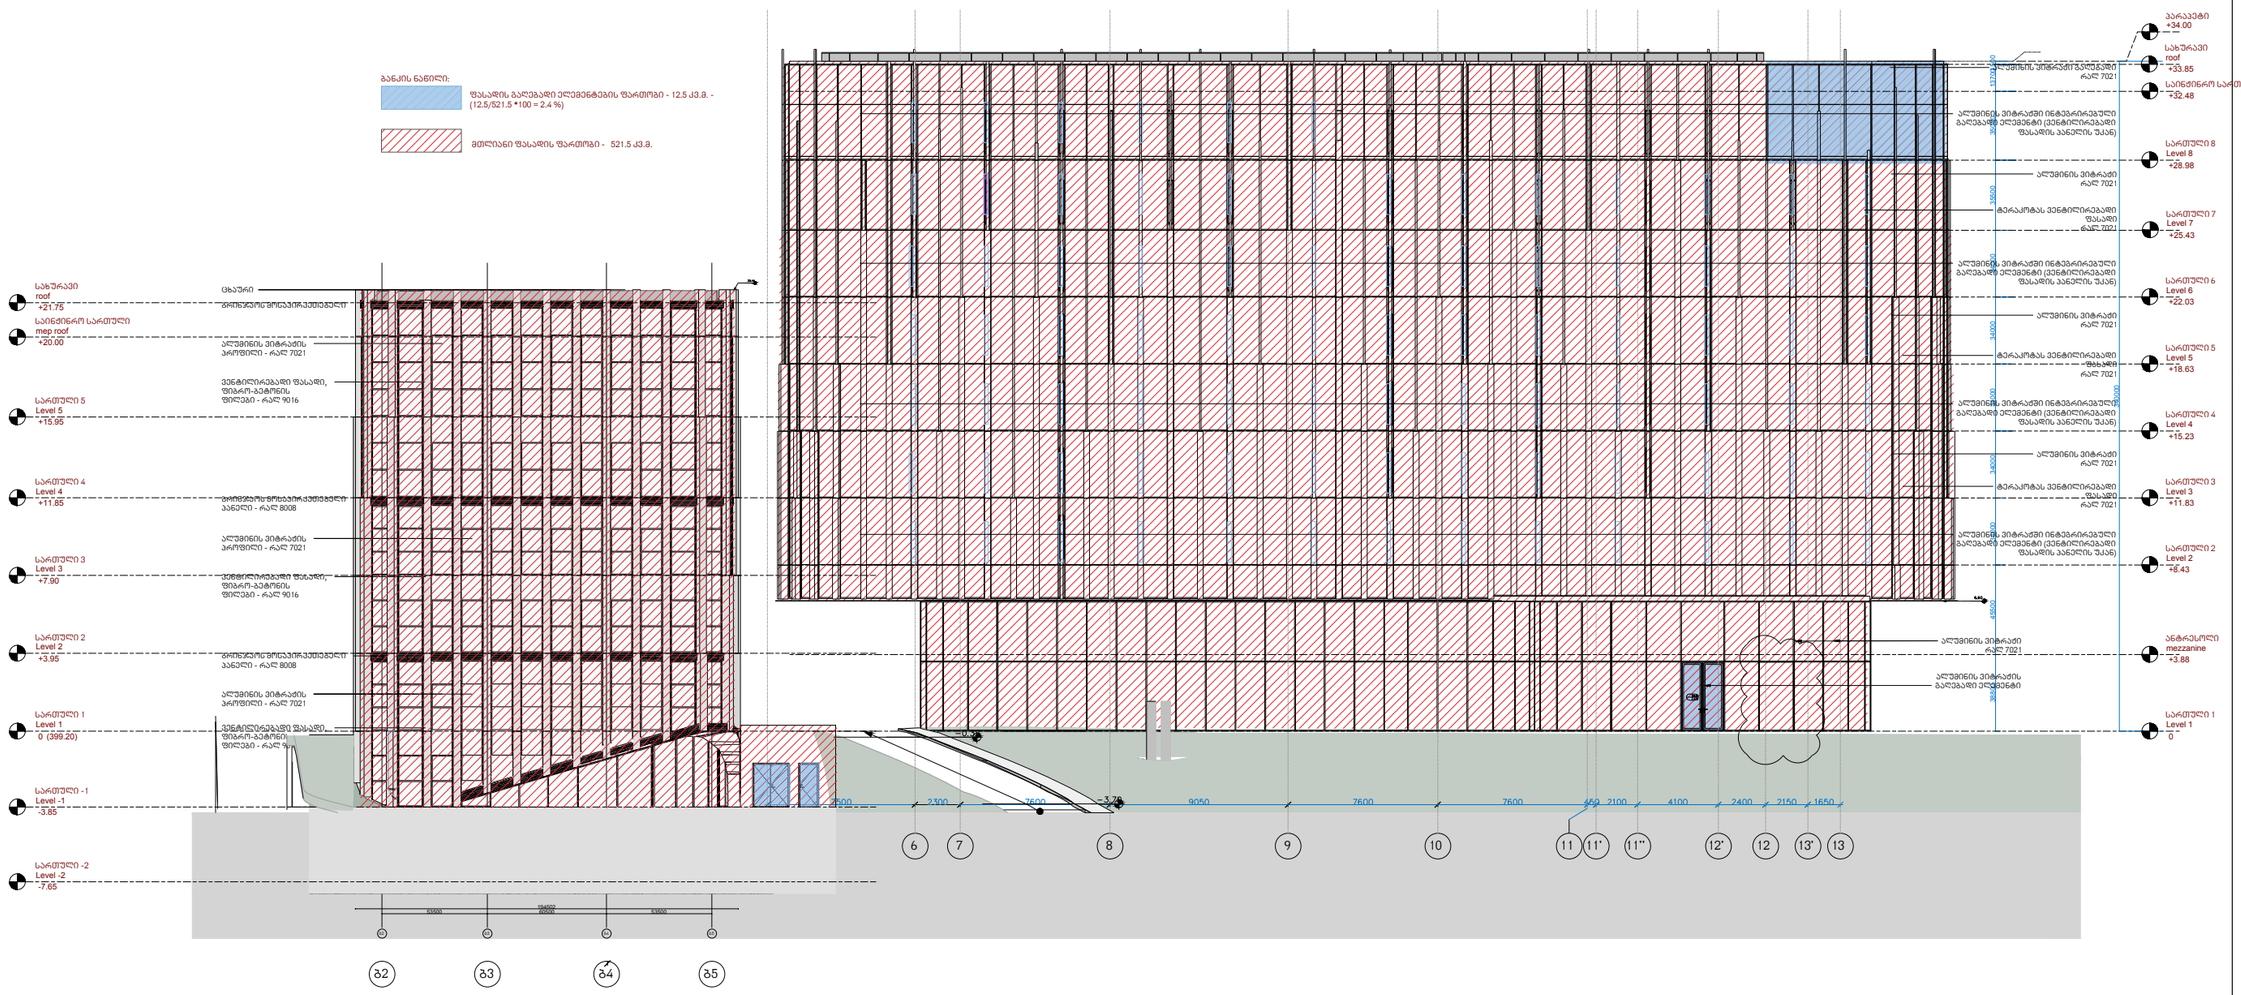

OWNER:

PASHA Development

OPERATORS:

Absheron hotel group · PASHA Development

ARCHITECT:

KHMALADZE ARCHITECTS

MECH. ELEC. STRUCTURAL DESIGNER:

KIKLOP DESIGN · OZUN PROJE · MET DIZAYN

FIRE AND LIFE SAFETY CONSULTANT:

KARiNA www.karina.gen.tr Design Consultancy and Training Services Ltd. Co.

PROJECT NAME :

Riverfront Park Hotel & Pasha Bank

ADDRESS :

01.16.05.001.025 Tbilisi, Georgia

LEGEND

±0.00 = 399.20

OZUN PROJECT Construction Consultancy Co. Ltd.

Ezgun Tercanlı
Senior Civil Engineer - Project Direktor

The Turkish Chamber Of Civil Engineers : 32673
Graduation document : 311 - Year 1985 - ankara
Business Registration Certificate : 06 /05150 - IMO

MET DIZAYN SIGNATURE TO BE ADDED HERE

STAGE Construction Drawings

FORMAT A0

DATE 12.03.2024

REVISION DATE:

SHEET NAME

SHEET NUMBER

AUTHOR XXX YYY

DRAWN BY XXX YYY
XXX YYY

APPROVED BY XXX YYY

ფასადი ფ -ბბ

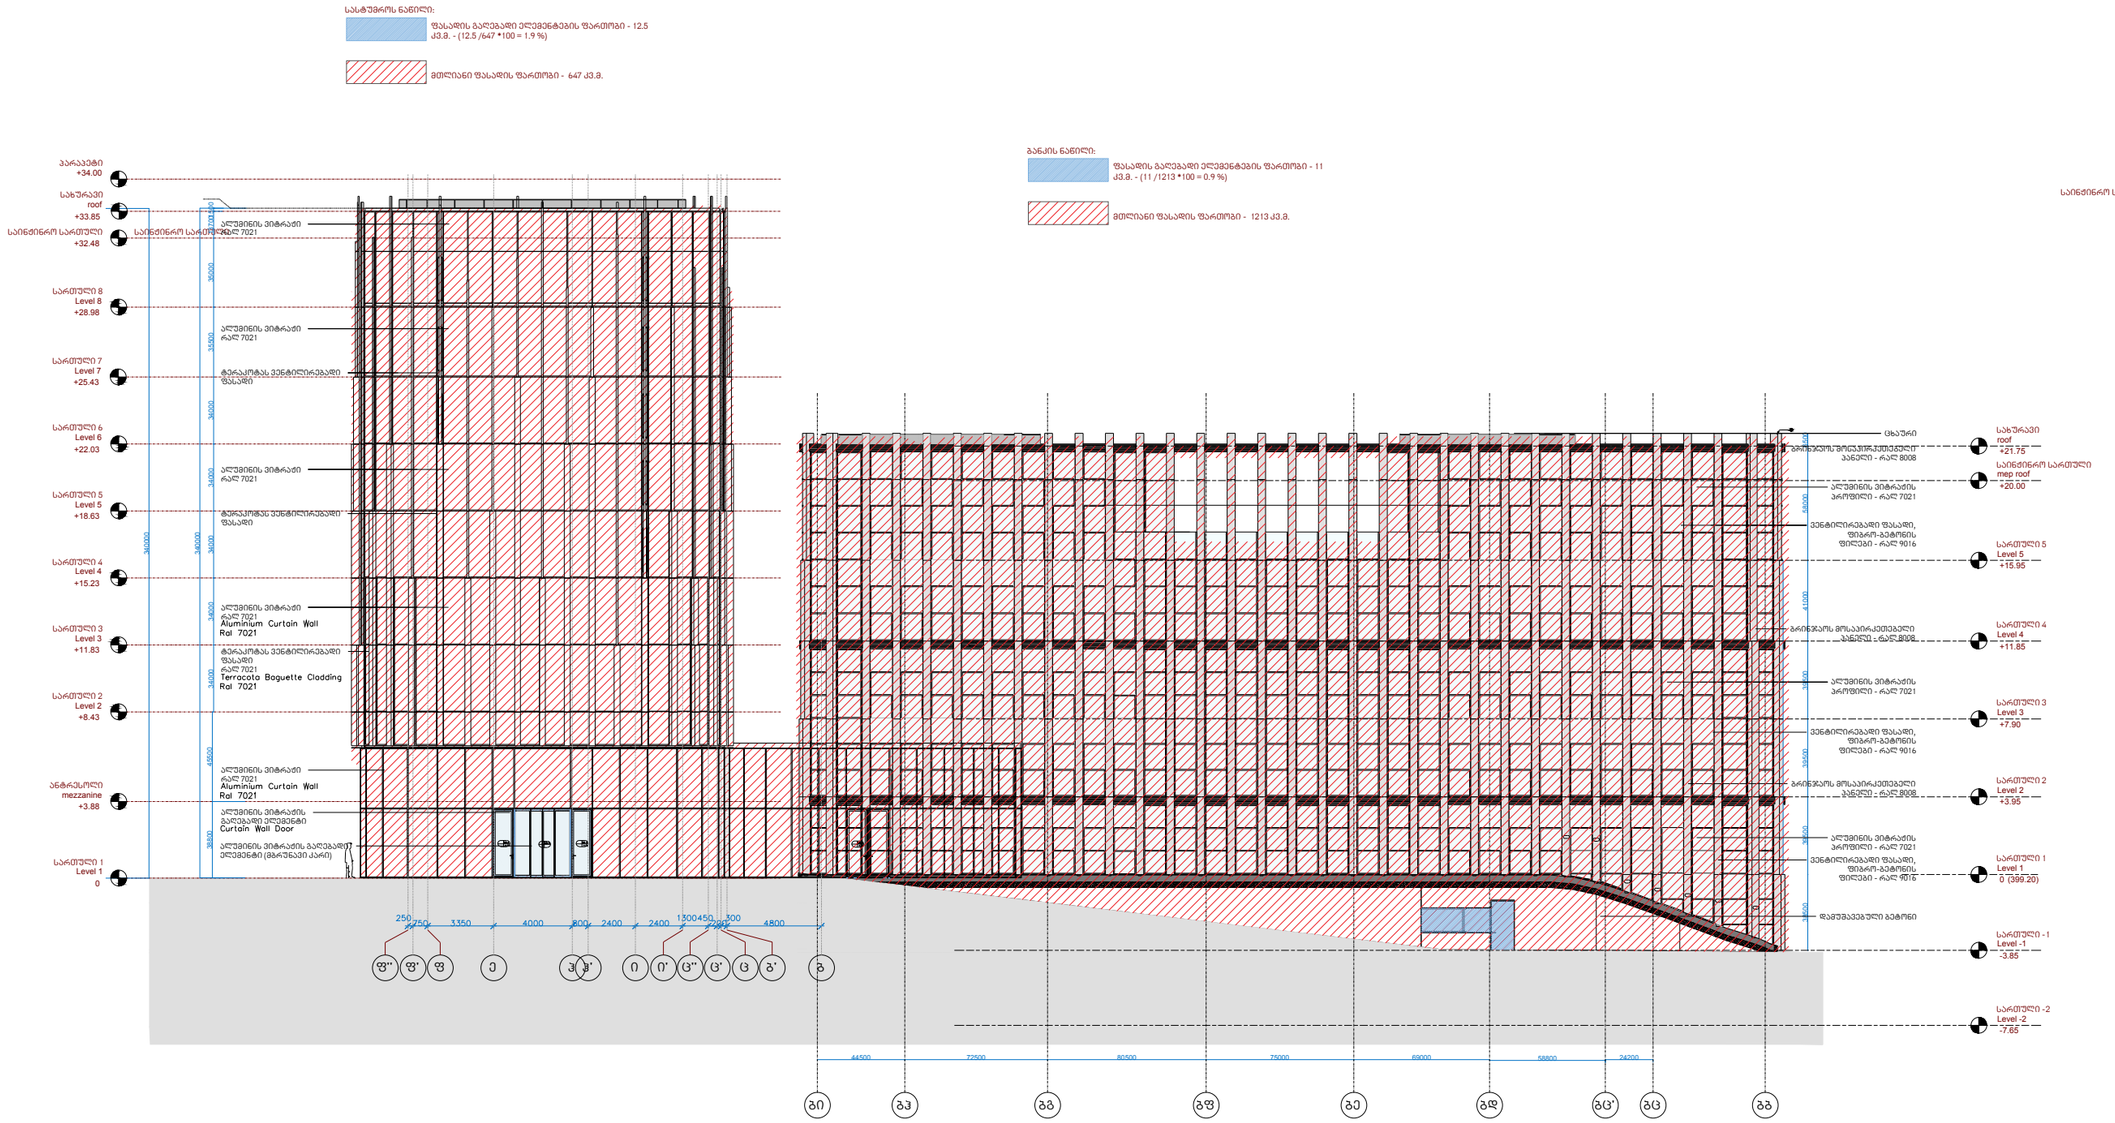

OWNER:

PASHA Development

OPERATORS:

Absheron hotel group

PASHA Development

ARCHITECT:

KHMALADZE ARCHITECTS

MECH. ELEC. STRUCTURAL DESIGNER:

KIKLOP DESIGN

OZUN PROJE

MET DIZAYN

FIRE AND LIFE SAFETY CONSULTANT:

KARiNA
www.karina.gen.tr
Design Consultancy and Training Services Ltd. Co.

PROJECT NAME :

Riverfront Park Hotel & Pasha Bank

ADDRESS :

01.16.05.001.025 Tbilisi, Georgia

LEGEND

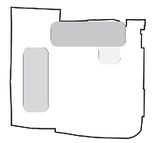

±0.00 = 399.20

OZUN

OZUN PROJECT Construction Consultancy Co. Ltd.

Ozgun Tercanlı
Senior Civil Engineer - Project Direktor
The Turkish Chamber Of Civil Engineers : 32673
Graduation document : 311 - Year 1985 - ankara
Business Registration Certificate : 06 /05150 - IMO

MET DIZAYN
SIGNATURE TO
BE ADDED HERE

STAGE Construction Drawings

FORMAT A0

DATE 12.03.2024

REVISION DATE:

SHEET NAME

SHEET NUMBER

AUTHOR XXX YYY

DRAWN BY XXX YYY
XXX YYY

APPROVED BY XXX YYY

ფასადი ბბ-ფფ

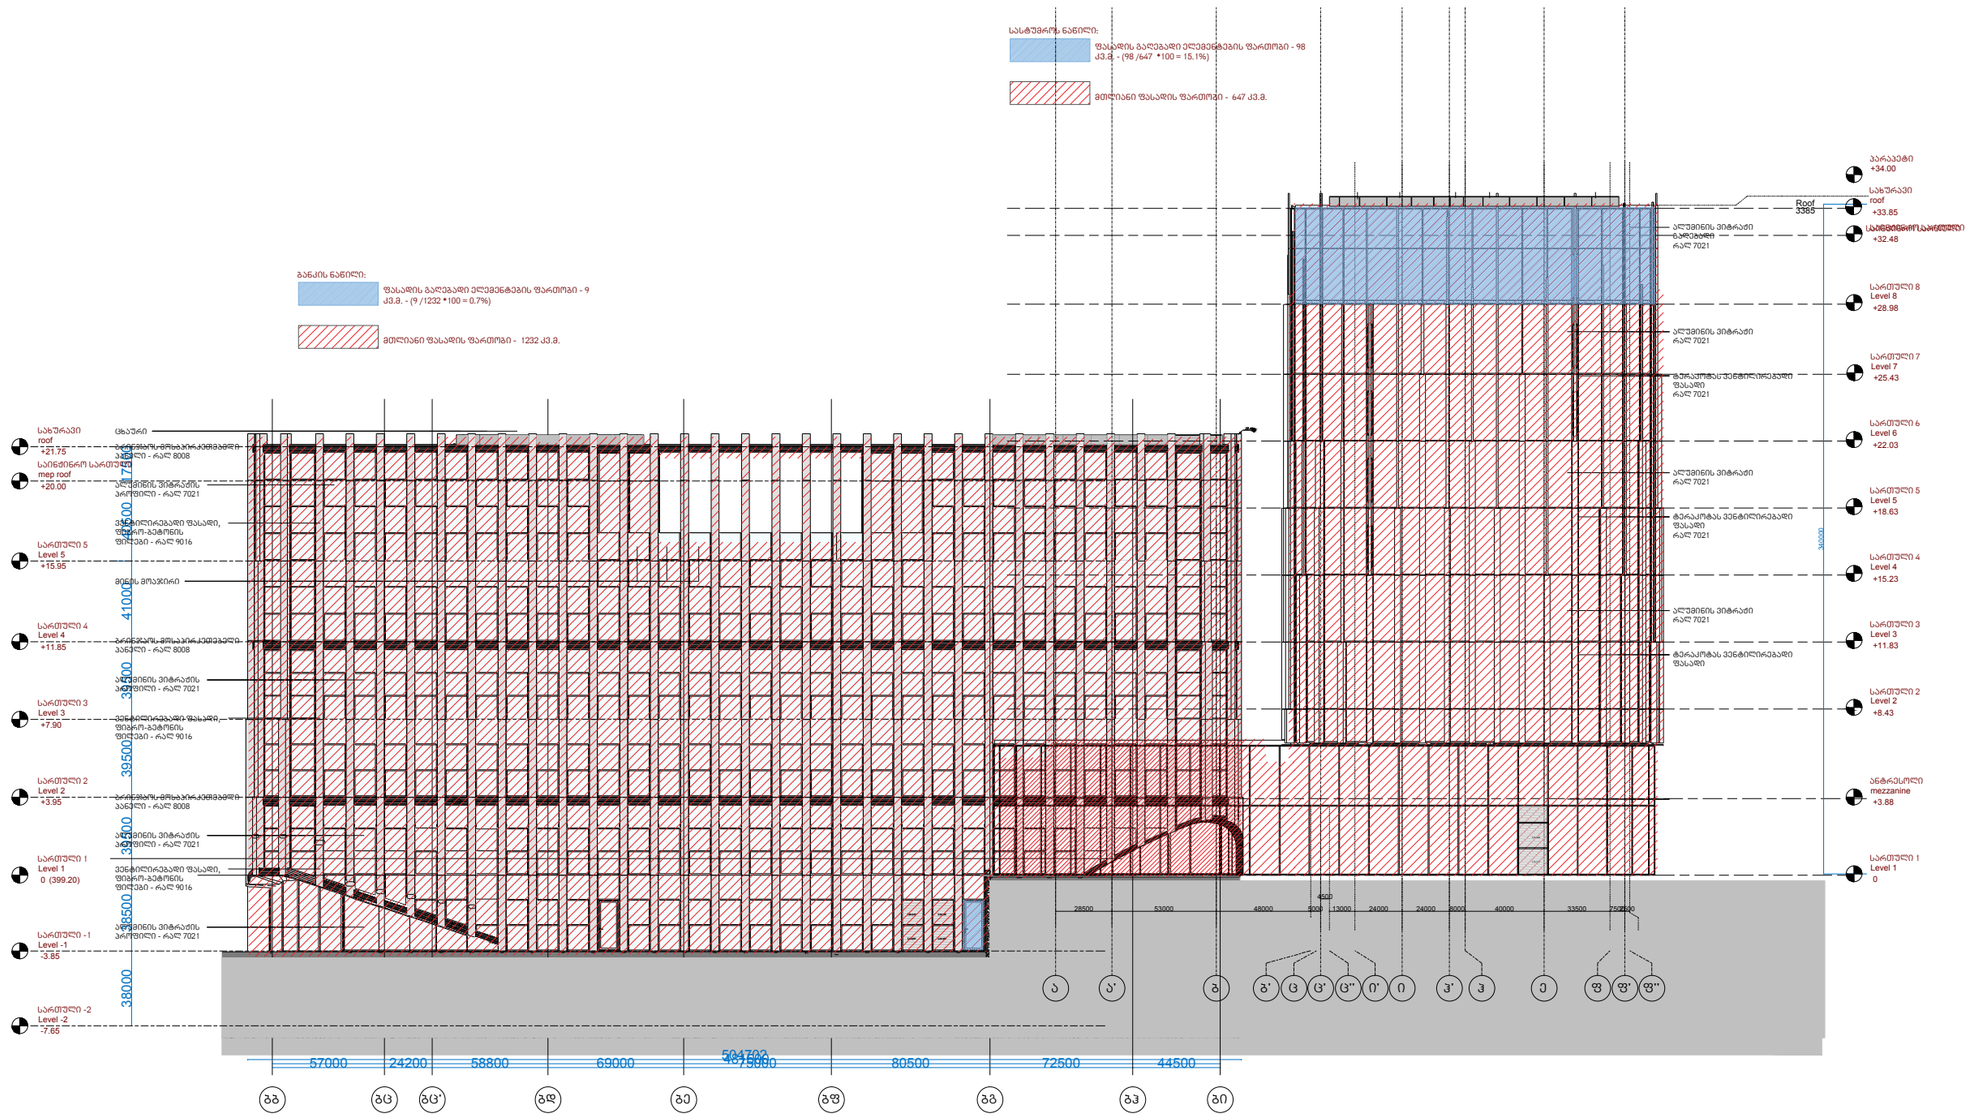

OWNER:

PASHA Development

OPERATORS:

Absheron hotel group

PASHA Development

ARCHITECT:

KHMALADZE ARCHITECTS

MECH. ELEC. STRUCTURAL DESIGNER:

KIKLOP DESIGN

OZUN PROJE

MET DIZAYN

FIRE AND LIFE SAFETY CONSULTANT:

KARINA
www.karina.gen.tr
Design Consultancy and Training Services Ltd. Co.

PROJECT NAME :

Riverfront Park Hotel & Pasha Bank

ADDRESS :

01.16.05.001.025 Tbilisi, Georgia

LEGEND

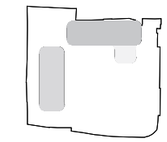

±0.00 = 399.20

OZUN

OZUN PROJECT Construction Consultancy Co. Ltd.
CINNAH CADDESI NO:37-1/1, ÇANKAYA/ANKARA, 06540/TURKEY
Tel: +90 312 442 8441-42 FAKS: 0312 442 84 43
E-MAIL: info@ozun.com.tr
FAX NUMBER : 4855
TAX NUMBER : 7140023123

Ezgun Tercanlı
Senior Civil Engineer - Project Direktor
The Turkish Chamber Of Civil Engineers : 32673
Graduation document : 311 - Year 1985 - ankara
Business Registration Certificate : 06 /05150 - IMO

MET DIZAYN SIGNATURE TO BE ADDED HERE

STAGE Construction Drawings

FORMAT A0

DATE 12.03.2024

REVISION DATE:

SHEET NAME

SHEET NUMBER

AUTHOR XXX YYY

DRAWN BY XXX YYY
XXX YYY

APPROVED BY XXX YYY

ფასადი 13-შ2

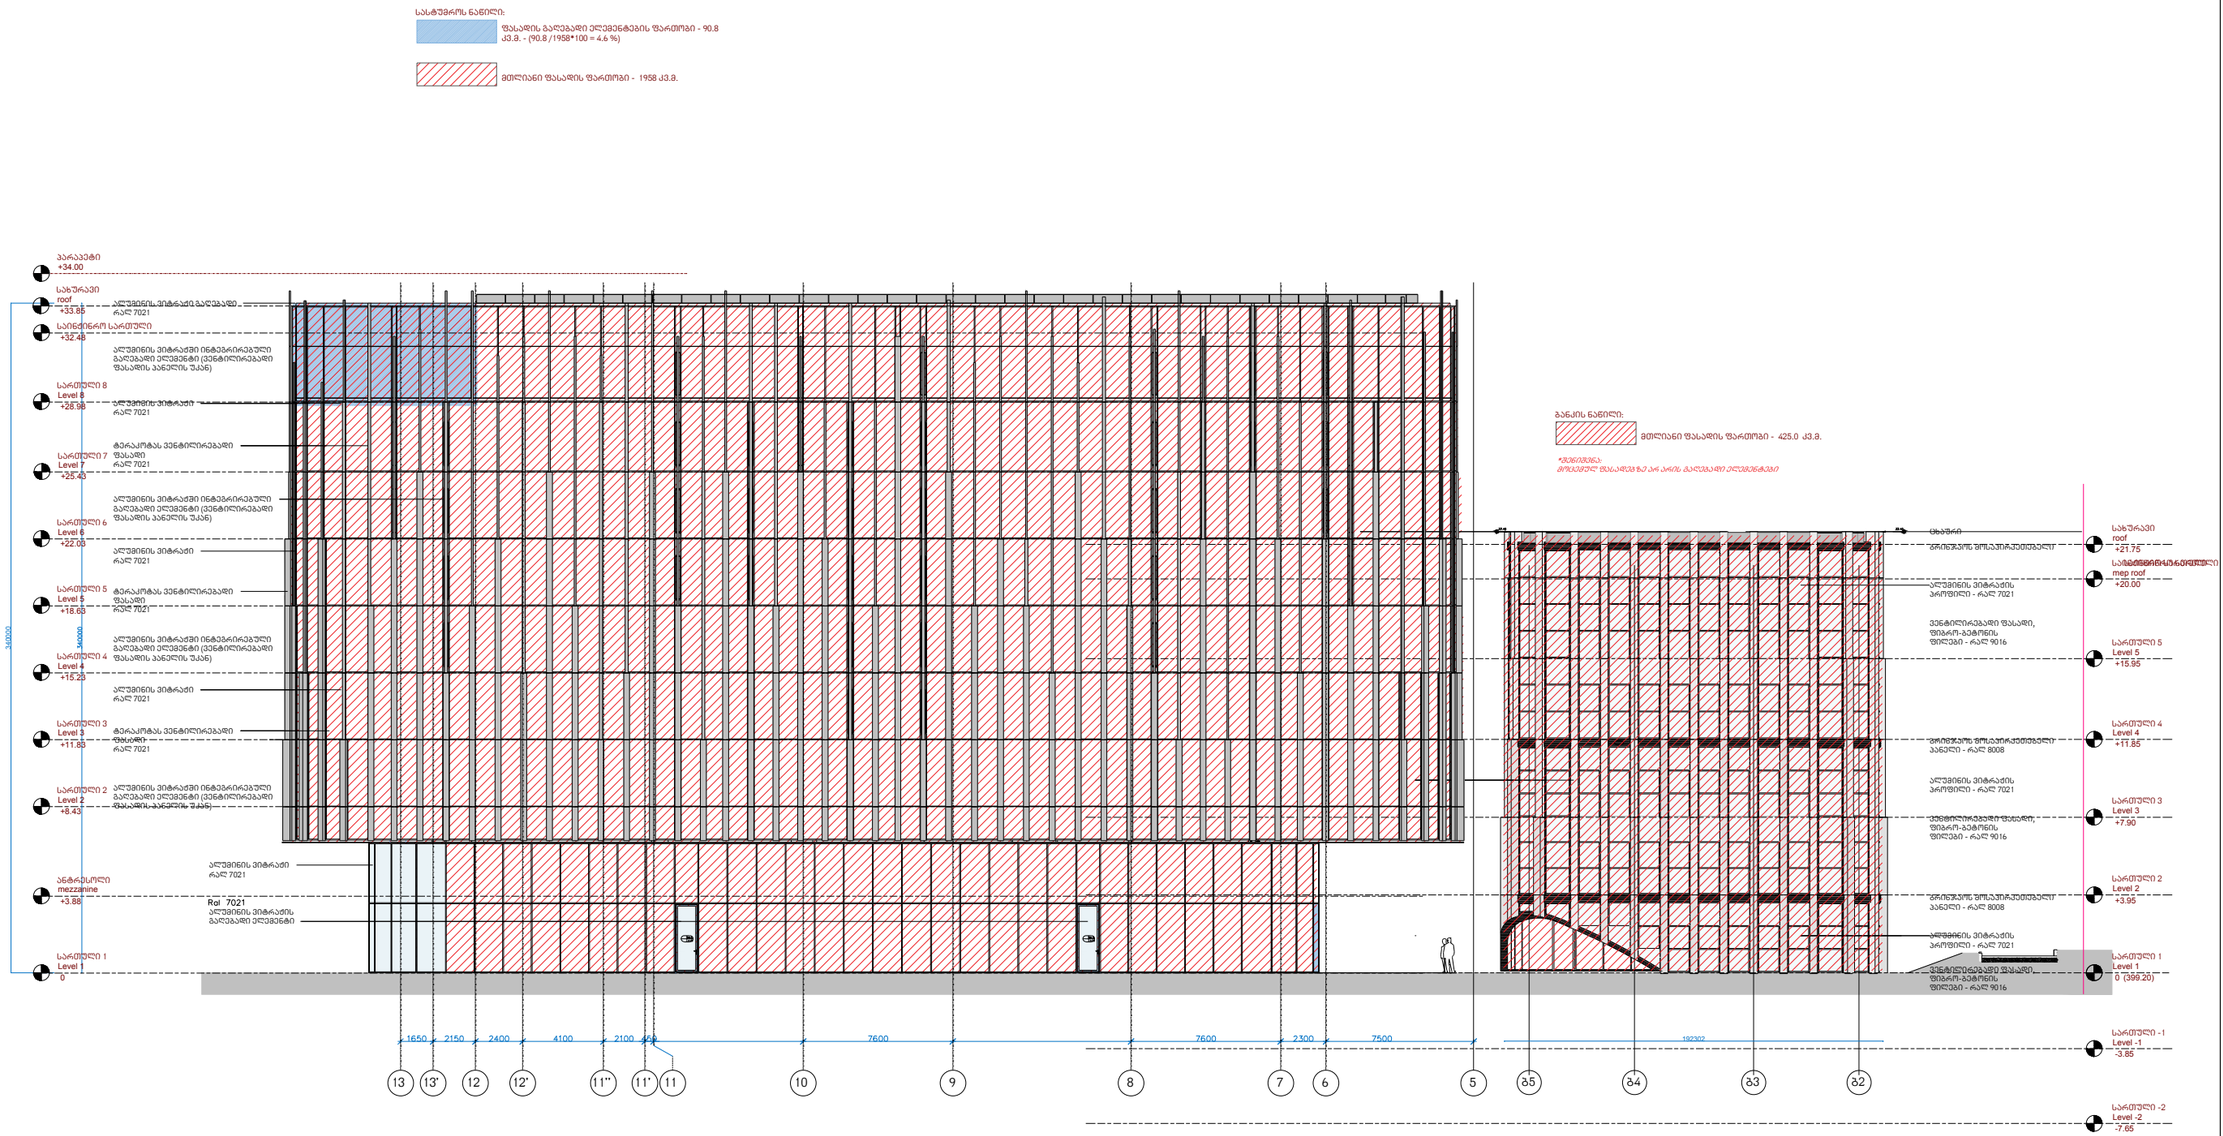

OWNER:

PASHA Development

OPERATORS:

Absheron hotel group · PASHA Development

ARCHITECT:

KHMALADZE ARCHITECTS

MECH. ELEC. STRUCTURAL DESIGNER:

KIKLOP DESIGN · OZUN PROJE · MET DIZAYN

FIRE AND LIFE SAFETY CONSULTANT:

KARINA www.karina.gen.tr
Design Consultancy and Training Services Ltd. Co.

PROJECT NAME :

Riverfront Park Hotel & Pasha Bank

ADDRESS :

01.16.05.001.025 Tbilisi, Georgia

LEGEND

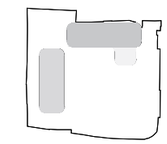

±0.00 = 399.20

OZUN PROJECT Construction Consultancy Co. Ltd.
Erzurn Tercanlı
Senior Civil Engineer - Project Direktor
The Turkish Chamber Of Civil Engineers : 32673
Graduation document : 311 - Year 1985 - ankara
Business Registration Certificate : 06 /05150 - IMO

MET DIZAYN SIGNATURE TO BE ADDED HERE

STAGE Construction Drawings

FORMAT A0

DATE 12.03.2024

REVISION DATE:

SHEET NAME

SHEET NUMBER

AUTHOR XXX YYY

DRAWN BY XXX YYY
XXX YYY

APPROVED BY XXX YYY