# საოფისე შენობა

ქ,თბილისი, აღმაშენებლის ხეივანი, #66
საკ. კოდი: 01.72.14.094.691

დამკვეთი: ორთაჭალა კასტელო

## გამოცემულია დემონტაჟის პროექტის დოკუმენტაციისთვის

**2026.07.01**

პოლიტკოვსკაიას ქუჩა #33ა
საქართველო, თბილისი 0108

# ამწე ტექნიკის და ხის დამცავი ღობის სპეციფიკაცია



ამწე **LIEBHER LTM1050** ტვირთამწეობა 50ტ. ისრის სიგრძე 40 მ, +გუსაგი 16 მ



ამწე **KAMAZ 53229** ტვირთამწეობა 25ტ. ისრის სიგრძე 21 მ, +გუსაგი 6 მ



სატვირთველი **SAMSUNG SL 150** ტვირთამწეობა 25კუბ მ.



ექსკავატორ დამტვირთველი **3CX-4WS-SM** ტვირთამწეობა 2,7 ტ.



FORD CARGO 3430D მოცულობა: 16 კუბური მეტრი
KAMAZ 6520 მოცულობა: 12 კუბური მეტრი
KAMAZ 5551 მოცულობა: 6 კუბური მეტრი



ამწე კალათა

**Manitou BF 165 ATJ** ტვირთამწეობა 300 კგ. სიმაღლე 16 მ

## ხის დამცავი ღობე

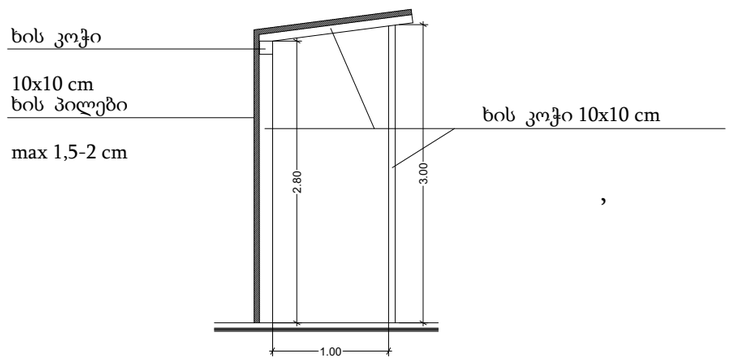


,

1. სამშენებლო–სამონტაჟო სამუშაოები უნდა განხორციელდეს ''ს.ნ და წ'' მოთხოვნათა მკაცრი დაცვით განსაკუთრებით ყსაფრთხოების მოთხოვნების დაცვით ''ს.ნ და წ.–III-4.80''–სა
2. მ.ო.პ.–ში მითითებული ამწე შეიძლება შეიცვალოს სხვა ამწე მექანიზმით .

LOGO

PROJECT

the City Street Address

Project No. Pro --- 2023.05.10

DATE ISSUED

Revisions

| No: | Date: | Revision: | Issued by: |
|---|---|---|---|
| --- | --- | --- | --- |

Key Plan

N

DESIGN ARCHITECT
Name T + 999 999 99 99 99
Address www.---.---

ARCHITECT OF RECORD
Name T + 999 999 99 99 99
Address www.---.---

STRUCTURAL CONSULTANT
Name T + 999 999 99 99 99
Address www.---.---

MEP CONSULTANT
Name T + 999 999 99 99 99
Address www.---.---

INTERIOR DESIGN CONSULTANT
Name T + 999 999 99 99 99
Address www.---.---

ACOUSTICAL CONSULTANT
Name T + 999 999 99 99 99
Address www.---.---

LIGHTING CONSULTANT
Name T + 999 999 99 99 99
Address www.---.---

KITCHEN AND LAUNDRY CONSULTANT
Name T + 999 999 99 99 99
Address www.---.---

Drawing Title
---
---

Drawing No.
A-100

Scale 1:100 @ A2
Drawn By ---
Approved By ---
Sheet No. Number

© 2023

# **ტექნიკურ ეკონომიკური მაჩვენებლები** (მეათედების სიზუსტით)

**მიწის ნაკვეთის ფართობი:  2000,0**

**განაშენიანების ფართობი:  2574.9**

**საერთო ფართობი:  2062.0**

**საოფისე ფართობი: 2062.0**

**სამშენებლო მოცულობა:  2095,2**

0,00 ნიშნულს ზევით:  40168,4

0,00 ნიშნულს ქვევით:  0

**შენობა-ნაგებობის კონსტრუქციული სიმარლე: 8,6**

0,00 ნიშნულს ზევით:  15,6

0,00 ნიშნულს ქვევით:  0

**კ1 კოეფიციენტის საანგარიშო ფართობი:  523.3**

**კ2 კოეფიციენტის საანგარიშო ფართობი:  2062.0**

**კ3 კოეფიციენტის საანგარიშო ფართობი:  150**

LOGO

the PROJECT

City
Street Address

Project No. Pro ---  2023.05.10

DATE ISSUED

Revisions

| No: | Date: | Revision: | Issued by: |
|---|---|---|---|
| --- | --- | --- | --- |
| --- | --- | --- | --- |
Key Plan

N

DESIGN ARCHITECT
Name
Address
T + 999 999 99 99 99
www.---.---

ARCHITECT OF RECORD
Name
Address
T + 999 999 99 99 99
www.---.---

STRUCTURAL CONSULTANT
Name
Address
T + 999 999 99 99 99
www.---.---

MEP CONSULTANT
Name
Address
T + 999 999 99 99 99
www.---.---

INTERIOR DESIGN CONSULTANT
Name
Address
T + 999 999 99 99 99
www.---.---

ACOUSTICAL CONSULTANT
Name
Address
T + 999 999 99 99 99
www.---.---

LIGHTING CONSULTANT
Name
Address
T + 999 999 99 99 99
www.---.---

KITCHEN AND LAUNDRY CONSULTANT
Name
Address
T + 999 999 99 99 99
www.---.---

Drawing Title
---
---

Drawing No.
A-100

Scale 1:100 @ A2
Drawn By ---
Approved By ---
Sheet No. Number

© 2023

# დემონტაჟის ორგანიზების კალენდარული გრაფიკი

| სამუშაოთა ჩამონათვალი | | II-თვე | | | IV-თვე | | | VI-თვე | | | VIII-თვე | | | X-თვე | | | XII-თვე | | |
|---|---|---|---|---|---|---|---|---|---|---|---|---|---|---|---|---|---|---|---|
| | | 20 | 40 | 60 | 20 | 40 | 60 | 20 | 40 | 60 | 20 | 40 | 60 | 20 | 40 | 60 | 20 | 40 | 60 |
| სადემონტაჟო შენობები | | | | | | | | | | | | | | | | | | | |
| 01 | ტერიტორიის მომზადება | | | | | | | | | | | | | | | | | | |
| 02 | საინჟინრო კომუნიკაციების ჩახსნა | | | | | | | | | | | | | | | | | | |
| 03 | შენობები №01/1, №02/1, №03/1, №04/1, №05/1, სახურავების დემონტაჟი | | | | | | | | | | | | | | | | | | |
| 04 | შენობები №01/1, №02/1, №03/1, №04/1, №05/1, სრული დემონტაჟი | | | | | | | | | | | | | | | | | | |
| 05 | სამშენებლო მასალის დასაწყობება | | | | | | | | | | | | | | | | | | |
| 06 | ტერიტორიის გასუფთავება ნაგვის გატანა | | | | | | | | | | | | | | | | | | |

LOGO

the PROJECT

City
Street Address

Project No. Pro ---
2023.05.10

DATE ISSUED

Revisions

| No: | Date: | Revision: | Issued by: |
|---|---|---|---|
| --- | --- | --- | --- |
| --- | --- | --- | --- |
Key Plan

N

DESIGN ARCHITECT
Name
Address
T + 999 999 99 99 99
www.---.---

ARCHITECT OF RECORD
Name
Address
T + 999 999 99 99 99
www.---.---

STRUCTURAL CONSULTANT
Name
Address
T + 999 999 99 99 99
www.---.---

MEP CONSULTANT
Name
Address
T + 999 999 99 99 99
www.---.---

INTERIOR DESIGN CONSULTANT
Name
Address
T + 999 999 99 99 99
www.---.---

ACOUSTICAL CONSULTANT
Name
Address
T + 999 999 99 99 99
www.---.---

LIGHTING CONSULTANT
Name
Address
T + 999 999 99 99 99
www.---.---

KITCHEN AND LAUNDRY CONSULTANT
Name
Address
T + 999 999 99 99 99
www.---.---

Drawing Title
---
---

Drawing No.
A-100

Scale 1:100 @ A2
Drawn By ---
Approved By ---
Sheet No. Number

© 2023

სართული 1
მასშტაბი 1:100

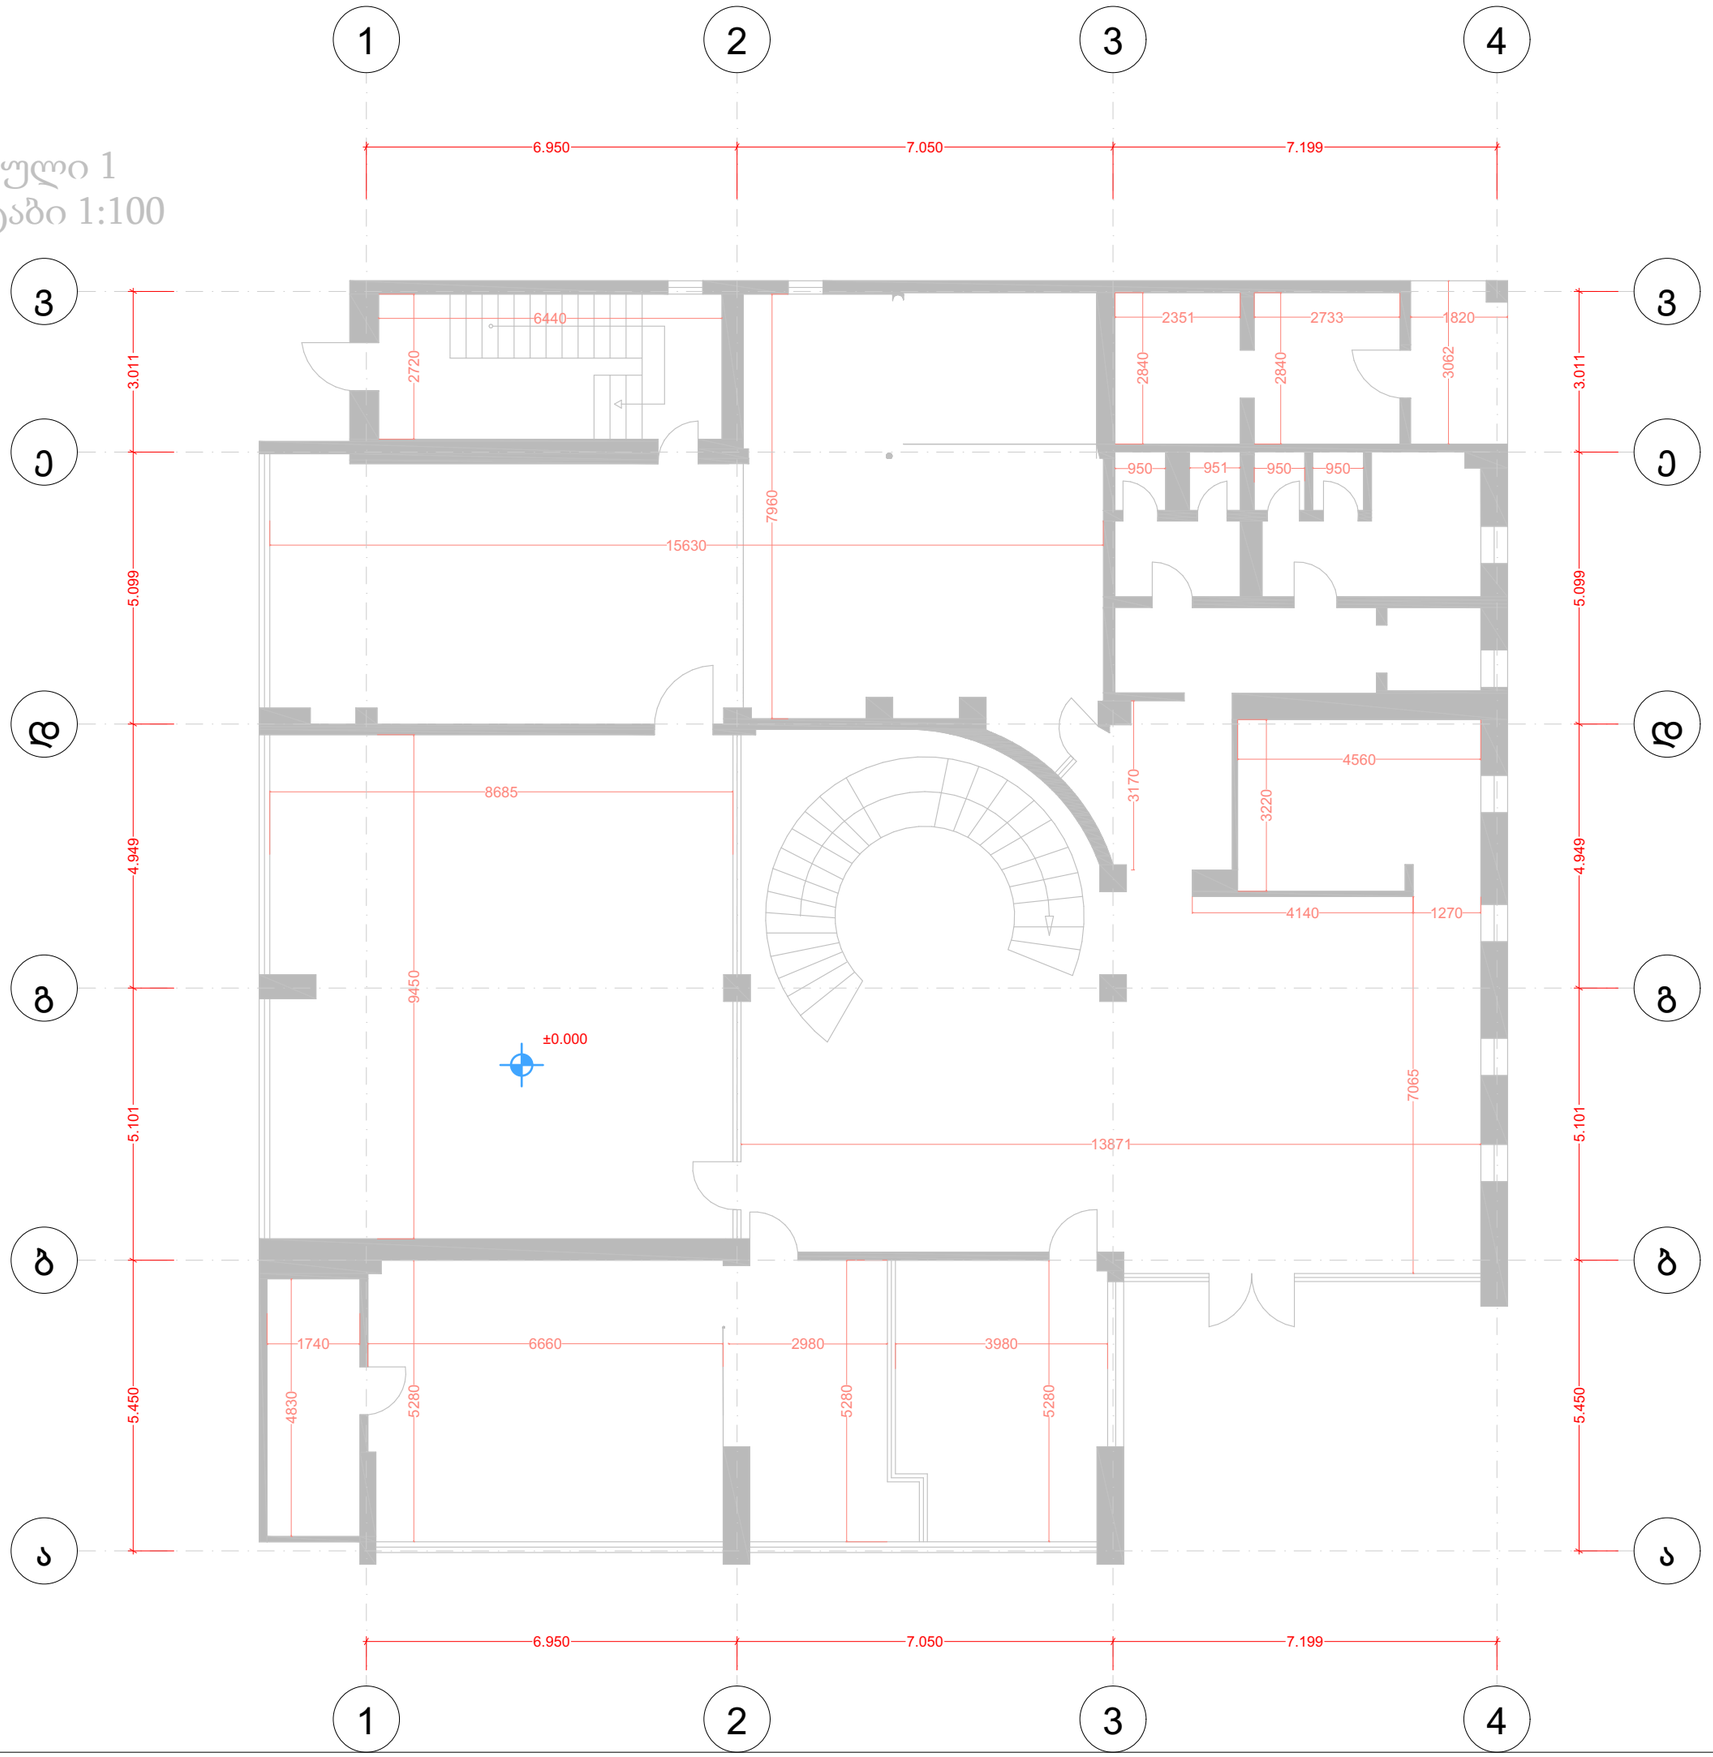


LOGO

# the PROJECT

City
Street Address

Project No. Pro ---
2023.05.10

DATE ISSUED

Revisions

| No: | Date: | Revision: | Issued by: |
|---|---|---|---|
| --- | --- | --- | --- |
| --- | --- | --- | --- |
| --- | --- | --- | --- |

სართული 2
მასშტაბი 1:100

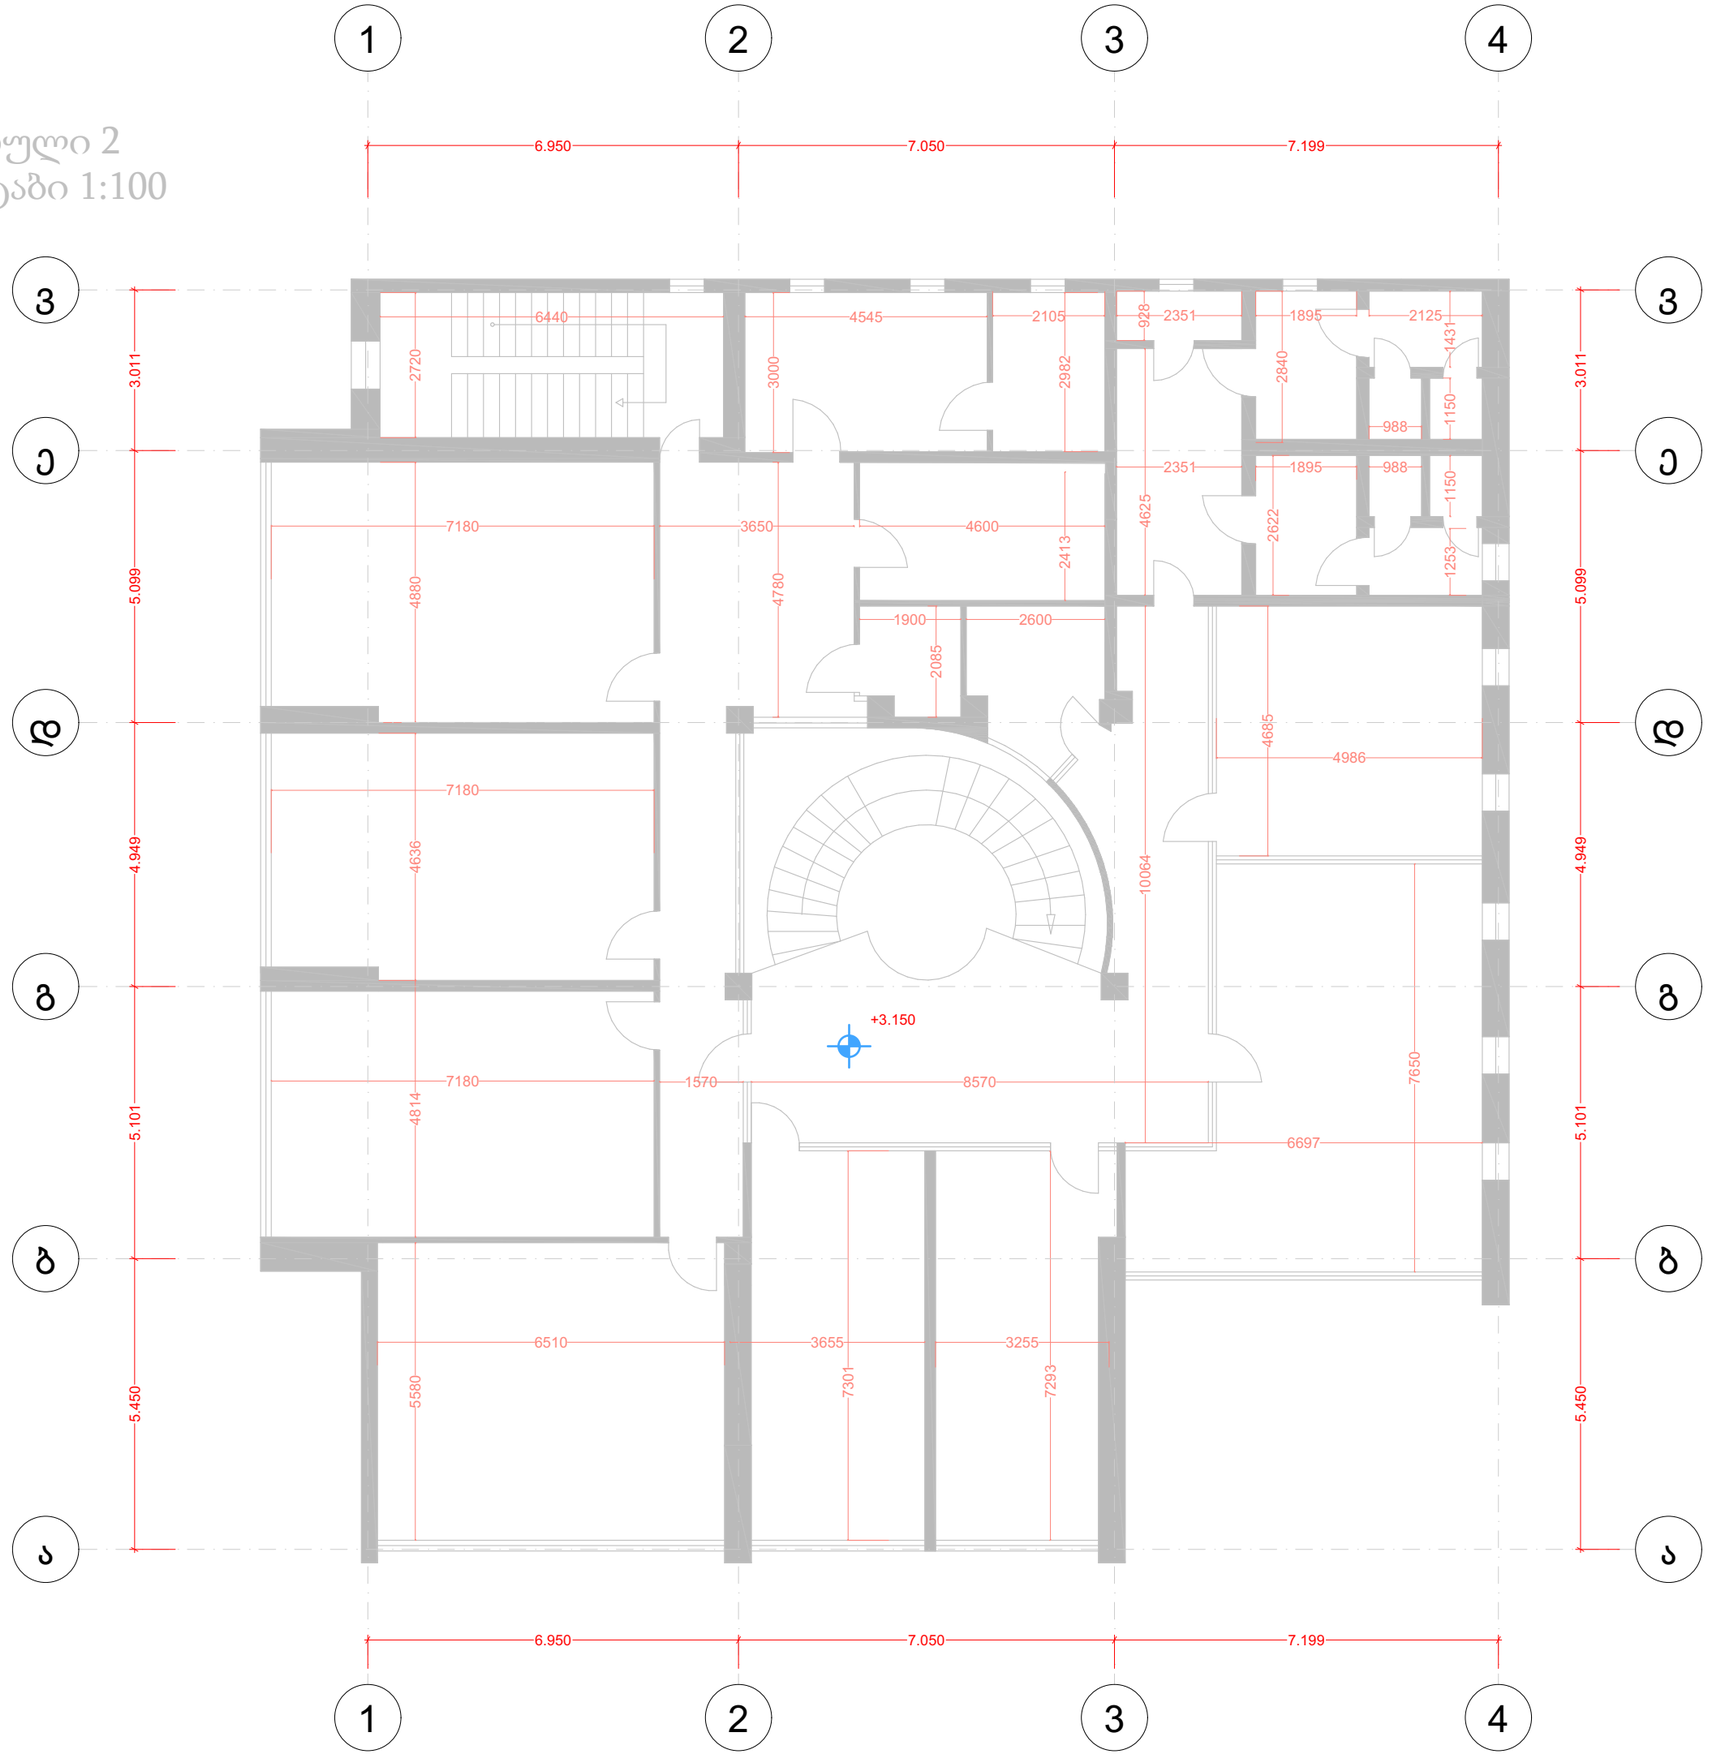


LOGO

# the PROJECT

City
Street Address

Project No. Pro ---

2023.05.10

DATE ISSUED

Revisions

| No: | Date: | Revision: | Issued by: |
|---|---|---|---|
| --- | --- | --- | --- |
| --- | --- | --- | --- |
Key Plan

N

DESIGN ARCHITECT
Name
Address
T + 999 999 99 99
www.---.---

ARCHITECT OF RECORD
Name
Address
T + 999 999 99 99
www.---.---

STRUCTURAL CONSULTANT
Name
Address
T + 999 999 99 99
www.---.---

MEP CONSULTANT
Name
Address
T + 999 999 99 99
www.---.---

INTERIOR DESIGN CONSULTANT
Name
Address
T + 999 999 99 99
www.---.---

ACOUSTICAL CONSULTANT
Name
Address
T + 999 999 99 99
www.---.---

LIGHTING CONSULTANT
Name
Address
T + 999 999 99 99
www.---.---

KITCHEN AND LAUNDRY CONSULTANT
Name
Address
T + 999 999 99 99
www.---.---

Drawing Title
---
---

Drawing No.
A-100

Scale 1:100 @ A2
Drawn By ---
Approved By ---
Sheet No. Number

© 2023

# სართული 3
მასშტაბი 1:100

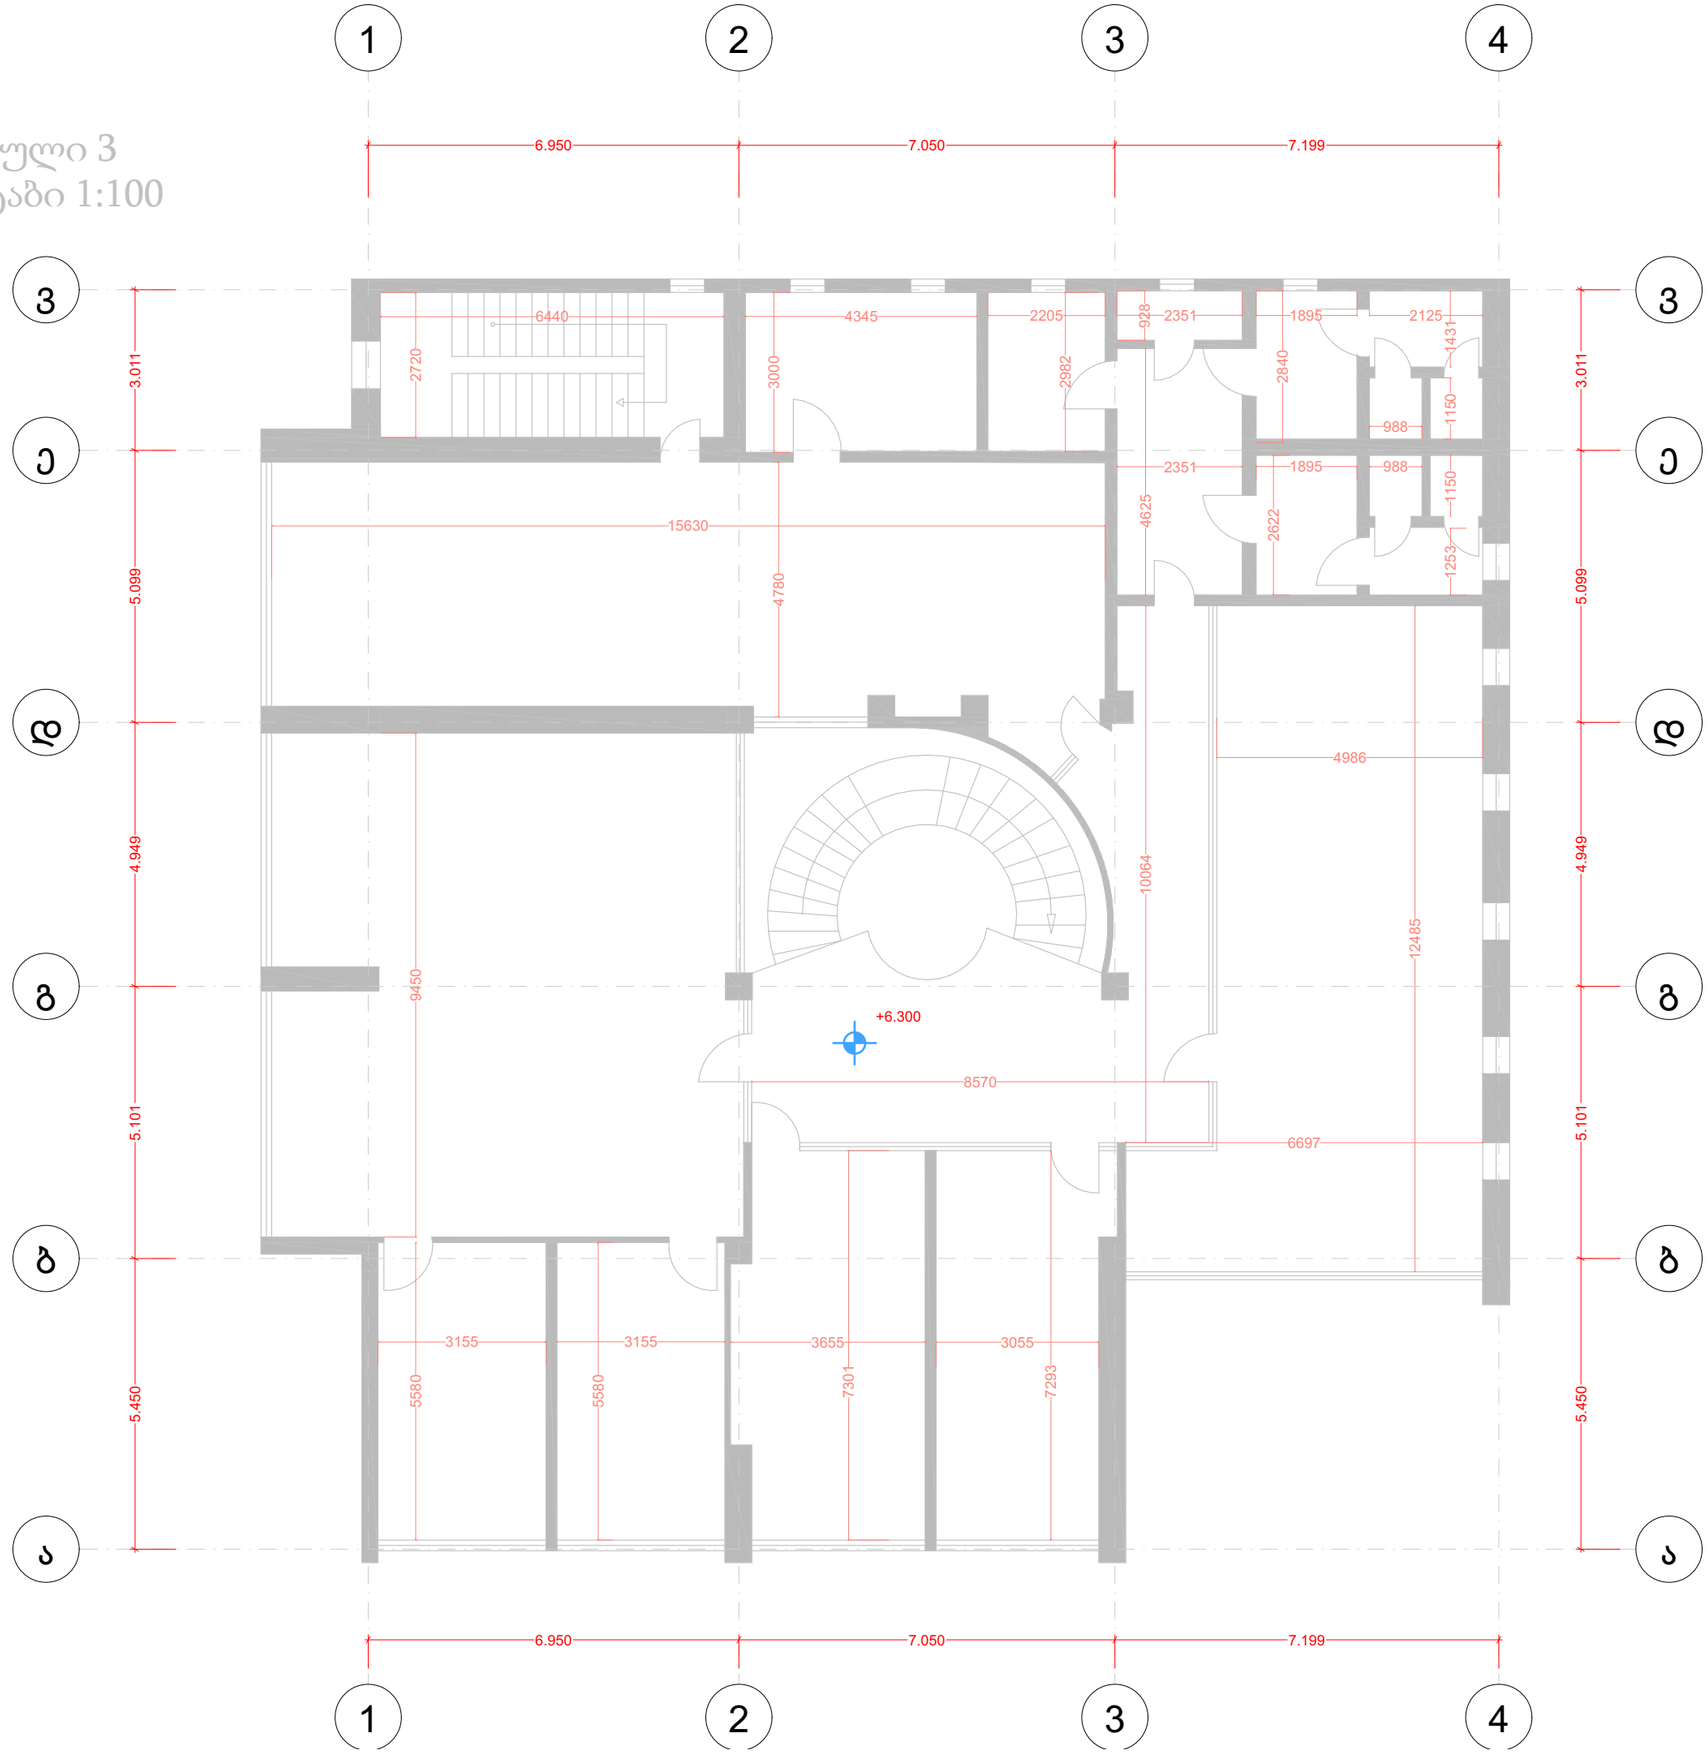


LOGO

# the PROJECT

City
Street Address

Project No. Pro ---
2023.05.10

DATE ISSUED

Revisions

| No: | Date: | Revision: | Issued by: |
|---|---|---|---|
| --- | --- | --- | --- |

Key Plan

N

DESIGN ARCHITECT
Name
Address
T + 999 999 99 99 99
www.---.---

ARCHITECT OF RECORD
Name
Address
T + 999 999 99 99 99
www.---.---

STRUCTURAL CONSULTANT
Name
Address
T + 999 999 99 99 99
www.---.---

MEP CONSULTANT
Name
Address
T + 999 999 99 99 99
www.---.---

INTERIOR DESIGN CONSULTANT
Name
Address
T + 999 999 99 99 99
www.---.---

ACOUSTICAL CONSULTANT
Name
Address
T + 999 999 99 99 99
www.---.---

LIGHTING CONSULTANT
Name
Address
T + 999 999 99 99 99
www.---.---

KITCHEN AND LAUNDRY CONSULTANT
Name
Address
T + 999 999 99 99 99
www.---.---

Drawing Title
---
---

Drawing No.
A-100

Scale 1:100 @ A2
Drawn By ---
Approved By ---
Sheet No. Number

© 2023

სართული 4
მასშტაბი 1:100

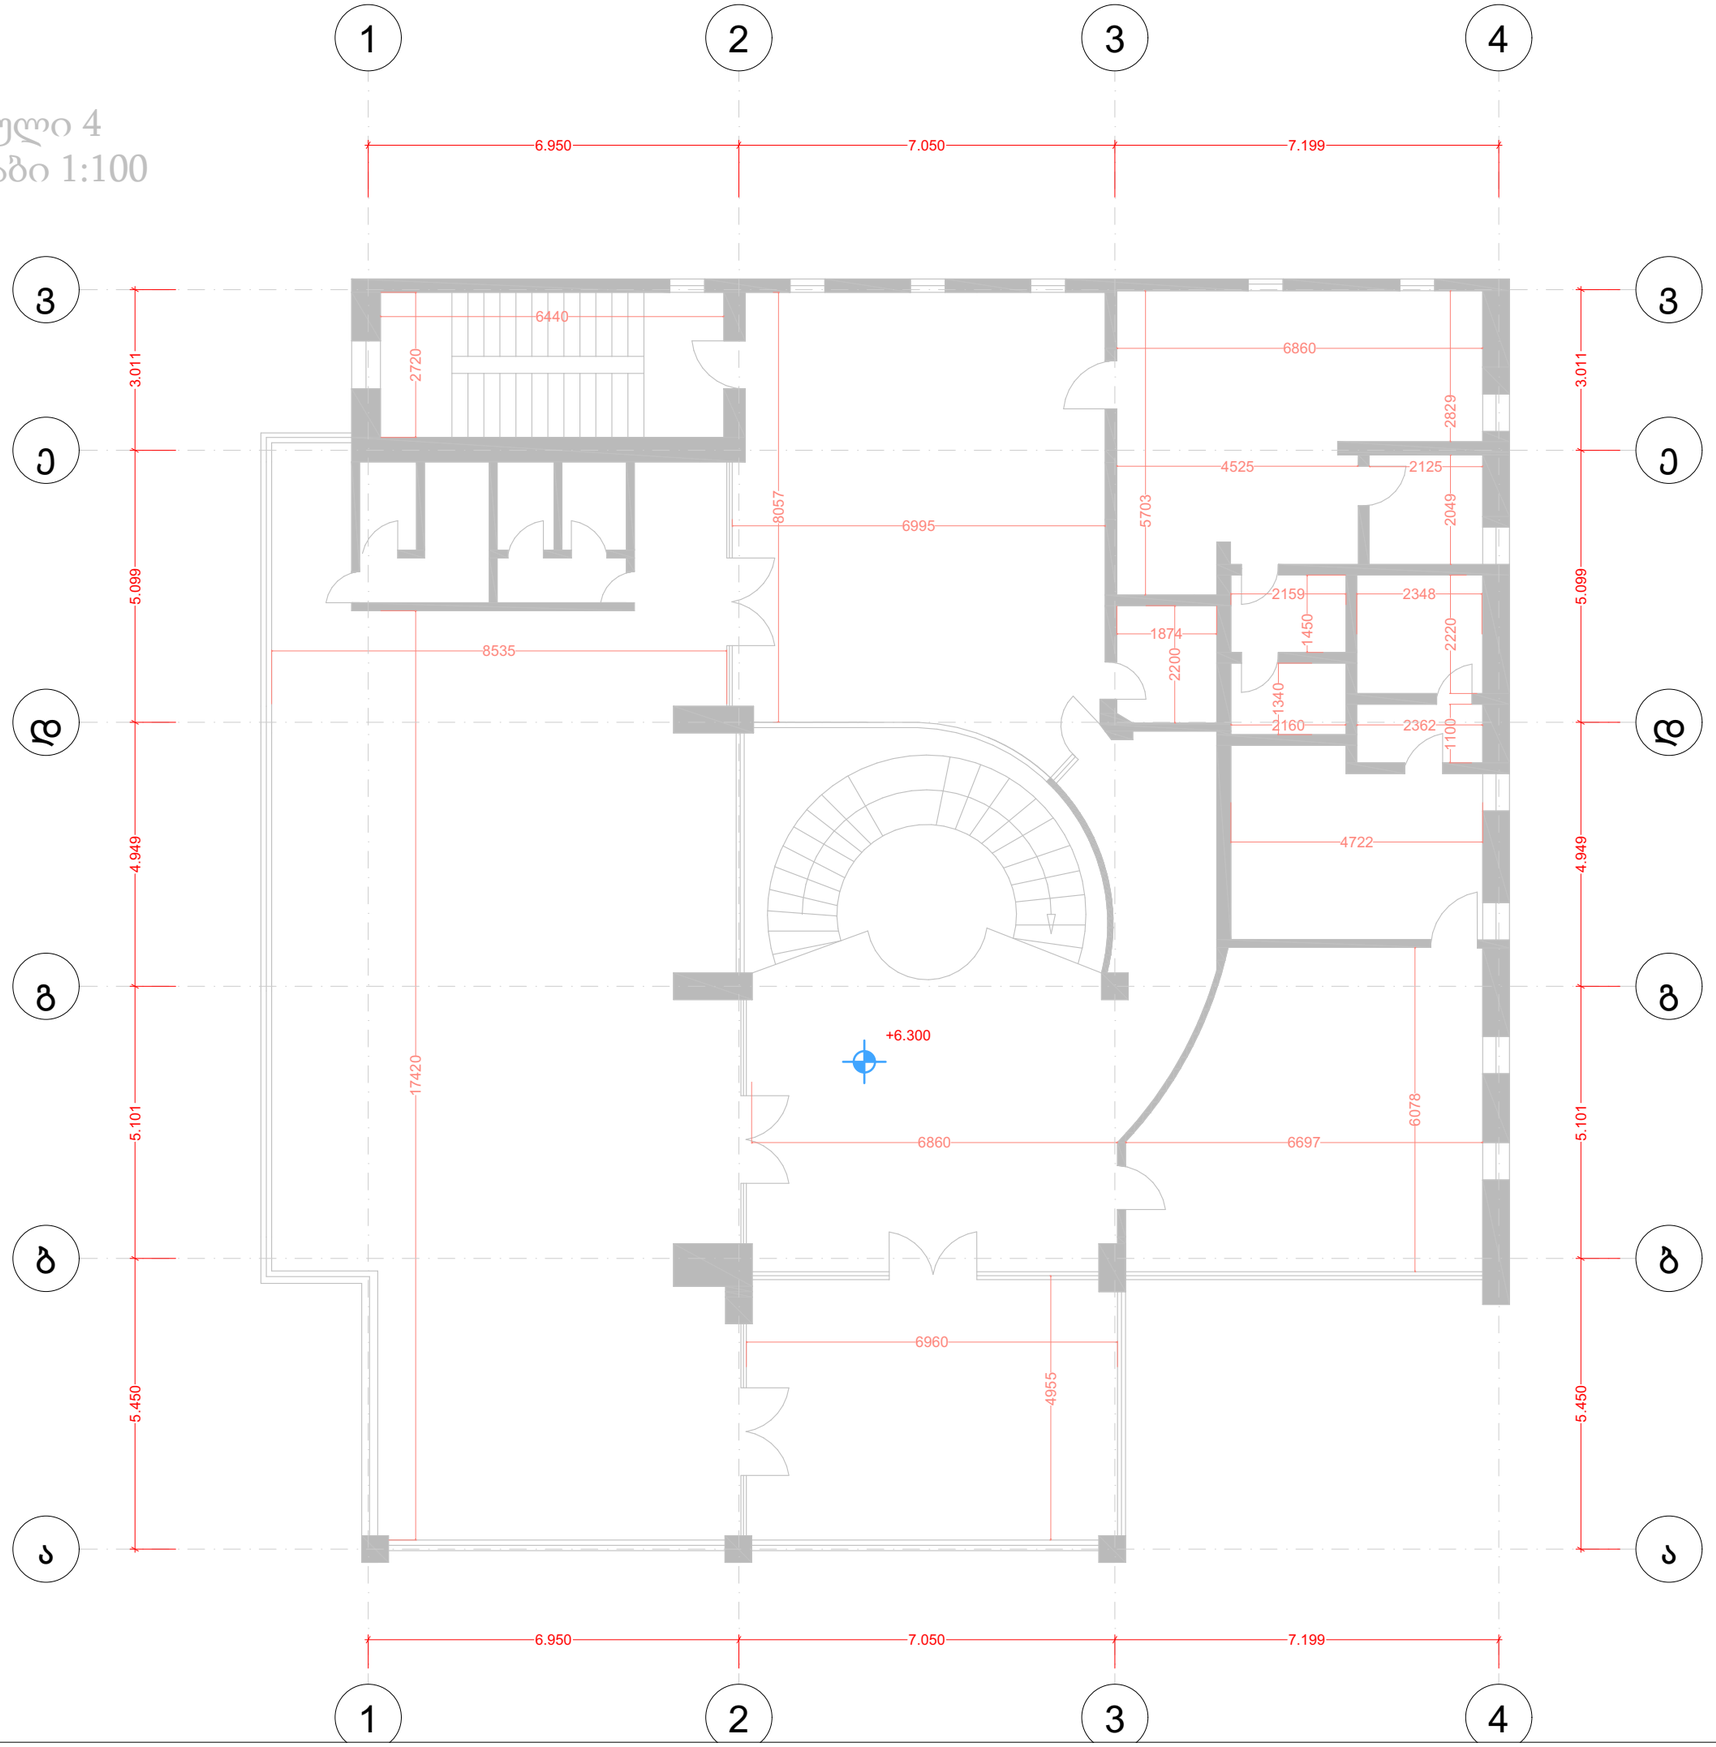


LOGO

# the PROJECT

City
Street Address

Project No. Pro ---

2023.05.10

DATE ISSUED

Revisions

| No: | Date: | Revision: | Issued by: |
|---|---|---|---|
| --- | --- | --- | --- |

Key Plan

N

DESIGN ARCHITECT
Name
Address
T + 999 999 99 99
www.---.---

ARCHITECT OF RECORD
Name
Address
T + 999 999 99 99
www.---.---

STRUCTURAL CONSULTANT
Name
Address
T + 999 999 99 99
www.---.---

MEP CONSULTANT
Name
Address
T + 999 999 99 99
www.---.---

INTERIOR DESIGN CONSULTANT
Name
Address
T + 999 999 99 99
www.---.---

ACOUSTICAL CONSULTANT
Name
Address
T + 999 999 99 99
www.---.---

LIGHTING CONSULTANT
Name
Address
T + 999 999 99 99
www.---.---

KITCHEN AND LAUNDRY CONSULTANT
Name
Address
T + 999 999 99 99
www.---.---

Drawing Title
---
---

Drawing No.
A-100

Scale 1:100 @ A2
Drawn By ---
Approved By ---
Sheet No. Number

© 2023

გადახურვა
მასშტაბი 1:100

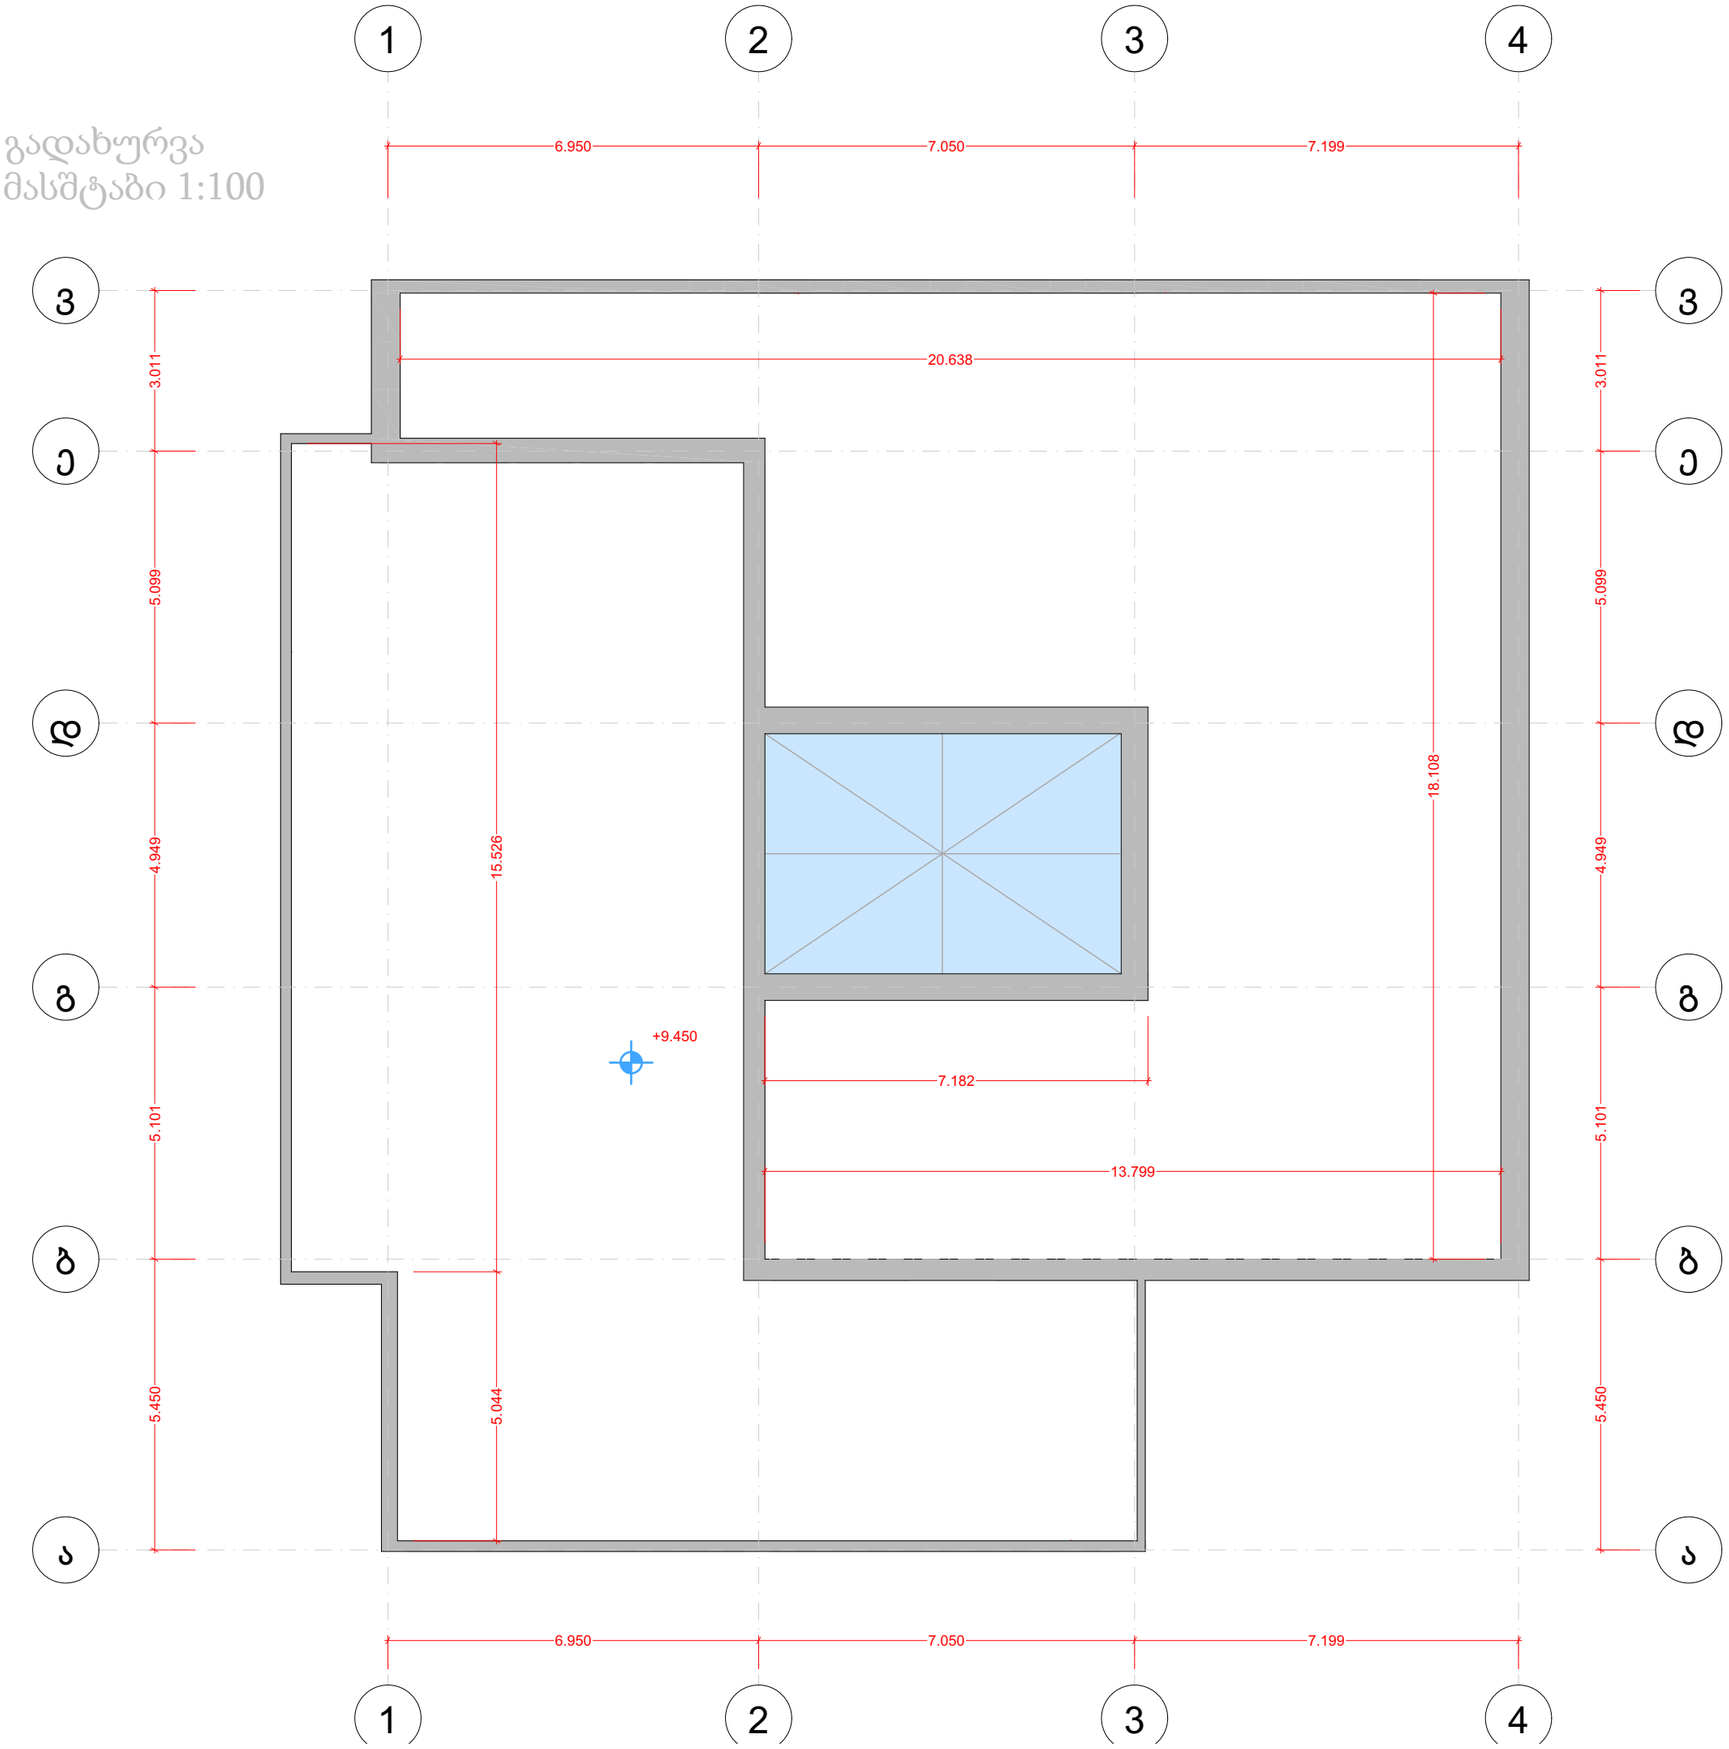


LOGO

# the PROJECT

City
Street Address

Project No. Pro ---
2023.05.10

DATE ISSUED

Revisions

| No: | Date: | Revision: | Issued by: |
|---|---|---|---|
| --- | --- | --- | --- |
| --- | --- | --- | --- |
Key Plan

N

DESIGN ARCHITECT
Name
Address
T + 999 999 99 99
www.---.---

ARCHITECT OF RECORD
Name
Address
T + 999 999 99 99
www.---.---

STRUCTURAL CONSULTANT
Name
Address
T + 999 999 99 99
www.---.---

MEP CONSULTANT
Name
Address
T + 999 999 99 99
www.---.---

INTERIOR DESIGN CONSULTANT
Name
Address
T + 999 999 99 99
www.---.---

ACOUSTICAL CONSULTANT
Name
Address
T + 999 999 99 99
www.---.---

LIGHTING CONSULTANT
Name
Address
T + 999 999 99 99
www.---.---

KITCHEN AND LAUNDRY CONSULTANT
Name
Address
T + 999 999 99 99
www.---.---

Drawing Title
---
---

Drawing No.
A-100

Scale 1:100 @ A2
Drawn By ---
Approved By ---
Sheet No. Number

© 2023

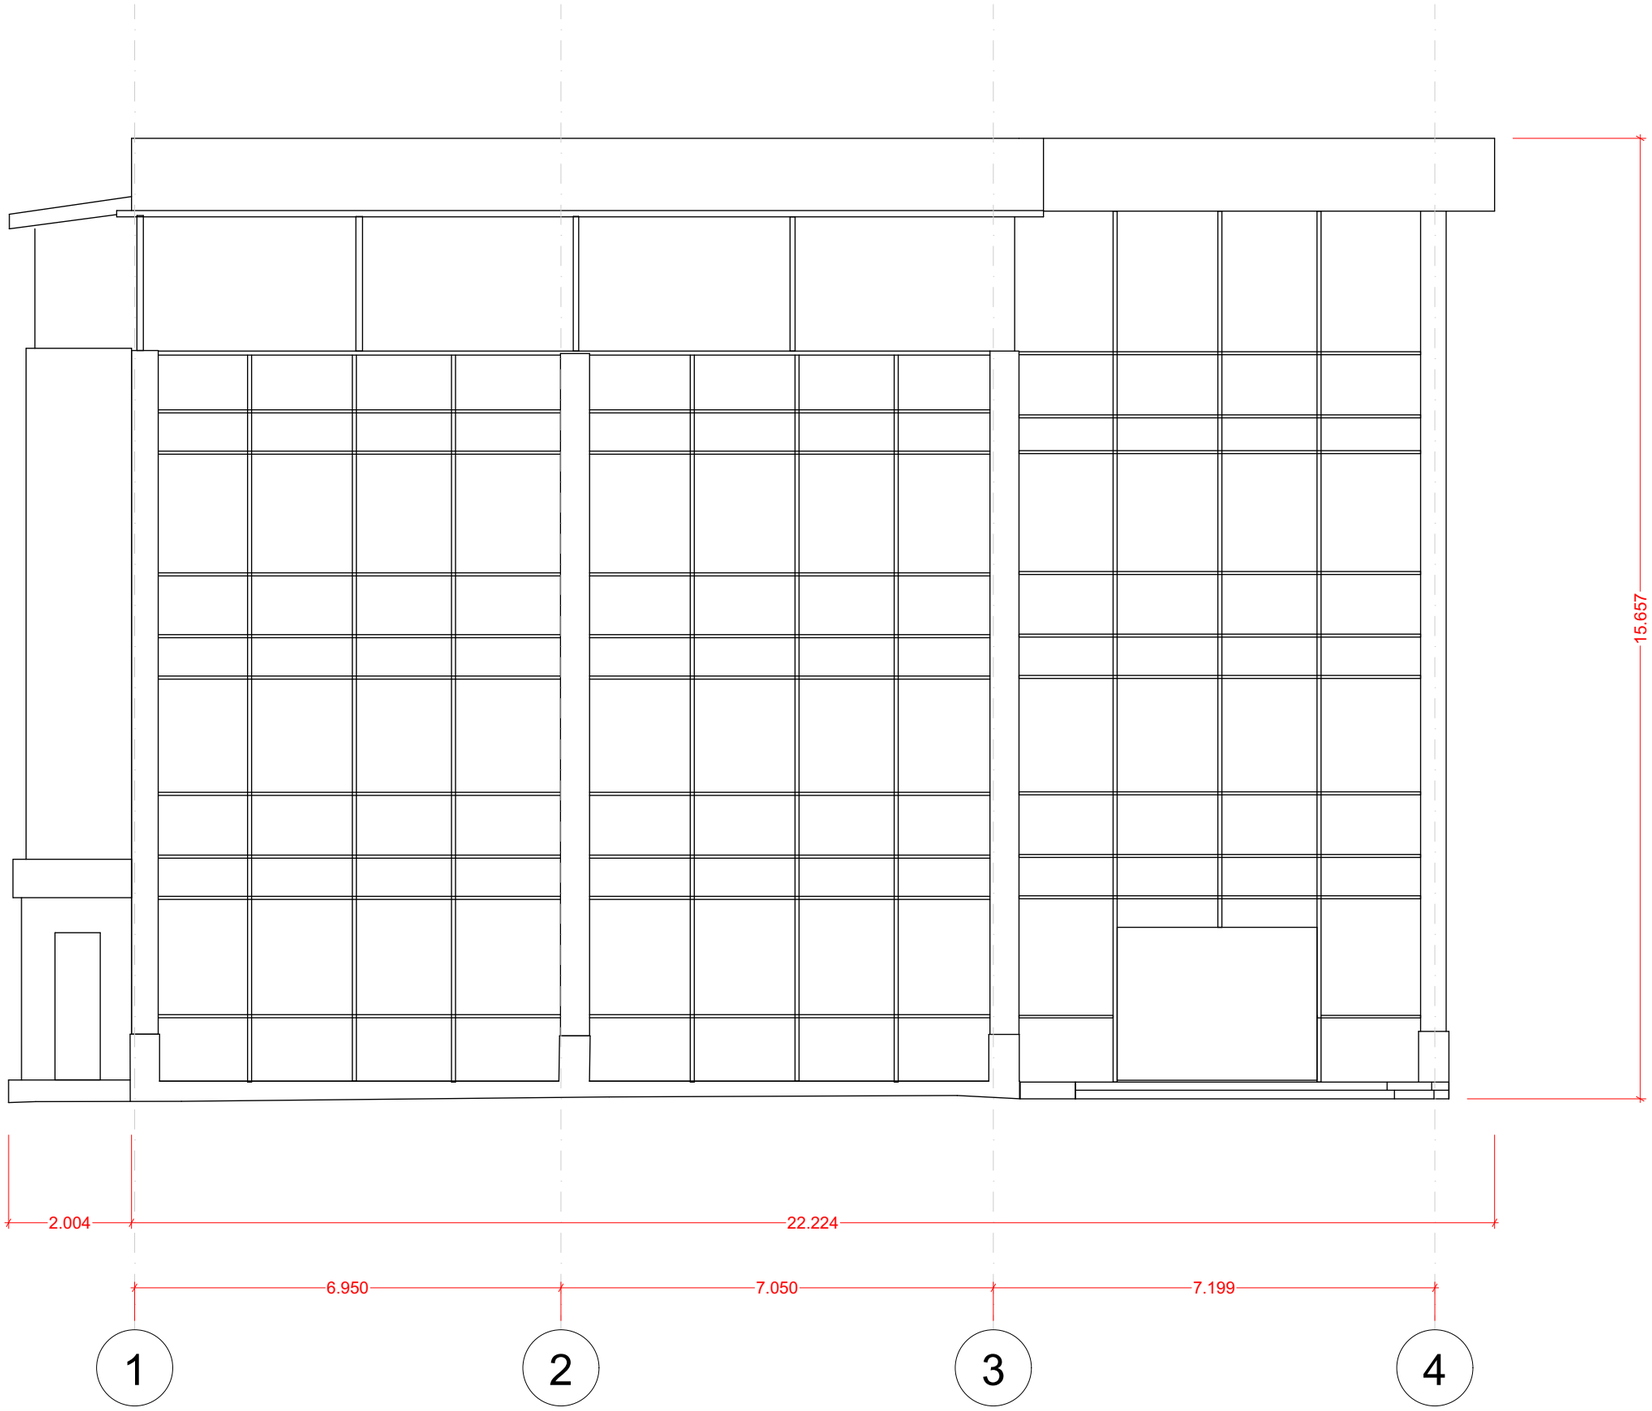


LOGO

# the PROJECT

City
Street Address

Project No. Pro ---
2023.05.10

DATE ISSUED

Revisions

| No: | Date: | Revision: | Issued by: |
|---|---|---|---|
| --- | --- | --- | --- |
| --- | --- | --- | --- |
Key Plan

N

DESIGN ARCHITECT
Name
Address
T + 999 999 99 99 99
www.---.---

ARCHITECT OF RECORD
Name
Address
T + 999 999 99 99 99
www.---.---

STRUCTURAL CONSULTANT
Name
Address
T + 999 999 99 99 99
www.---.---

MEP CONSULTANT
Name
Address
T + 999 999 99 99 99
www.---.---

INTERIOR DESIGN CONSULTANT
Name
Address
T + 999 999 99 99 99
www.---.---

ACOUSTICAL CONSULTANT
Name
Address
T + 999 999 99 99 99
www.---.---

LIGHTING CONSULTANT
Name
Address
T + 999 999 99 99 99
www.---.---

KITCHEN AND LAUNDRY CONSULTANT
Name
Address
T + 999 999 99 99 99
www.---.---

Drawing Title
---
---

Drawing No.
A-100

Scale 1:100 @ A2
Drawn By ---
Approved By ---
Sheet No. Number

© 2023

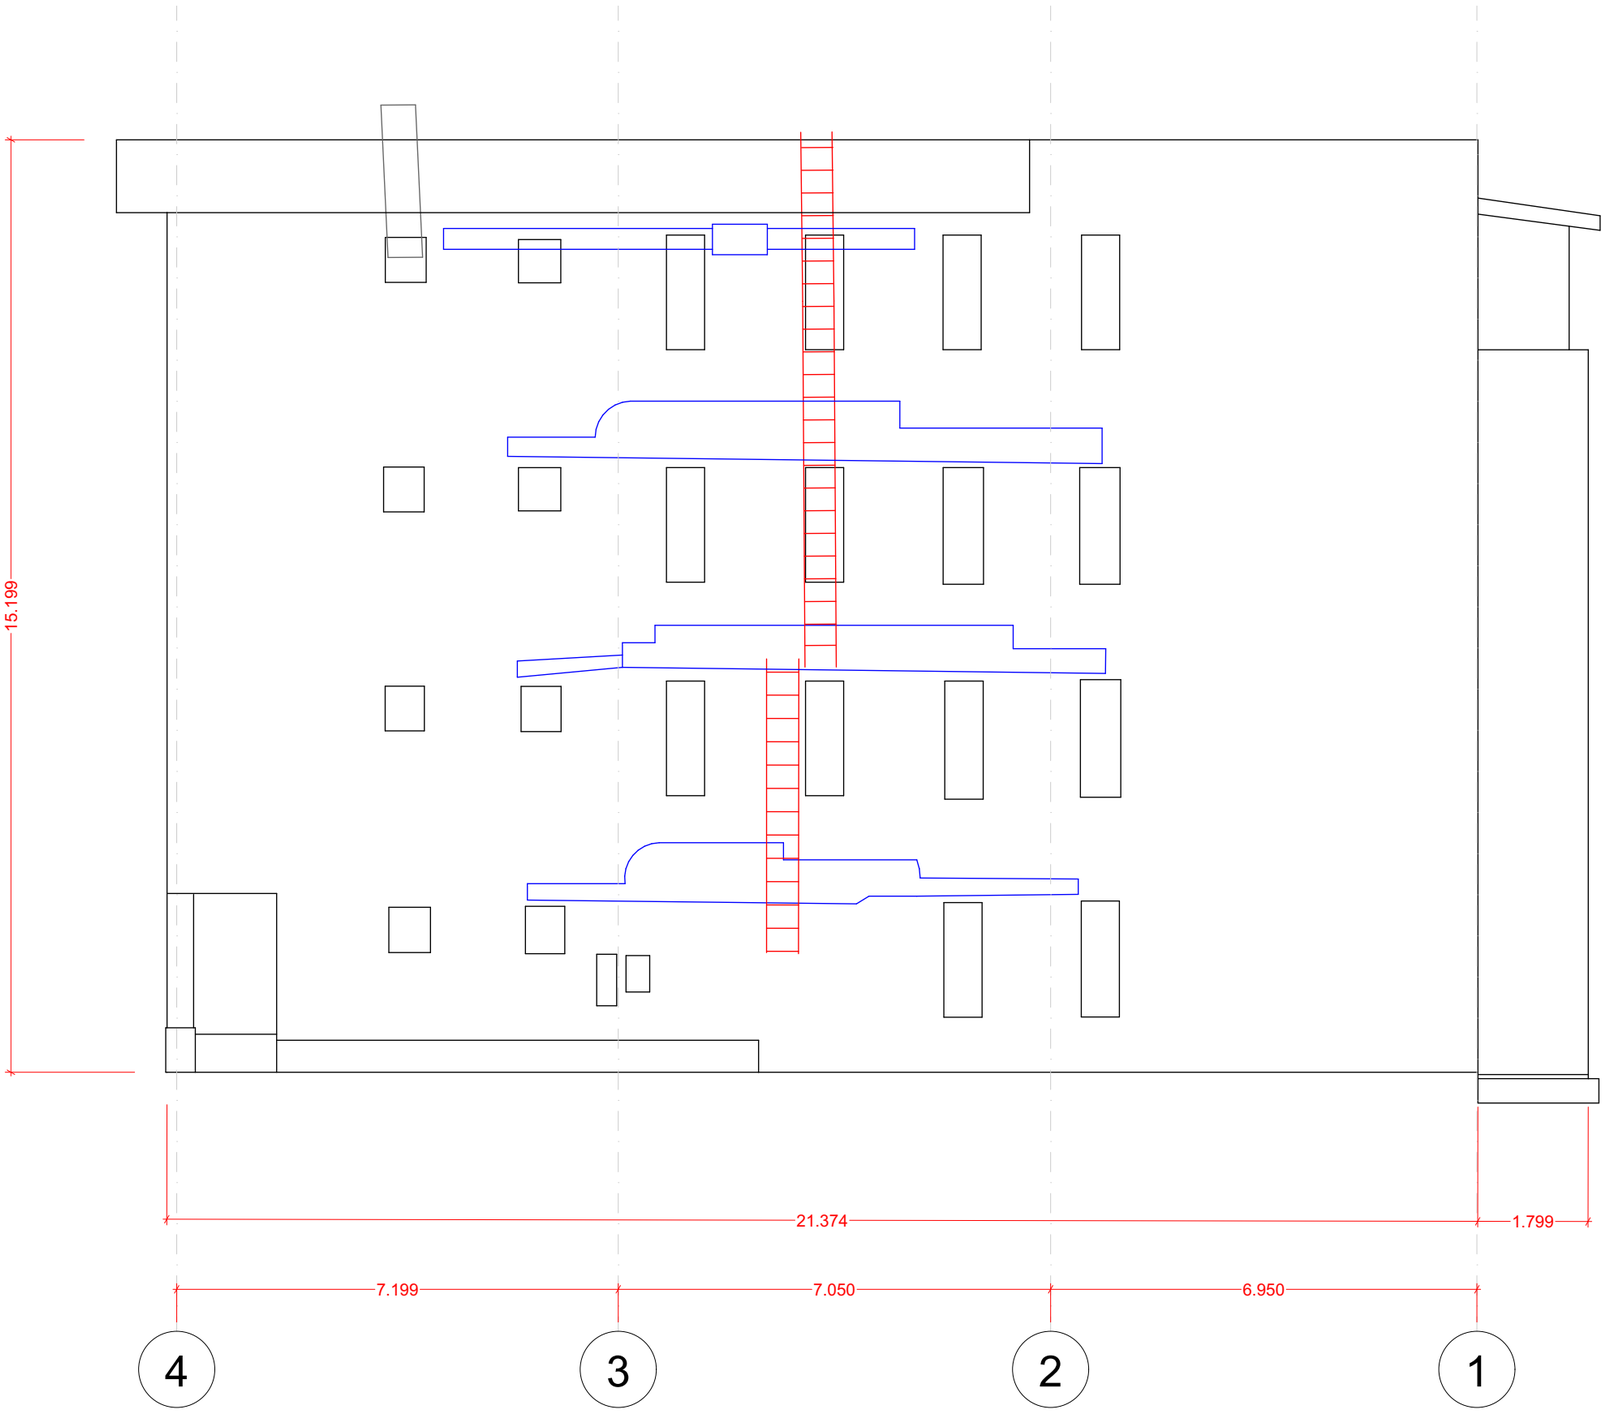


LOGO

# the PROJECT

City
Street Address

Project No. Pro ---
2023.05.10

DATE ISSUED

Revisions

| No: | Date: | Revision: | Issued by: |
|---|---|---|---|
| --- | --- | --- | --- |
| --- | --- | --- | --- |
Key Plan

N

DESIGN ARCHITECT
Name
Address
T + 999 999 99 99 99
www.---.---

ARCHITECT OF RECORD
Name
Address
T + 999 999 99 99 99
www.---.---

STRUCTURAL CONSULTANT
Name
Address
T + 999 999 99 99 99
www.---.---

MEP CONSULTANT
Name
Address
T + 999 999 99 99 99
www.---.---

INTERIOR DESIGN CONSULTANT
Name
Address
T + 999 999 99 99 99
www.---.---

ACOUSTICAL CONSULTANT
Name
Address
T + 999 999 99 99 99
www.---.---

LIGHTING CONSULTANT
Name
Address
T + 999 999 99 99 99
www.---.---

KITCHEN AND LAUNDRY CONSULTANT
Name
Address
T + 999 999 99 99 99
www.---.---

Drawing Title
---
---

Drawing No.
A-100

Scale 1:100 @ A2
Drawn By ---
Approved By ---
Sheet No. Number

© 2023

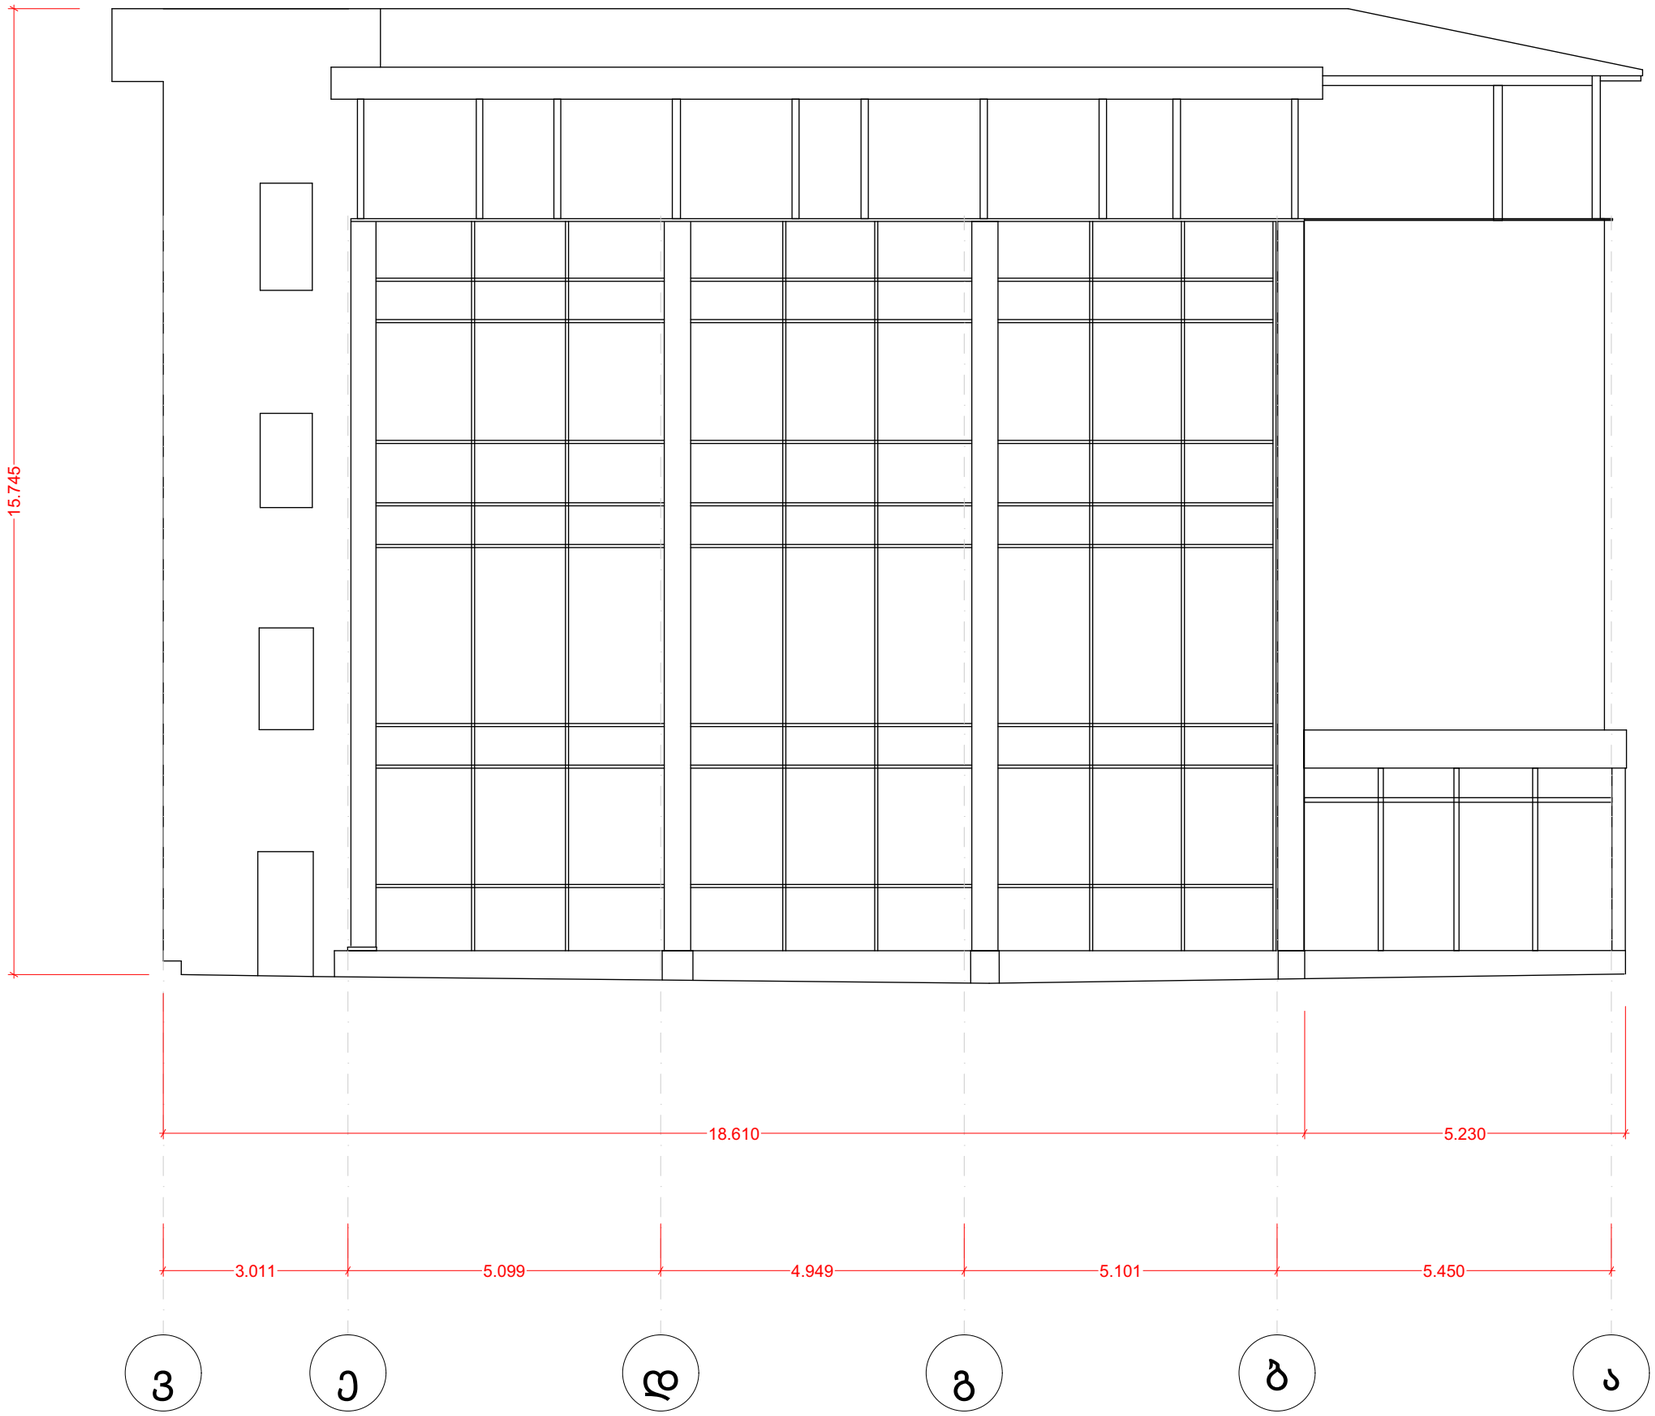


LOGO

# the PROJECT

City
Street Address

Project No. Pro ---

2023.05.10

DATE ISSUED

Revisions

| No: | Date: | Revision: | Issued by: |
|---|---|---|---|
| --- | --- | --- | --- |
| --- | --- | --- | --- |
Key Plan

N

DESIGN ARCHITECT
Name
Address
T + 999 999 99 99 99
www.---.---

ARCHITECT OF RECORD
Name
Address
T + 999 999 99 99 99
www.---.---

STRUCTURAL CONSULTANT
Name
Address
T + 999 999 99 99 99
www.---.---

MEP CONSULTANT
Name
Address
T + 999 999 99 99 99
www.---.---

INTERIOR DESIGN CONSULTANT
Name
Address
T + 999 999 99 99 99
www.---.---

ACOUSTICAL CONSULTANT
Name
Address
T + 999 999 99 99 99
www.---.---

LIGHTING CONSULTANT
Name
Address
T + 999 999 99 99 99
www.---.---

KITCHEN AND LAUNDRY CONSULTANT
Name
Address
T + 999 999 99 99 99
www.---.---

Drawing Title
---
---

Drawing No.
A-100

Scale 1:100 @ A2
Drawn By ---
Approved By ---
Sheet No. Number

© 2023

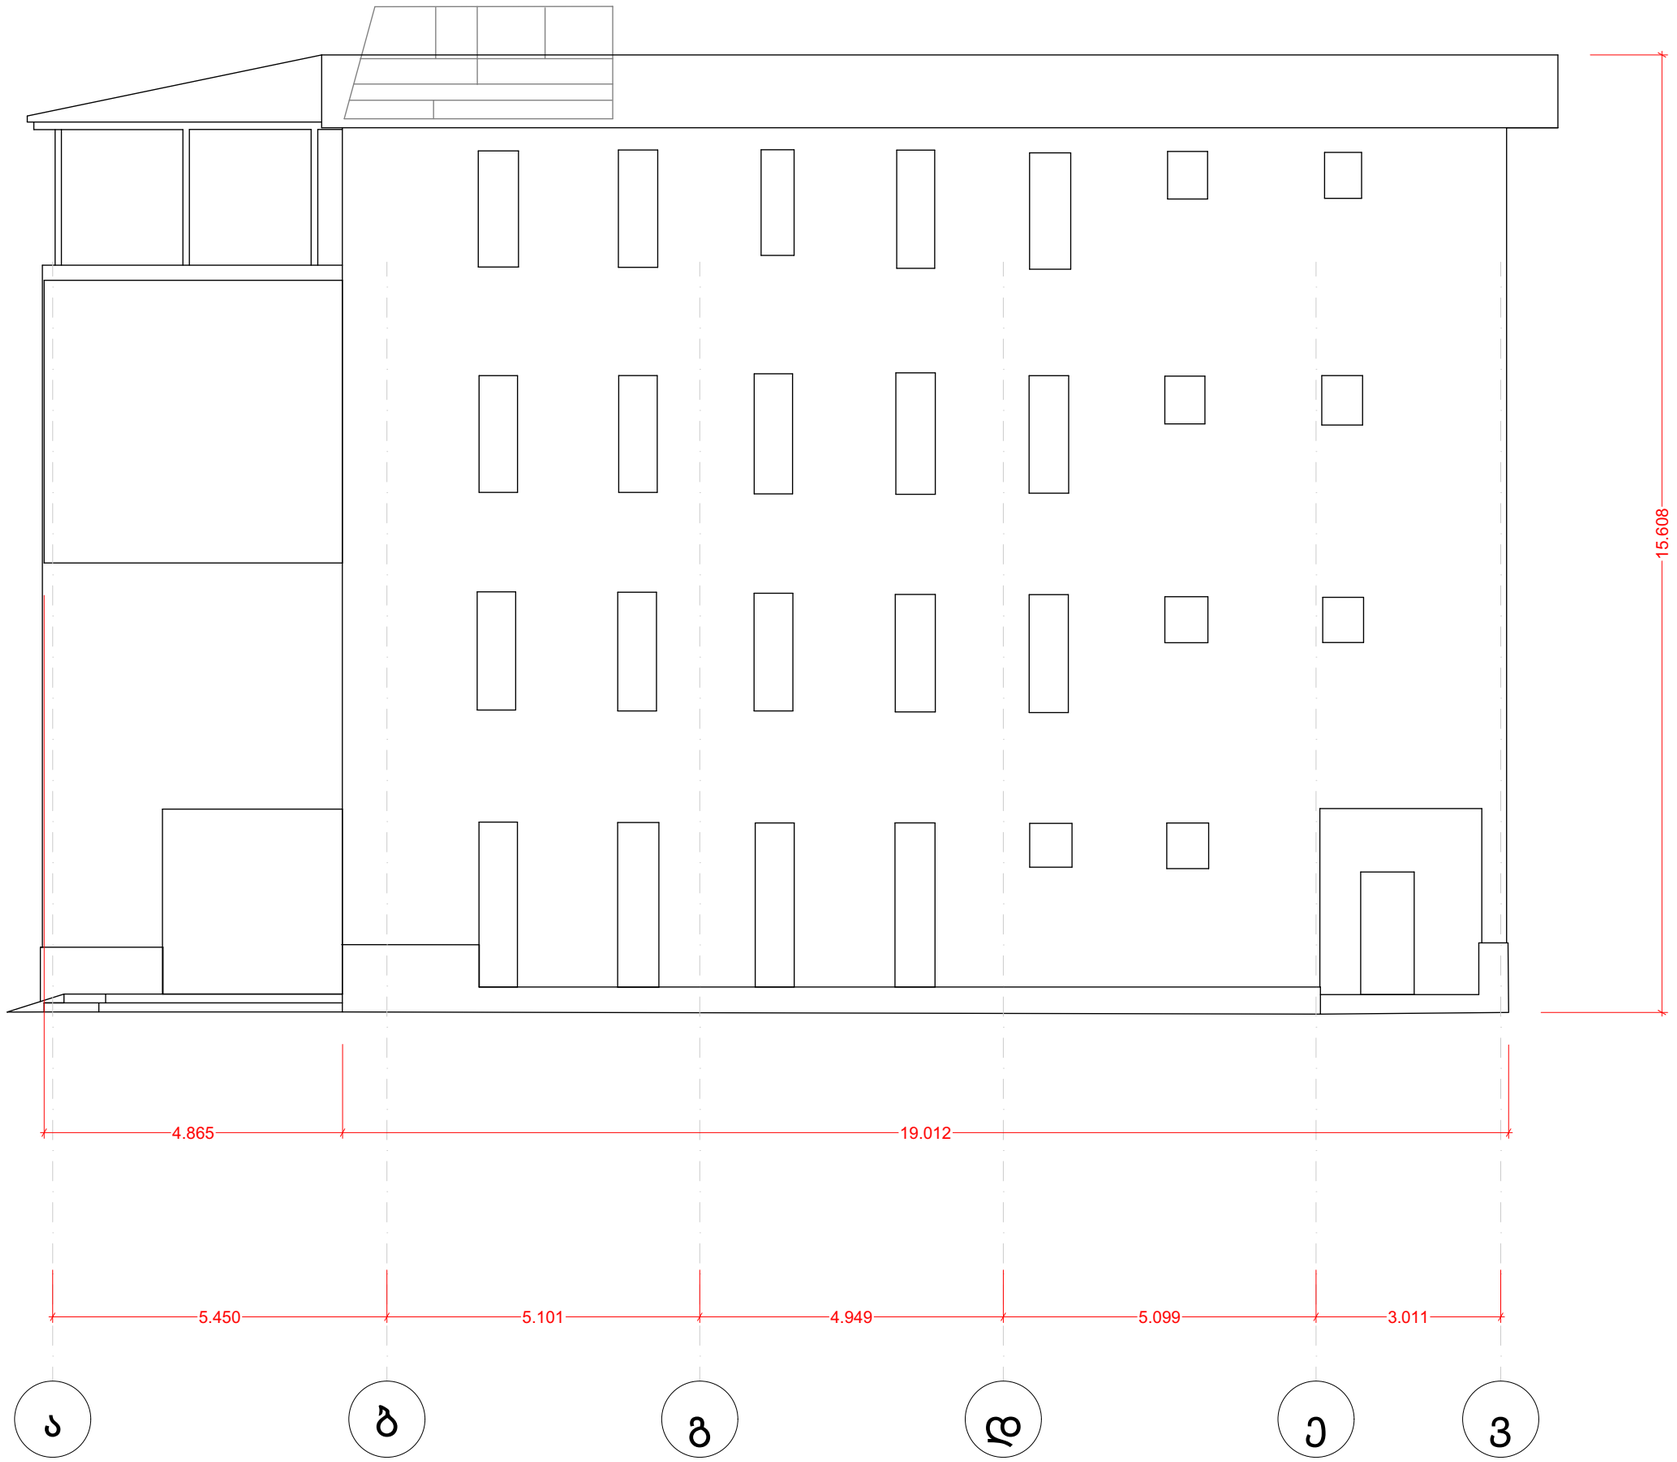


LOGO

# the PROJECT

City
Street Address

Project No. Pro ---

2023.05.10

DATE ISSUED

Revisions

| No: | Date: | Revision: | Issued by: |
|---|---|---|---|
| --- | --- | --- | --- |
| --- | --- | --- | --- |
Key Plan

N

DESIGN ARCHITECT
Name
Address
T + 999 999 99 99 99
www.---.---

ARCHITECT OF RECORD
Name
Address
T + 999 999 99 99 99
www.---.---

STRUCTURAL CONSULTANT
Name
Address
T + 999 999 99 99 99
www.---.---

MEP CONSULTANT
Name
Address
T + 999 999 99 99 99
www.---.---

INTERIOR DESIGN CONSULTANT
Name
Address
T + 999 999 99 99 99
www.---.---

ACOUSTICAL CONSULTANT
Name
Address
T + 999 999 99 99 99
www.---.---

LIGHTING CONSULTANT
Name
Address
T + 999 999 99 99 99
www.---.---

KITCHEN AND LAUNDRY CONSULTANT
Name
Address
T + 999 999 99 99 99
www.---.---

Drawing Title
---
---

Drawing No.
A-100

Scale 1:100 @ A2
Drawn By ---
Approved By ---
Sheet No. Number

© 2023

შ.პ.ს კირკიტაძე და კომპანია ( ს/ნ416294067 )

L.T.D "KIRKITADZE & COMPANY"

პეკინის ქ. №27 ტ: 2 37 23 00 მობ: 5 99 56 22 76, ფაქსი: 2 37 23 00

Pekini str. N 27 tel: 2 37 23 00 mob: 5 99 56 22 76, fax: 2 37 23 00

ქალაქი თბილისი, დავით აღმაშენებლის ხეივანი №66 (ს/კ: 01.72.14.094.691)
შპს "ელ ჯის" (ID: 406052890) საკუთრებაში არსებული 2000 კვ.მ. არასასოფლო-სამეურნეო
დანიშნულების მიწის ნაკვეთის და მისი მიმდებარე ტერიტორიის ტოპოგრაფიული

# ᲒᲔᲒᲛᲐ

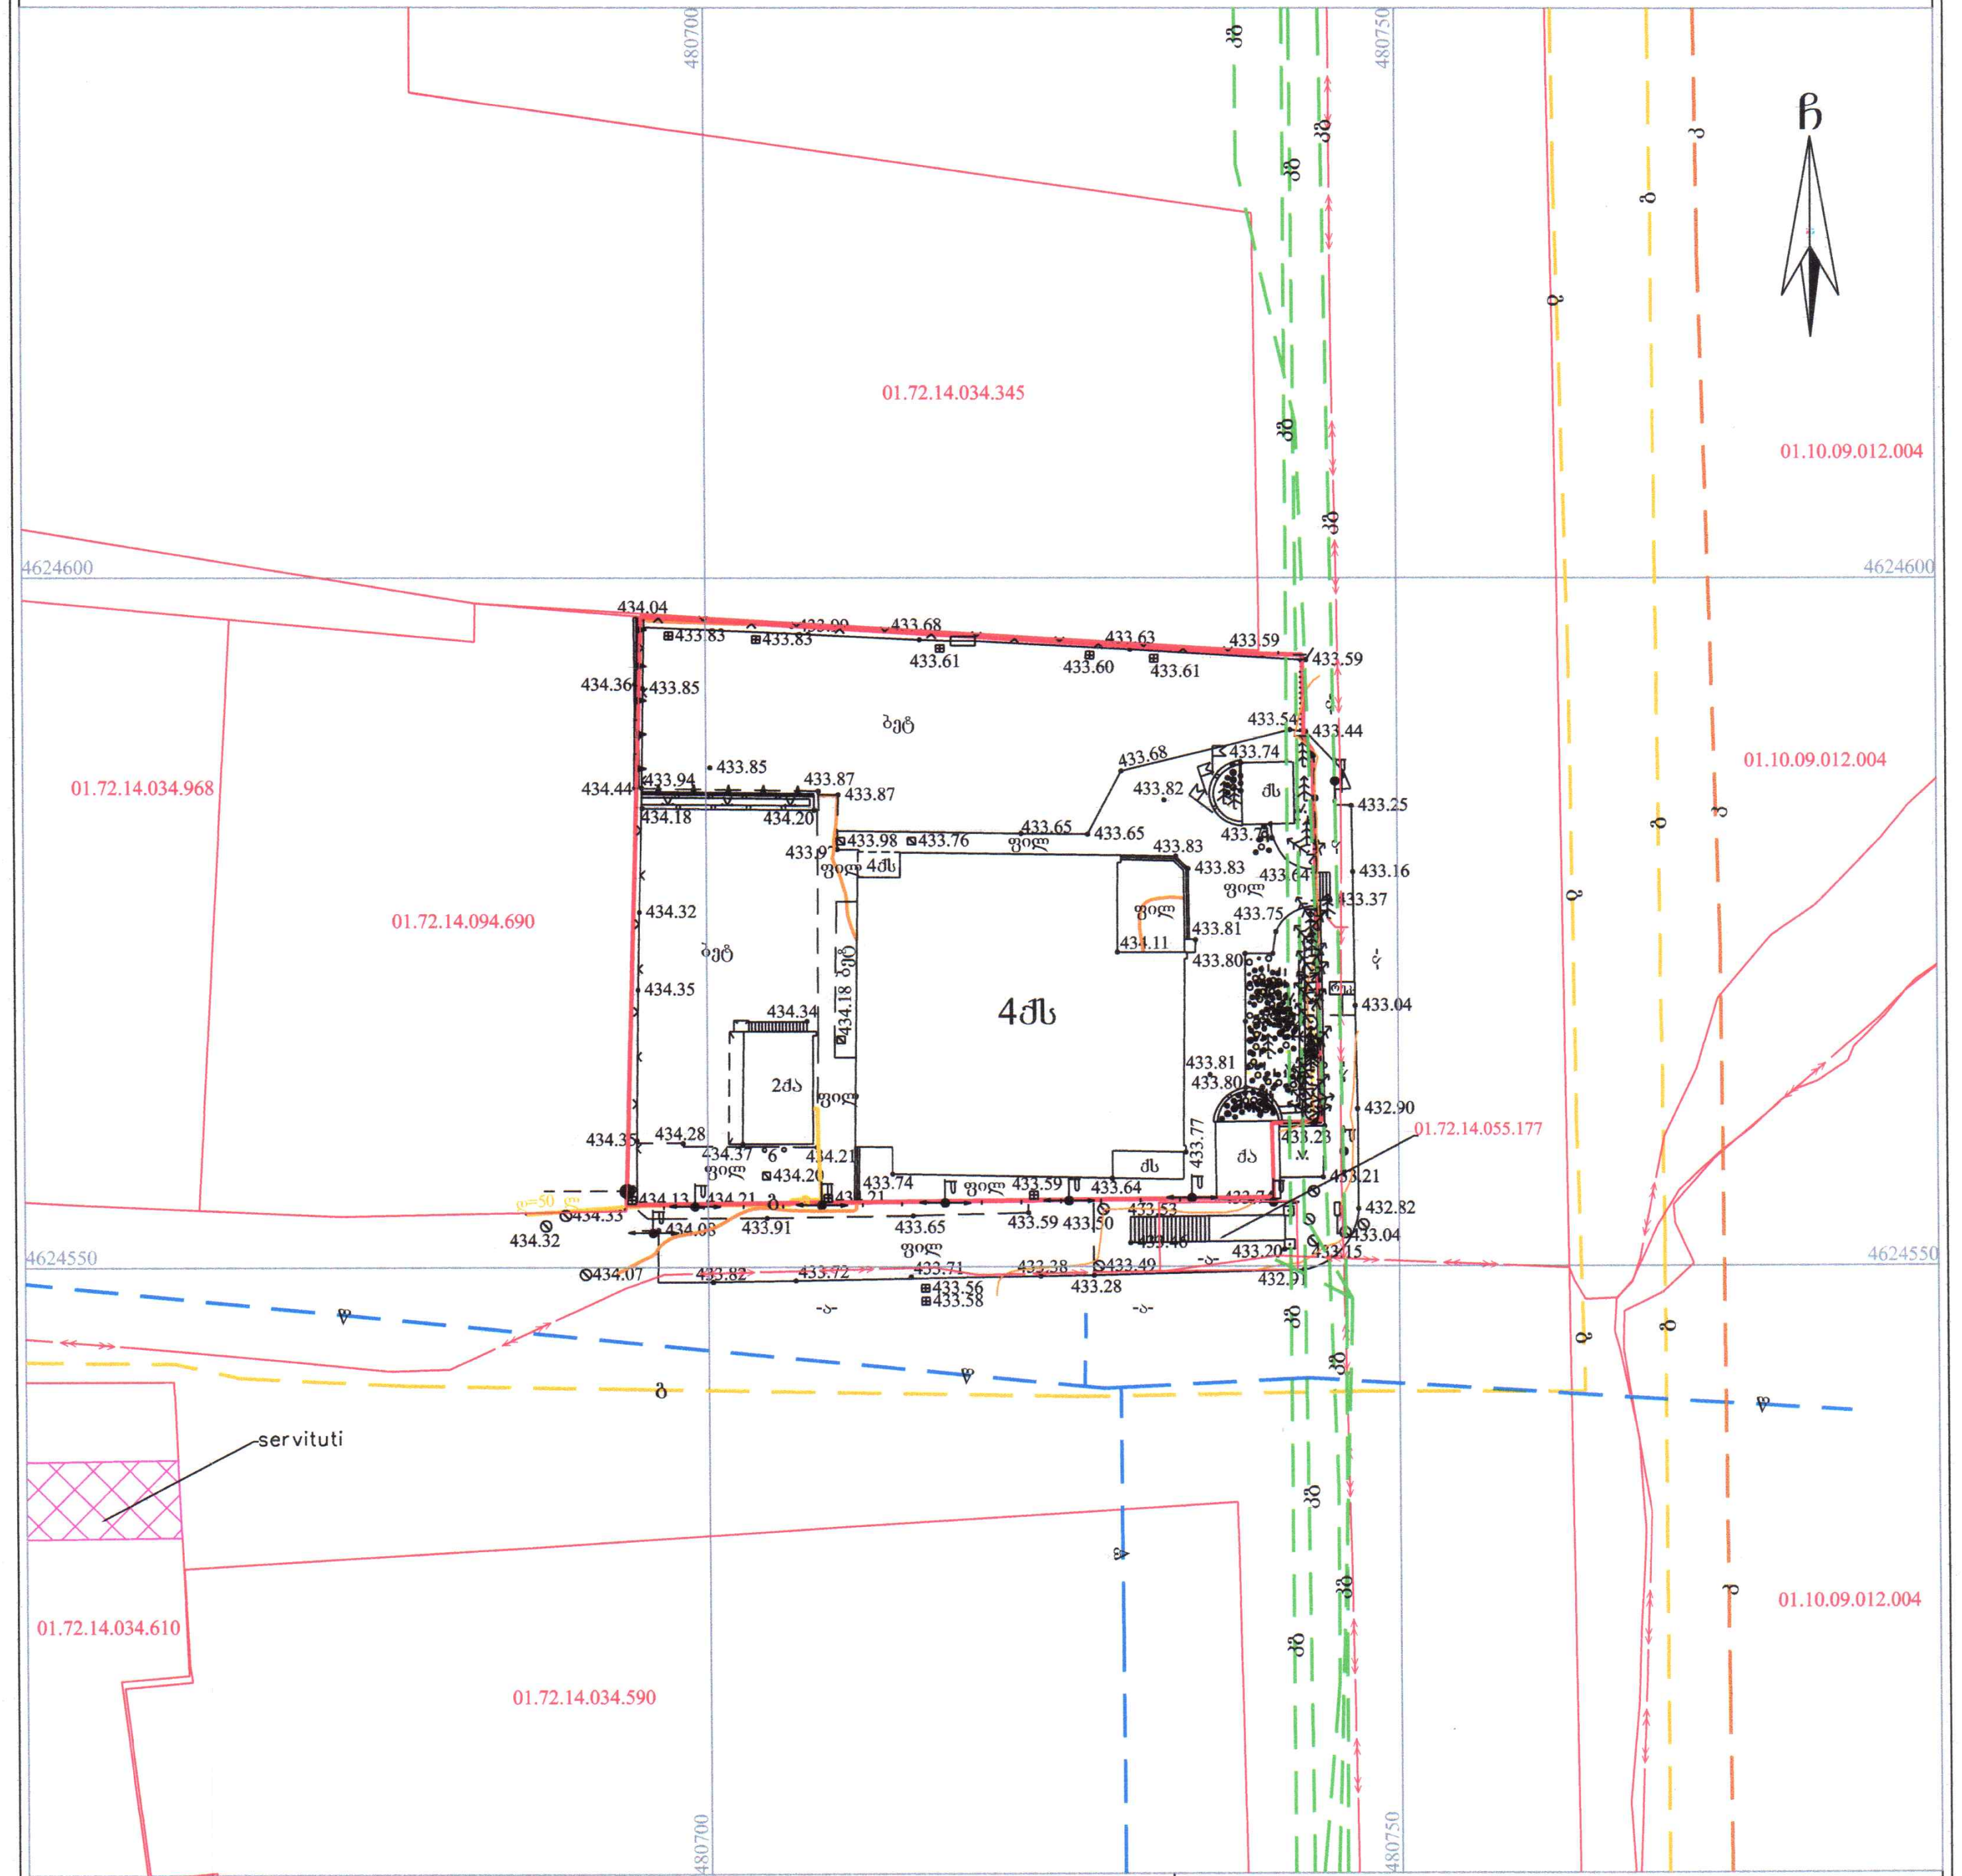


ᲞᲘᲠᲝᲑᲘᲗᲘ ᲐᲦᲜᲘᲨᲕᲜᲔᲑᲘ

WGS 1984-ᲘᲡ ᲙᲝᲝᲠᲓᲘᲜᲐᲢᲗᲐ ᲡᲘᲡᲢᲔᲛᲘᲡ UTM ᲞᲠᲝᲔᲥᲪᲘᲐ

- საცხ. შენობა
- არასაცხ. შენობა
- ფარდული
- ხეების მწკრივი
- წიწვოვანი ხე
- ფოთლოვანი ხე
- ეკლიანი ბუჩქი
- გაზონი
- გარე განათება
- ბუჩქების მწკრივი
- მავთულის ღობე
- ქვის კედელი
- საყრდენი კედელი
- სამეთვალყურეო ჭები
- -ა-(-ხრ-) გზა საფარით
- • 1002.82 სიმაღლის ნიშნული
- მთავარი იზოჰიფსი
- დამხმარე იზოჰიფსი
- წ წყალგაყვანილობა
- გ გაზი
- კ კანალიზაცია
- კვ კავშირგაბმულობა
- ელ. ქსელები

ᲨᲔᲜᲘᲨᲕᲜᲐ: 1) გეგმაზე დატანილია საჯარო რეესტრში რეგისტრირებული ნაკვეთის საზღვრები
2) ვინაიდან გეგმაზე დატანილია მხოლოდ რეგისტრირებული მიწისქვეშა კომუნიკაციები მათი მდებარეობების დაზუსტება მოხდეს ყველა კომუნიკაციის წარმომადგენლებთან

შ.პ.ს. კირკიტაძე და კომპანია (ს/ნ416294067)

პეკინის ქ. №27/10 ტ: 2 37 23 00 მობ: 5 99 56 22 76, ფაქსი: 2 37 23 00

L.T.D "KIRKITADZE & COMPANY"

Pekini str. N 27/10 tel: 2 37 23 00 mob: 5 99 56 22 76, fax: 2 37 23 00

www. kirkitadze.ge kirkitadze@mail.ru

| | |
|---|---|
| დირექტორი: | რ. კირკიტაძე |
| აზომა: | მ. ისაევ |
| დახაზა: | ე. კვეკვეცია |
| მასშტაბი: 1:500 | 12.06.2025წ. |

...\aRmaSenebeli #66_12 06 (01.72. 13/08/2025 12:30:36

ᲐᲦᲜᲘᲨᲜᲣᲚ ᲛᲘᲬᲘᲡ ᲜᲐᲙᲕᲔᲗᲖᲔ
ᲧᲕᲔᲚᲐ ᲨᲔᲜᲝᲑᲐ ᲔᲥᲕᲔᲛᲓᲔᲑᲐᲠᲔᲑᲐ
ᲓᲔᲛᲝᲜᲢᲐᲟᲡ

LOGO

the PROJECT

Project No. Pro --- 2023.05.10

DATE ISSUED

Revisions

Key Plan

DESIGN ARCHITECT
Name T + 999 999 99 99 99

ARCHITECT OF RECORD
Name T + 999 999 99 99 99

STRUCTURAL CONSULTANT
Name T + 999 999 99 99 99

MEP CONSULTANT
Name T + 999 999 99 99 99

INTERIOR DESIGN CONSULTANT
Name T + 999 999 99 99 99

ACOUSTICAL CONSULTANT
Name T + 999 999 99 99 99

LIGHTING CONSULTANT
Name T + 999 999 99 99 99

KITCHEN AND LAUNDRY CONSULTANT
Name T + 999 999 99 99 99

Drawing Title
---
---

Drawing No.
A-100

Scale 1:100 @ A2
Drawn By ---
Approved By ---
Sheet No. Number © 2023




LOGO

# the PROJECT

City
Street Address

Project No. Pro ---  2023.05.10

DATE ISSUED

Revisions

| No: | Date: | Revision: | Issued by: |
|---|---|---|---|
| --- | --- | --- | --- |
| --- | --- | --- | --- |
Key Plan

N


DESIGN ARCHITECT
Name  T + 999 999 99 99 99
Address  www.---.---

ARCHITECT OF RECORD
Name  T + 999 999 99 99 99
Address  www.---.---

STRUCTURAL CONSULTANT
Name  T + 999 999 99 99 99
Address  www.---.---

MEP CONSULTANT
Name  T + 999 999 99 99 99
Address  www.---.---

INTERIOR DESIGN CONSULTANT
Name  T + 999 999 99 99 99
Address  www.---.---

ACOUSTICAL CONSULTANT
Name  T + 999 999 99 99 99
Address  www.---.---

LIGHTING CONSULTANT
Name  T + 999 999 99 99 99
Address  www.---.---

KITCHEN AND LAUNDRY CONSULTANT
Name  T + 999 999 99 99 99
Address  www.---.---


Drawing Title

---

---

Drawing No.

A-100

Scale  1:100 @ A2
Drawn By  ---
Approved By  ---
Sheet No. Number  © 2023




LOGO

# the PROJECT

City
Street Address

Project No. Pro ---

2023.05.10

DATE ISSUED

Revisions

| No: | Date: | Revision: | Issued by: |
|---|---|---|---|
| --- | --- | --- | --- |
| --- | --- | --- | --- |
Key Plan N

DESIGN ARCHITECT
Name
Address
T + 999 999 99 99
www.---.---

ARCHITECT OF RECORD
Name
Address
T + 999 999 99 99
www.---.---

STRUCTURAL CONSULTANT
Name
Address
T + 999 999 99 99
www.---.---

MEP CONSULTANT
Name
Address
T + 999 999 99 99
www.---.---

INTERIOR DESIGN CONSULTANT
Name
Address
T + 999 999 99 99
www.---.---

ACOUSTICAL CONSULTANT
Name
Address
T + 999 999 99 99
www.---.---

LIGHTING CONSULTANT
Name
Address
T + 999 999 99 99
www.---.---

KITCHEN AND LAUNDRY CONSULTANT
Name
Address
T + 999 999 99 99
www.---.---

Drawing Title
---
---

Drawing No.
A-100

Scale 1:100 @ A2
Drawn By ---
Approved By ---
Sheet No. Number © 2023




LOGO

# the PROJECT

City
Street Address

Project No. Pro --- 2023.05.10

DATE ISSUED

Revisions

| No: | Date: | Revision: | Issued by: |
|---|---|---|---|
| --- | --- | --- | --- |
| --- | --- | --- | --- |
Key Plan N

DESIGN ARCHITECT
Name T + 999 999 99 99 99
Address www.---.---

ARCHITECT OF RECORD
Name T + 999 999 99 99 99
Address www.---.---

STRUCTURAL CONSULTANT
Name T + 999 999 99 99 99
Address www.---.---

MEP CONSULTANT
Name T + 999 999 99 99 99
Address www.---.---

INTERIOR DESIGN CONSULTANT
Name T + 999 999 99 99 99
Address www.---.---

ACOUSTICAL CONSULTANT
Name T + 999 999 99 99 99
Address www.---.---

LIGHTING CONSULTANT
Name T + 999 999 99 99 99
Address www.---.---

KITCHEN AND LAUNDRY CONSULTANT
Name T + 999 999 99 99 99
Address www.---.---

Drawing Title
---
---

Drawing No.

A-100

Scale 1:100 @ A2
Drawn By ---
Approved By ---
Sheet No. Number © 2023