არსებული გეგმა

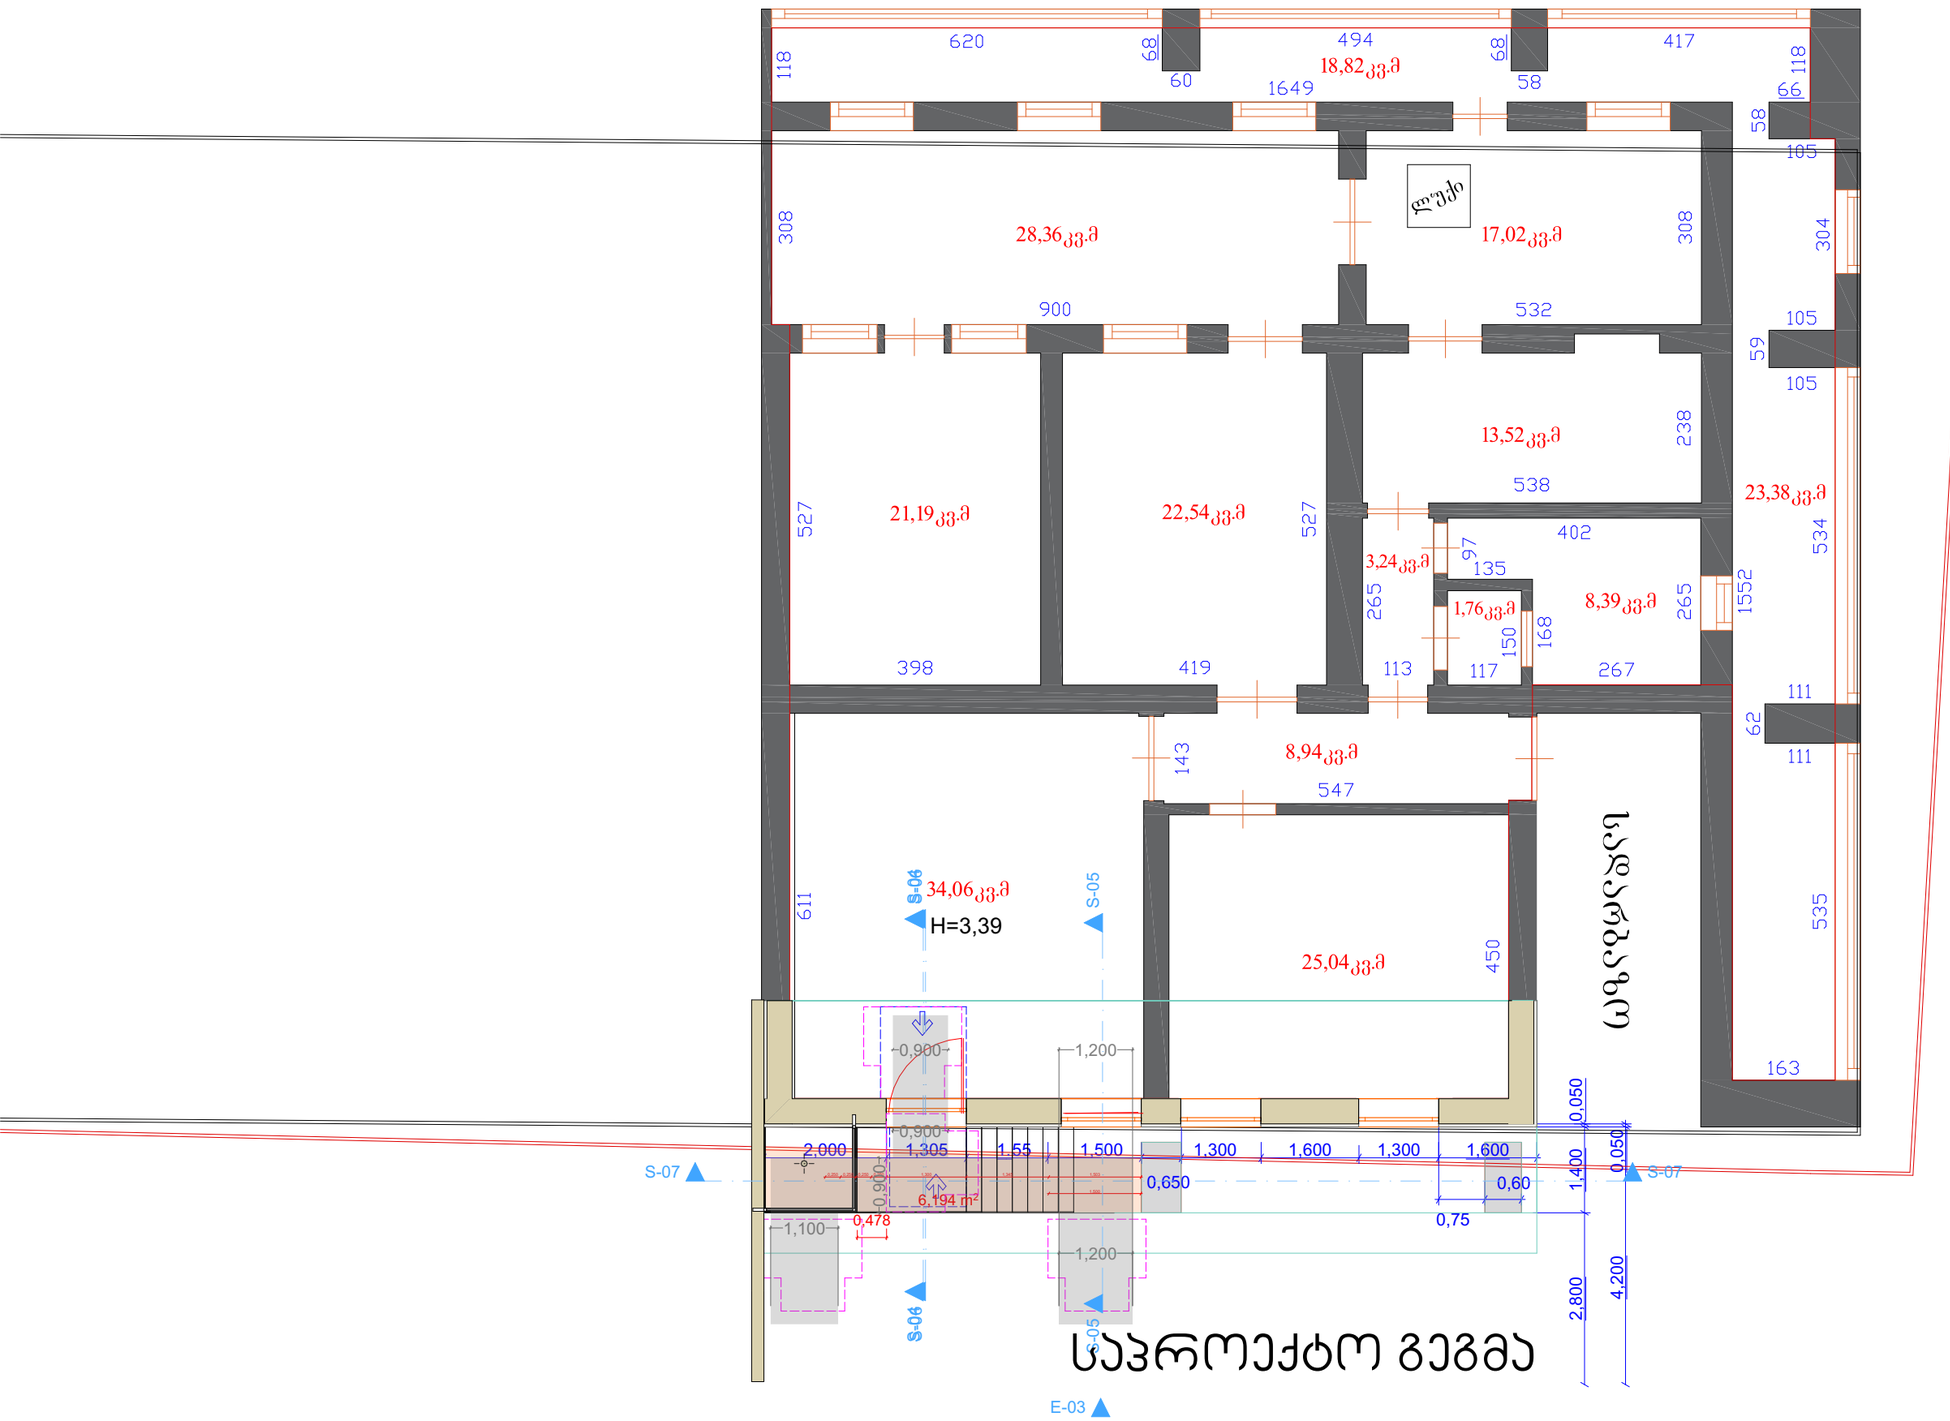

საპროექტო გეგმა


საკადასტრო საზღვარი
საპროექტო არეალი

gazomva.ge

Facebook page
Naxazebi

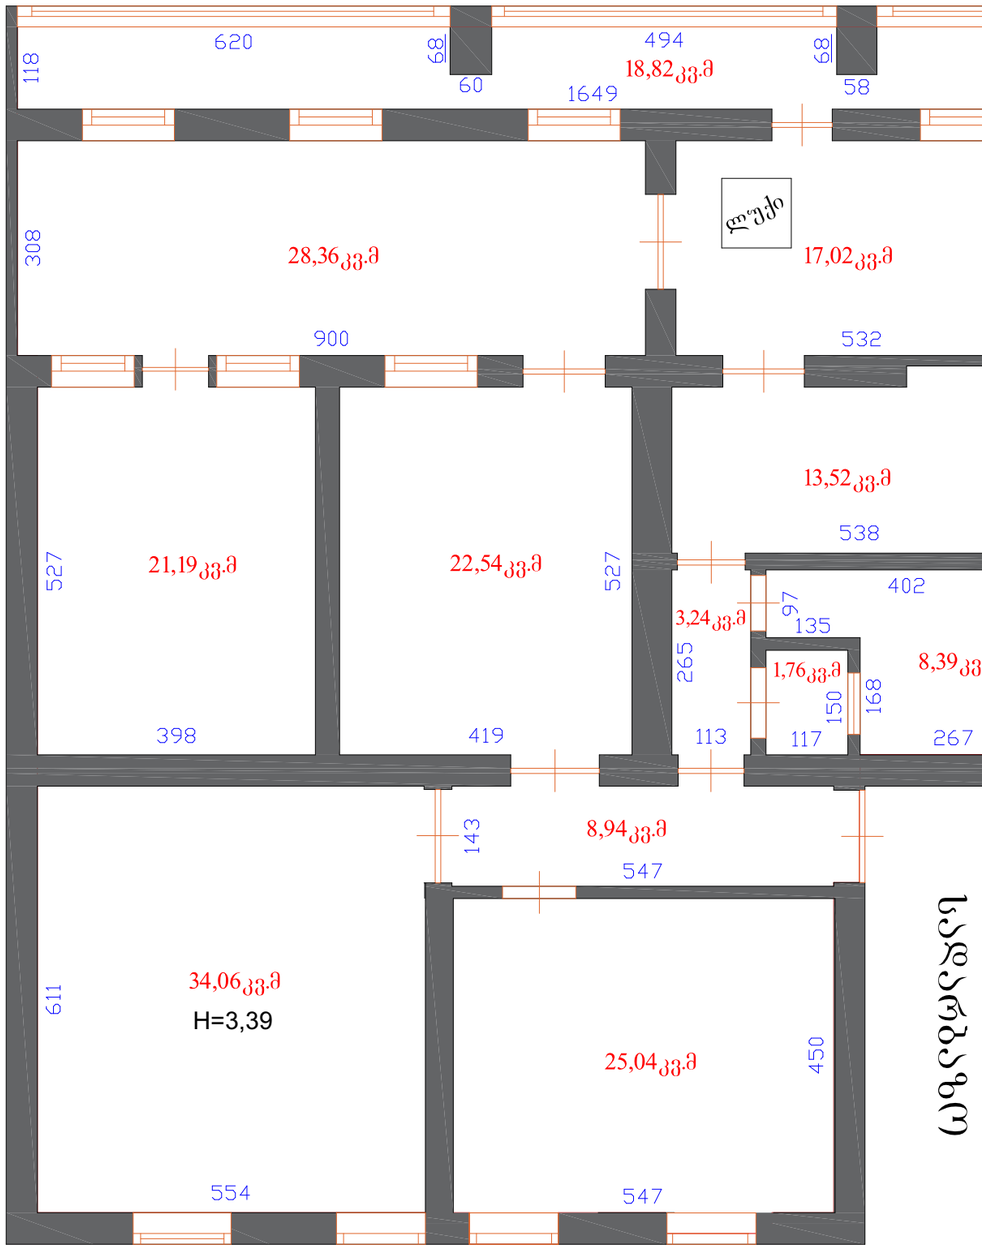

სადარბაზო

შენობის შიდა აზომვითი ნახაზი

შენობა №1/11

პირველ სართულზე არსებული ბინა №2-ის, გებმა

შძრავი ქონების საკადასტრო კოდი: 01.14.11.020.021.01.002

ბინის ფართი გამოთვლილია
შიდა კედლების ფართის ჩათვლით.

ტექნიკური მაჩვენებლები

— ოთახის ფართი – 226,26 კვ.მ

— კედლის ფართი – 33,61 კვ.მ

— საერთო ფართი – 259,87 კვ.მ

საქართველო. ი/მ დავით ლებანიძე
GEORGIA. P/E DAVIT LEBANIDZE
01008024506

აზომვა ჩატარებულია დამკვეთის მიერ მითითებულ ფართობზე

მისამართი	ქ.თბილისი, მოსაშვილის ქუჩა №14-16, სადარბაზო 1, სართული 1, ბინა №2		
შემსრულებელი		დავით ლებანიძე	ინდ. მეწარმე დავით ლებანიძე ს.ნ:01008024506 595 911 577
აზომვაზე უფლებამოსილი პირი		დავით ლებანიძე	
დაინტერესებული პირი		მაია ძოწენიძე ს.ნ: 01008016050	
აზომვის თარიღი	25.04.2026	მასშტაბი 1:100	naxazebi1@gmail.com

gazomva.ge

ᲒᲔᲒᲛᲐ Მ. 1:50

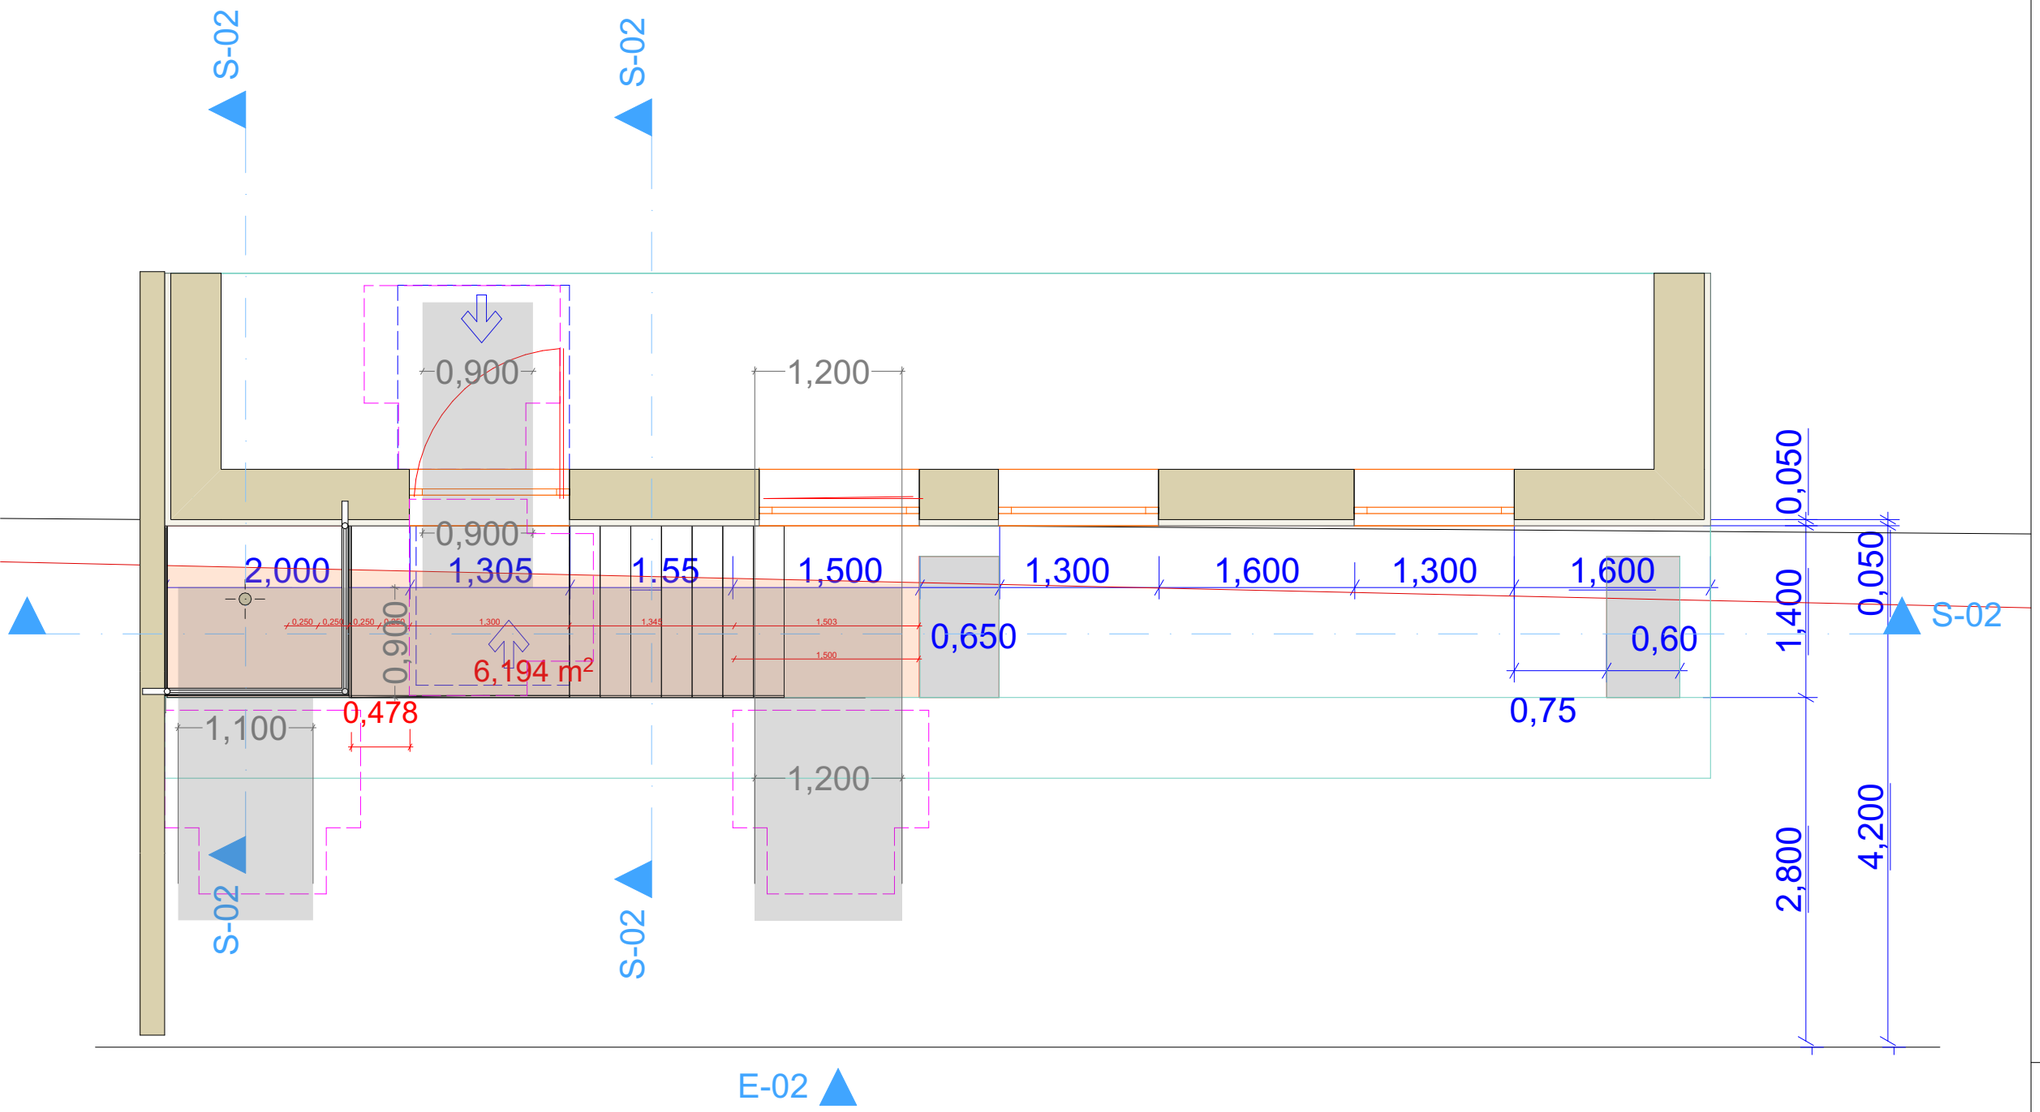

ᲘᲐᲠᲘᲗ ᲐᲡᲐᲦᲔᲑᲘ ᲛᲘᲬᲘᲡ ᲤᲐᲠᲗᲘ:6,20 მ²

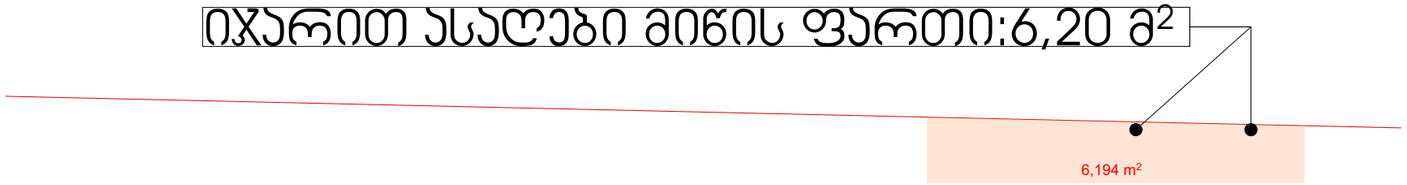

ᲞᲘᲠᲝᲑᲘᲗᲘ ᲜᲘᲨᲜᲔᲑᲘ

ᲛᲘᲡᲐᲕᲚᲓᲝᲛᲘ ᲡᲕᲚᲐᲒᲔᲖᲘ

ᲛᲝᲡᲐᲮᲐᲠᲘᲐᲚᲔᲑᲔᲚᲘ ᲡᲘᲕᲠᲪᲔᲔᲑᲘ

ᲕᲐᲠᲘᲐᲜᲢᲘ 1

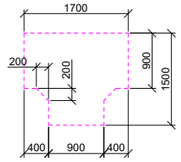

ᲕᲐᲠᲘᲐᲜᲢᲘ 2

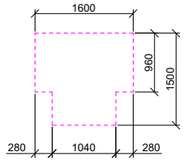

ᲕᲐᲠᲘᲐᲜᲢᲘ 3

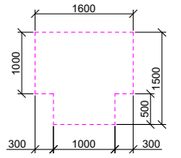

ᲕᲐᲠᲘᲐᲜᲢᲘ 4

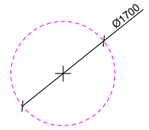

ᲙᲐᲠᲘᲡ ᲬᲘᲜ ᲗᲐᲕᲘᲡᲣᲤᲐᲚᲘ ᲡᲘᲕᲠᲪᲔ

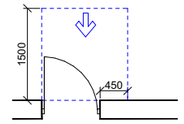

ᲗᲐᲕᲘᲡᲣᲤᲐᲚᲘ ᲡᲘᲕᲠᲪᲔ ᲙᲐᲠᲗᲐᲜ ᲛᲐᲜᲔᲕᲠᲘᲠᲔᲑᲘᲡᲗᲕᲘᲡ
- ᲐᲜᲯᲐᲛᲘᲐᲜᲘ ᲙᲐᲠᲘ
ᲬᲘᲜᲘᲓᲐᲜ ᲛᲘᲡᲐᲕᲚᲓᲝᲛᲘ - ᲒᲐᲛᲝᲬᲔᲕᲘᲗ ᲒᲐᲦᲔᲑᲐ

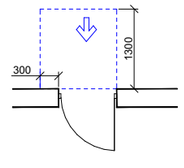

ᲗᲐᲕᲘᲡᲣᲤᲐᲚᲘ ᲡᲘᲕᲠᲪᲔ ᲙᲐᲠᲗᲐᲜ ᲛᲐᲜᲔᲕᲠᲘᲠᲔᲑᲘᲡᲗᲕᲘᲡ
- ᲐᲜᲯᲐᲛᲘᲐᲜᲘ ᲙᲐᲠᲘ
ᲬᲘᲜᲘᲓᲐᲜ ᲛᲘᲡᲐᲕᲚᲓᲝᲛᲘ - ᲛᲘᲬᲝᲚᲘᲗ ᲒᲐᲦᲔᲑᲐ

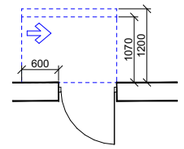

ᲗᲐᲕᲘᲡᲣᲤᲐᲚᲘ ᲡᲘᲕᲠᲪᲔ ᲙᲐᲠᲗᲐᲜ ᲛᲐᲜᲔᲕᲠᲘᲠᲔᲑᲘᲡᲗᲕᲘᲡ
- ᲐᲜᲯᲐᲛᲘᲐᲜᲘ ᲙᲐᲠᲘ
ᲡᲐᲯᲐᲦᲘᲡ ᲛᲮᲠᲘᲓᲐᲜ ᲛᲘᲡᲐᲕᲚᲓᲝᲛᲘ - ᲛᲘᲬᲝᲚᲘᲗ ᲒᲐᲦᲔᲑᲐ
120 ᲛᲘᲜ. ᲗᲣ ᲛᲝᲬᲧᲝᲑᲘᲚᲘᲐ ᲛᲘᲛᲐᲮᲣᲠᲐᲕᲘ

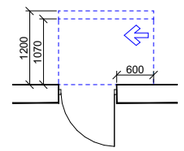

ᲗᲐᲕᲘᲡᲣᲤᲐᲚᲘ ᲡᲘᲕᲠᲪᲔ ᲙᲐᲠᲗᲐᲜ ᲛᲐᲜᲔᲕᲠᲘᲠᲔᲑᲘᲡᲗᲕᲘᲡ
- ᲐᲜᲯᲐᲛᲘᲐᲜᲘ ᲙᲐᲠᲘ
ᲐᲜᲯᲐᲛᲘᲡ ᲛᲮᲠᲘᲓᲐᲜ ᲛᲘᲡᲐᲕᲚᲓᲝᲛᲘ - ᲛᲘᲬᲝᲚᲘᲗ ᲒᲐᲦᲔᲑᲐ
120 ᲛᲘᲜ. ᲗᲣ ᲛᲝᲬᲧᲝᲑᲘᲚᲘᲐ ᲛᲘᲛᲐᲮᲣᲠᲐᲕᲘ

ᲞᲘᲠᲝᲑᲘᲗᲘ ᲜᲘᲨᲜᲔᲑᲘ

ᲢᲠᲝᲢᲣᲐᲠᲘᲡ ᲮᲐᲖᲘ

ᲬᲘᲗᲔᲚᲘ ᲮᲐᲖᲘ

ᲘᲯᲐᲠᲘᲗ ᲐᲡᲐᲦᲔᲑᲘ ᲛᲘᲬᲘᲡ ᲤᲐᲠᲗᲘ

ჭრილი მ. 1:100

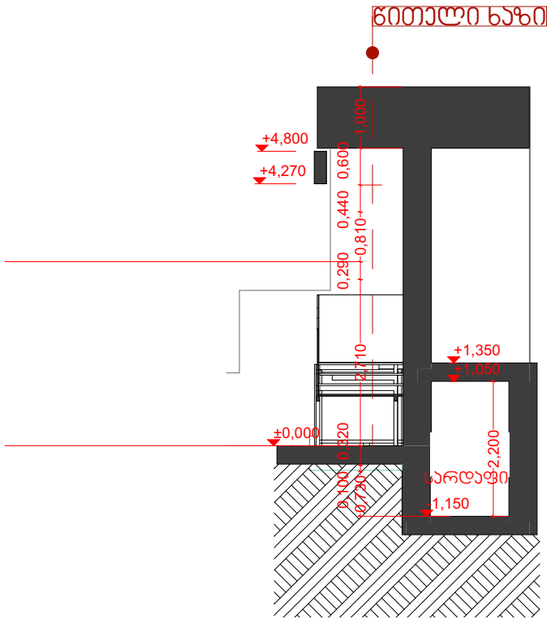
ჩითული ხაზი
+4,800
+4,270
1,000
0,600
0,440
0,810
0,290
2,710
+1,350
+1,050
±0,000
0,320
0,100
0,730
2,200
სართული
1,150

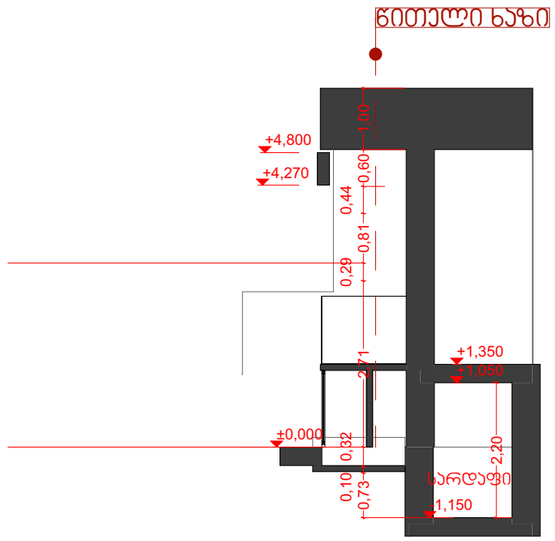
ჩითული ხაზი
+4,800
+4,270
1,00
0,60
0,44
0,81
0,29
2,71
+1,350
+1,050
±0,000
0,32
0,10
0,73
2,20
სართული
1,150

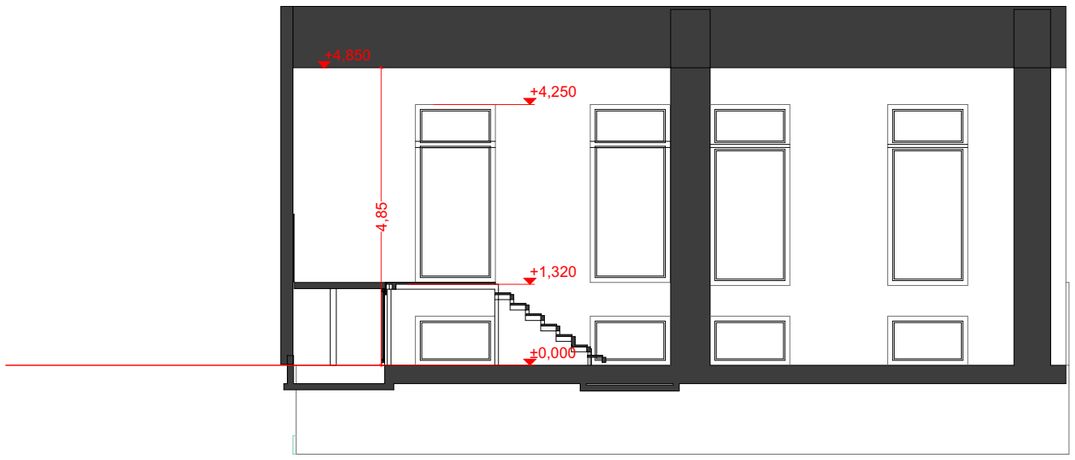
+4,850
+4,250
4,85
+1,320
±0,000

ფასადი მ. 1:50


სარეკლამო აბრის კონსტრუქცია
+4,800
+4,850
+4,250
+4,250
ღია ფერის ლესვა ღებვა
+1,350
+1,300
ალუმინის ვიტრაჟი
მინის მოაჯირი
±0,000
±0,000
±0,000
მშმ ლიფტი

ფოტომონტაჟი

საპროექტო არეალი




ფოტომონტაჟი
სარეკლამო აბრის კონსტრუქცია
+4,800
+4,250
საპროექტო არეალი
საპროექტო არეალი
A373
1 სთ h - 1 ლარი GEL
შშმ ლიფტი
მინის მოაჯირი
+1,350
+1,150
+0,000
ს/კ: 01.14.11.020.021.01.517
ღია ფერის ლესვა ღებვა
+1,350
ალუმინის ვიტრაჟი
ს/კ: 01.14.11.020.021.01.002
წითელი ხაზი

EN KALİTELİYİ	**MAKASLI YÜK PLATFORM TEKLİFİ** EN EKONOMİK FİYATA VERMEK	TİCARİ AHLAKIMIZDIR

Standart Specification	Scissor platform is designed for lifting only. Hose bursting valve preventing the platform from falling freely during hose burst Hydraulic Cylinders will be manufactured from honed pipe and chrome coated miller. The platform is designed to work on smooth and solid ground. Steel construction designed and manufactured according to load distribution Our products are CE certified according to EN 1570 standards. Scissors will be made from st-37 quality material. Roller bearing rollers that do not require lubrication Bronze coated bushings in moving parts Service safety bar for service Original package hydraulic circuit Safety frame

Accessories

SALES CONDITIONS	
Currency	: EURO
Terms of Payment	: 50% advance on order, remaining balance will be transferred to account before shipment
Date of Shipment	: 8 **WEEKS AFTER ORDER CONFIRMATION**
Type Delivery	: **EXW CORLU/TEKİRDAG/TURKEY**
Mode of Shipment	: By truck
Insurance	: One Year
Package	: Stretched Package

Our Bank Information	FATİH KARA ZİRAAT BANKASI ÇORLU BULVARŞUBESİ **EURO** HESABI ACCOUNT NAME: FATIH KARA SWİFT CODE: TCZBTR2A ZİRAAT BANK IBAN NO: TR56 0001 0024 5573 0971 6750 03

Should you place an order quoting this EQ reference, the goods will be manufactured to the specification shown on this quotation. As this will be a non-standard product, once an order has been placed we are unable to accept any cancellations or changes.

GIVE TO OFFER

Name Surname:

Stamp:
Sign :

Date:

ORDER CONFIRMATION

Name Surname:

Stamp:
Sign :
Date:

EN KALİTELİYİ	MAKASLI YÜK PLATFORM TEKLİFİ EN EKONOMİK FİYATA VERMEK	TİCARİ AHLAKIMIZDIR

OFFER

Date : 10.06.2026
Reference No : 1354-14-05

Sender Info	
Kale Mühendislik	
Sender	: Fatih KARA
Mail	: fkara@kalerampa.com.tr
Phone	: 0 282 673 36 66
Phone	: 0 850 515 00 46

Customer	
NRG GEORGIA	
To	: Revaz
Attention	mirian@nozadze.ge :
Telefon	: 995 577 497795
Phone	

offer you the following items.
Should you have any further questions, do not hesitate to contact me.

SINGLE SCISSOR LIFT TABLE – Technical Specification

Model		EYP.1
Capacity	kg	500
Platform Size (L x W)	mm	1400 x 1500
Lowering Height (D)	mm	380
Stroke (S)	mm	3000
Raised Height (D + S)	mm	3380
Lifting Time	sn	30
Pit Sizes (A x B x d)	mm	1500x1500x380
Qty		1
Net Unit Price		

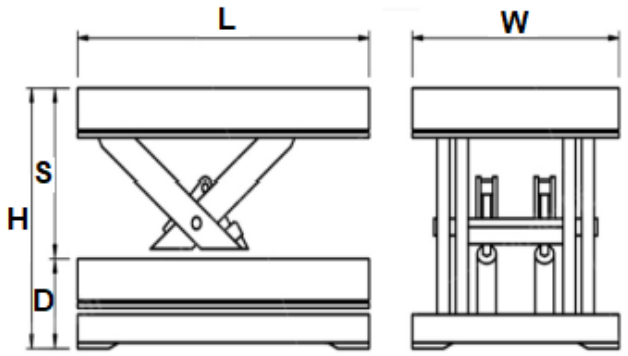

Motor	Power Source	Control Voltage	Machine Color	Top Platform	Machine Weigth
1,5 kW 380 VAC 50Hz	380 Volt, 3 Ph, 50Hz	24 Volt	Ral 5010 Blue	flat metal	4400 kg

Control	1 (5 m standard dead send hand control pendant complete with “lift up”, “lift down” and “emergency stop”
Power Unit	OUTSIDE - Remote unit complete with protective cover



