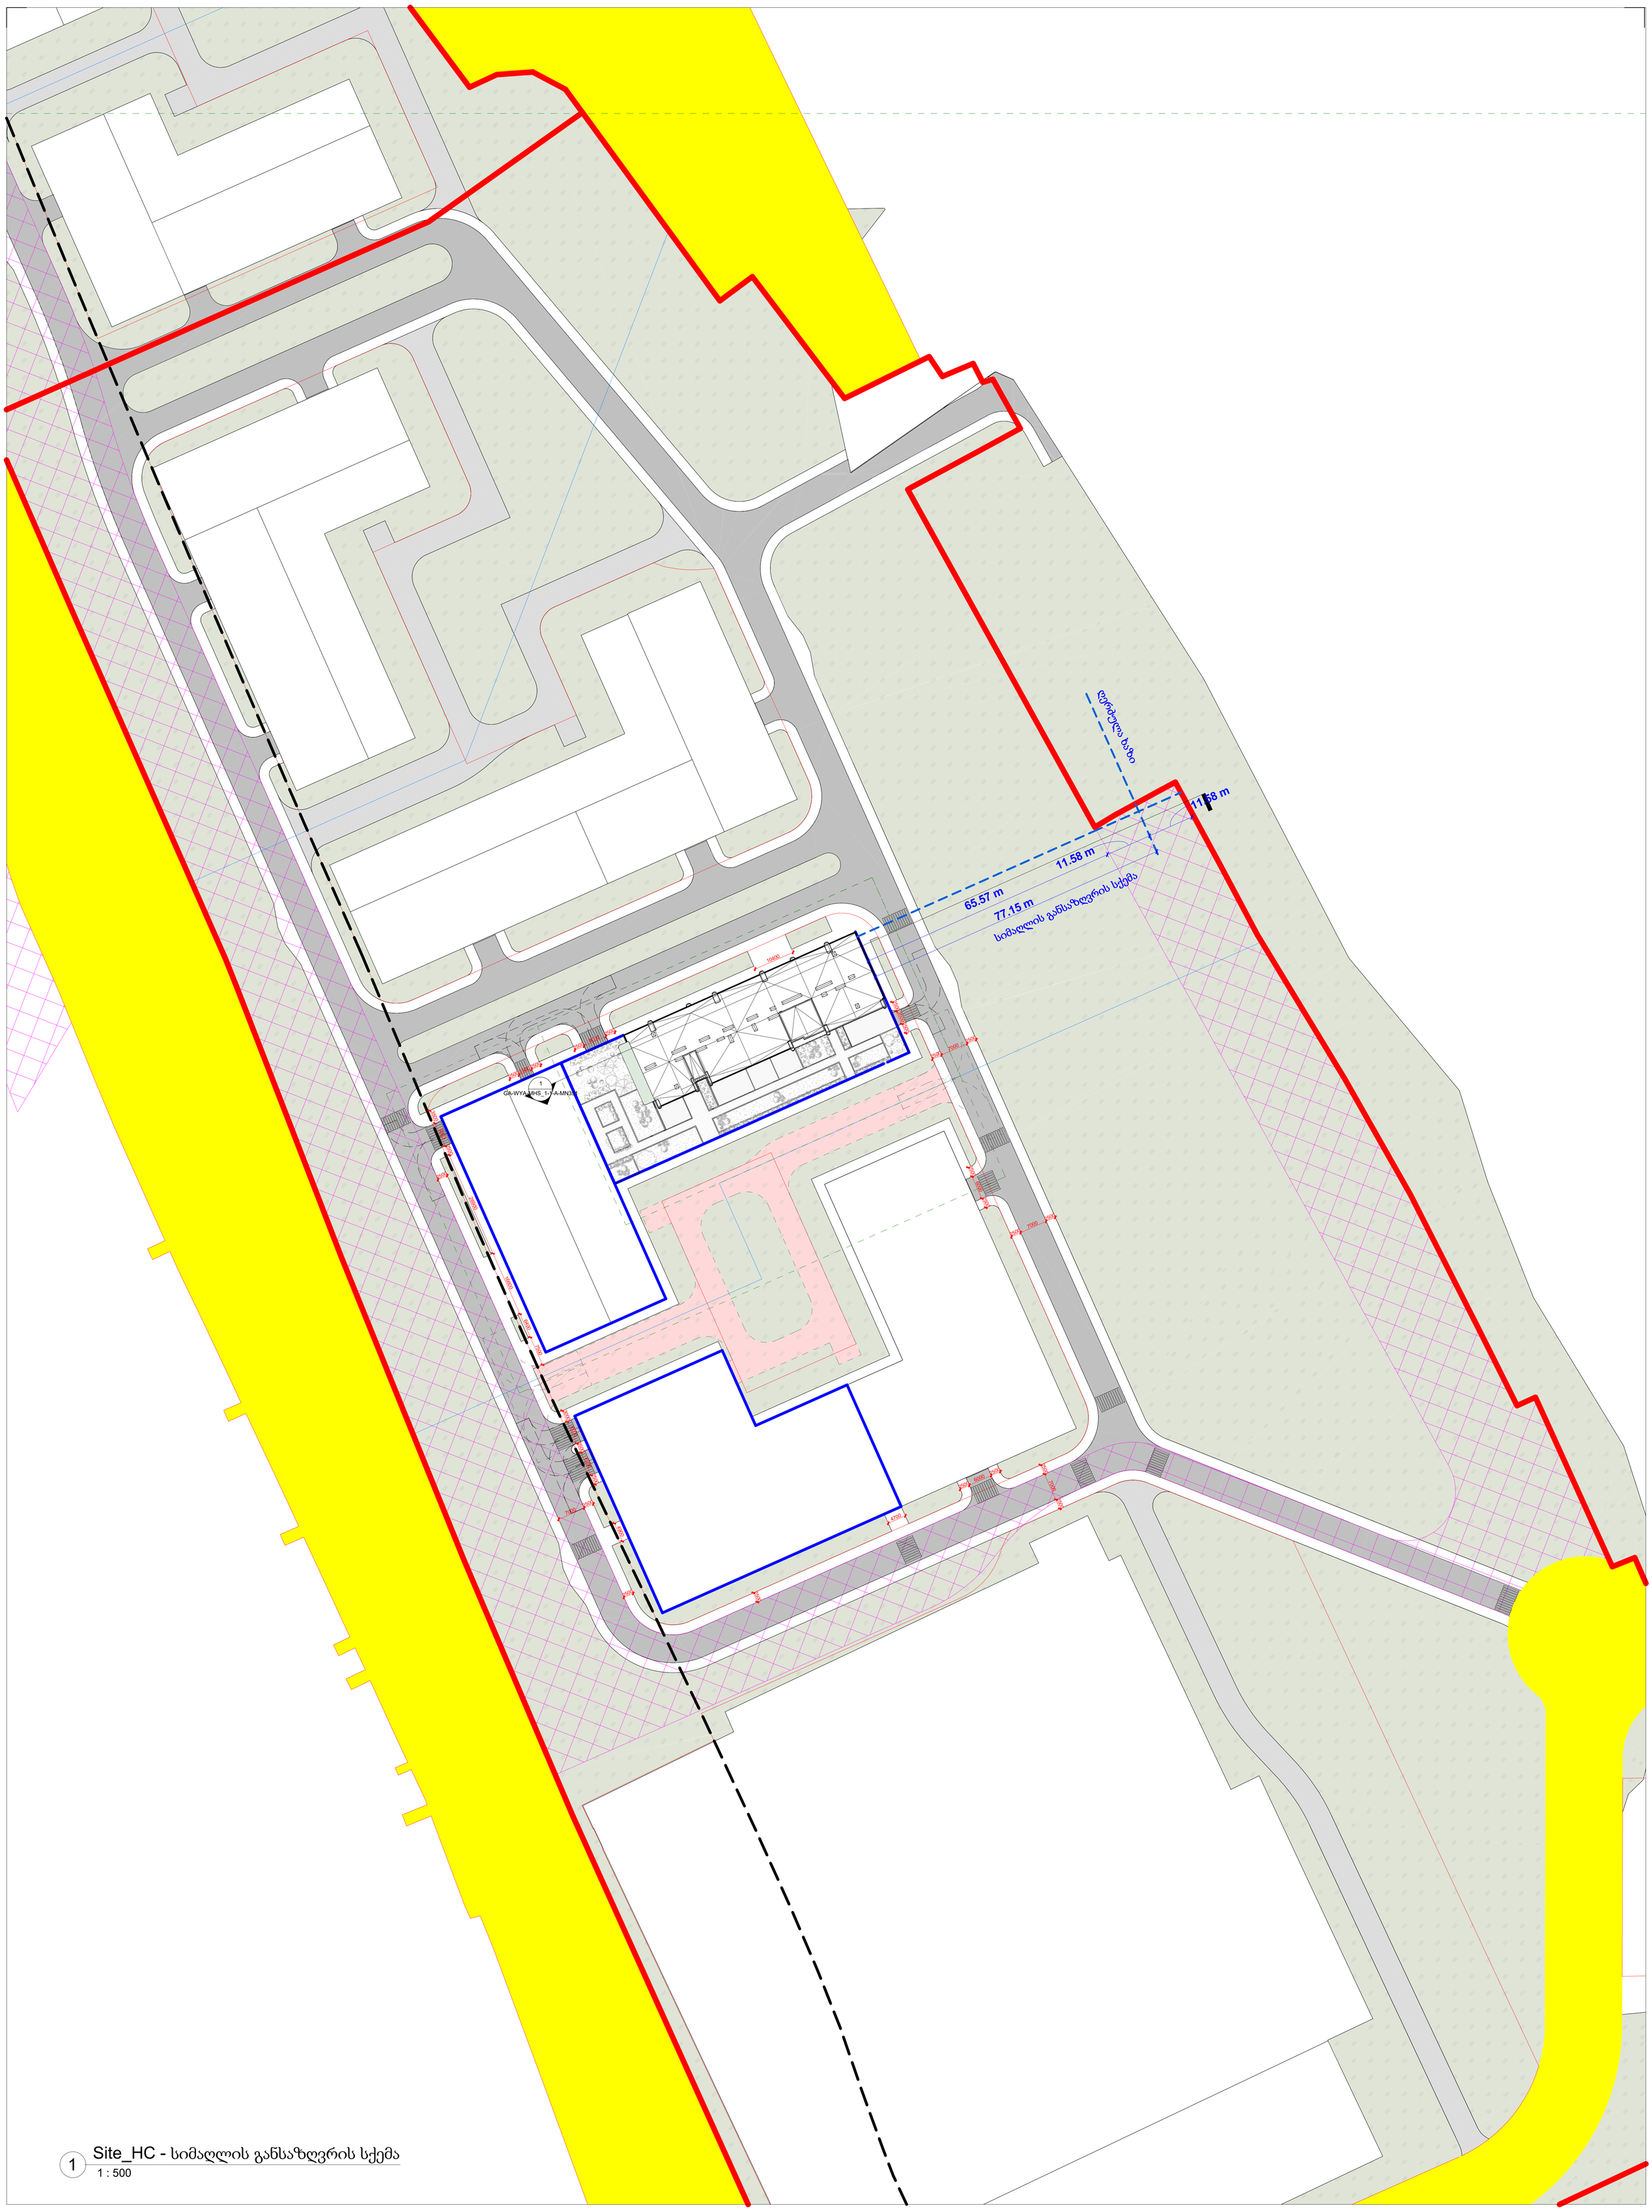



1 Site_HC - სიმაღლის განსაზღვრის სქემა
1 : 500

# Wei Yap Architects


**Office Space #4, Level 3, 37L Ilia Chavchavadze Avenue, Archi Tower,0162, T'bilisi, Georgia.**
**info@weiyap.com | www.weiyap.com**
**Wei Yap Architects LLC**
**Identification Number : 405813151**


| რევიზია | თარიღი | განმარტება | გამცემი | მიმღები |
|---|---|---|---|---|
| | | | | |
| | | | | |
| | | | | |
| | | | | |
| | | | | |
| | | | | |

**GENERAL NOTES**

1. Builders and/or Subcontractor to supply one sample each of the proprietary items, finished, samples materials and shop drawings for sign off prior to placement of Order, Fabrication or Construction.
2. Do not scale from this drawing - use figured dimensions.
3. A signed off original of this drawing is retained in Wei Yap Architecture Office for Verification purposes.
4. Information detailed in drawing revisions is for information only and may not be indicative of all changes made.
5. Builders and subcontractor to confirm set outs, levels, setback and critical dimensions on site including all services fixtures and fittings prior to and during the works. Notify Architects to any conflicts discovered prior to proceedings.


**COPYRIGHT © WEI YAP ARCHITECTS LLC**

This work is copyright and cannot be reproduced or copied in any form or by any means without the written permission of Wei Yap Architecture (Wei Yap Architect LLC). Any license, express or implied, to use this document for any purpose whatsoever is restricted to the terms and of the agreement or implied agreement between Wei Yap Architecture and the instructing party. These drawings cannot be used for construction purposes within the written permission of Wei Yap Architecture.


**შენიშვნა:**

**დამკვეთი :** CLIENT NAME

**მთავარი არქიტექტორი :** LM/WY

**პროექტის ხელმძღვანელი :** GG

**სათაური :** **Site_HC**

**დახაზა :** SP

**პროექტის N :** 0000X

**პროექტი :** გრანდ ავენიუ დადიანი ბ ბლოკი
Project Address: ქალაქი თბილისი, ცოტნე დადიანის ქ. #32

**მასშტაბი :** 1 : 500

**ფორმატი :** A0

**თარიღი :**


**ჩრდილოეთი :**


**ნახაზის N :** GA-WYA-Site_HC-MN302

**რევ :**

**სტატუსი :** **WIP**

1 MHS_1-1 - სიმაღლის განსაზღვრის სქემა
1 : 170

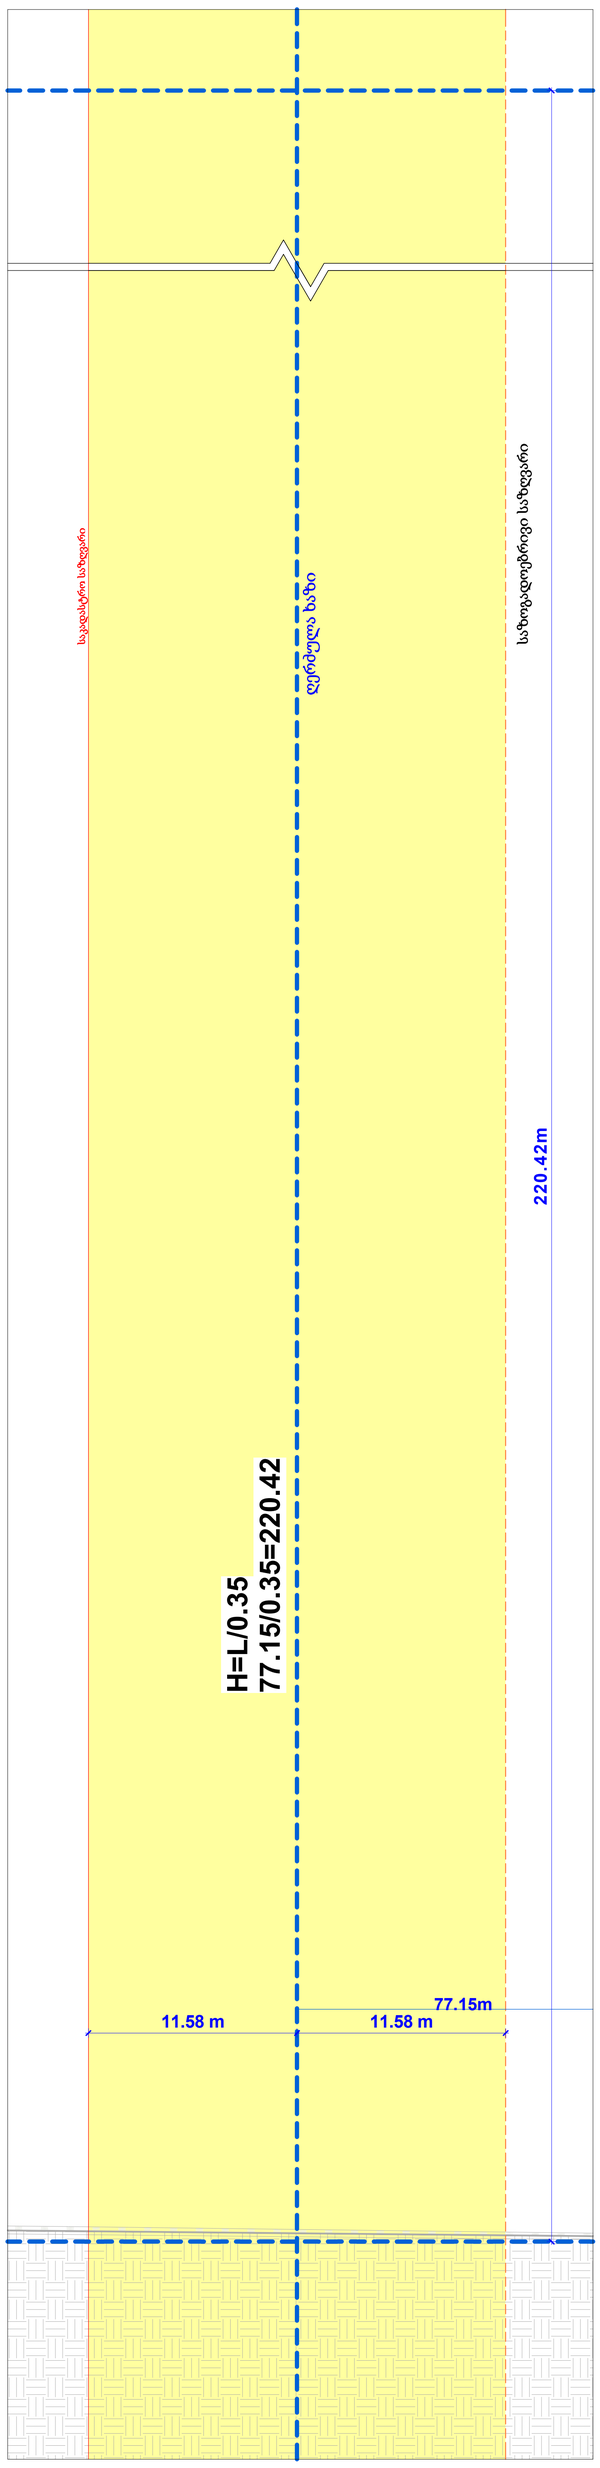

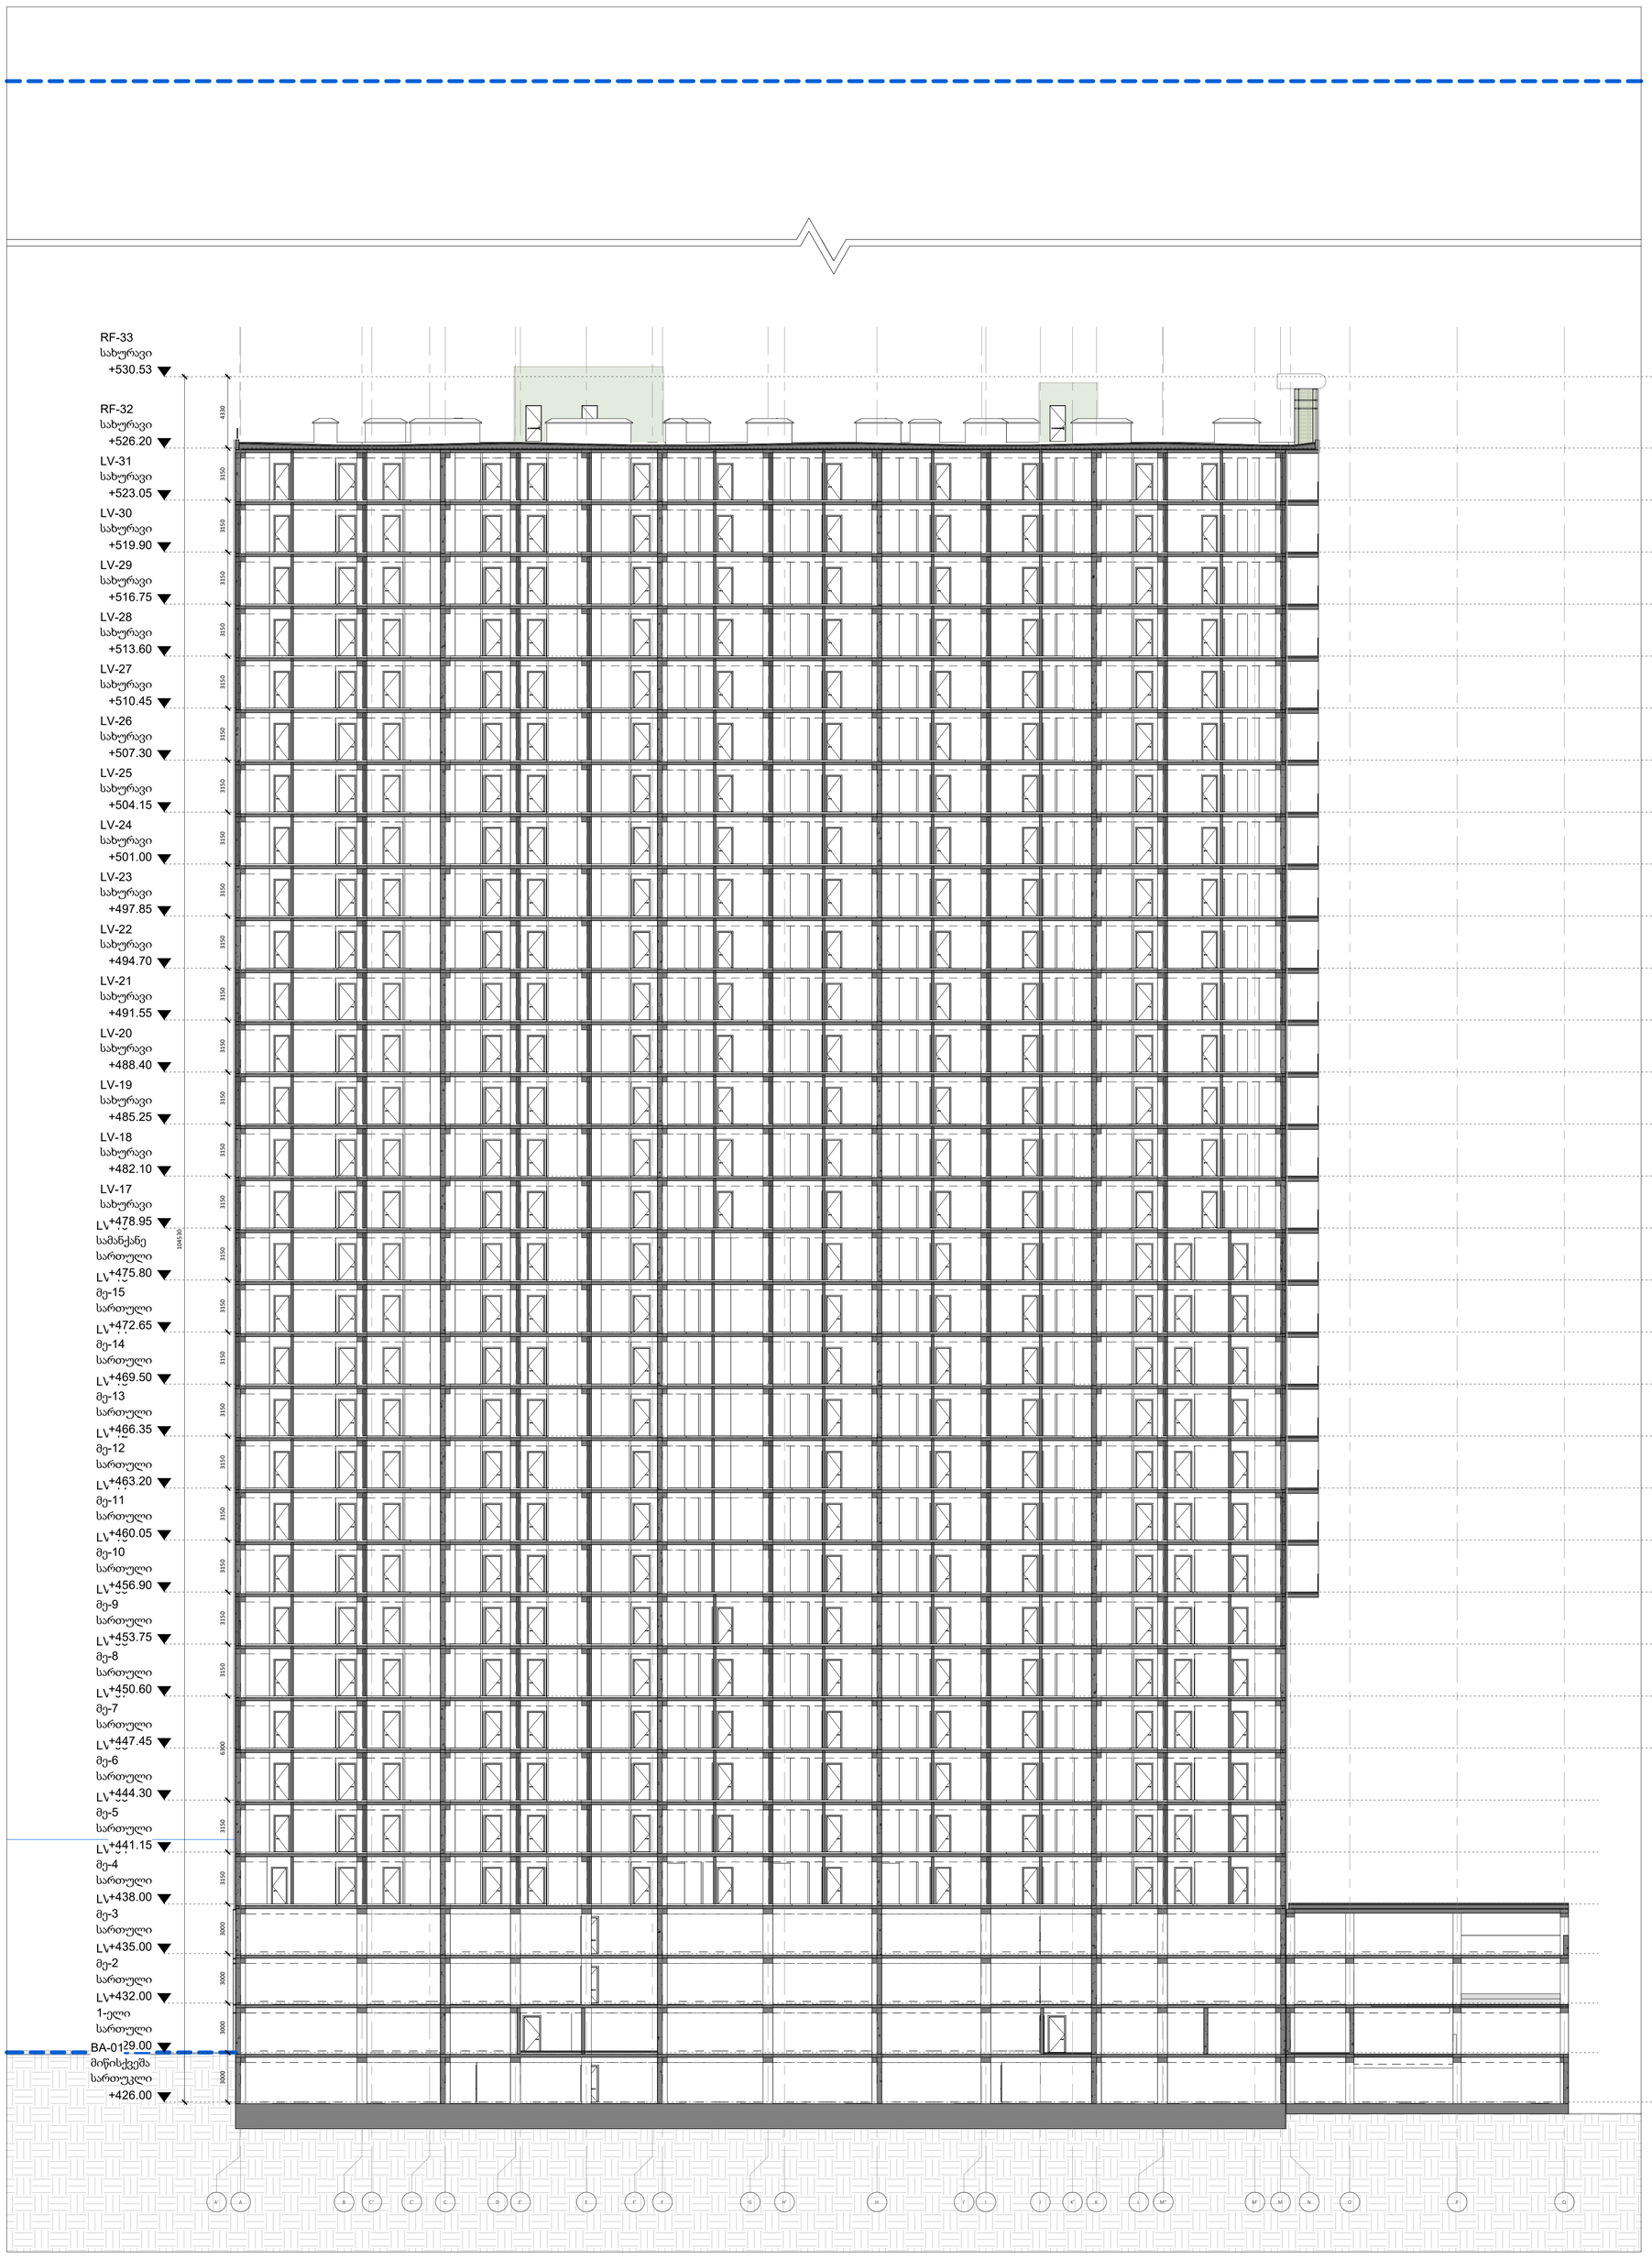
# Wei Yap Architects


**Office Space #4, Level 3, 37L Ilia Chavchavadze Avenue, Archi Tower,0162, T'bilisi, Georgia.**
**info@weiyap.com | www.weiyap.com**
**Wei Yap Architects LLC**
**Identification Number : 405813151**


| რევიზია | თარიღი | განმარტება | გამცემი | მიმღები |
|---|---|---|---|---|
| | | | | |
| | | | | |
| | | | | |
| | | | | |
| | | | | |
| | | | | |

**GENERAL NOTES**

1. Builders and/or Subcontractor to supply one sample each of the proprietary items, finished, samples materials and shop drawings for sign off prior to placement of Order, Fabrication or Construction.
2. Do not scale from this drawing - use figured dimensions.
3. A signed off original of this drawing is retained in Wei Yap Architecture Office for Verification purposes.
4. Information detailed in drawing revisions is for information only and may not be indicative of all changes made.
5. Builders and subcontractor to confirm set outs, levels, setback and critical dimensions on site including all services fixtures and fittings prior to and during the works. Notify Architects to any conflicts discovered prior to proceedings.


**COPYRIGHT © WEI YAP ARCHITECTS LLC**

This work is copyright and cannot be reproduced or copied in any form or by any means without the written permission of Wei Yap Architecture (Wei Yap Architect LLC). Any license, express or implied, to use this document for any purpose whatsoever is restricted to the terms and of the agreement or implied agreement between Wei Yap Architecture and the instructing party. These drawings cannot be used for construction purposes within the written permission of Wei Yap Architecture.


**შენიშვნა:**

**დამკვეთი :** CLIENT NAME

**სათაური :** **MHS_1-1**

**პროექტის N :** 0000X

**პროექტი :** გრანდ ავენიუ დადიანი ბ ბლოკი
Project Address: ქალაქი თბილისი, ცოტნე დადიანის ქ. #32

**მთავარი არქიტექტორი :** LM/WY

**პროექტის ხელმძღვანელი :** GG

**დახაზა :** SP

**მასშტაბი :** 1 : 170

**ფორმატი :** A0

**თარიღი :**

**ჩრდილოეთი :**

**ნახაზის N :** GA-WYA-MHS_1-1-A-MN351

**რევ :**

**სტატუსი :** **WIP**