UNIVERSITY

LEGEND:

GENERAL NOTES:

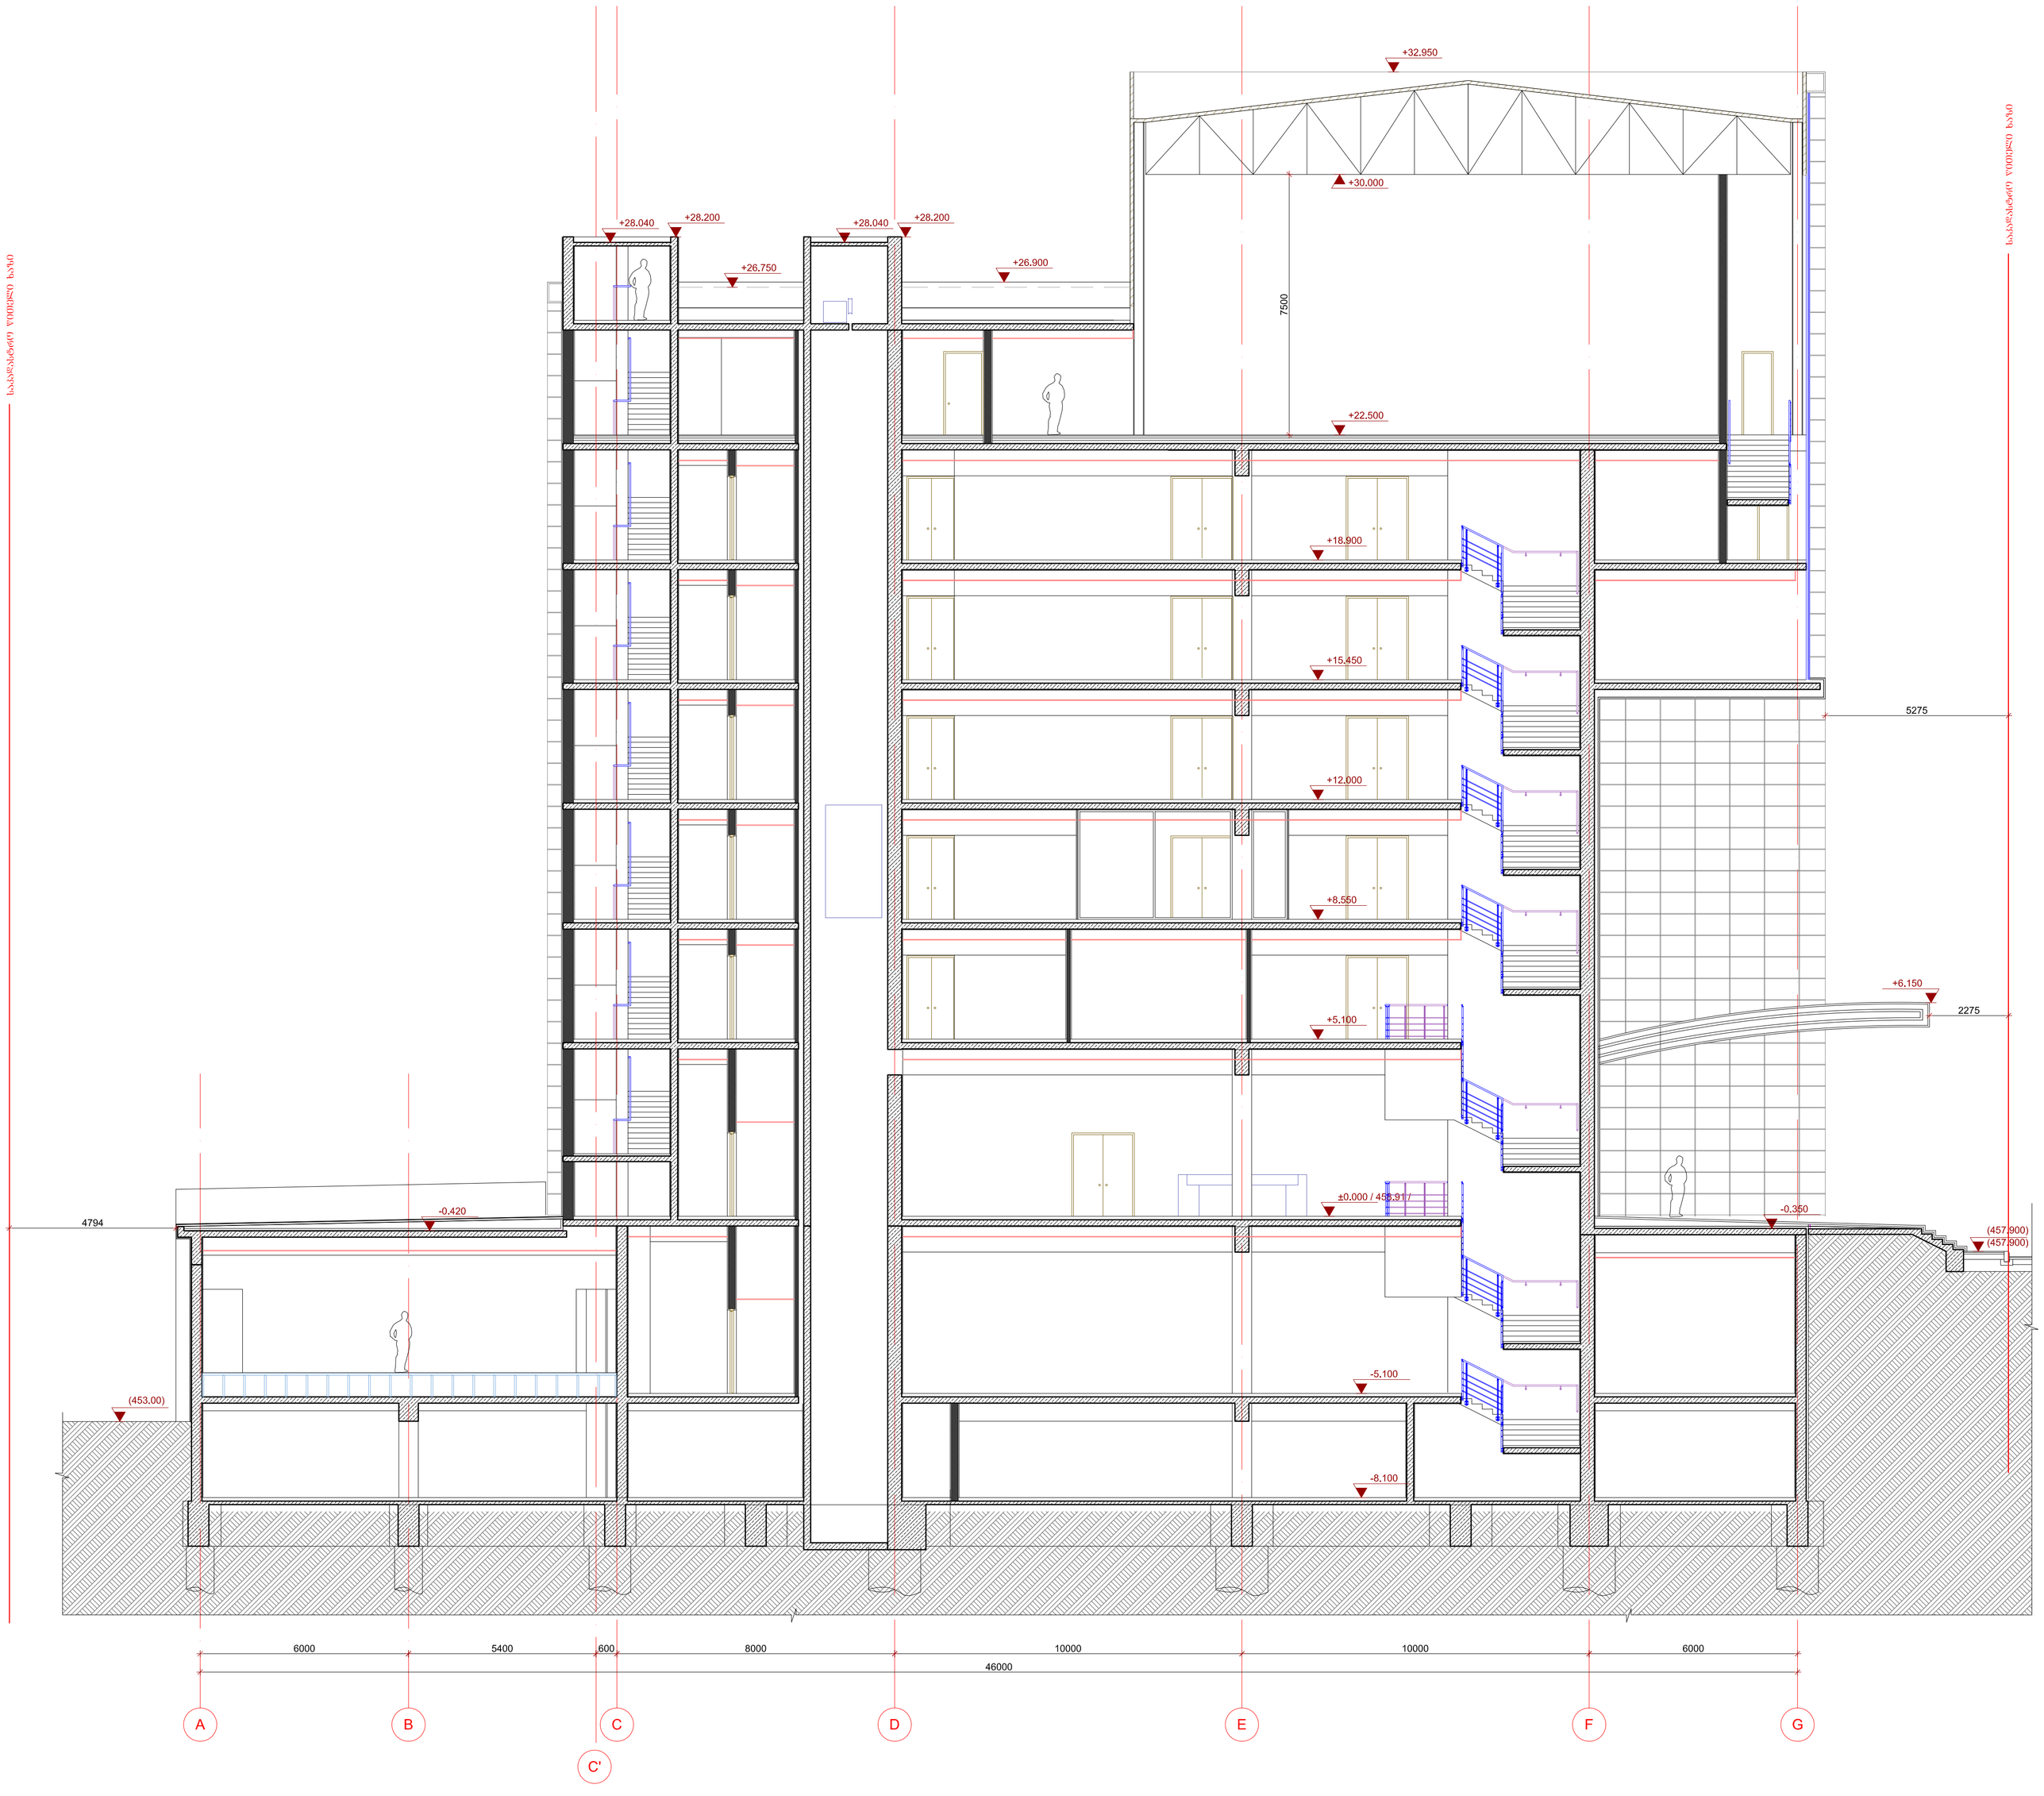


SCHEME:

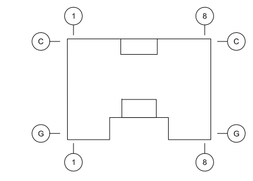

LLC "HAUSART PROJECT"

Gamrekeli str. 19, Tbilisi, Georgia
Tel: +995 32 2377092, E-mail: hausean@yahoo.com

| POSITION | NAME | SIGNATURE |
|---|---|---|
| DIRECTOR | I. CHIRADZE | |
| ARCHITECT | D.GOGICHAISHVILI | |
| DRAW BY | P.SAKHANBERIDZE | |
| CHEKED BY | I. CHIRADZE | |

| | |
|---|---|
| DATE | DRAWING NAME: |
| SCALE | |
| 1:100 | |

| PAGE FORMAT | FILE NAME | LAYOUT |
|---|---|---|
| A1 | A 100 plans | A 105 |

| STAGE | SHEET | SHEETS |
|---|---|---|
| | 1 | 1 |

UNIVERSITY

LEGEND:

GENERAL NOTES:

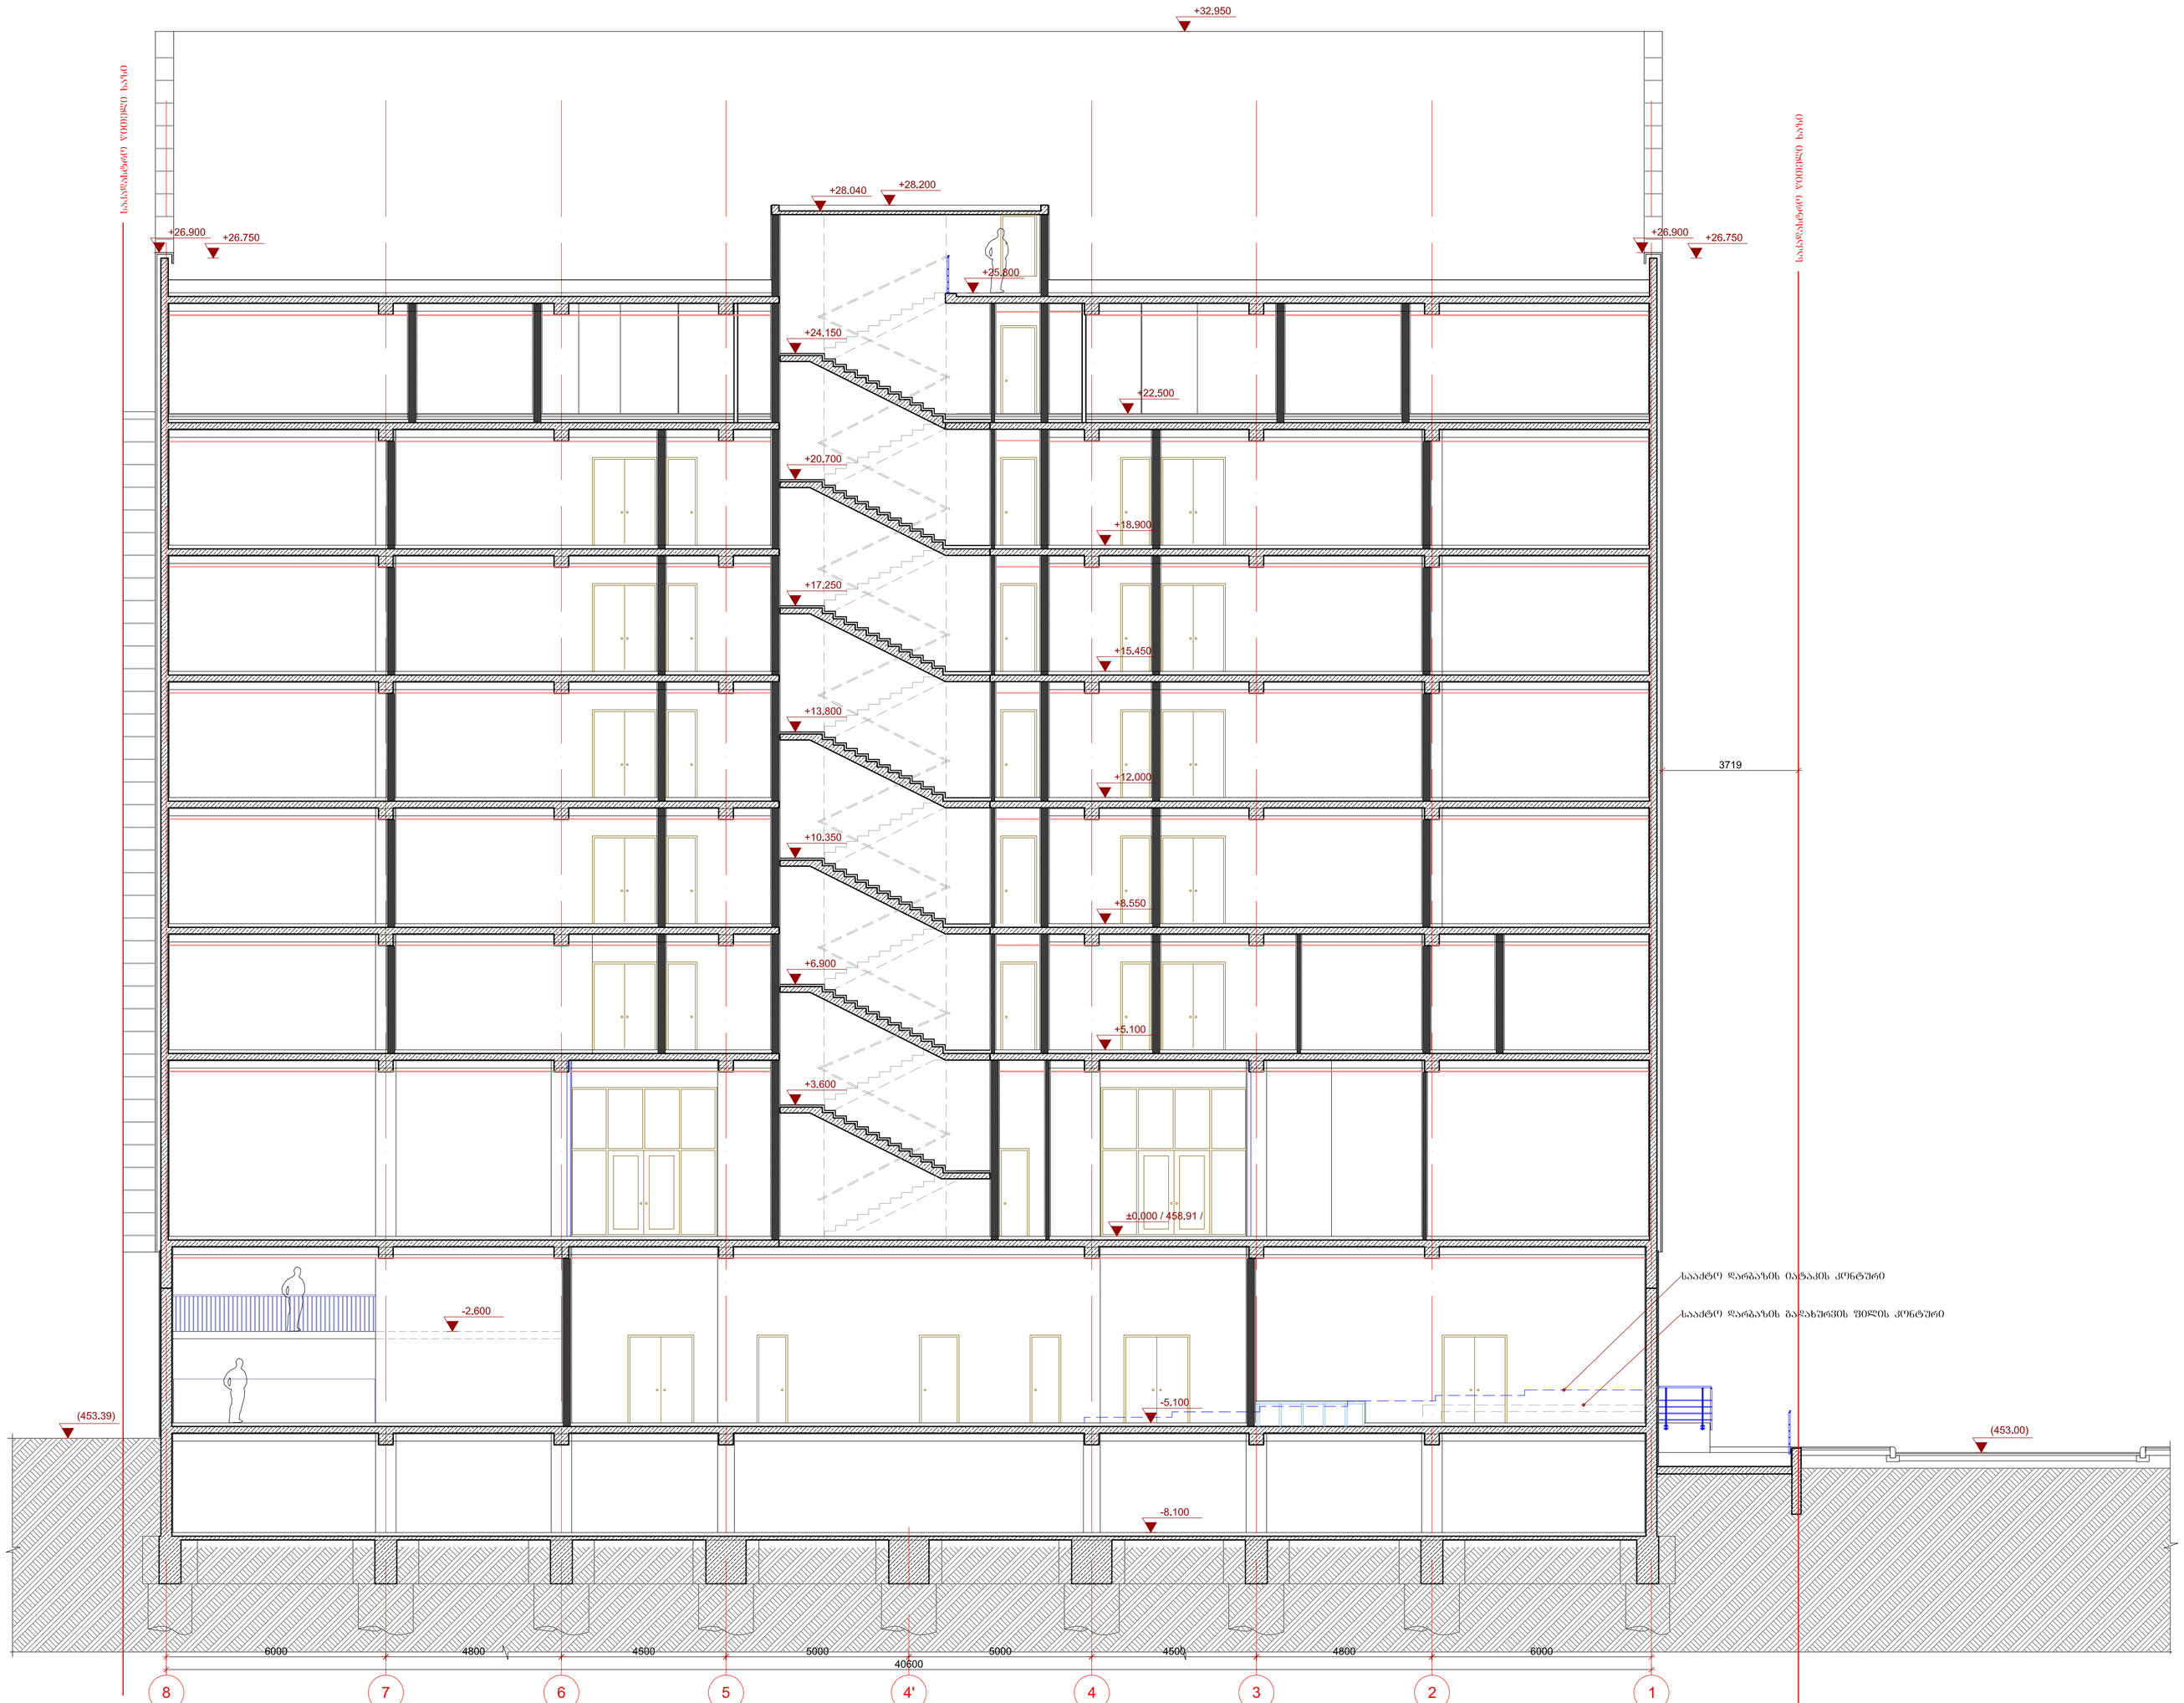


SCHEME:

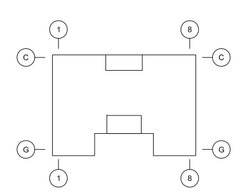


LLC "HAUSART PROJECT"

Garnrekeli str. 19, Tbilisi, Georgia
Tel: +995 32 2377092, E-mail: hausear@yahoo.com


| POSITION | NAME | SIGNATURE |
|---|---|---|
| DIRECTOR | I. CHIRADZE | |
| ARCHITECT | D.GOGICHAISHVILI | |
| DRAW BY | P.SAKHANBERIDZE | |
| CHEKED BY | I. CHIRADZE | |

| DATE | DRAWING NAME: |
|---|---|
| | პროფილი 2-2 |
| SCALE 1:100 | |

| PAGE FORMAT | FILE NAME | LAYOUT |
|---|---|---|
| A1 | A 100 plans | A 106 |

| STAGE | SHEET | SHEETS |
|---|---|---|
| პპ | 1 | 1 |