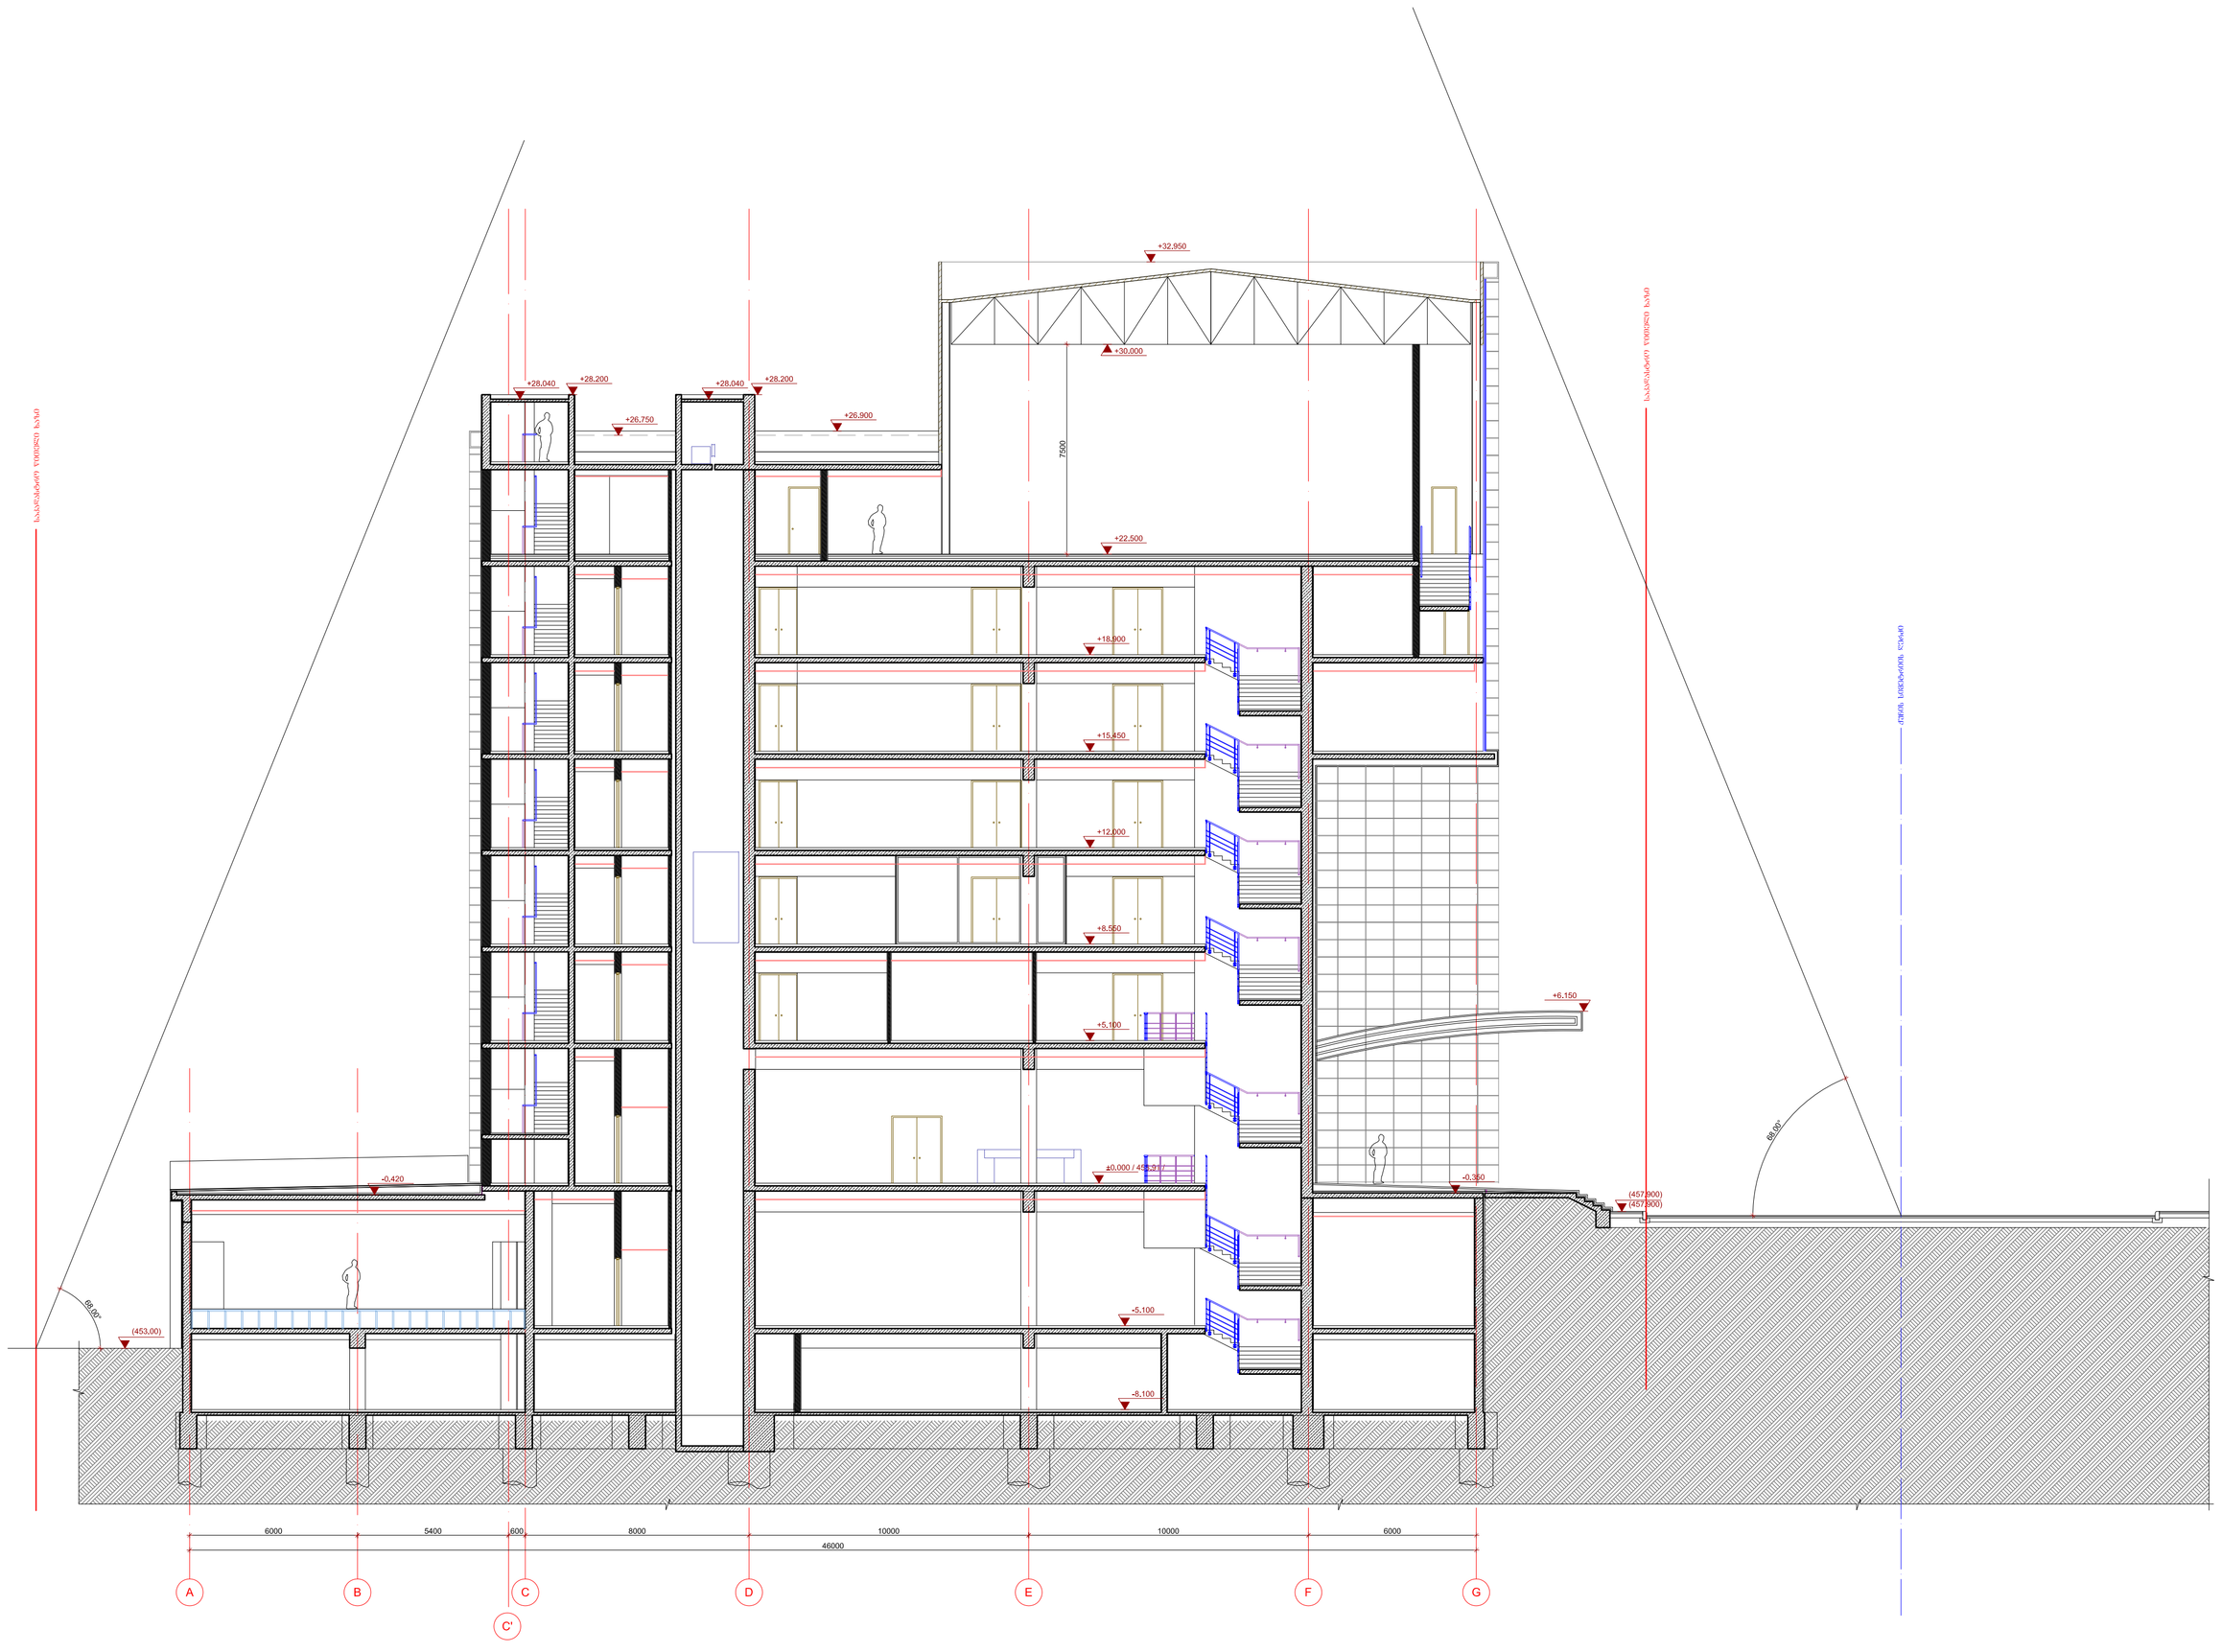


UNIVERSITY

LEGEND:

GENERAL NOTES:

SCHEME:

LLC "HAUSART PROJECT"

Gamrekeli str. 19, Tbilisi, Georgia
Tel: +995 32 2377092, E-mail: hauseart@yahoo.com

POSITION	NAME	SIGNATURE
DIRECTOR	I. CHIRADZE	
ARCHITECT	D.GOGICHAISHVILI	
DRAW BY	P.SAKHANBERIDZE	
CHEKED BY	I. CHIRADZE	

DATE	DRAWING NAME:
SCALE	
1:150	

PAGE FORMAT	FILE NAME	LAYOUT
A1	A 100 plans	A 107

STAGE	SHEET	SHEETS
	1	1