# ფასადი ქუჩის მხრიდან




PROJECT > 1406

**GEORGIAN AMERICAN DEVELOPERS**

| | |
|---|---|
| Street > | M.Meskhi Street #15 |
| City > | TBILISI |
| State/Country > | GEORGIA |

PROJECT TERRITORY

**KHUDADOV ST RESIDENCE**

| | |
|---|---|
| #Architect Address1 | M.Meskhi Street # 15 |
| #Architect City | TBILISI |
| #Architect Country | GEORGIA |

Drawing Name

**STREET FACADE**

Drawing Scale 1:100

Drawing Status **EXECUTION**


Director Date 14/5/2014

**Gotcha Tsertsvadze**

**TEL: +995 591 25 25 23**

**e-mail : georgianamerican@gmail.com**

Project Author/Architect Date 14/5/2014

**David Shakhbazov**

**TEL: +995 574 44 38 43 >**

**e-mail: david.shakhbazov@gmail.com**



NOTE> This drawing can't be reproduced or copied without authorization of its author. All copy rights are reserved by the legislation, D.L. 63|85 of 14th of March, changed by the Law nº45|85 of September and by the Law nº114|91 of 3rd of September.


| Layout ID | Status | Revision |
|---|---|---|
| **20140513** | **P** | **CH** |

# ფასადი ეზოს მხრიდან

მეტალოპლასტმასის
კარ-ფანჯრები (თეთრი)

საჩრდილობელი, მასალა-ხე

რკინის მოაჯირები

ცემენტ-სილის გალესვა
შეღებილი ფასადი (თეთრი და ნაცრისფერი )




საკადასტრო ერთეულის საზღვრები

საკადასტრო ერთეულის საზღვრები

PROJECT > 1406

**GEORGIAN AMERICAN DEVELOPERS**

| | |
|---|---|
| Street > | M.Meskhi Street #15 |
| City > | TBILISI |
| State/Country > | GEORGIA |

PROJECT TERRITORY

**KHUDADOV ST RESIDENCE**

| | |
|---|---|
| #Architect Address1 | M.Meskhi Street # 15 |
| #Architect City | TBILISI |
| #Architect Country | GEORGIA |

Drawing Name

**YARD FACADE**

Drawing Scale 1:100

Drawing Status **EXECUTION**


Director Date 14/5/2014

**Gotcha Tsertsvadze**

**TEL: +995 591 25 25 23**

**e-mail : georgianamerican@gmail.com**

Project Author/Architect Date 14/5/2014

**David Shakhbazov**

**TEL: +995 574 44 38 43 >**


**e-mail: david.shakhbazov@gmail.com**



NOTE> This drawing can't be reproduced or copied without authorization of its author. All copy rights are reserved by the legislation, D.L. 63|85 of 14th of March, changed by the Law nº45|85 of September and by the Law nº114|91 of 3rd of September.


| Layout ID | Status | Revision |
|---|---|---|
| **20140513** | **P** | **CH** |

# ფასადი 1-6

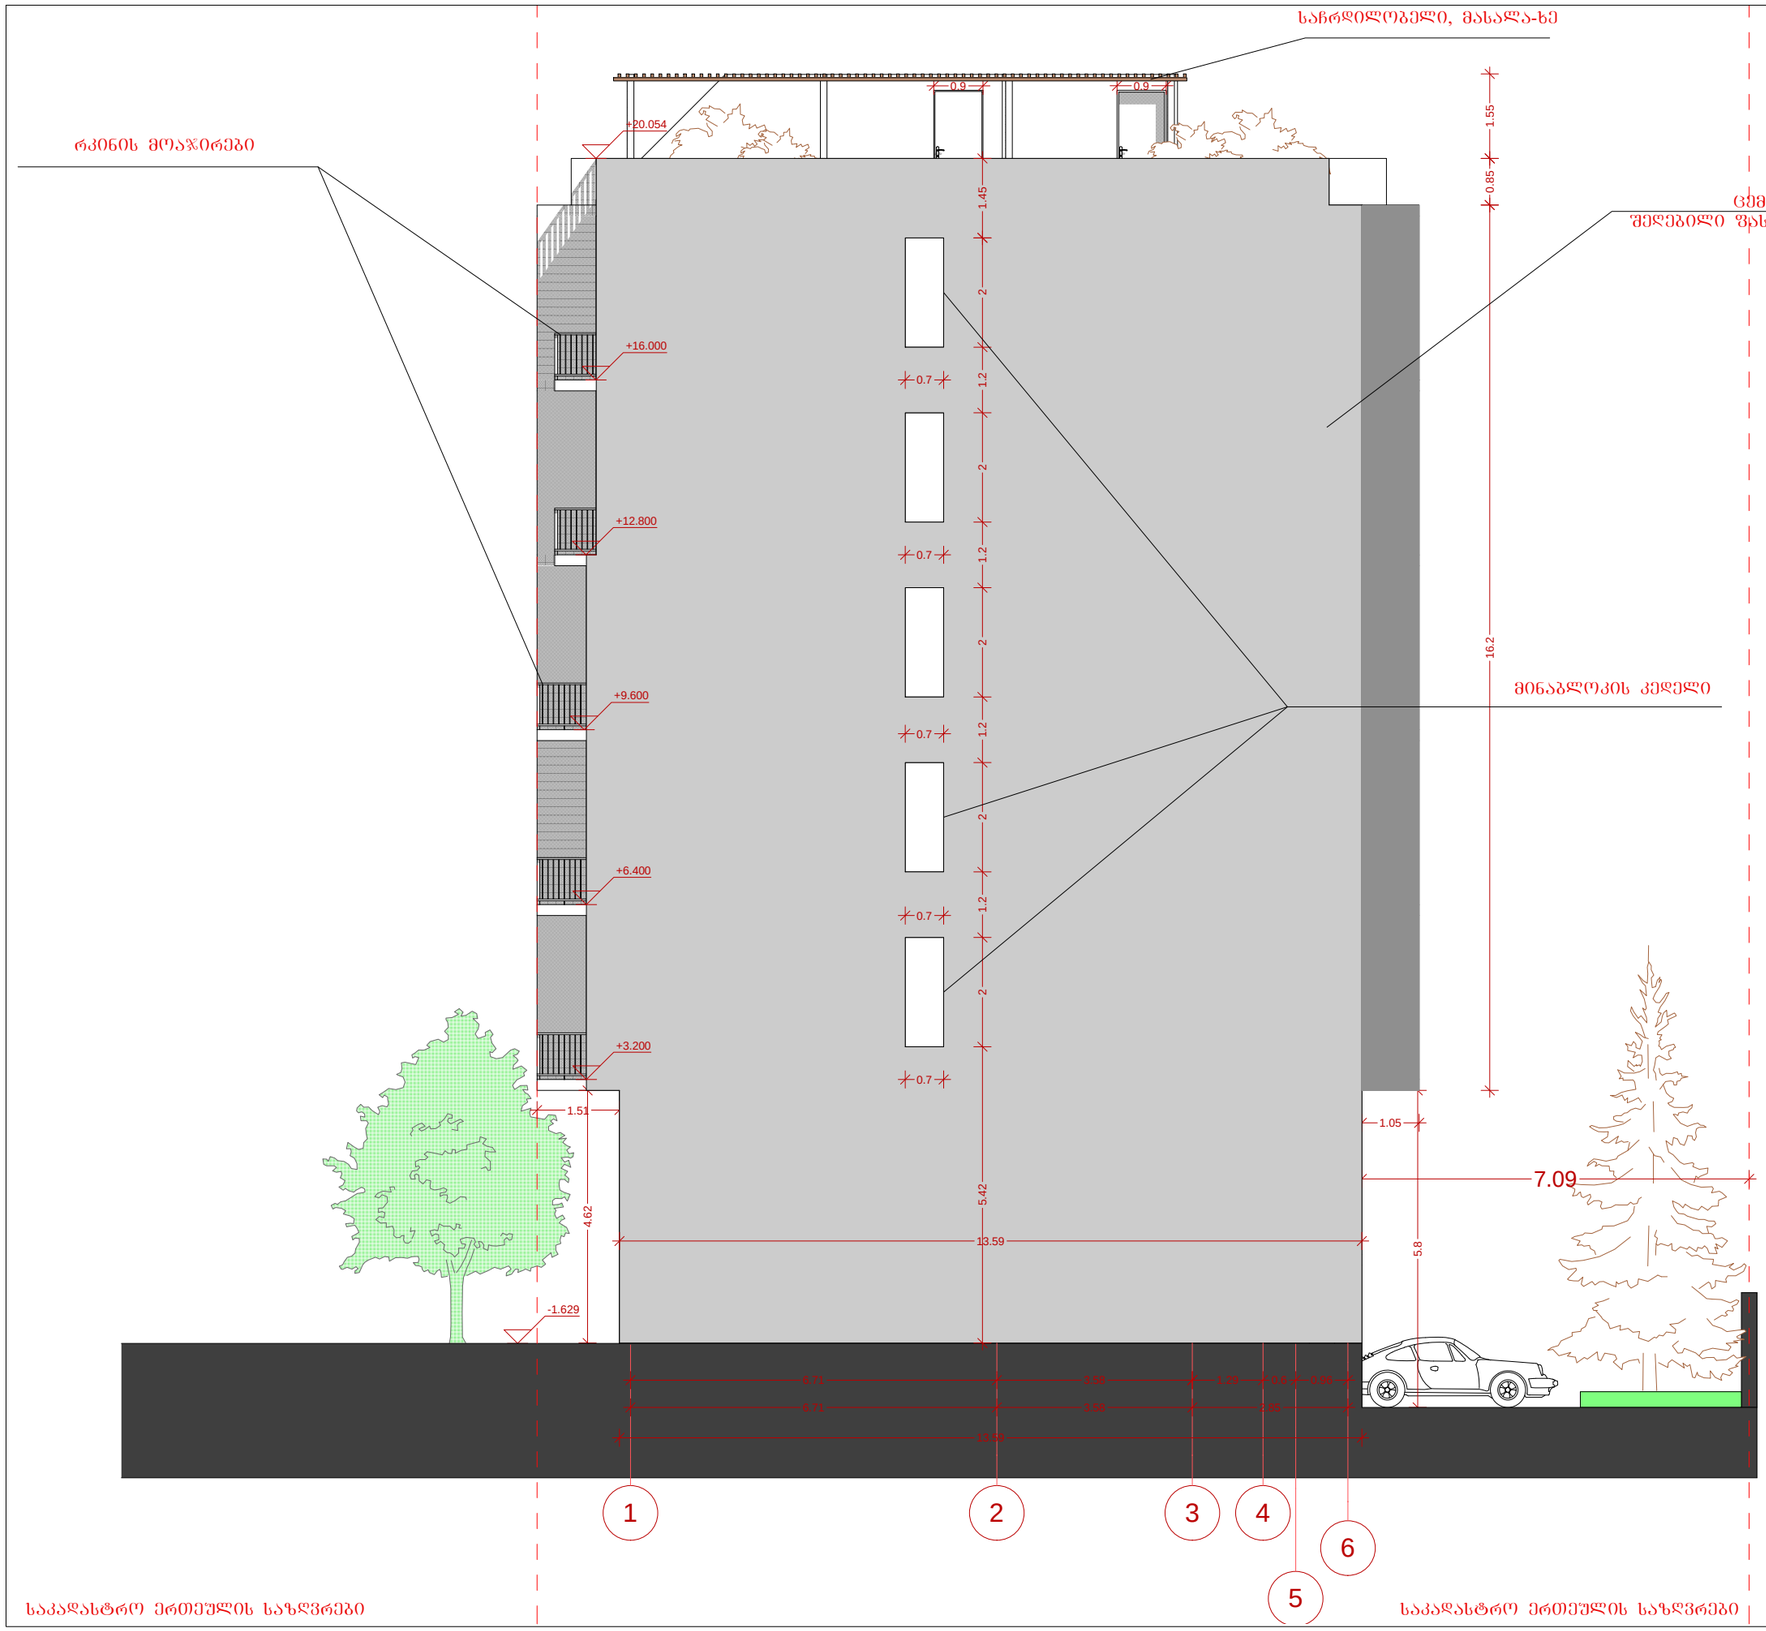


PROJECT > 1406

**GEORGIAN AMERICAN DEVELOPERS**

Street > M.Meskhi Street #15
City > TBILISI
State/Country > GEORGIA

PROJECT TERRITORY

**KHUDADOV ST RESIDENCE**

#Architect Address1 M.Meskhi Street # 15
#Architect City TBILISI
#Architect Country GEORGIA

Drawing Name

**FACADE 1-6**

Drawing Scale 1:100

Drawing Status **EXECUTION**


Director Date 14/5/2014
**Gotcha Tsertsvadze**
**TEL: +995 591 25 25 23**
**e-mail : georgianamerican@gmail.com**


Project Author/Architect Date 14/5/2014
**David Shakhbazov**
**TEL: +995 574 44 38 43 >**
**e-mail: david.shakhbazov@gmail.com**



NOTE> This drawing can't be reproduced or copied without authorization of its author. All copy rights are reserved by the legislation, D.L. 63|85 of 14th of March, changed by the Law nº45|85 of September and by the Law nº114|91 of 3rd of September.


| Layout ID | Status | Revision |
|---|---|---|
| **20140513** | **P** | **CH** |

# ფასადი 6-1

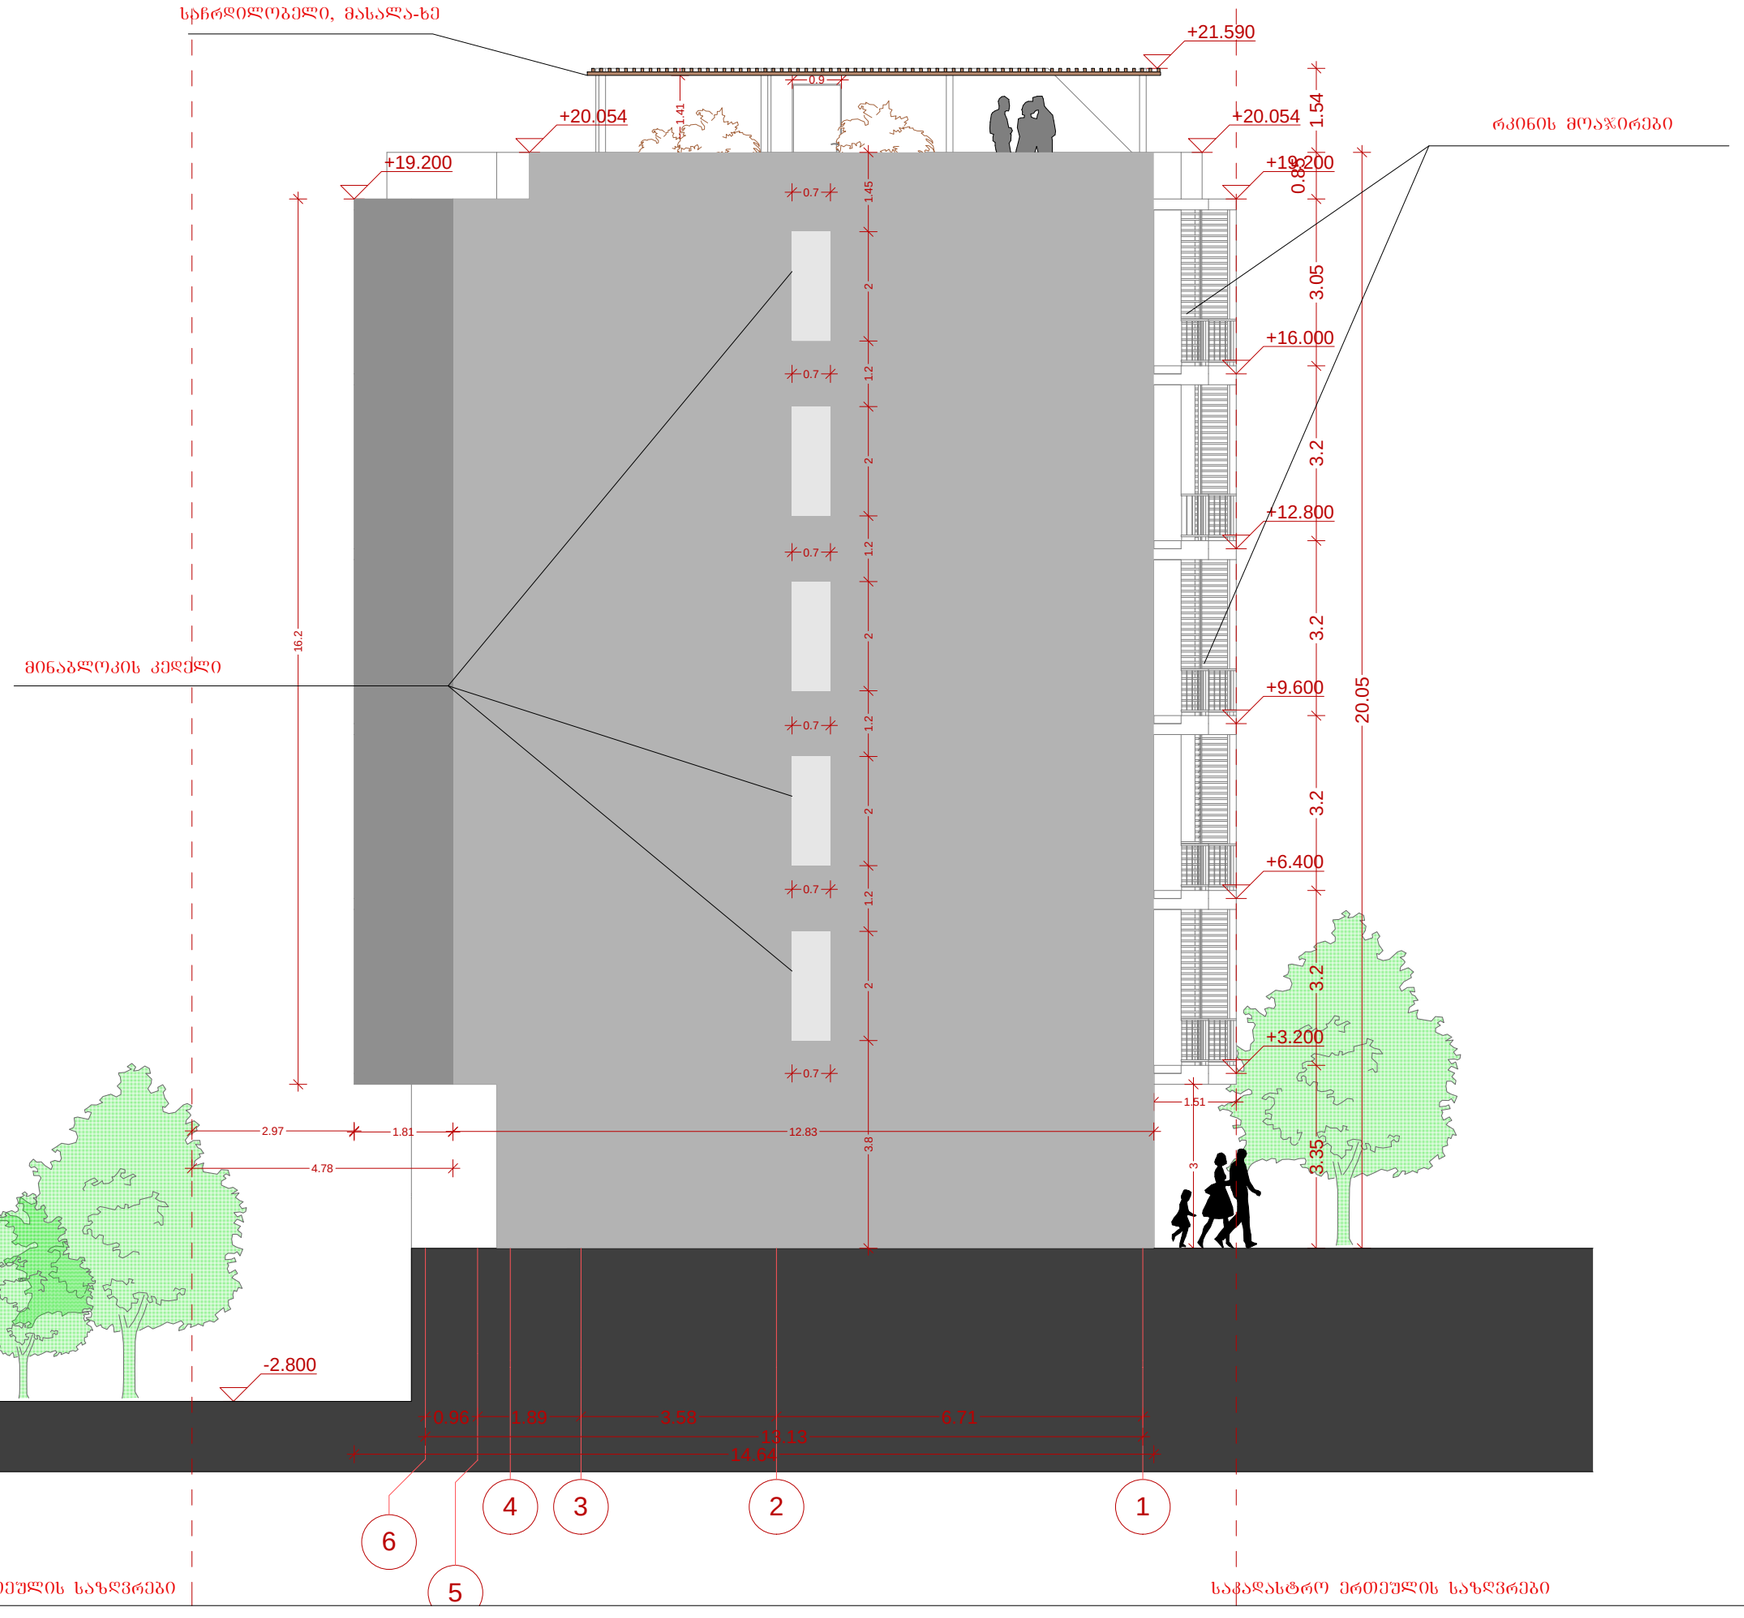


PROJECT > 1406

**GEORGIAN AMERICAN DEVELOPERS**

Street > M.Meskhi Street #15
City > TBILISI
State/Country > GEORGIA

PROJECT TERRITORY

**KHUDADOV ST RESIDENCE**

#Architect Address1 M.Meskhi Street # 15
#Architect City TBILISI
#Architect Country GEORGIA

Drawing Name

**FACADE 6-1**

Drawing Scale 1:100

Drawing Status **EXECUTION**


Director Date 14/5/2014
**Gotcha Tsertsvadze**
**TEL: +995 591 25 25 23**
**e-mail : georgianamerican@gmail.com**

Project Author/Architect Date 14/5/2014
**David Shakhbazov**
**TEL: +995 574 44 38 43 >**
**e-mail: david.shakhbazov@gmail.com**



NOTE> This drawing can't be reproduced or copied without authorization of its author. All copy rights are reserved by the legislation, D.L. 63|85 of 14th of March, changed by the Law nº45|85 of September and by the Law nº114|91 of 3rd of September.


| Layout ID | Status | Revision |
|---|---|---|
| **20140513** | **P** | **CH** |