
ᲫᲣᲮᲘᲡ ᲡᲘᲒᲐᲜᲘᲡ ᲓᲐ
ᲨᲔᲜᲝᲑᲘᲡ ᲡᲘᲛᲐᲦᲚᲘᲡ ᲒᲐᲜᲡᲐᲖᲦᲕᲠᲘᲡ ᲡᲥᲔᲛᲐ

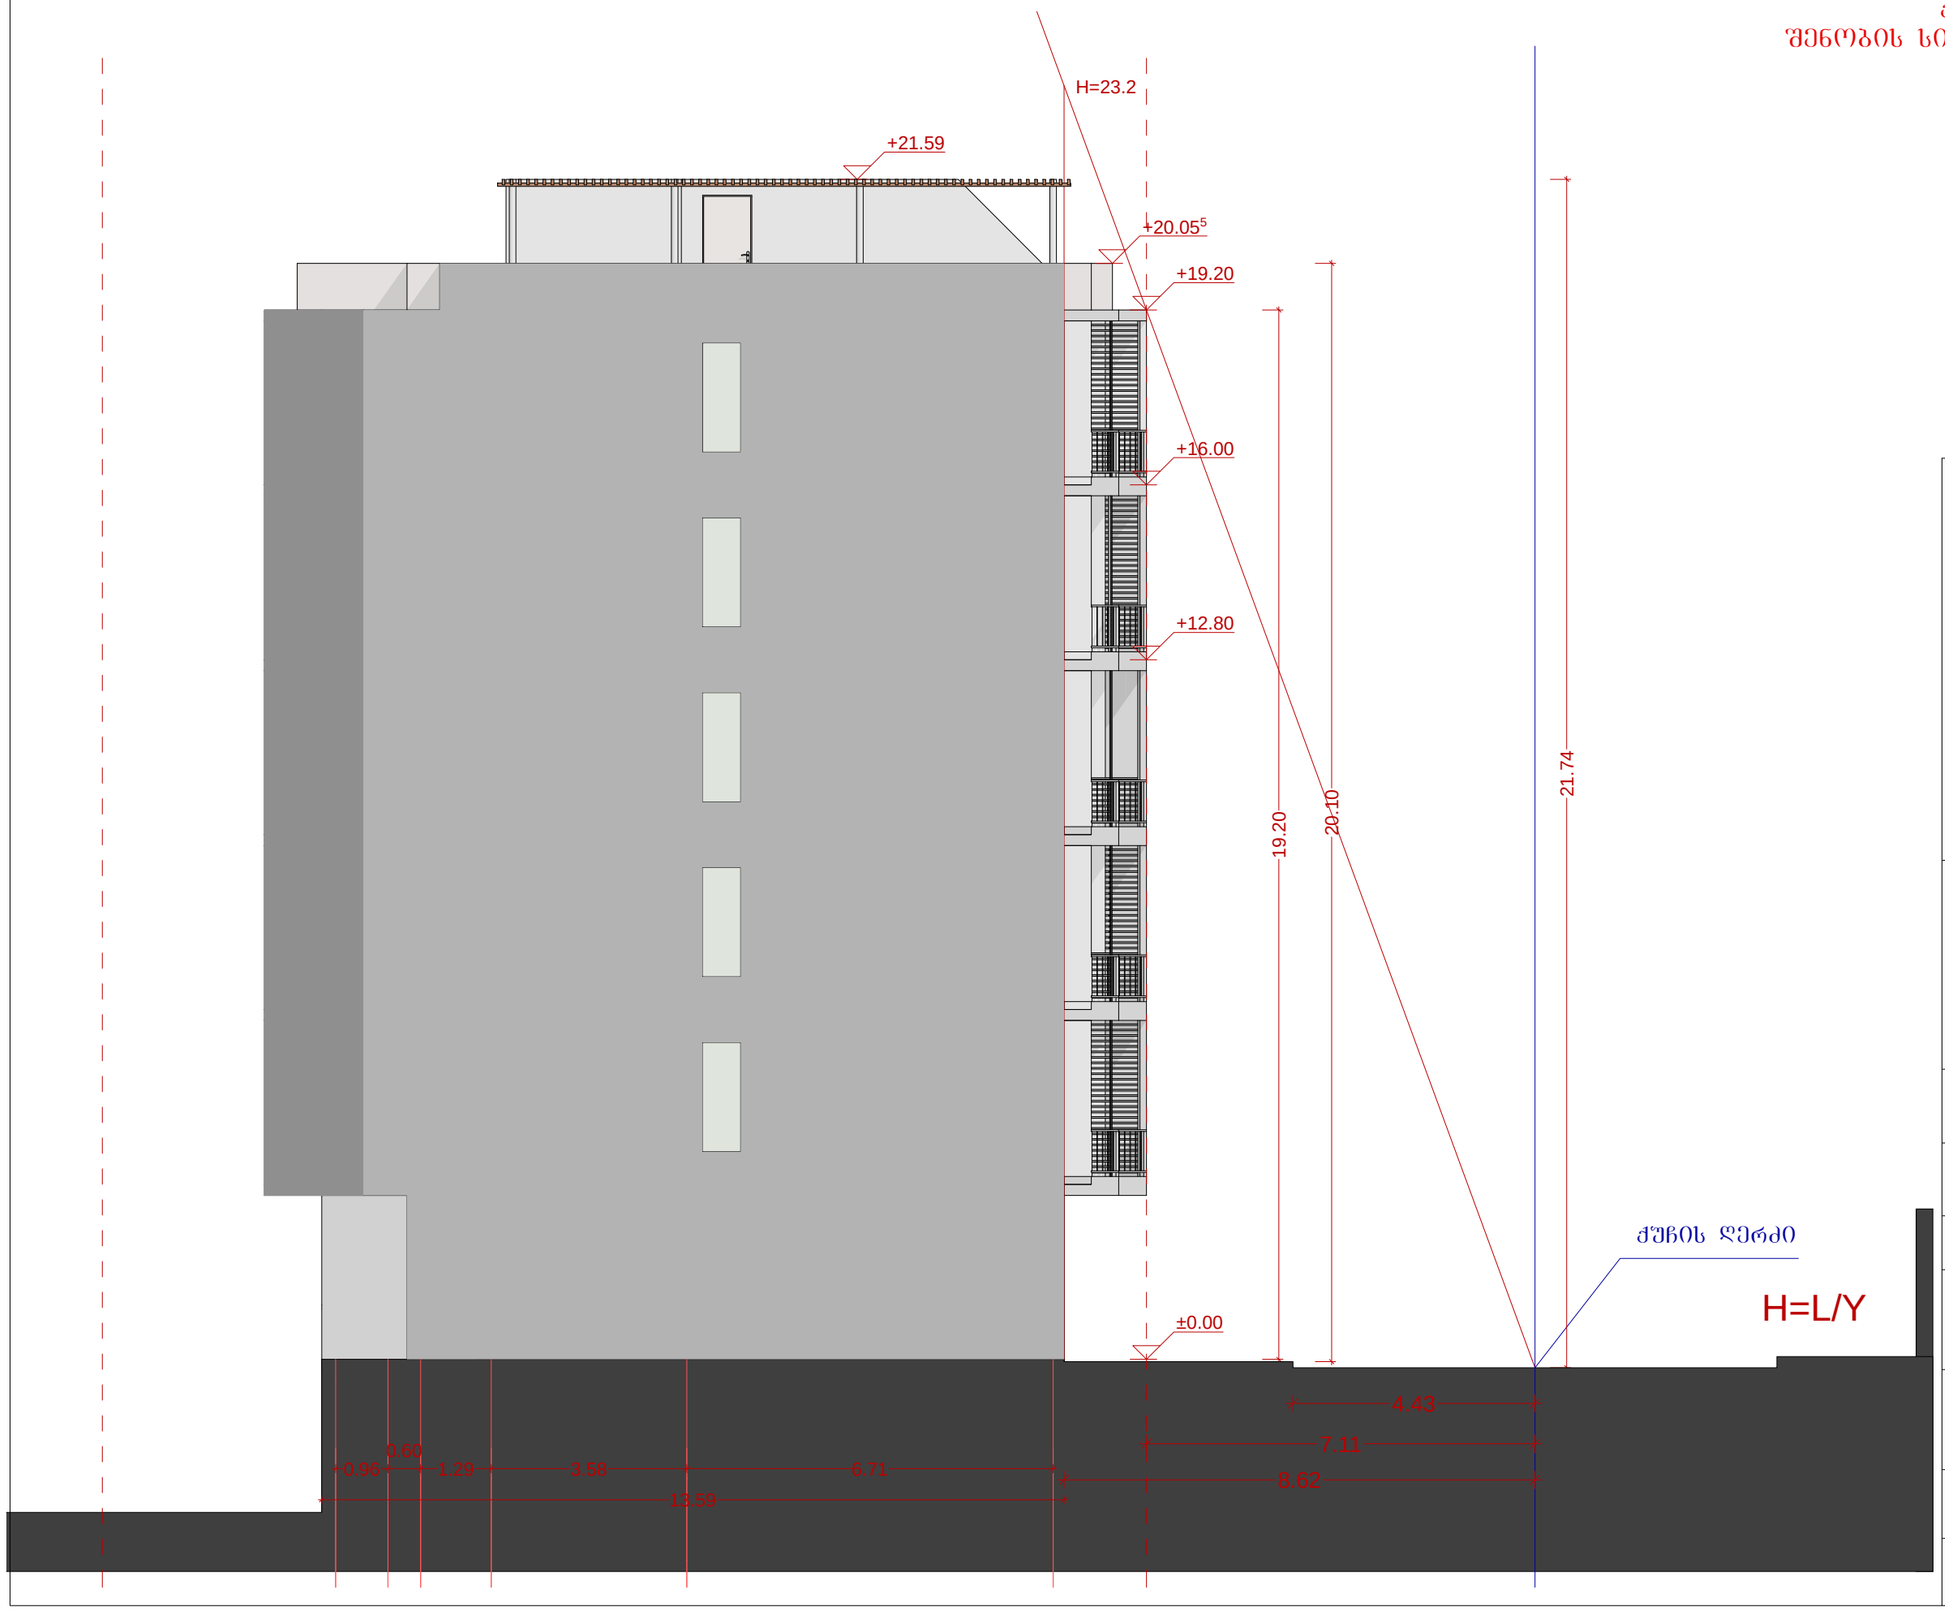

PROJECT > 1406

GEORGIAN AMERICAN DEVELOPERS

Street > M.Meskhi Street #15
City > TBILISI
State/Country > GEORGIA

PROJECT TERRITORY

KHUDADOV ST RESIDENCE

#Architect Address1 M.Meskhi Street # 15
#Architect City TBILISI
#Architect Country GEORGIA

Drawing Name

VERTICAL SCEME

Drawing Scale

1:100

Drawing Status **EXECUTION**


Director Date 14/5/2014
Gotcha Tsertsvadze
TEL: +995 591 25 25 23
e-mail : georgianamerican@gmail.com

Project Author/Architect Date 14/5/2014
David Shakhbazov
TEL: +995 574 44 38 43 >
e-mail: david.shakhbazov@gmail.com

NOTE> This drawing can't be reproduced or copied without authorization of its author. All copy rights are reserved by the legislation, D.L. 63|85 of 14th of March, changed by the Law nº45|85 of September and by the Law nº114|91 of 3rd of September.

Layout ID	Status	Revision
20140513	**P**	**CH**

ᲥᲣᲩᲘᲡ ᲡᲘᲒᲐᲜᲘᲡ ᲓᲐ
ᲨᲔᲜᲝᲑᲘᲡ ᲡᲘᲛᲐᲦᲚᲘᲡ ᲒᲐᲜᲡᲐᲖᲦᲕᲠᲘᲡ ᲡᲥᲔᲛᲐ

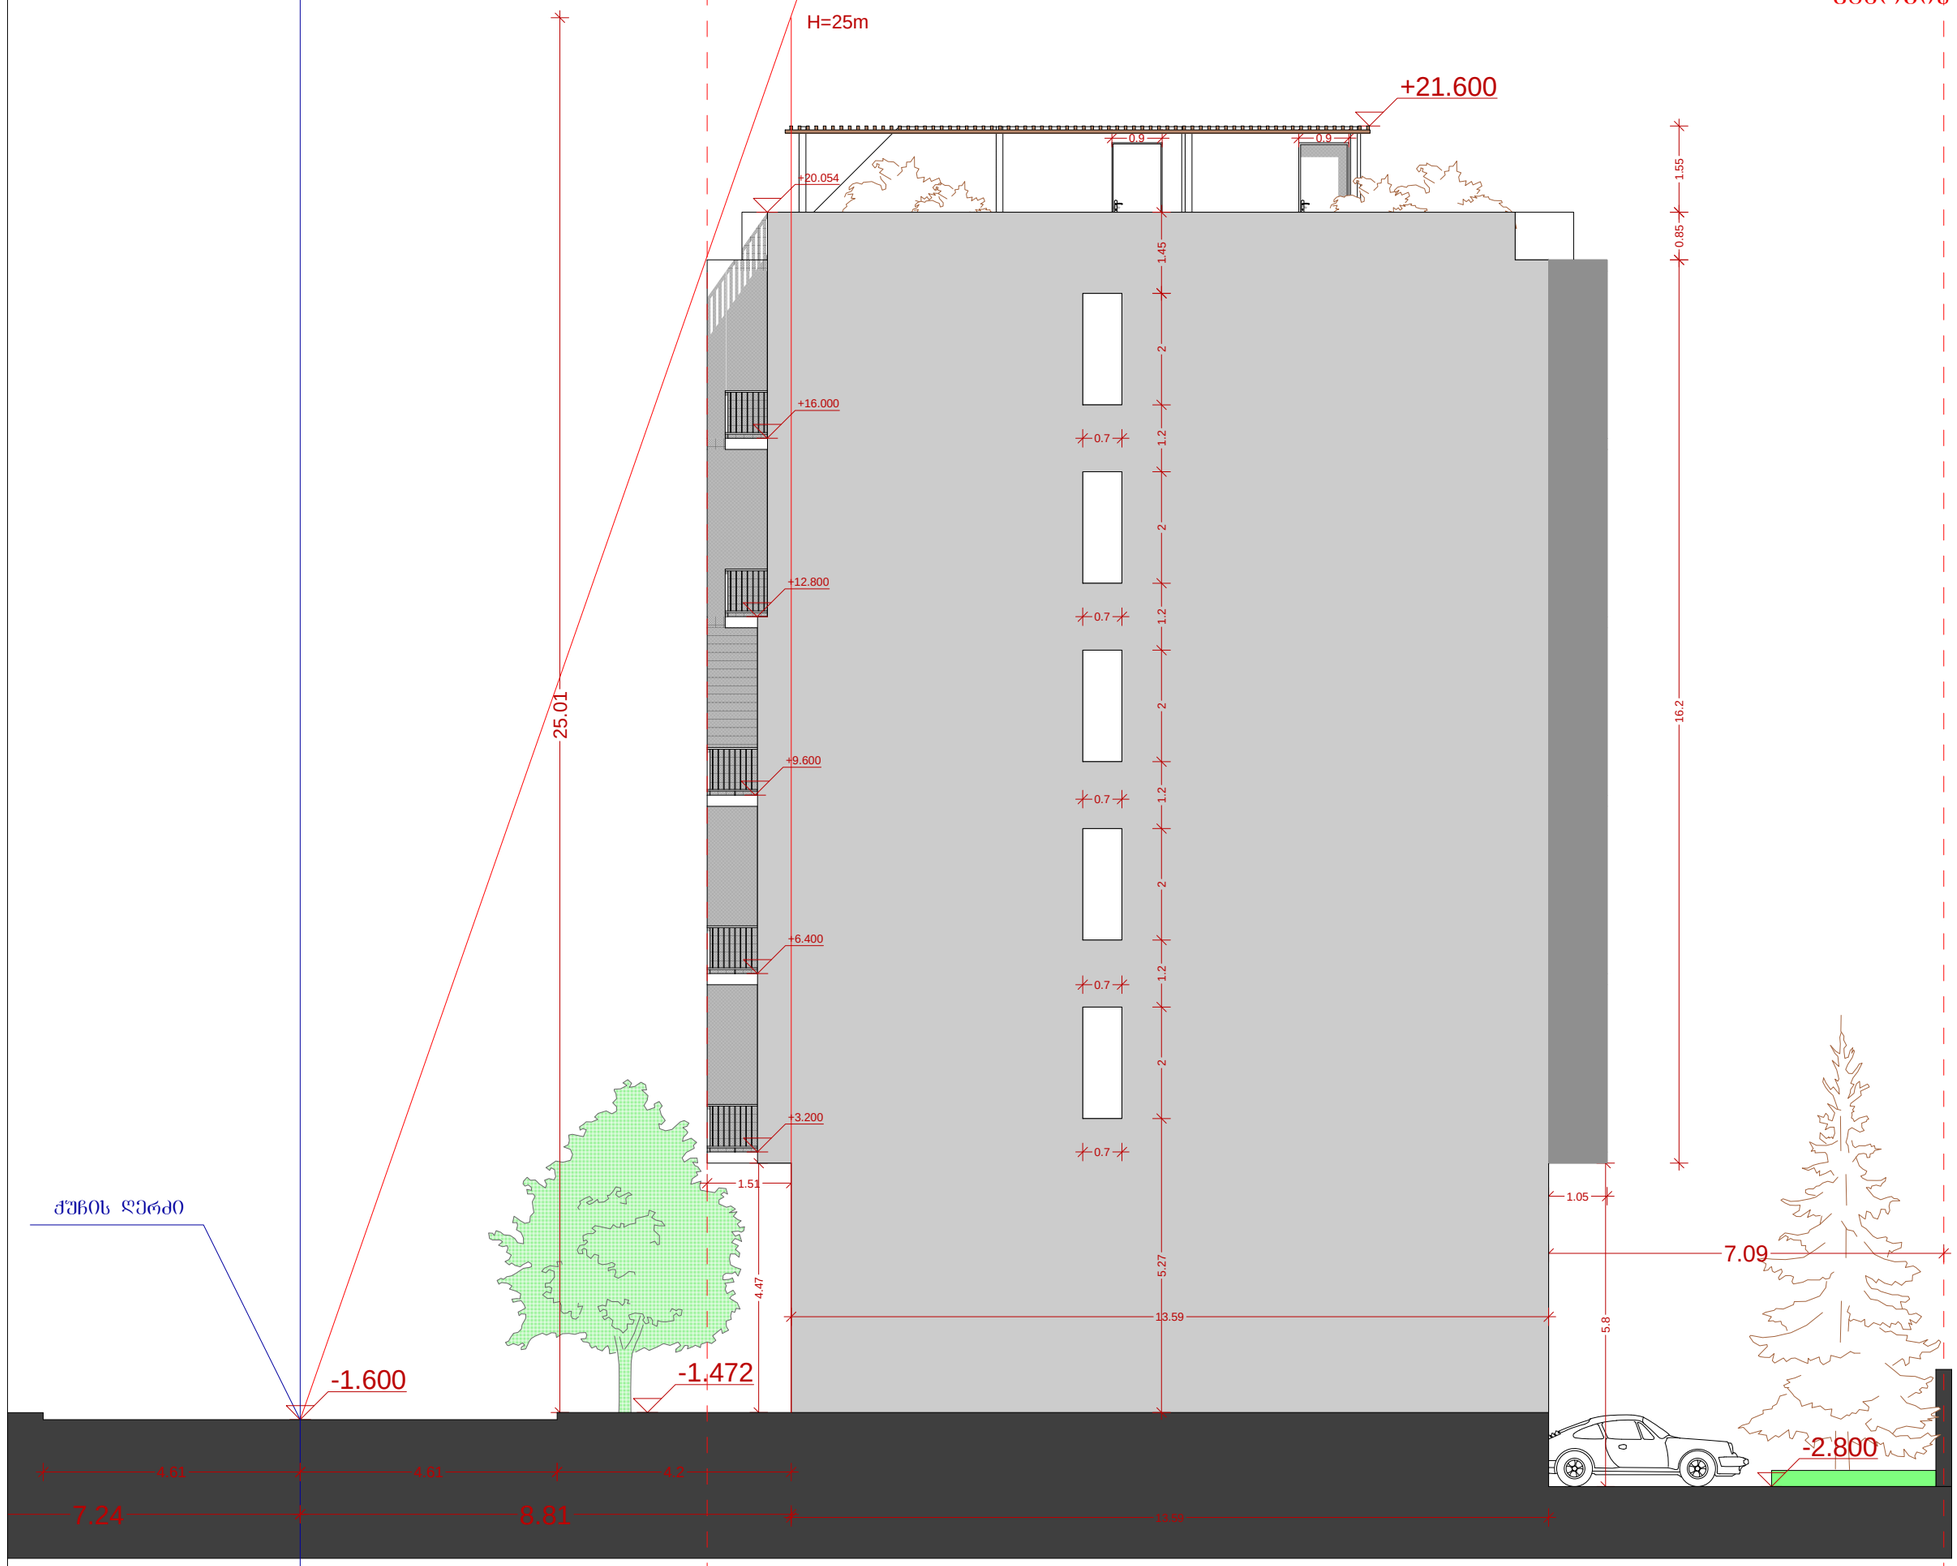

PROJECT > 1406

GEORGIAN AMERICAN DEVELOPERS

Street > M.Meskhi Street #15
City > TBILISI
State/Country > GEORGIA

PROJECT TERRITORY

KHUDADOV ST RESIDENCE

#Architect Address1 M.Meskhi Street # 15
#Architect City TBILISI
#Architect Country GEORGIA

Drawing Name

VERTICAL SCEME

Drawing Scale

1:100

Drawing Status

EXECUTION

Director Date 14/5/2014
Gotcha Tsertsvadze
TEL: +995 591 25 25 23
e-mail : georgianamerican@gmail.com


Project Author/Architect Date 14/5/2014
David Shakhbazov
TEL: +995 574 44 38 43 >
e-mail: david.shakhbazov@gmail.com

NOTE> This drawing can't be reproduced or copied without authorization of its author. All copy rights are reserved by the legislation, D.L. 63|85 of 14th of March, changed by the Law nº45|85 of September and by the Law nº114|91 of 3rd of September.

Layout ID	Status	Revision
20140513	**P**	**CH**

საკადასტრო კოდი : 01.12.20.055.041 01.12.20.055.040

საპროექტო ფართობი: 472.337 მ²
განაშენიანების ფართობი კ1=0.6; 297 მ²
განაშენიანების სიმჭიდროვე კ2=3.5; 1684 მ²

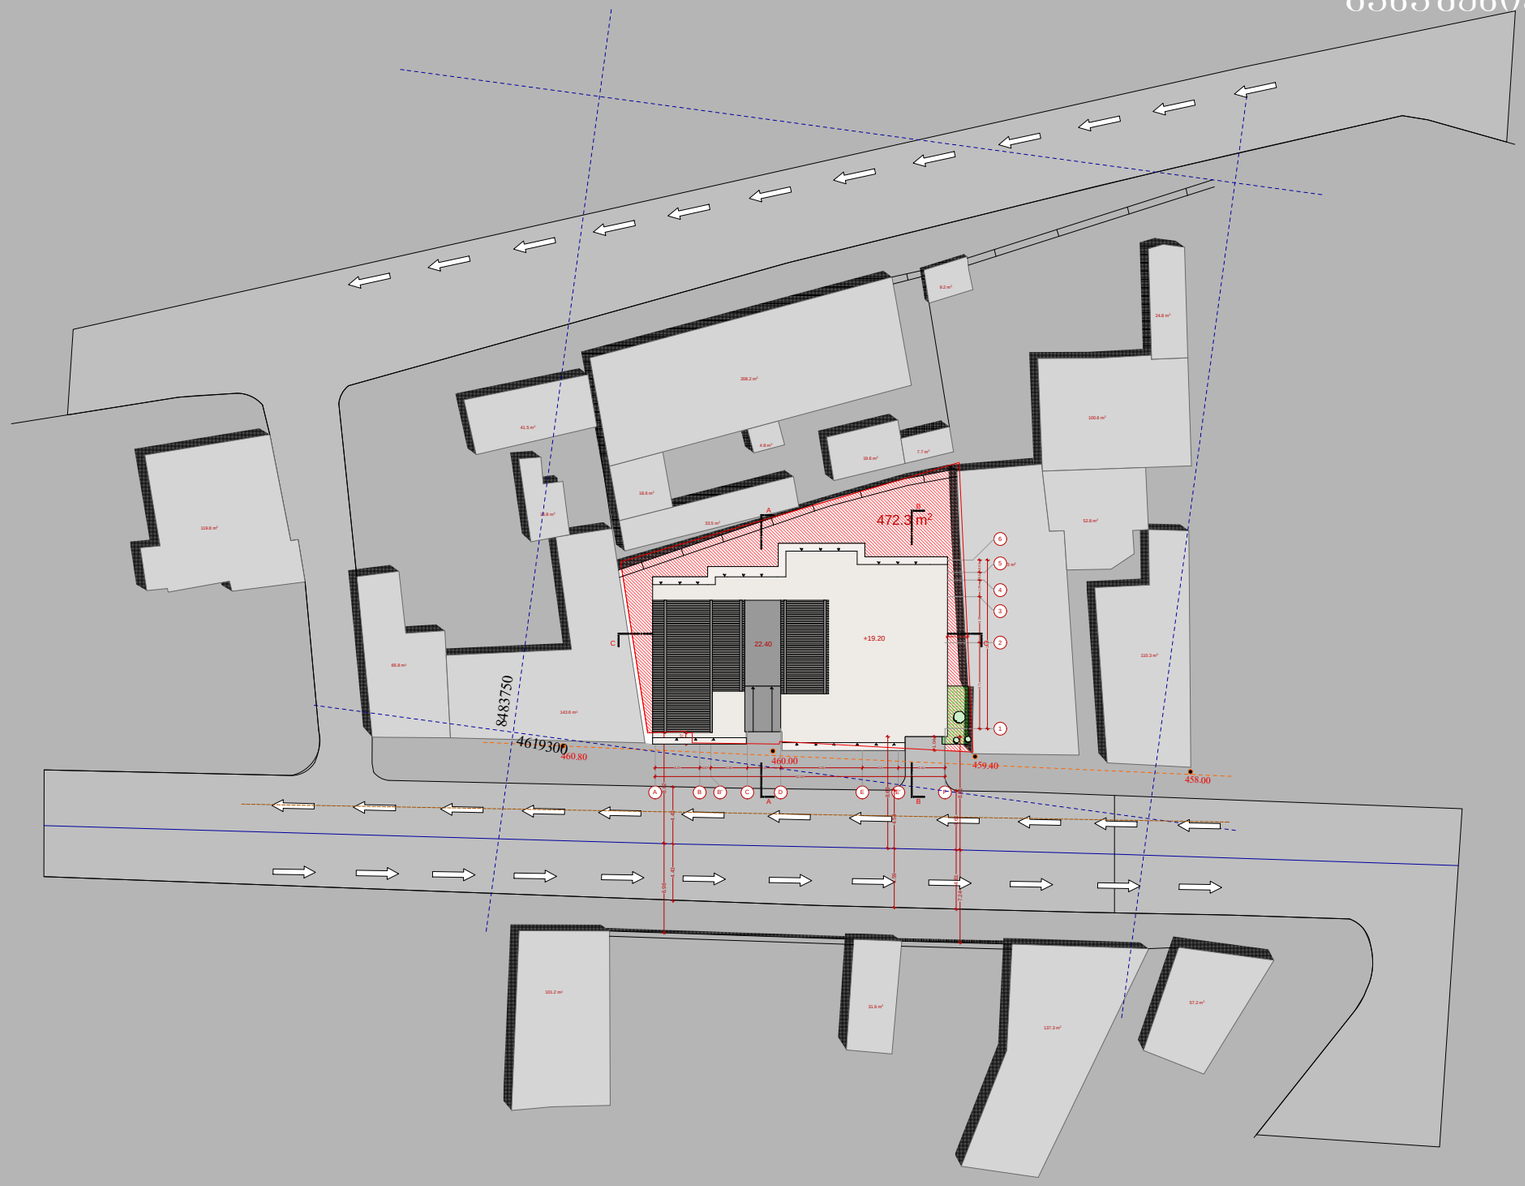

საკადასტრო ერთეულის საზღვრები/საპროექტო ტერიტორია

არსებული შენობა ნაგებობები

ბუნებრივი აირის მაგისტრალი

საავტომობილო მოძრაობის მიმართულების ისარი

ხეების პირობითი აღნიშვნა

მწვანე საფარის პირობითი აღნიშვნა

460.00 ნიშნული ზღვის დონიდან

საკანალიზაციო მაგისტრალი

ჭუჩის ღერძი

GEORGIAN AMERICAN DEVELOPERS

Street > M.Meskhi Street #15
City > TBILISI
State/Country > GEORGIA

PROJECT TERRITORY

KHUDADOV ST RESIDENCE

#Architect Address1 M.Meskhi Street # 15
#Architect City TBILISI
#Architect Country GEORGIA

Drawing Name

MASTER PLAN

Drawing Scale

1:###

Drawing Status **EXECUTION**

Director Date 14/5/2014
Gotcha Tsertsvadze
TEL: +995 591 25 25 23
e-mail : georgianamerican@gmail.com

Project Author/Architect Date 14/5/2014
David Shakhbazov
TEL: +995 574 44 38 43 >
e-mail: david.shakhbazov@gmail.com

Layout ID	Status	Revision
20140513	**P**	**CH**